


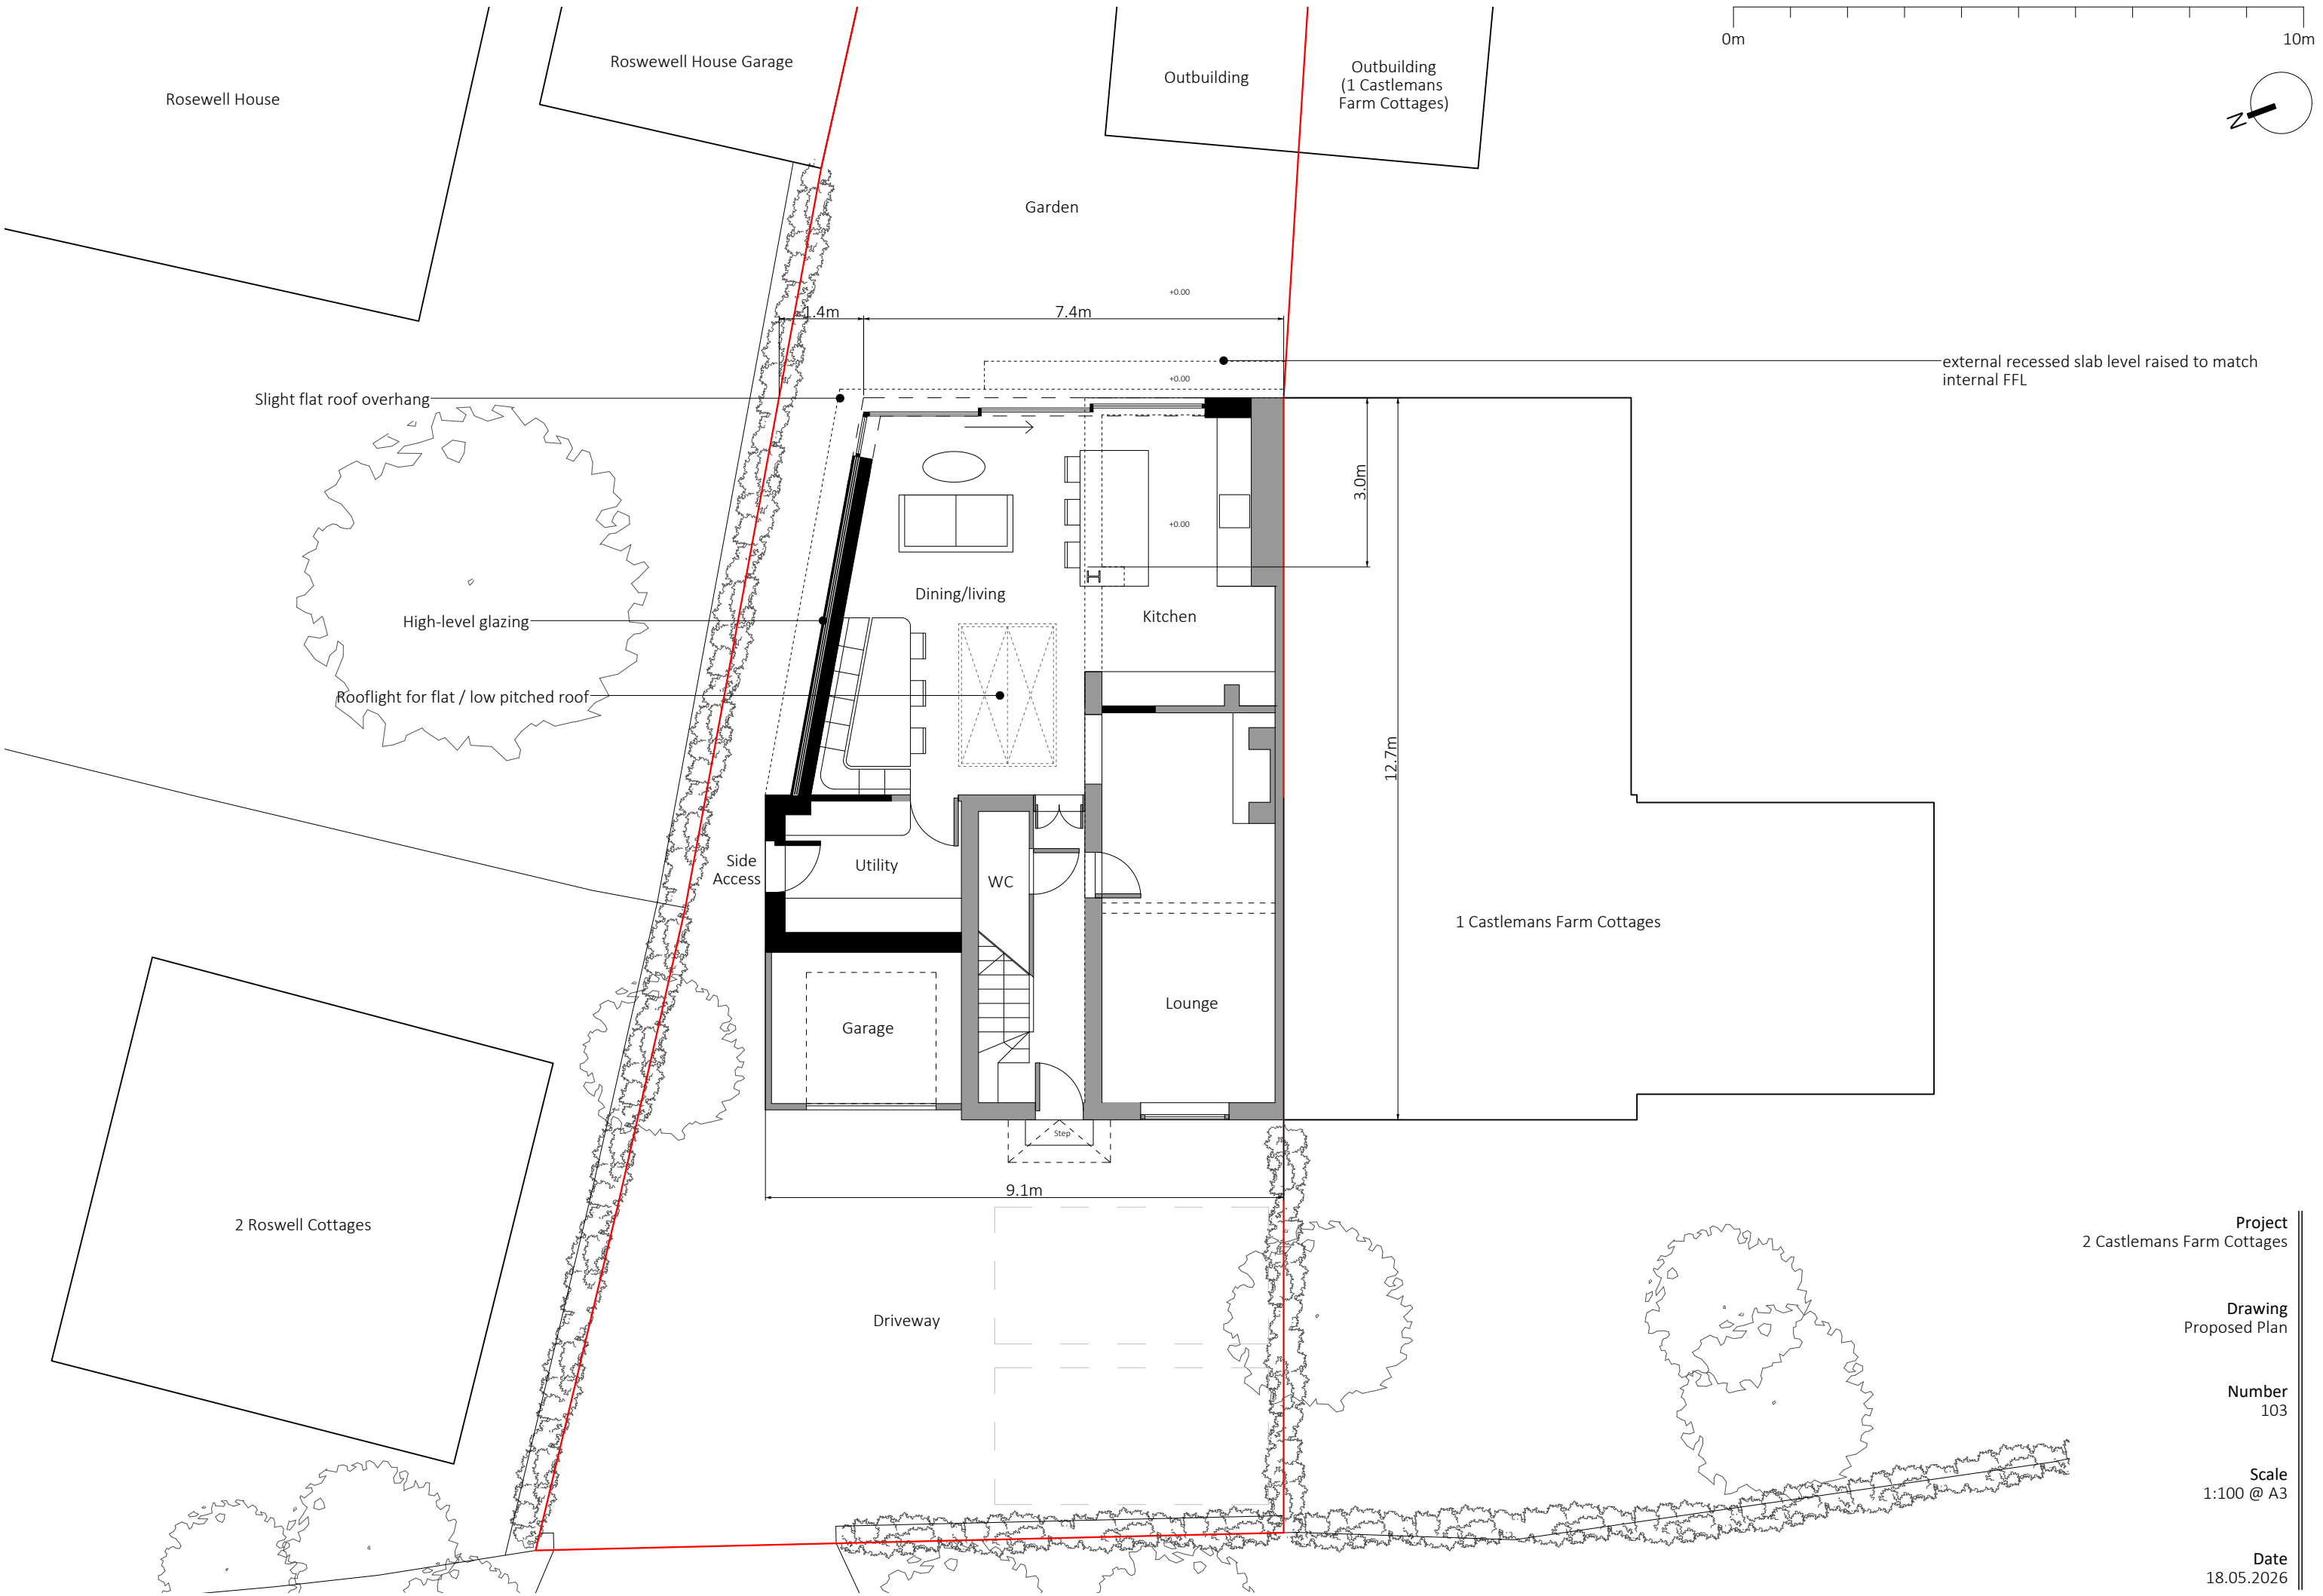

Project
2 Castlemans Farm Cottages

Drawing
Proposed Plan

Number
103

Scale
1:100 @ A3

Date
18.05.2026