
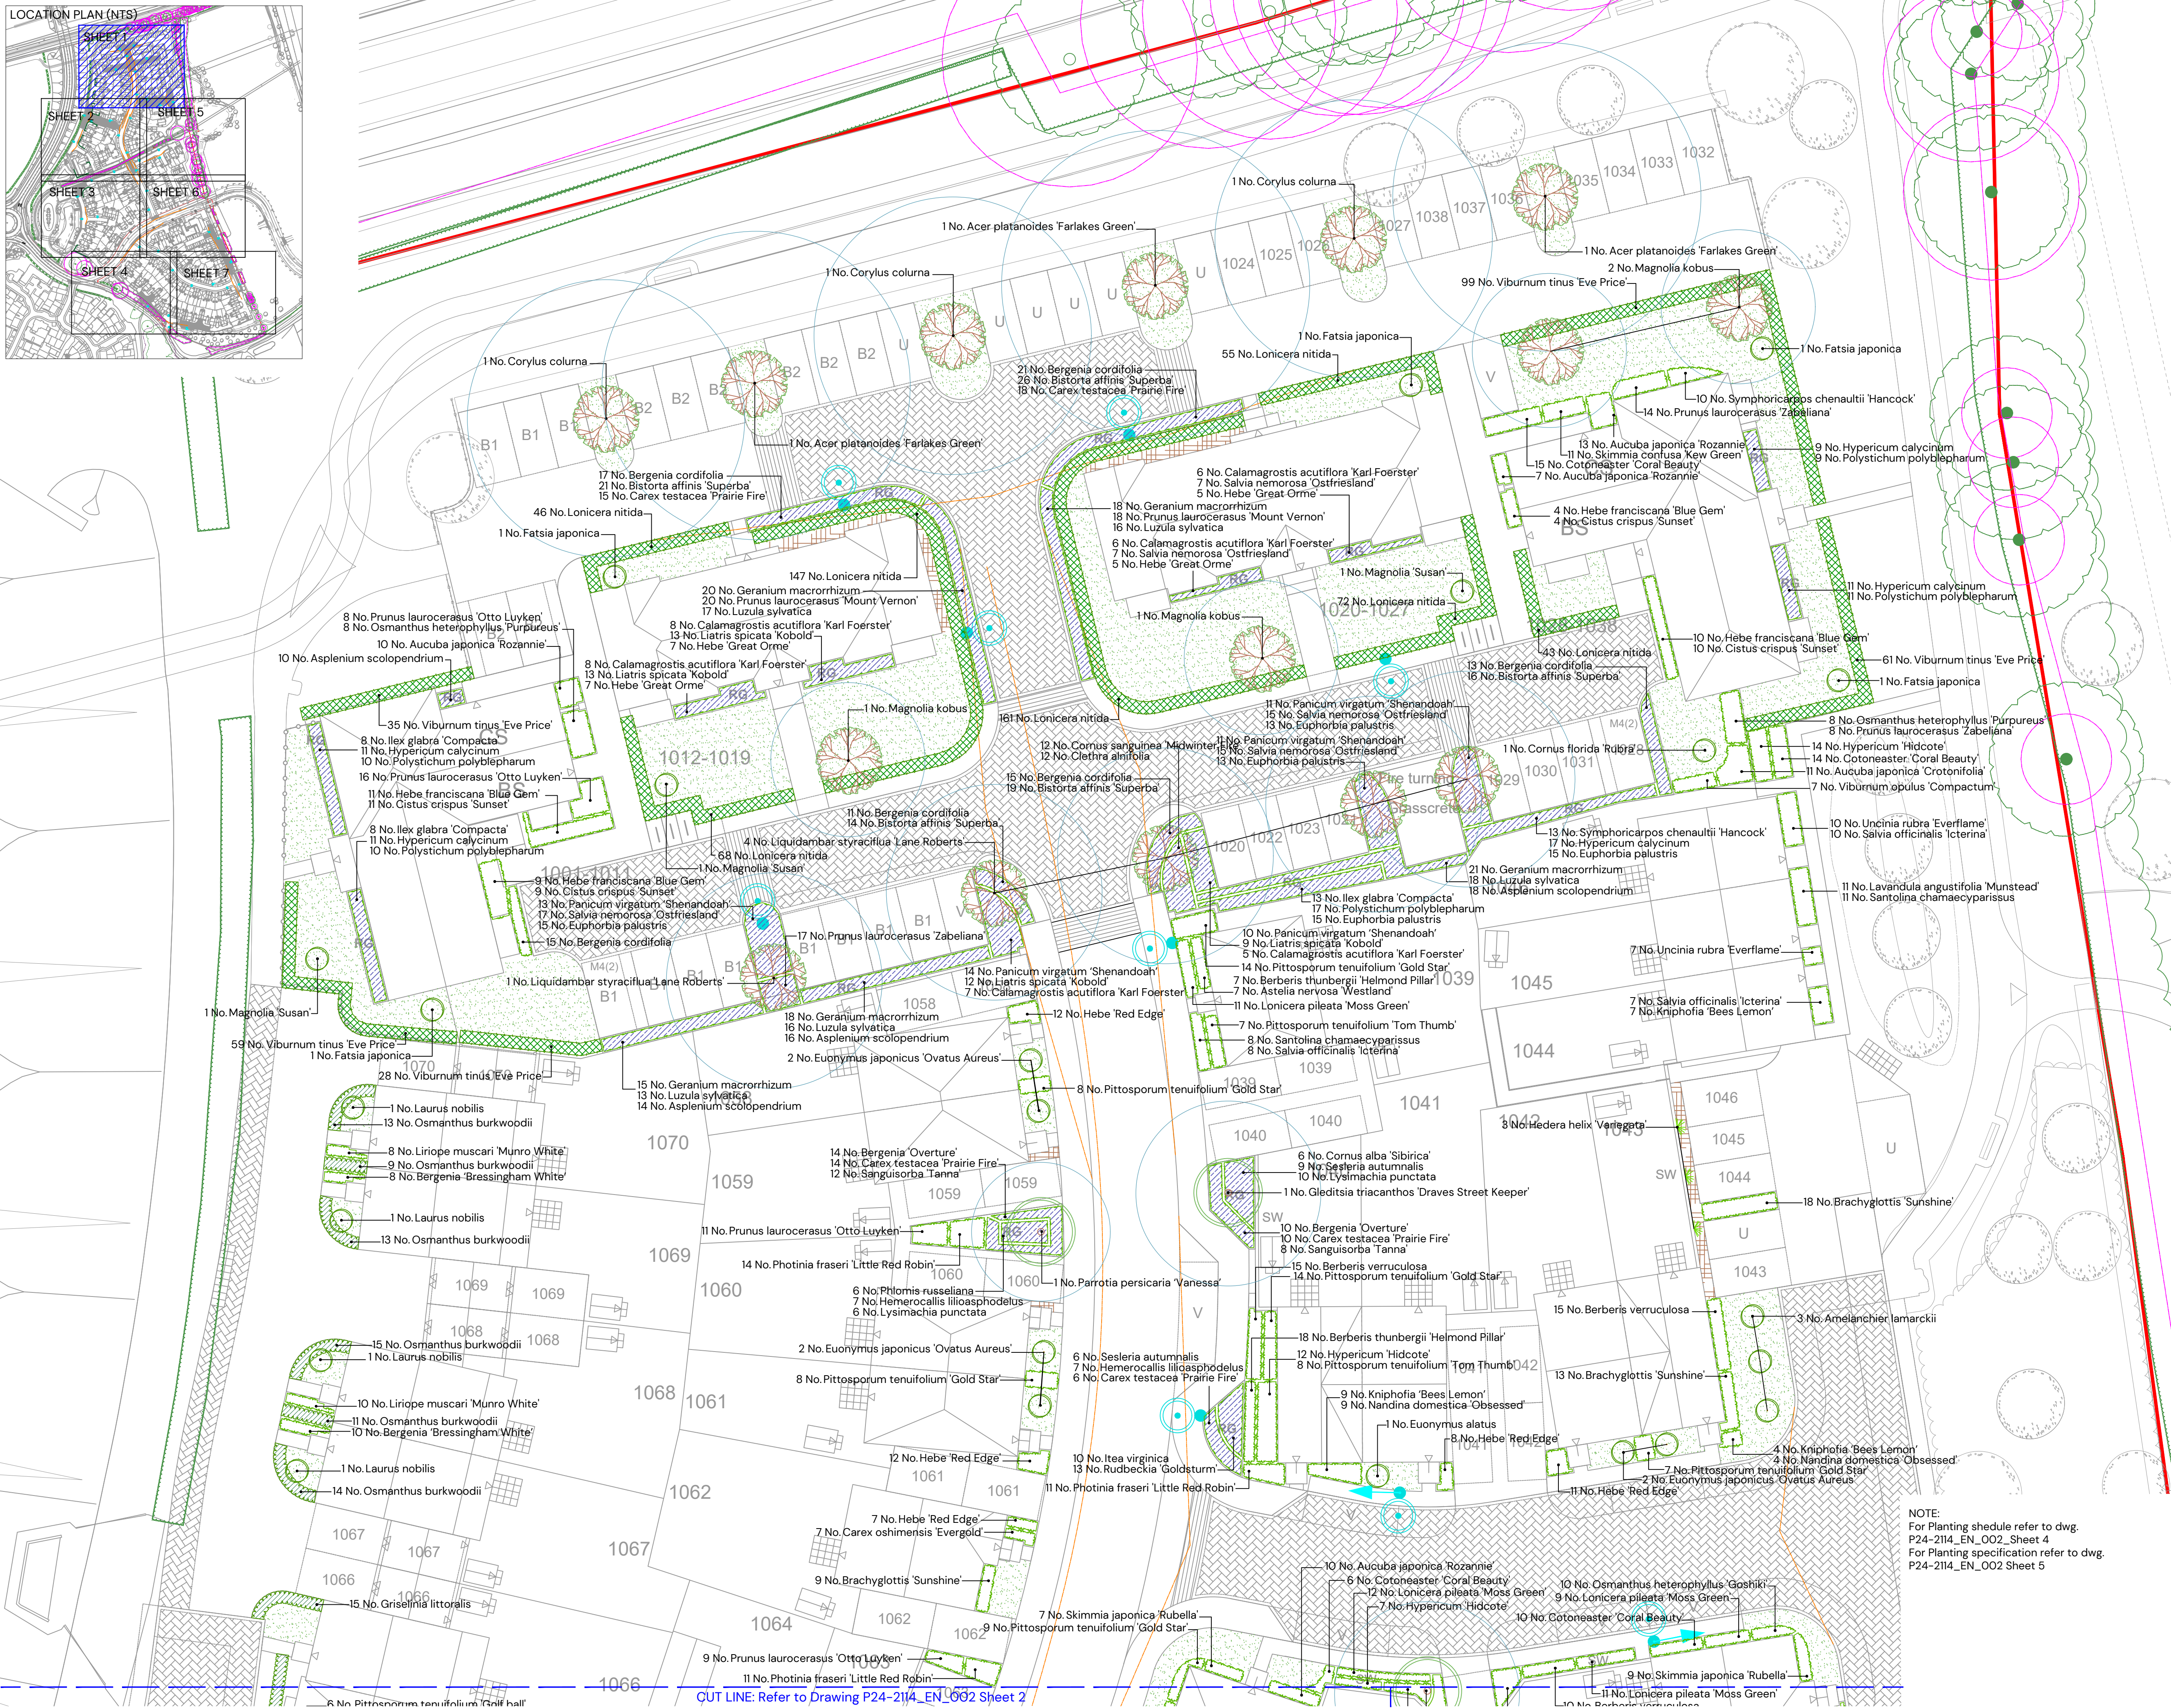


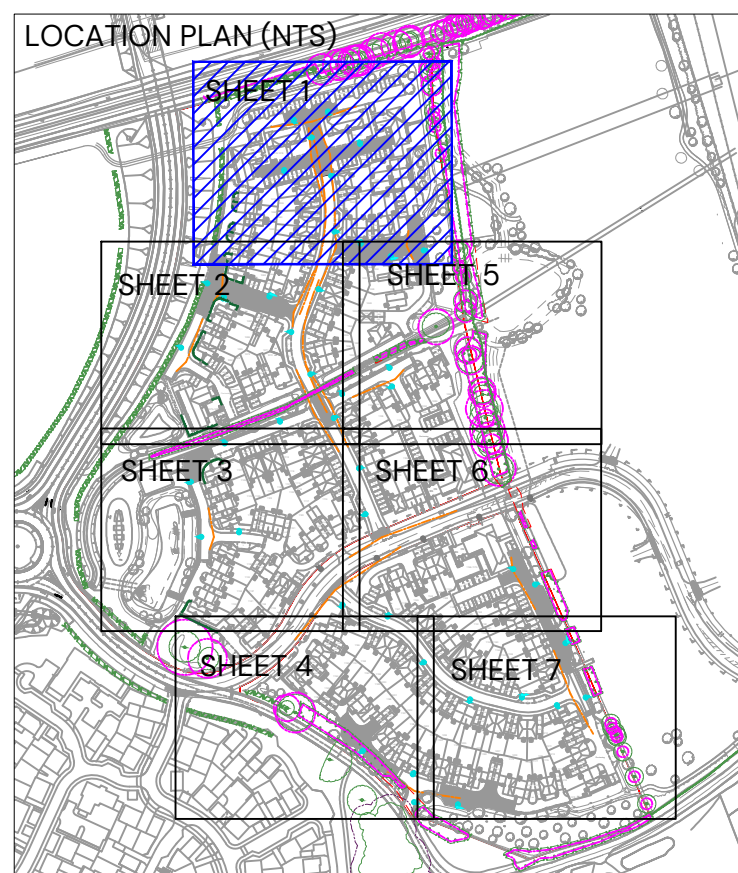

KEY

	Tree Planting
	Hedgerow planting
CA1 MAIN STREET	
	Tree Planting
	Hedgerow planting
CA2 (A) WATERLOO CORE	
	Tree Planting
	Hedgerow planting
CA2 (B) WATERLOO EDGE	
	Tree Planting
	Hedgerow planting
CA3 NEIGHBOURHOOD RESIDENTIAL	
	Tree Planting
	Hedgerow planting
CA5 RURAL EDGE	
	Tree Planting
	Hedgerow planting
COMMON FOR ALL LANDSCAPE CHARACTER AREAS	
	Existing vegetation
	Shrub / herbaceous planting
	Specimen shrubs
	Climber planting
	Rain garden planting
	Areas of amenity grass
	Areas of gravel- to be laid over a semi-permeable weed suppressant membrane
	Ornamental bark mulch
	Grass crate to be specified by engineers
	Minimum NHBC offsets
	Streetlight column

A	13/02/2025	Layout updated / minor changes to client comments	ARW
REV:	DATE:	DETAILS	DRAWN BY

TITLE:
Detailed Soft On-Plot Landscape
Proposals

PROJECT NAME:
South Wokingham R10

CLIENT:
Miller Homes

DATE: 13.02.2025 SCALE: 1:200 @A1 TEAM: ARW APPROVED: ASK

DRAWING NO:	SHEET NO:	REVISION:
P24-2114_EN_002	1 of 7	A

STATUS:
PLANNING

PEGASUS
GROUP