
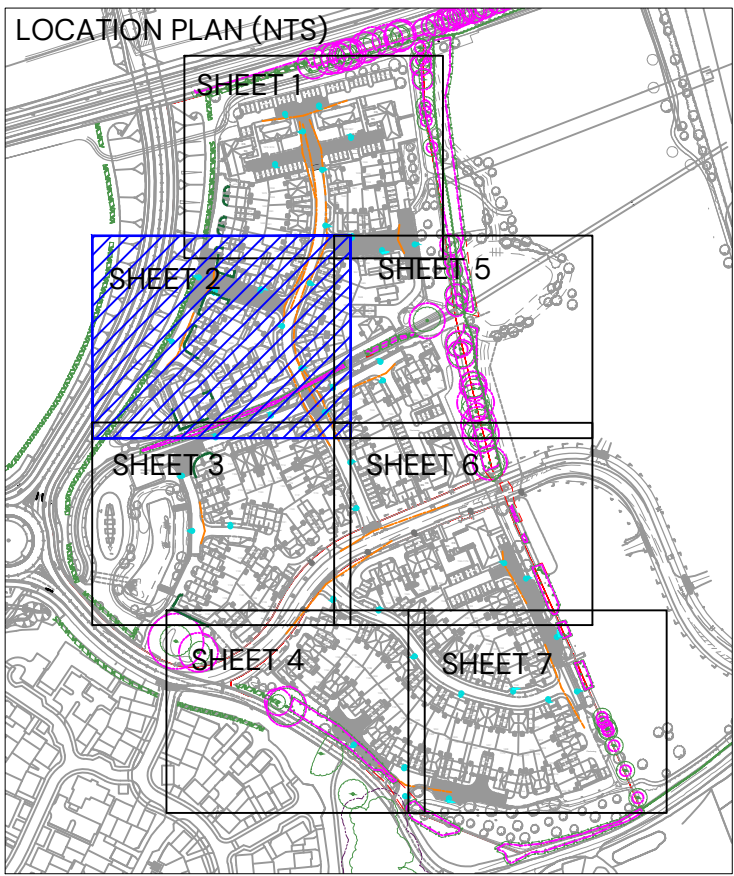


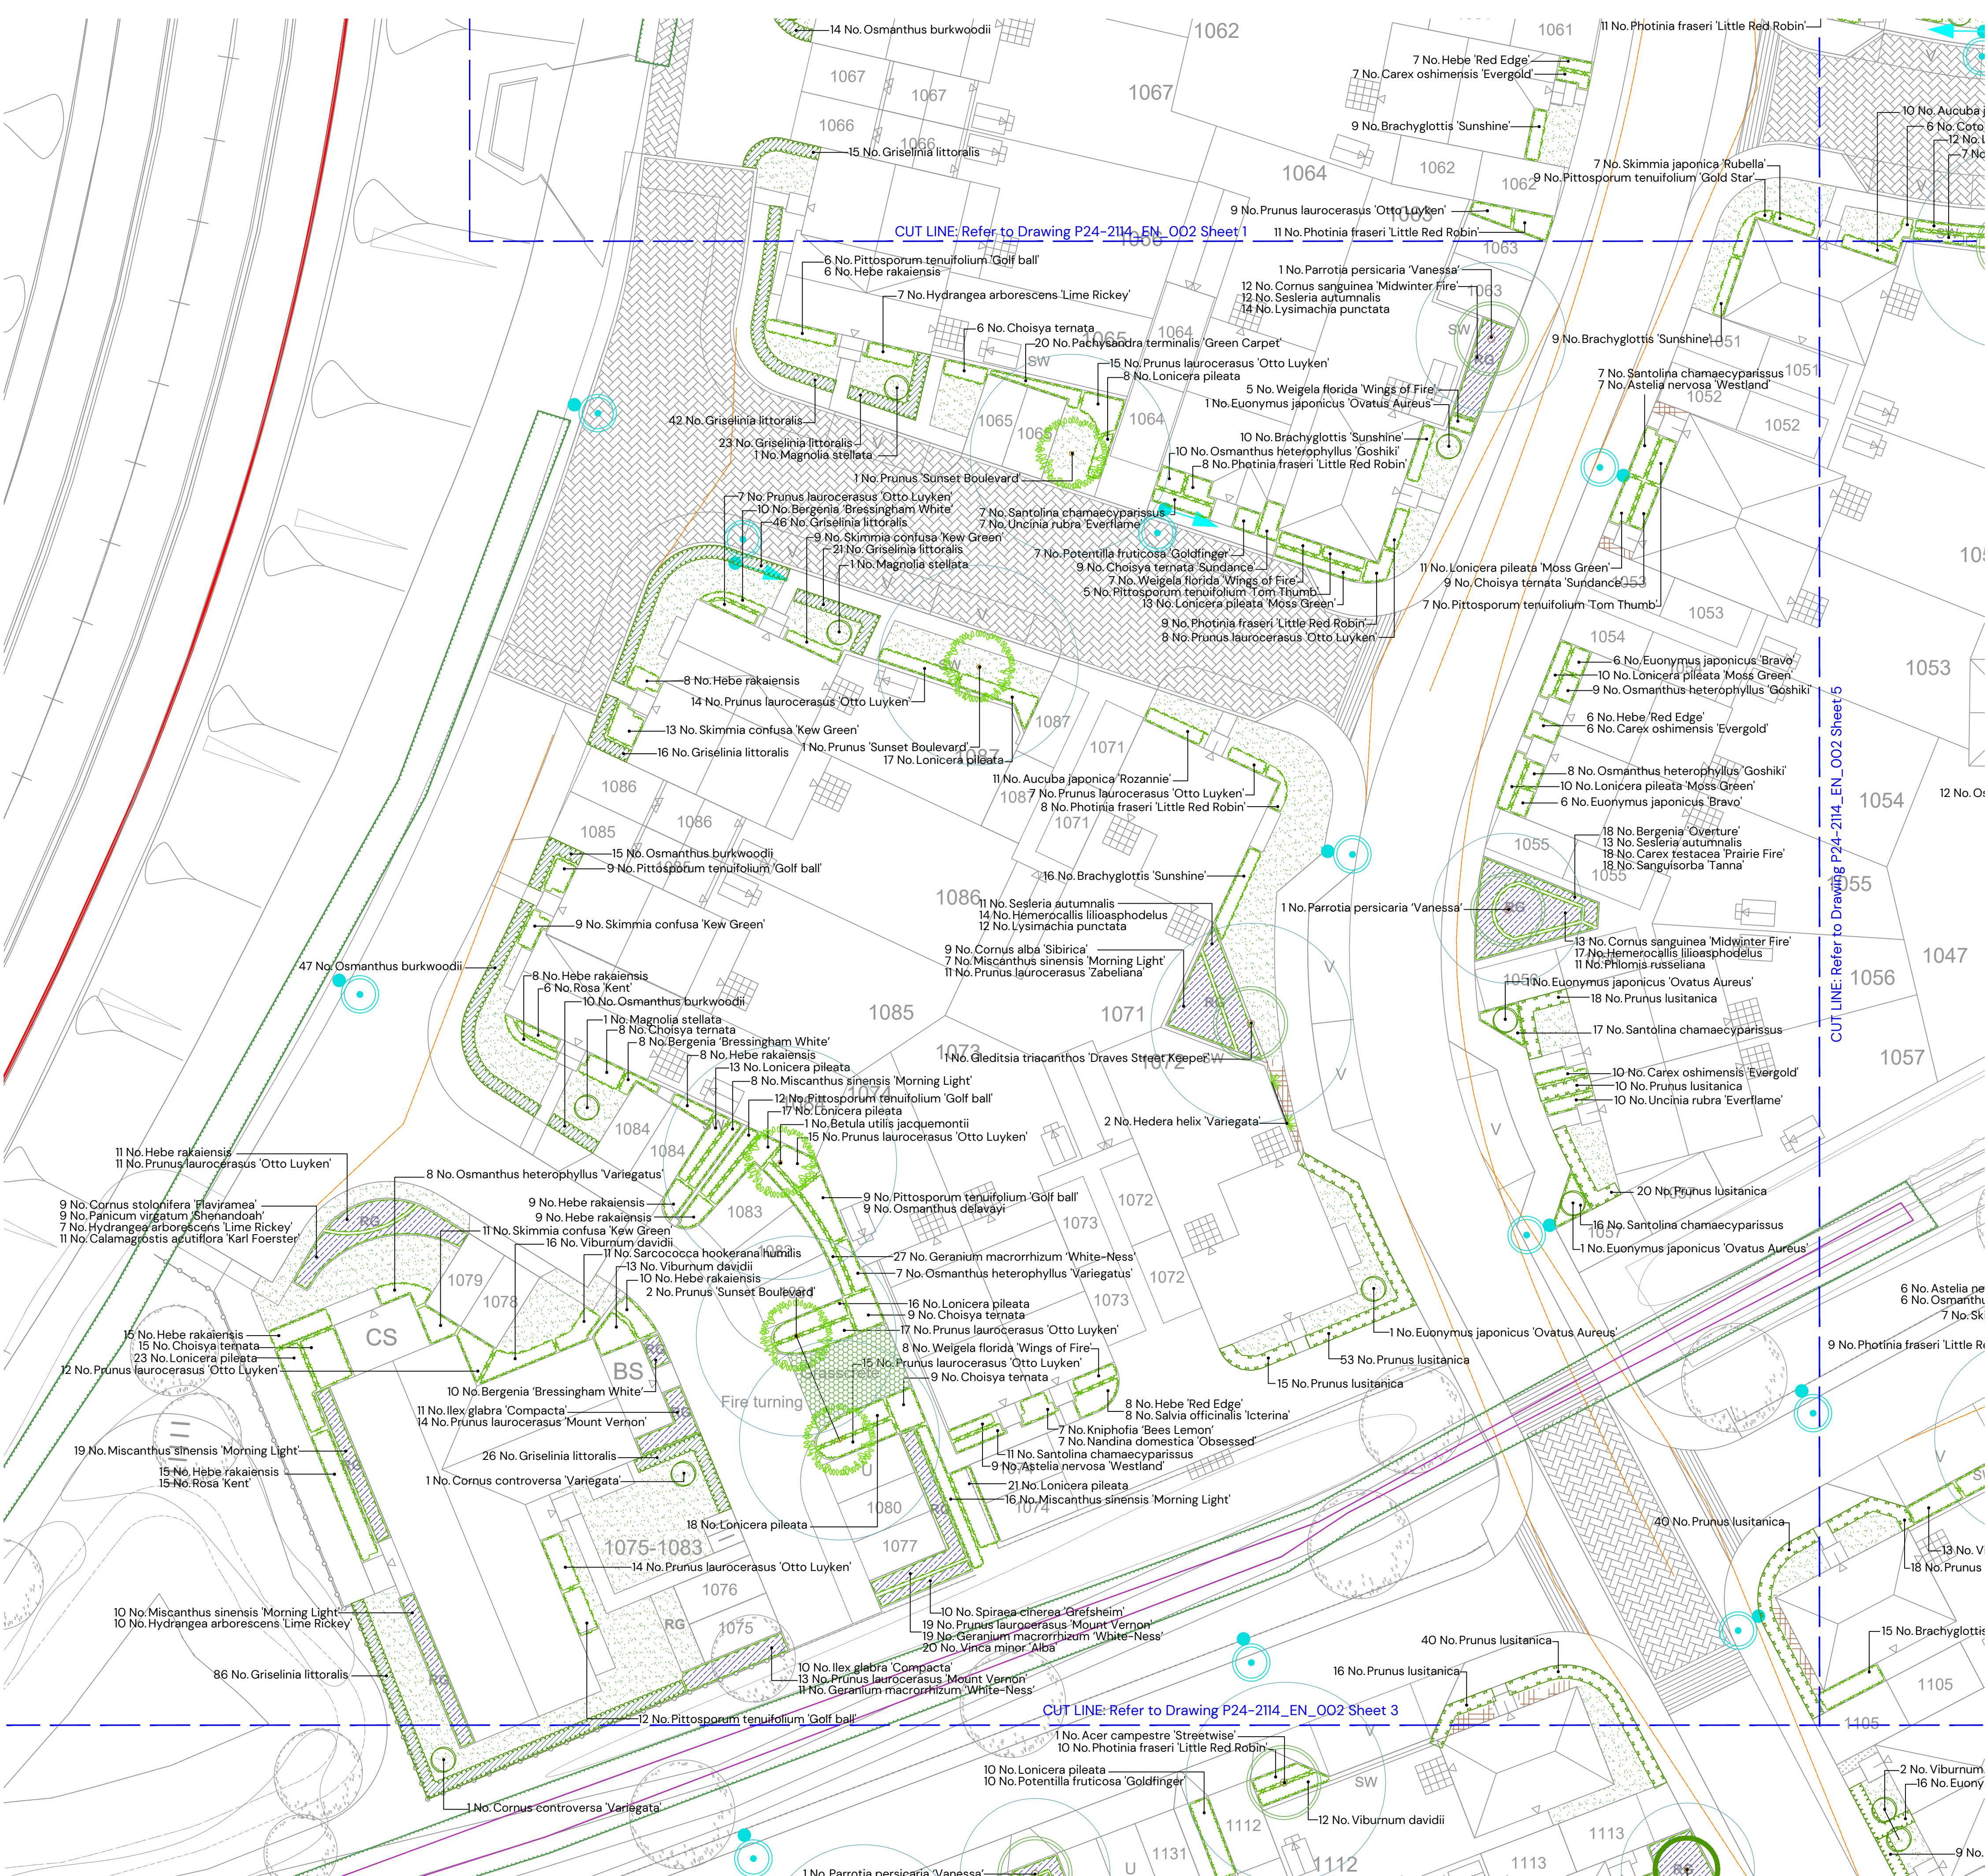

NOTE:  
For Planting shedule refer to dwg.  
P24-2114\_EN\_002\_Sheet 4  
For Planting specification refer to dwg.  
P24-2114\_EN\_002\_Sheet 5

- KEY
- CA1 MAIN STREET
- Tree Planting
  - Hedgerow planting
- CA2 (A) WATERLOO CORE
- Tree Planting
  - Hedgerow planting
- CA2 (B) WATERLOO EDGE
- Tree Planting
  - Hedgerow planting
- CA3 NEIGHBOURHOOD RESIDENTIAL
- Tree Planting
  - Hedgerow planting
- CA5 RURAL EDGE
- Tree Planting
  - Hedgerow planting
- COMMON FOR ALL LANDSCAPE CHARACTER AREAS
- Existing vegetation
  - Shrub / herbaceous planting
  - Specimen shrubs
  - Climber planting
  - Rain garden planting
  - Areas of amenity grass
  - Areas of gravel- to be laid over a semi-permeable weed suppressant membrane
  - Ornamental bark mulch
  - Grass crate to be specified by engineers
  - Minimum NHBC offsets
  - Streetlight column

|      |            |                                                   |           |
|------|------------|---------------------------------------------------|-----------|
| A    | 13/02/2025 | Layout updated / minor changes to client comments | ARW       |
| REV: | DATE:      | DETAILS                                           | DRAWN BY: |

TITLE:

## Detailed Soft On-Plot Landscape Proposals

PROJECT NAME:

South Wokingham R10

CLIENT:

Miller Homes

|            |           |       |           |
|------------|-----------|-------|-----------|
| DATE:      | SCALE:    | TEAM: | APPROVED: |
| 13.02.2025 | 1:200 @A1 | ARW   | ASK       |

|                 |           |           |
|-----------------|-----------|-----------|
| DRAWING NO:     | SHEET NO: | REVISION: |
| P24-2114_EN_002 | 2 of 7    | A         |

STATUS:

PLANNING

PEGASUS  
GROUP