
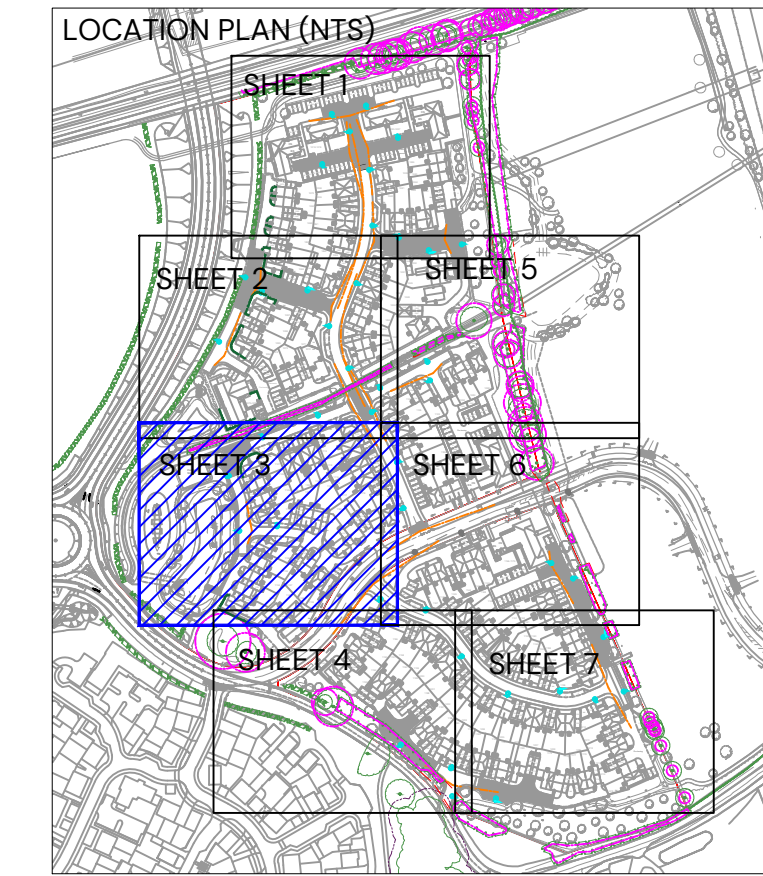


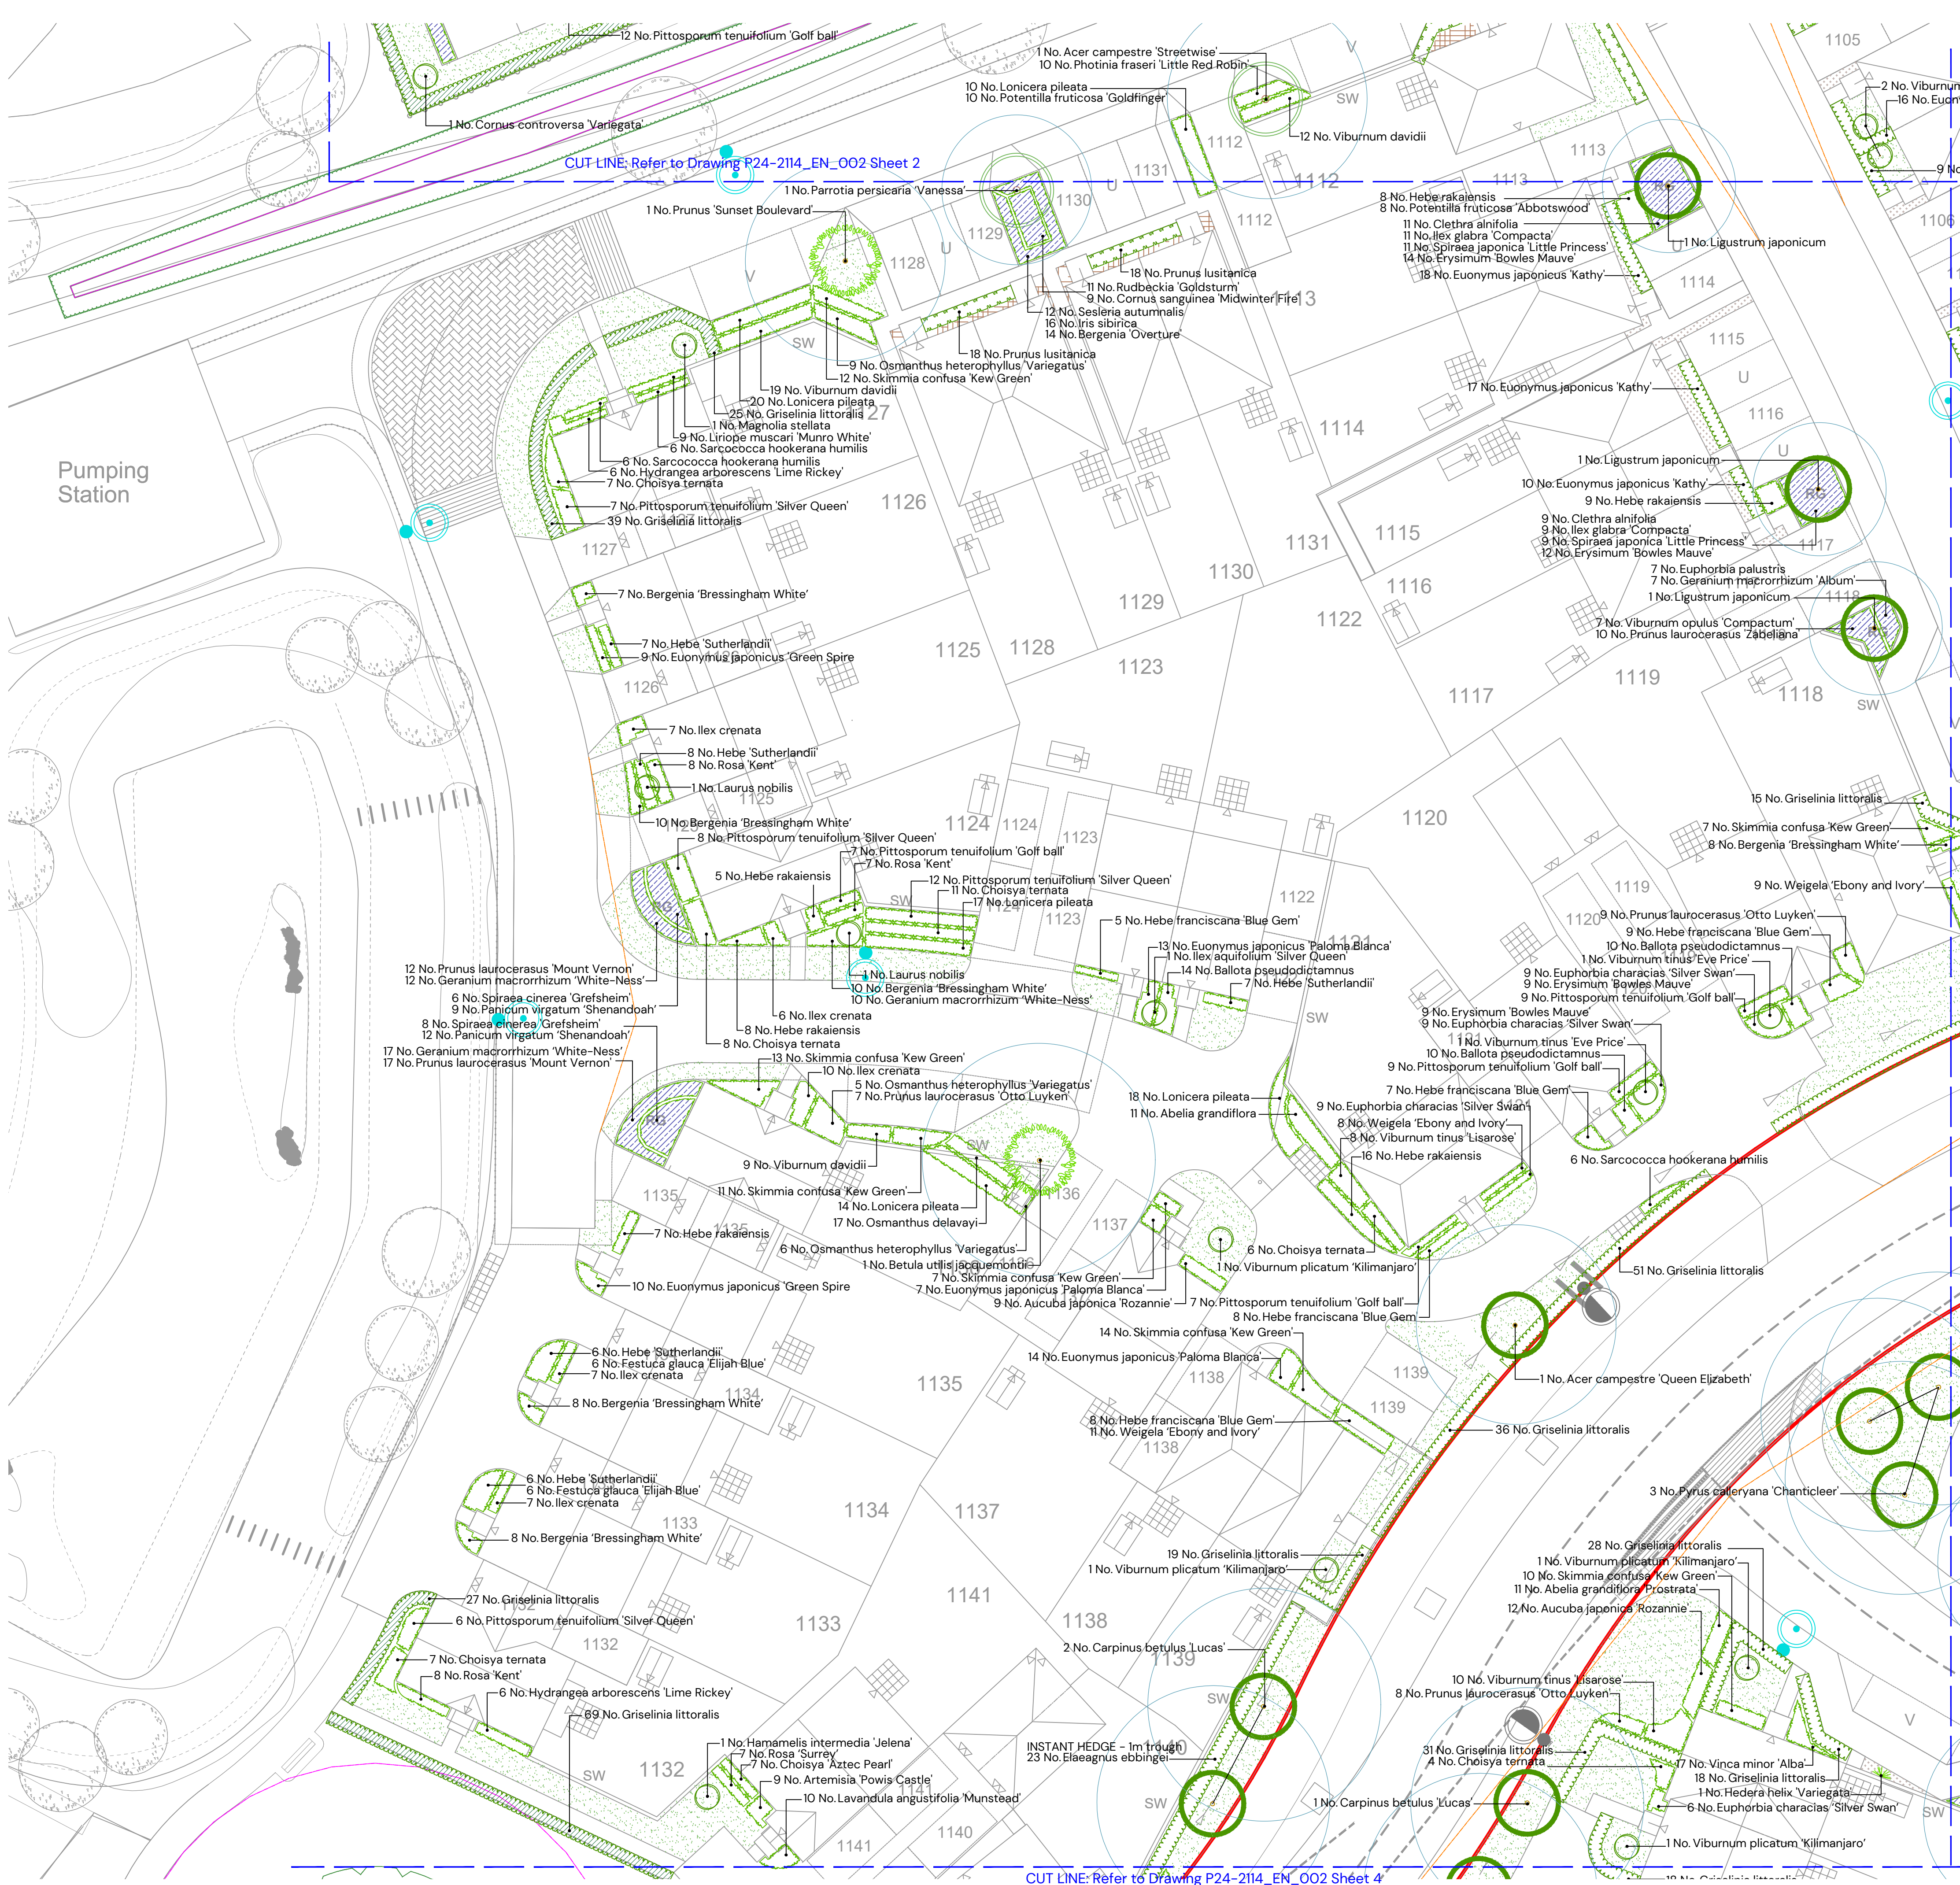

NOTE:
For Planting schedule refer to dwg.
P24-2114_EN_002_Sheet 4
For Planting specification refer to dwg.
P24-2114_EN_002_Sheet 5

- KEY
- CA1 MAIN STREET
- Tree Planting
 - Hedgerow planting
- CA2 (A) WATERLOO CORE
- Tree Planting
 - Hedgerow planting
- CA2 (B) WATERLOO EDGE
- Tree Planting
 - Hedgerow planting
- CA3 NEIGHBOURHOOD RESIDENTIAL
- Tree Planting
 - Hedgerow planting
- CA5 RURAL EDGE
- Tree Planting
 - Hedgerow planting
- COMMON FOR ALL LANDSCAPE CHARACTER AREAS
- Existing vegetation
 - Shrub / herbaceous planting
 - Specimen shrubs
 - Climber planting
 - Rain garden planting
 - Areas of amenity grass
 - Areas of gravel- to be laid over a semi-permeable weed suppressant membrane
 - Ornamental bark mulch
 - Grass grate to be specified by engineers
 - Minimum NHBC offsets
 - Streetlight column

A	13/02/2025	Layout updated / minor changes to client comments	ARW
REV:	DATE:	DETAILS	DRAWN BY:

TITLE:
Detailed Soft On-Plot Landscape Proposals

PROJECT NAME:
South Wokingham R10

CLIENT:
Miller Homes

DATE:	SCALE:	TEAM:	APPROVED:
13.02.2025	1:200 @A1	ARW	ASK

DRAWING NO:	SHEET NO:	REVISION:
P24-2114_EN_002	3 of 7	A

STATUS:
PLANNING

PEGASUS GROUP