
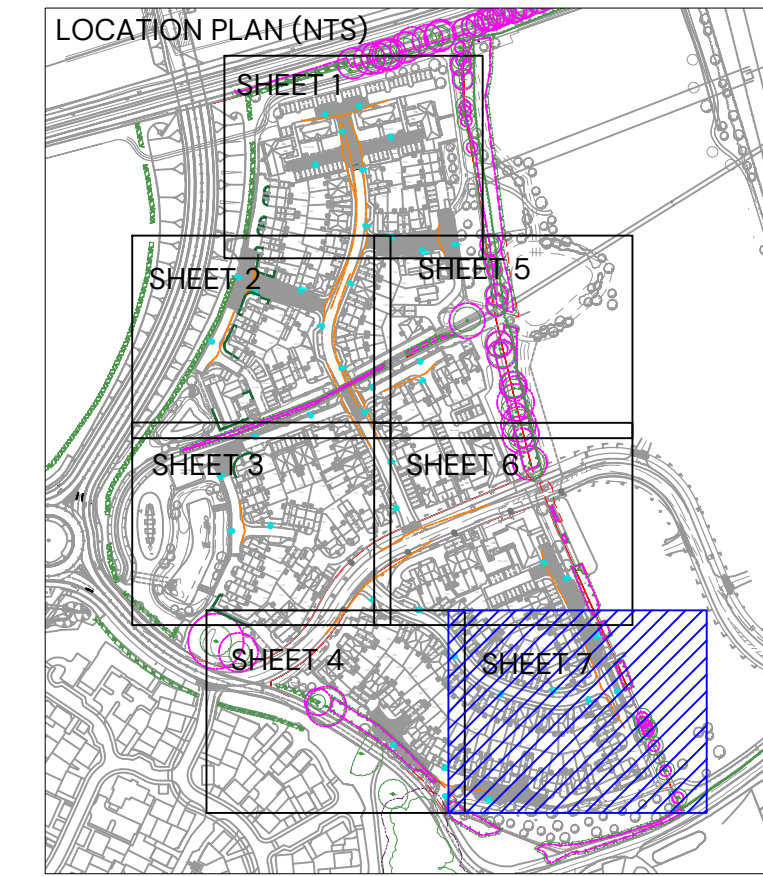


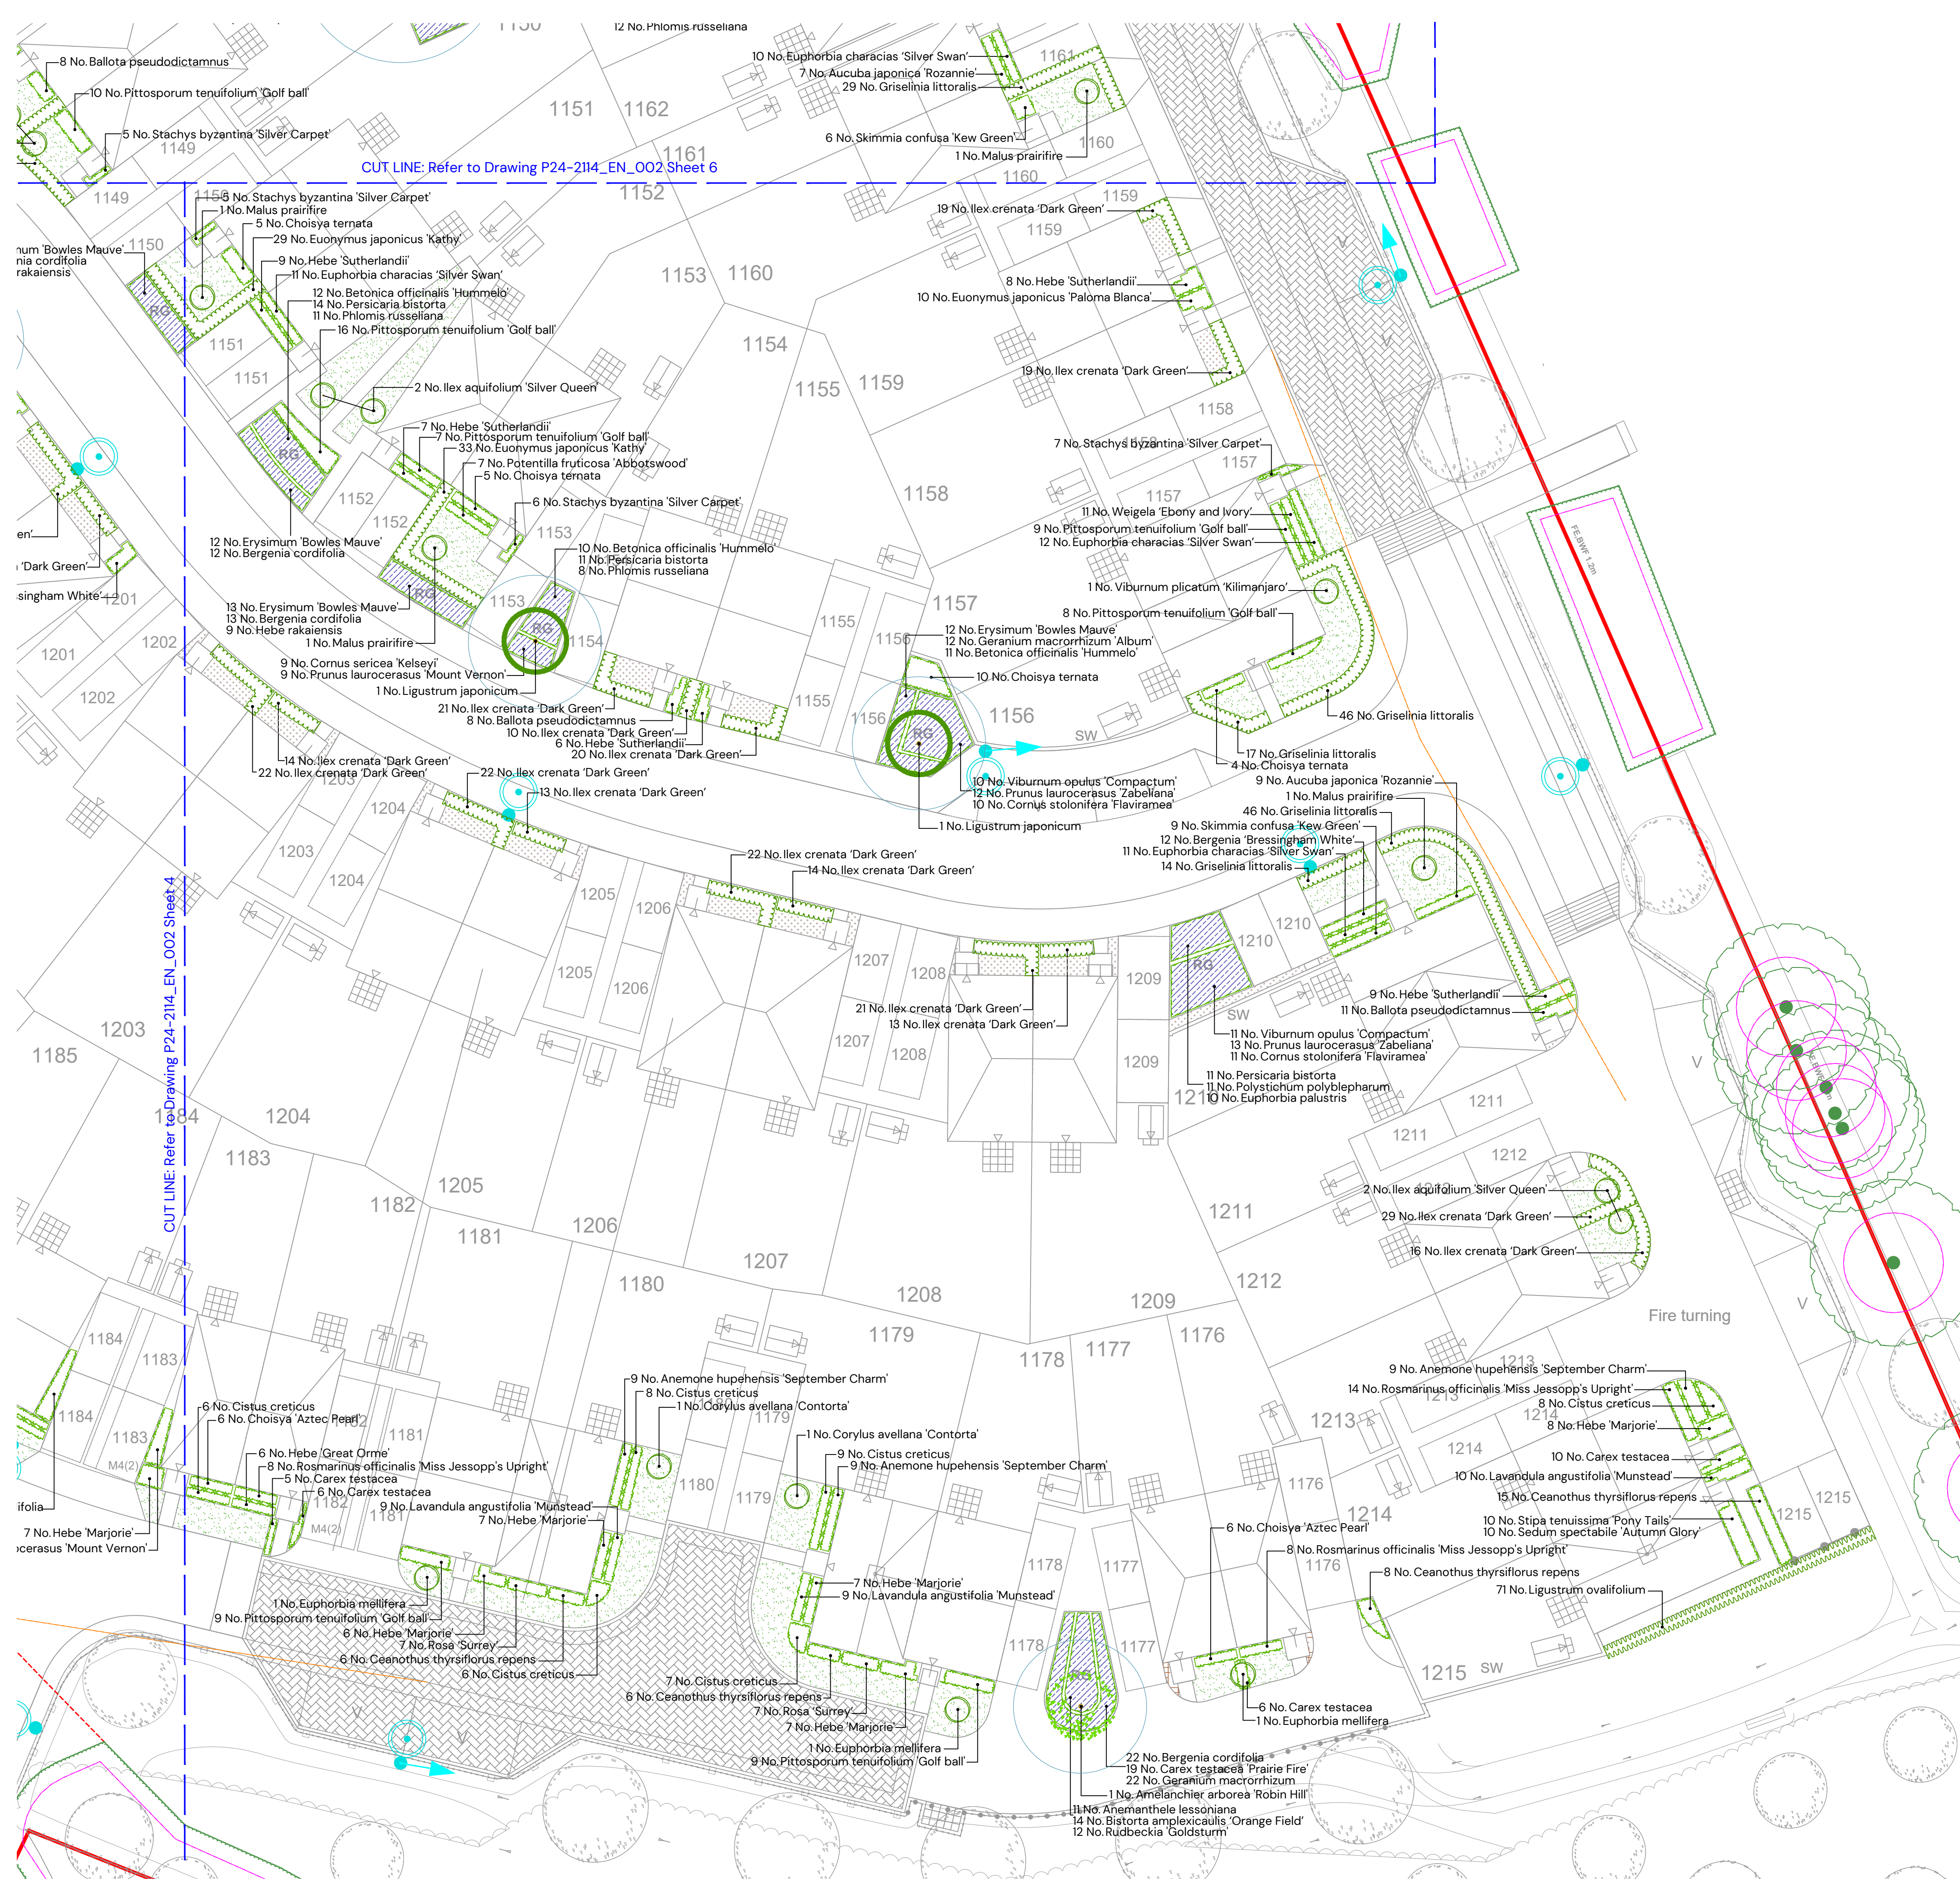

NOTE:
For Planting shedule refer to dwg.
P24-2114_EN_002_Sheet 4
For Planting specification refer to dwg.
P24-2114_EN_002_Sheet 5

KEY

CA1 MAIN STREET

- Tree Planting
- Hedgerow planting

CA2 (A) WATERLOO CORE

- Tree Planting
- Hedgerow planting

CA2 (B) WATERLOO EDGE

- Tree Planting
- Hedgerow planting

CA3 NEIGHBOURHOOD RESIDENTIAL

- Tree Planting

CA5 RURAL EDGE

- Tree Planting
- Hedgerow planting

COMMON FOR ALL LANDSCAPE CHARACTER AREAS

- Existing vegetation
- Shrub / herbaceous planting
- Specimen shrubs
- Climber planting
- Rain garden planting
- Areas of amenity grass
- Areas of gravel- to be laid over a semi-permeable weed suppressant membrane
- Ornamental bark mulch
- Grass crate to be specified by engineers
- Minimum NHBC offsets
- Streetlight column

TITLE:
Detailed Soft On-Plot Landscape Proposals

PROJECT NAME:
South Wokingham R10

CLIENT:
Miller Homes

DATE: 13.02.2025 SCALE: 1:200 @A1 TEAM: ARW APPROVED: ASK

DRAWING NO: P24-2114_EN_002 SHEET NO: 7 of 7 REVISION: A

STATUS:
PLANNING

PEGASUS GROUP