


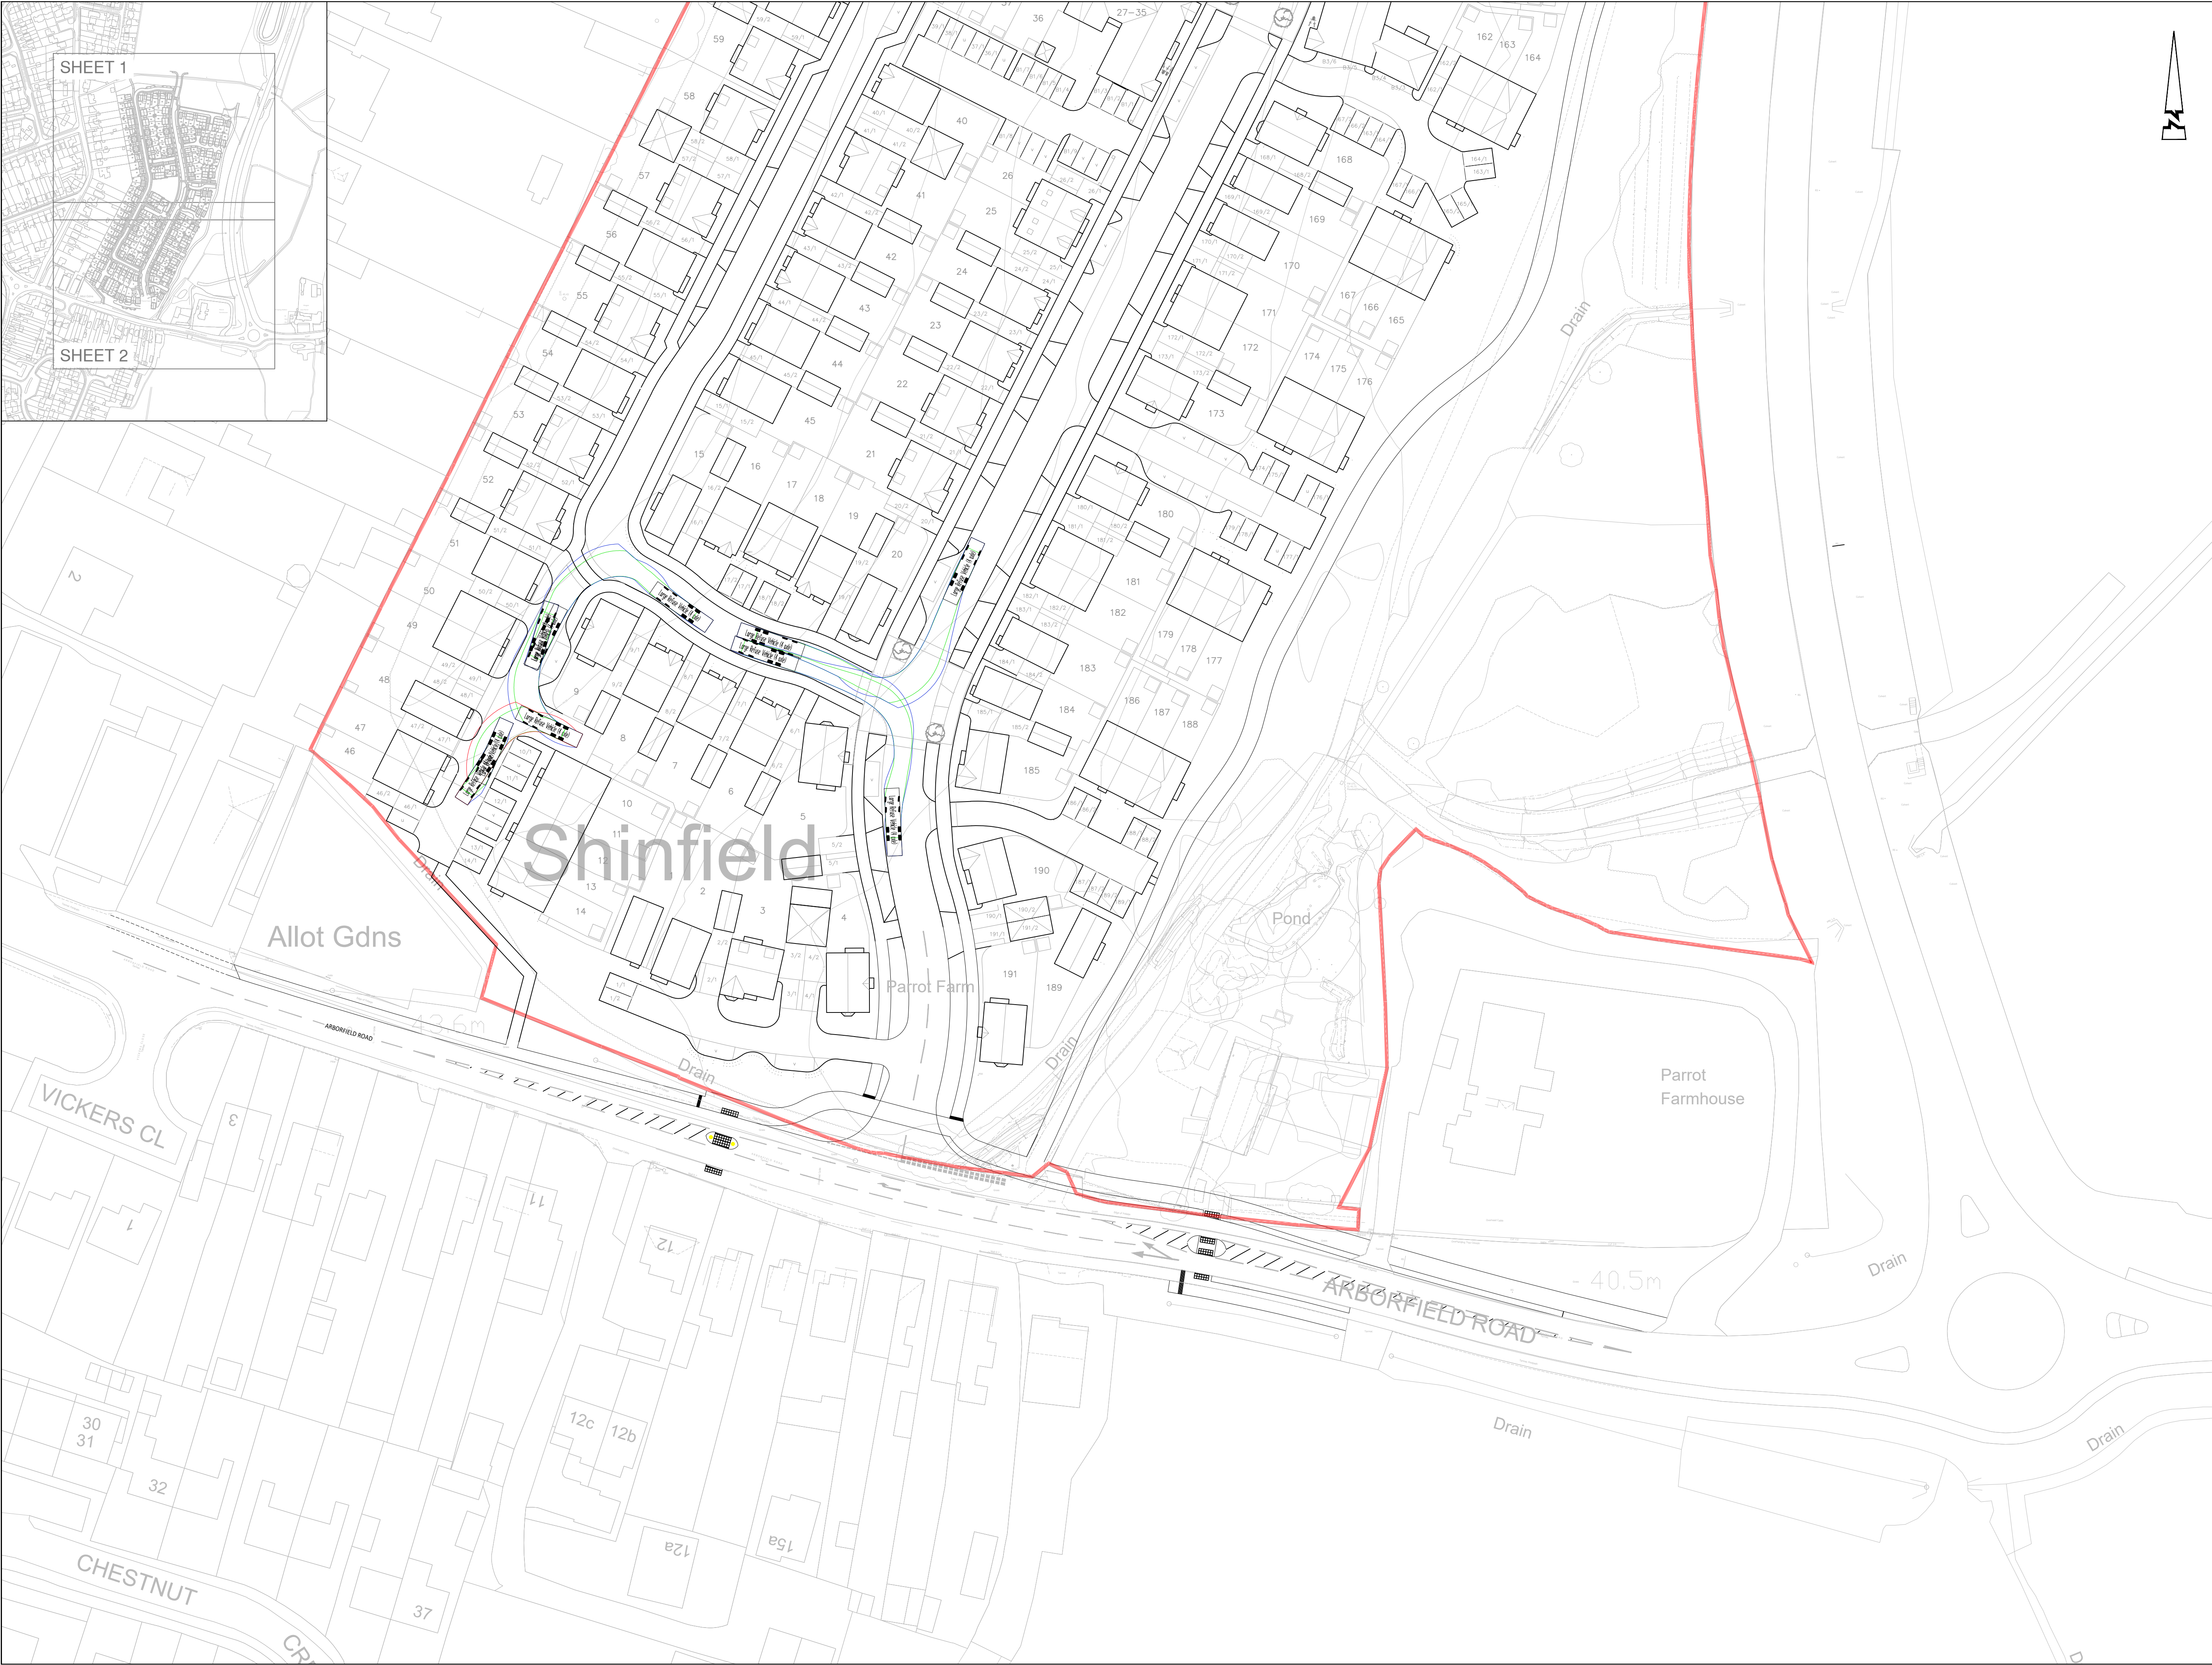

© ABLEY LETCHFORD PARTNERSHIP LTD.
This drawing should not be reproduced without consent.

GENERAL NOTES:
1. Do not scale.
2. Refer to all other Project Drawings and supporting notes.

Large Refuse Vehicle (4 axle)
Overall Length 11.347m
Overall Width 2.550m
Overall Body Height 3.751m
Min Body Ground Clearance 0.304m
Track Width 2.500m
Lock to lock time 6.00s
Wall to Wall Turning Radius 11.330m

0 5 10 15 20 25m
Scale 1:500

G	02.26	Updated to suit latest layout and title block	RP	DS
F	04.25	Layout Updated	TDM	AG
E	02.25	Amended to suit comments & latest site layout	LC	DS
D	08.24	Updated to suit latest site layout	LC	DS
C	08.24	Updated Layout	TC	EP
B	07.24	Amended in line with Bellway Comments	AS	DS
A	06.24	First Issue	LC	DS

Rev Date Description Drawn Checked

0 0 0 0

www.ableyletchford.co.uk

Client

BELLWAY HOMES

Project

LAND NORTH OF ARBORFIELD ROAD, SHINFIELD

Title

FULL APPLICATION
LARGE REFUSE VEHICULAR
TRACKING SHEET 2

Status

Scale	Date	Drawn	Checked
1:500 @ A1	JUNE 2024	LC	DS

Drawing No	Revision
HD008-FA-802	G