

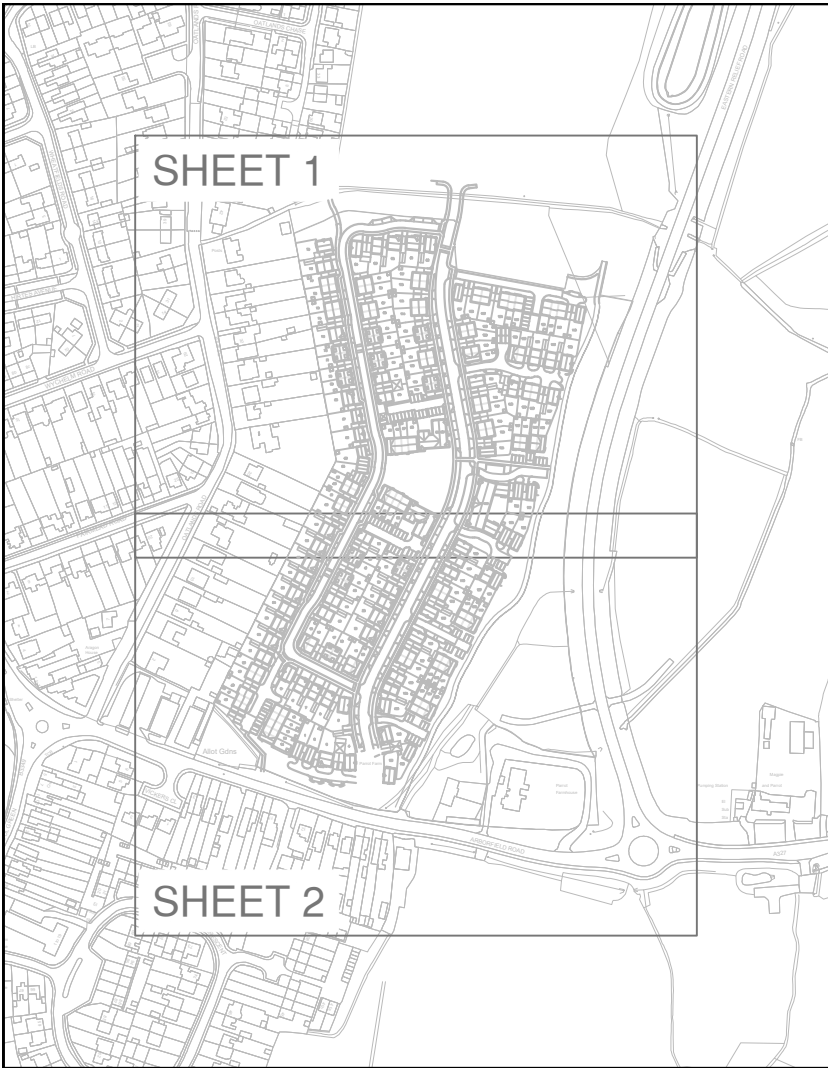


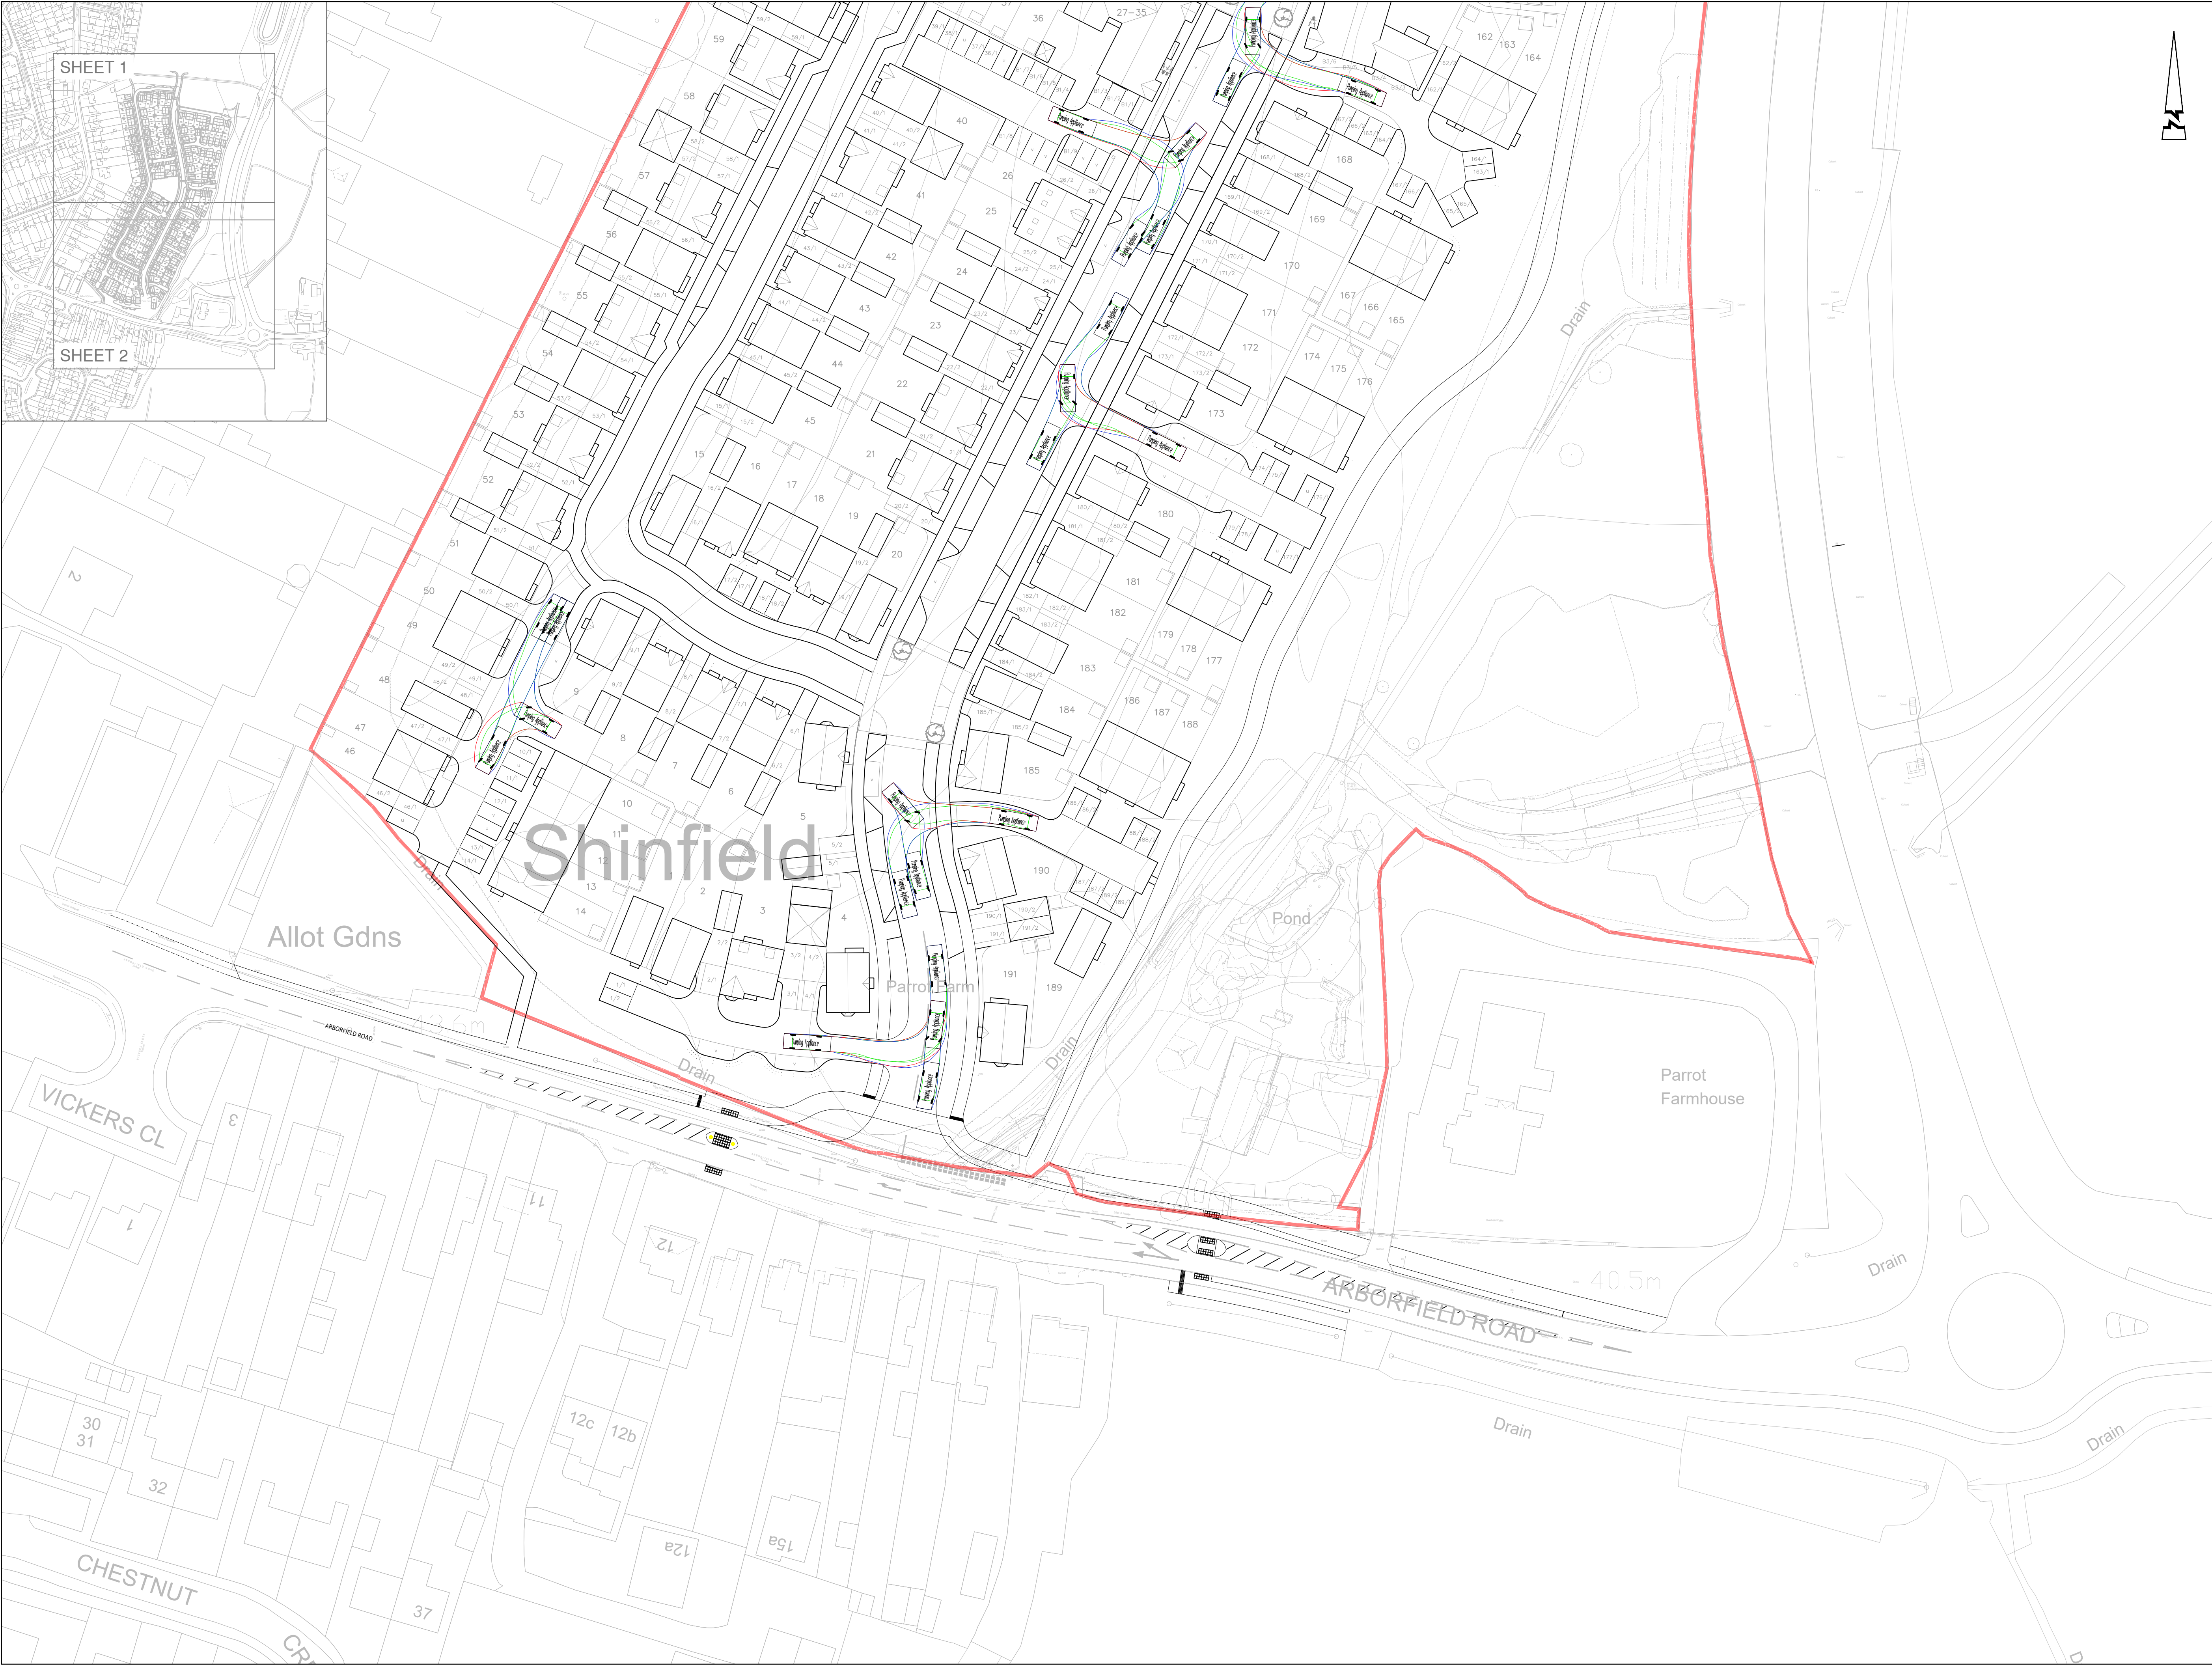


© ABLE LETCHFORD PARTNERSHIP LTD.
This drawing should not be reproduced without consent.

- GENERAL NOTES:
1. Do not scale.
 2. Refer to all other Project Drawings and supporting notes.

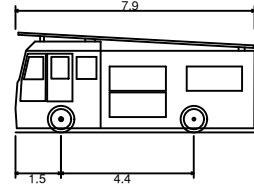

Pumping Appliance
Overall Length 7.900m
Overall Width 2.500m
Overall Body Height 3.300m
Min Body Ground Clearance 0.140m
Track Width 2.500m
Lock to lock time 4.0s
Kerb to Kerb Turning Radius 7.750m

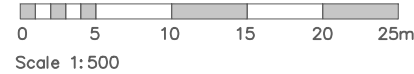

F	02.26	Updated to suit latest layout and title block	RP	DS
E	02.25	Amended to suit comments & latest site layout	LC	DS
D	08.24	Updated to suit latest site layout	LC	DS
C	08.24	Updated Layout	TC	EP
B	07.24	Amended Site Layout	AS	DS
A	06.24	First Issue	LC	DS

Rev	Date	Description	Drawn	Checked
-----	------	-------------	-------	---------



www.ableletchford.co.uk

Client

BELLWAY HOMES

Project
LAND NORTH OF
ARBORFIELD ROAD,
SHINFIELD

Title
FULL APPLICATION
FIRE TENDER VEHICULAR
TRACKING SHEET 2

Status

Scale	Date	Drawn	Checked
1:500 @ A1	JUNE 2024	LC	DS

Drawing No	Revision
HD008-FA-804	F