



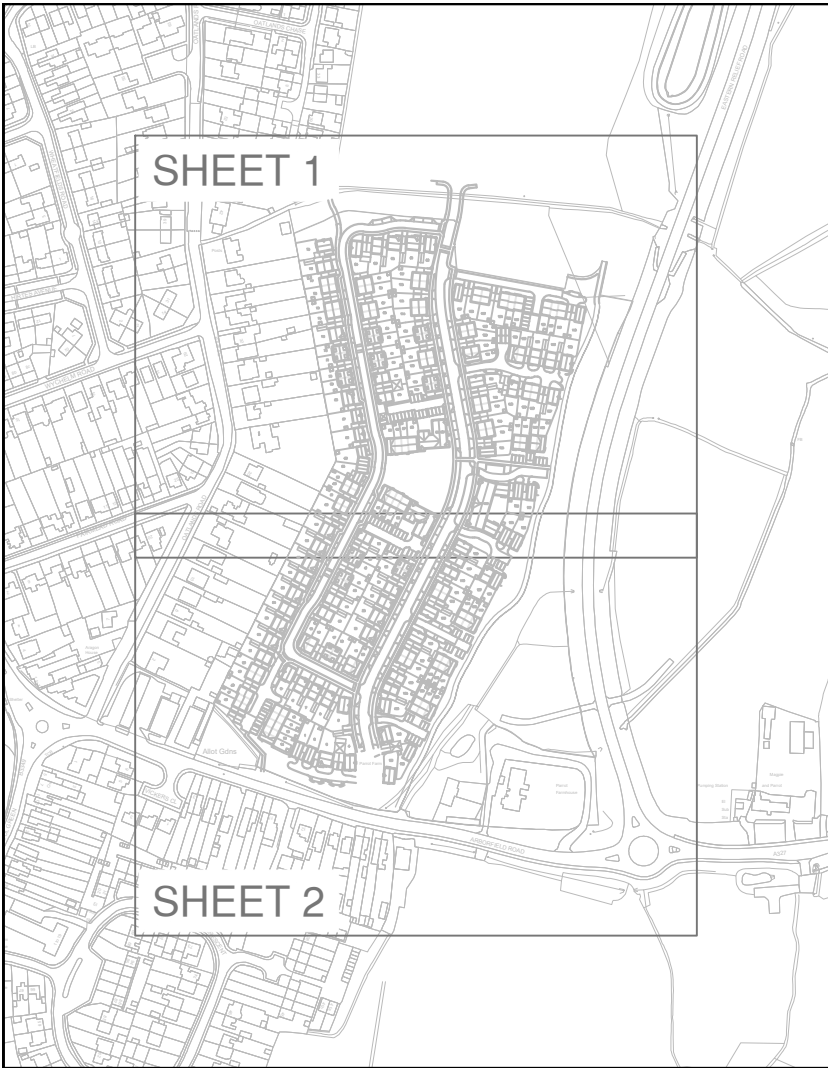


© ABLEY LETCHFORD PARTNERSHIP LTD.  
This drawing should not be reproduced without consent.

GENERAL NOTES:  
1. Do not scale.  
2. Refer to all other Project Drawings and supporting notes.

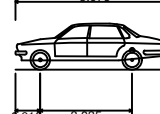

Large Car (2006)  
Overall Length  
Overall Width  
Overall Body Height  
Min Body Ground Clearance  
Max Track Width  
Lock to lock time  
Kerb to Kerb Turning Radius

5.073m  
1.972m  
1.525m  
0.310m  
1.851m  
4.00s  
5.900m

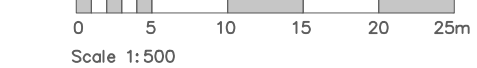

Scale 1:500

|   |       |                                                                     |    |    |
|---|-------|---------------------------------------------------------------------|----|----|
| F | 02.26 | Updated to suit latest layout and title box. Renamed to "LARGE CAR" | RP | DS |
| E | 02.25 | Amended to suit comments & latest site layout                       | LC | DS |
| D | 08.24 | Updated to suit latest site layout                                  | LC | DS |
| C | 08.24 | Updated Layout                                                      | TC | EP |
| B | 07.24 | Amended Site Layout                                                 | AS | DS |
| A | 06.24 | First Issue                                                         | LC | DS |



www.ableyletchford.co.uk

Client

BELLWAY HOMES

Project

LAND NORTH OF ARBORFIELD ROAD, SHINFIELD

Title

FULL APPLICATION  
LARGE CAR VEHICULAR TRACKING SHEET 2

Status

|            |           |       |         |
|------------|-----------|-------|---------|
| Scale      | Date      | Drawn | Checked |
| 1:500 @ A1 | JUNE 2024 | LC    | DS      |

|              |          |
|--------------|----------|
| Drawing No.  | Revision |
| HD008-FA-806 | F        |