

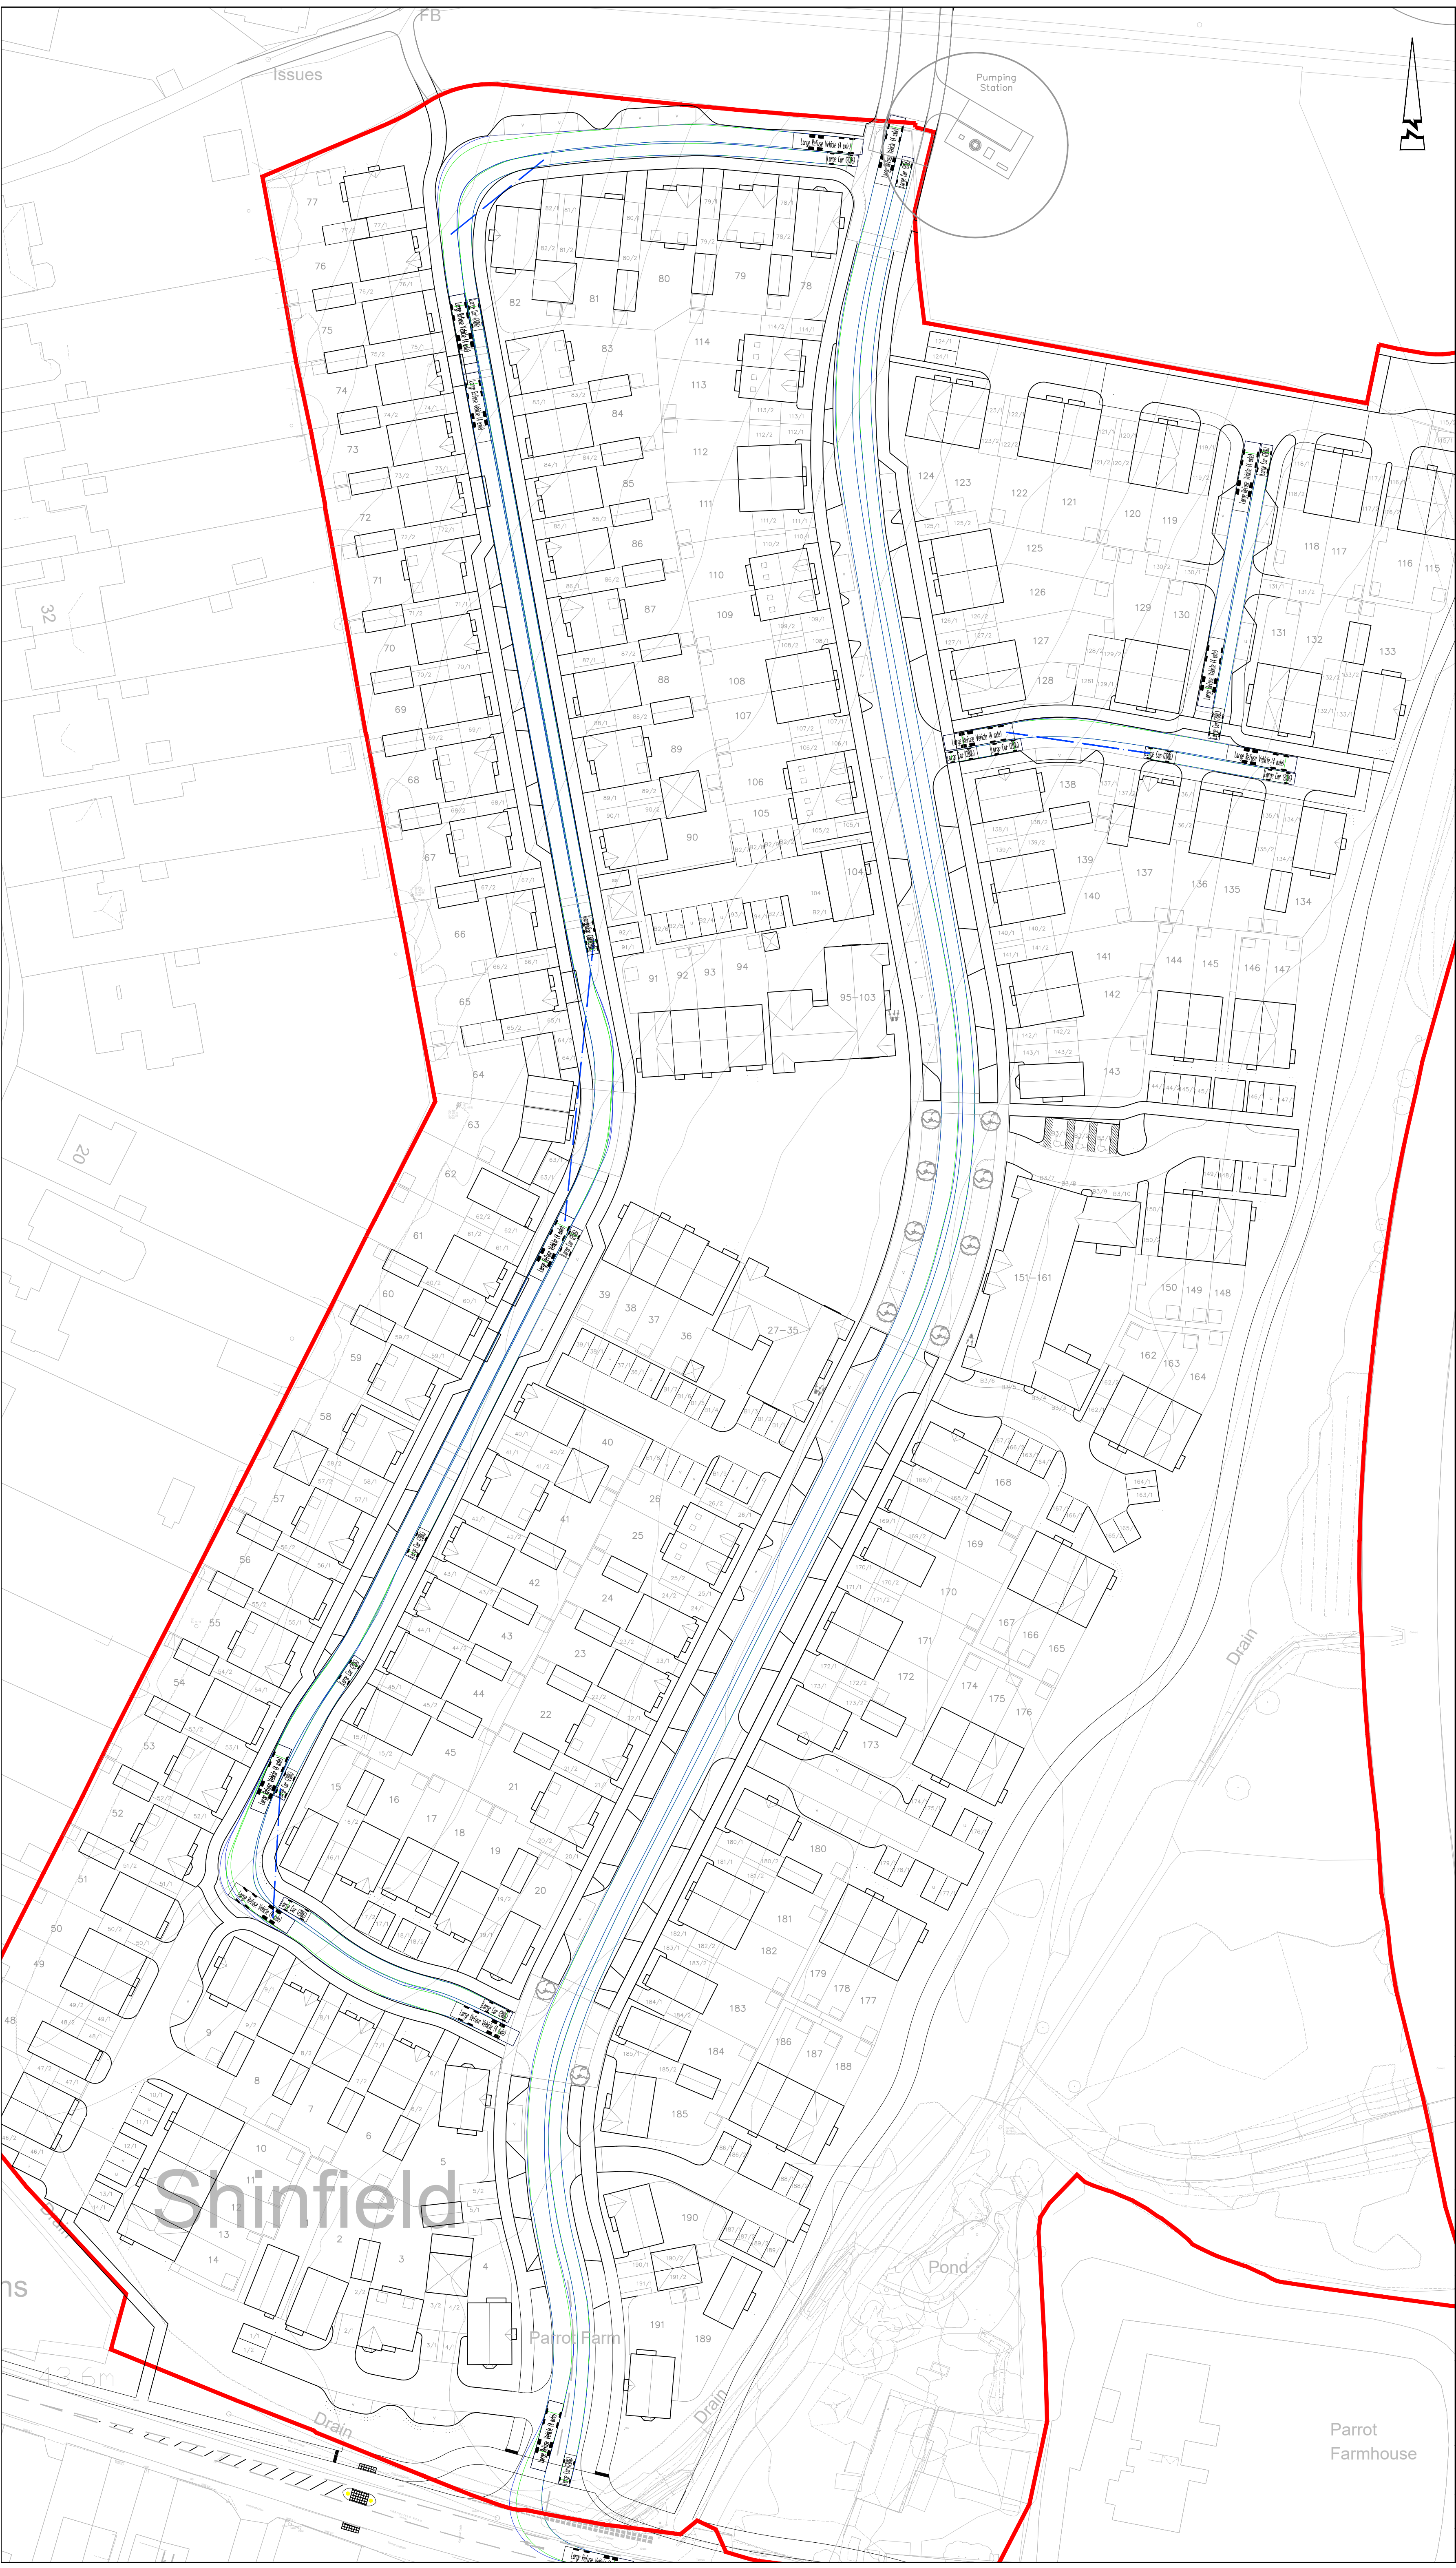


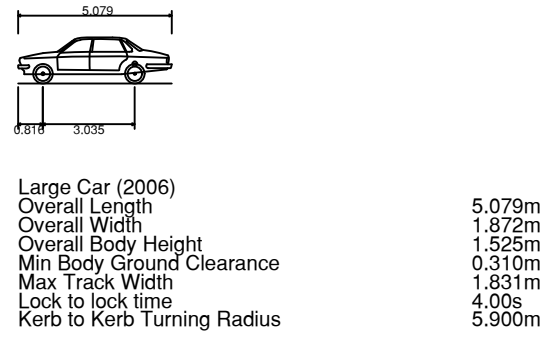


© ABLEY LETCHFORD PARTNERSHIP LTD.
This drawing should not be reproduced without consent.

- GENERAL NOTES:
1. Do not scale.
 2. Refer to all other Project Drawings and supporting notes.

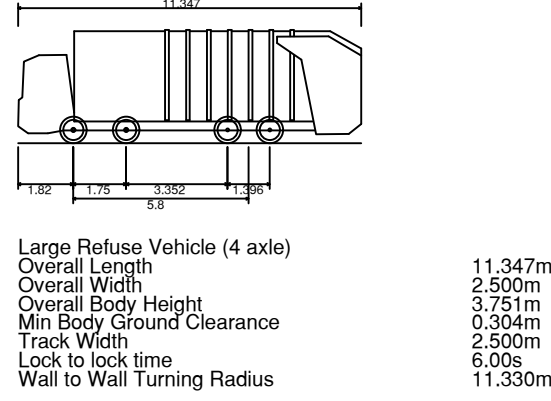

KEY:

Intervisibility Sight Line

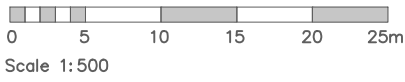

C	02.25	Updated to suit latest layout and title box	RP	DS
B	04.25	Layout Updated	TDM	AG
A	03.25	First Issue	LC	DS
Rev	Date	Description	Drawn	Checked



www.ableyletchford.co.uk

Client

BELLWAY HOMES

Project

LAND NORTH OF ARBORFIELD ROAD, SHINFIELD

Title

**FULL APPLICATION
LARGE REFUSE & CAR
VEHICULAR TRACKING**

Status

Scale	Date	Drawn	Checked
1:500 @ A1	MAR 2025	LC	DS

Drawing No	Revision
HD008-FA-808	C