



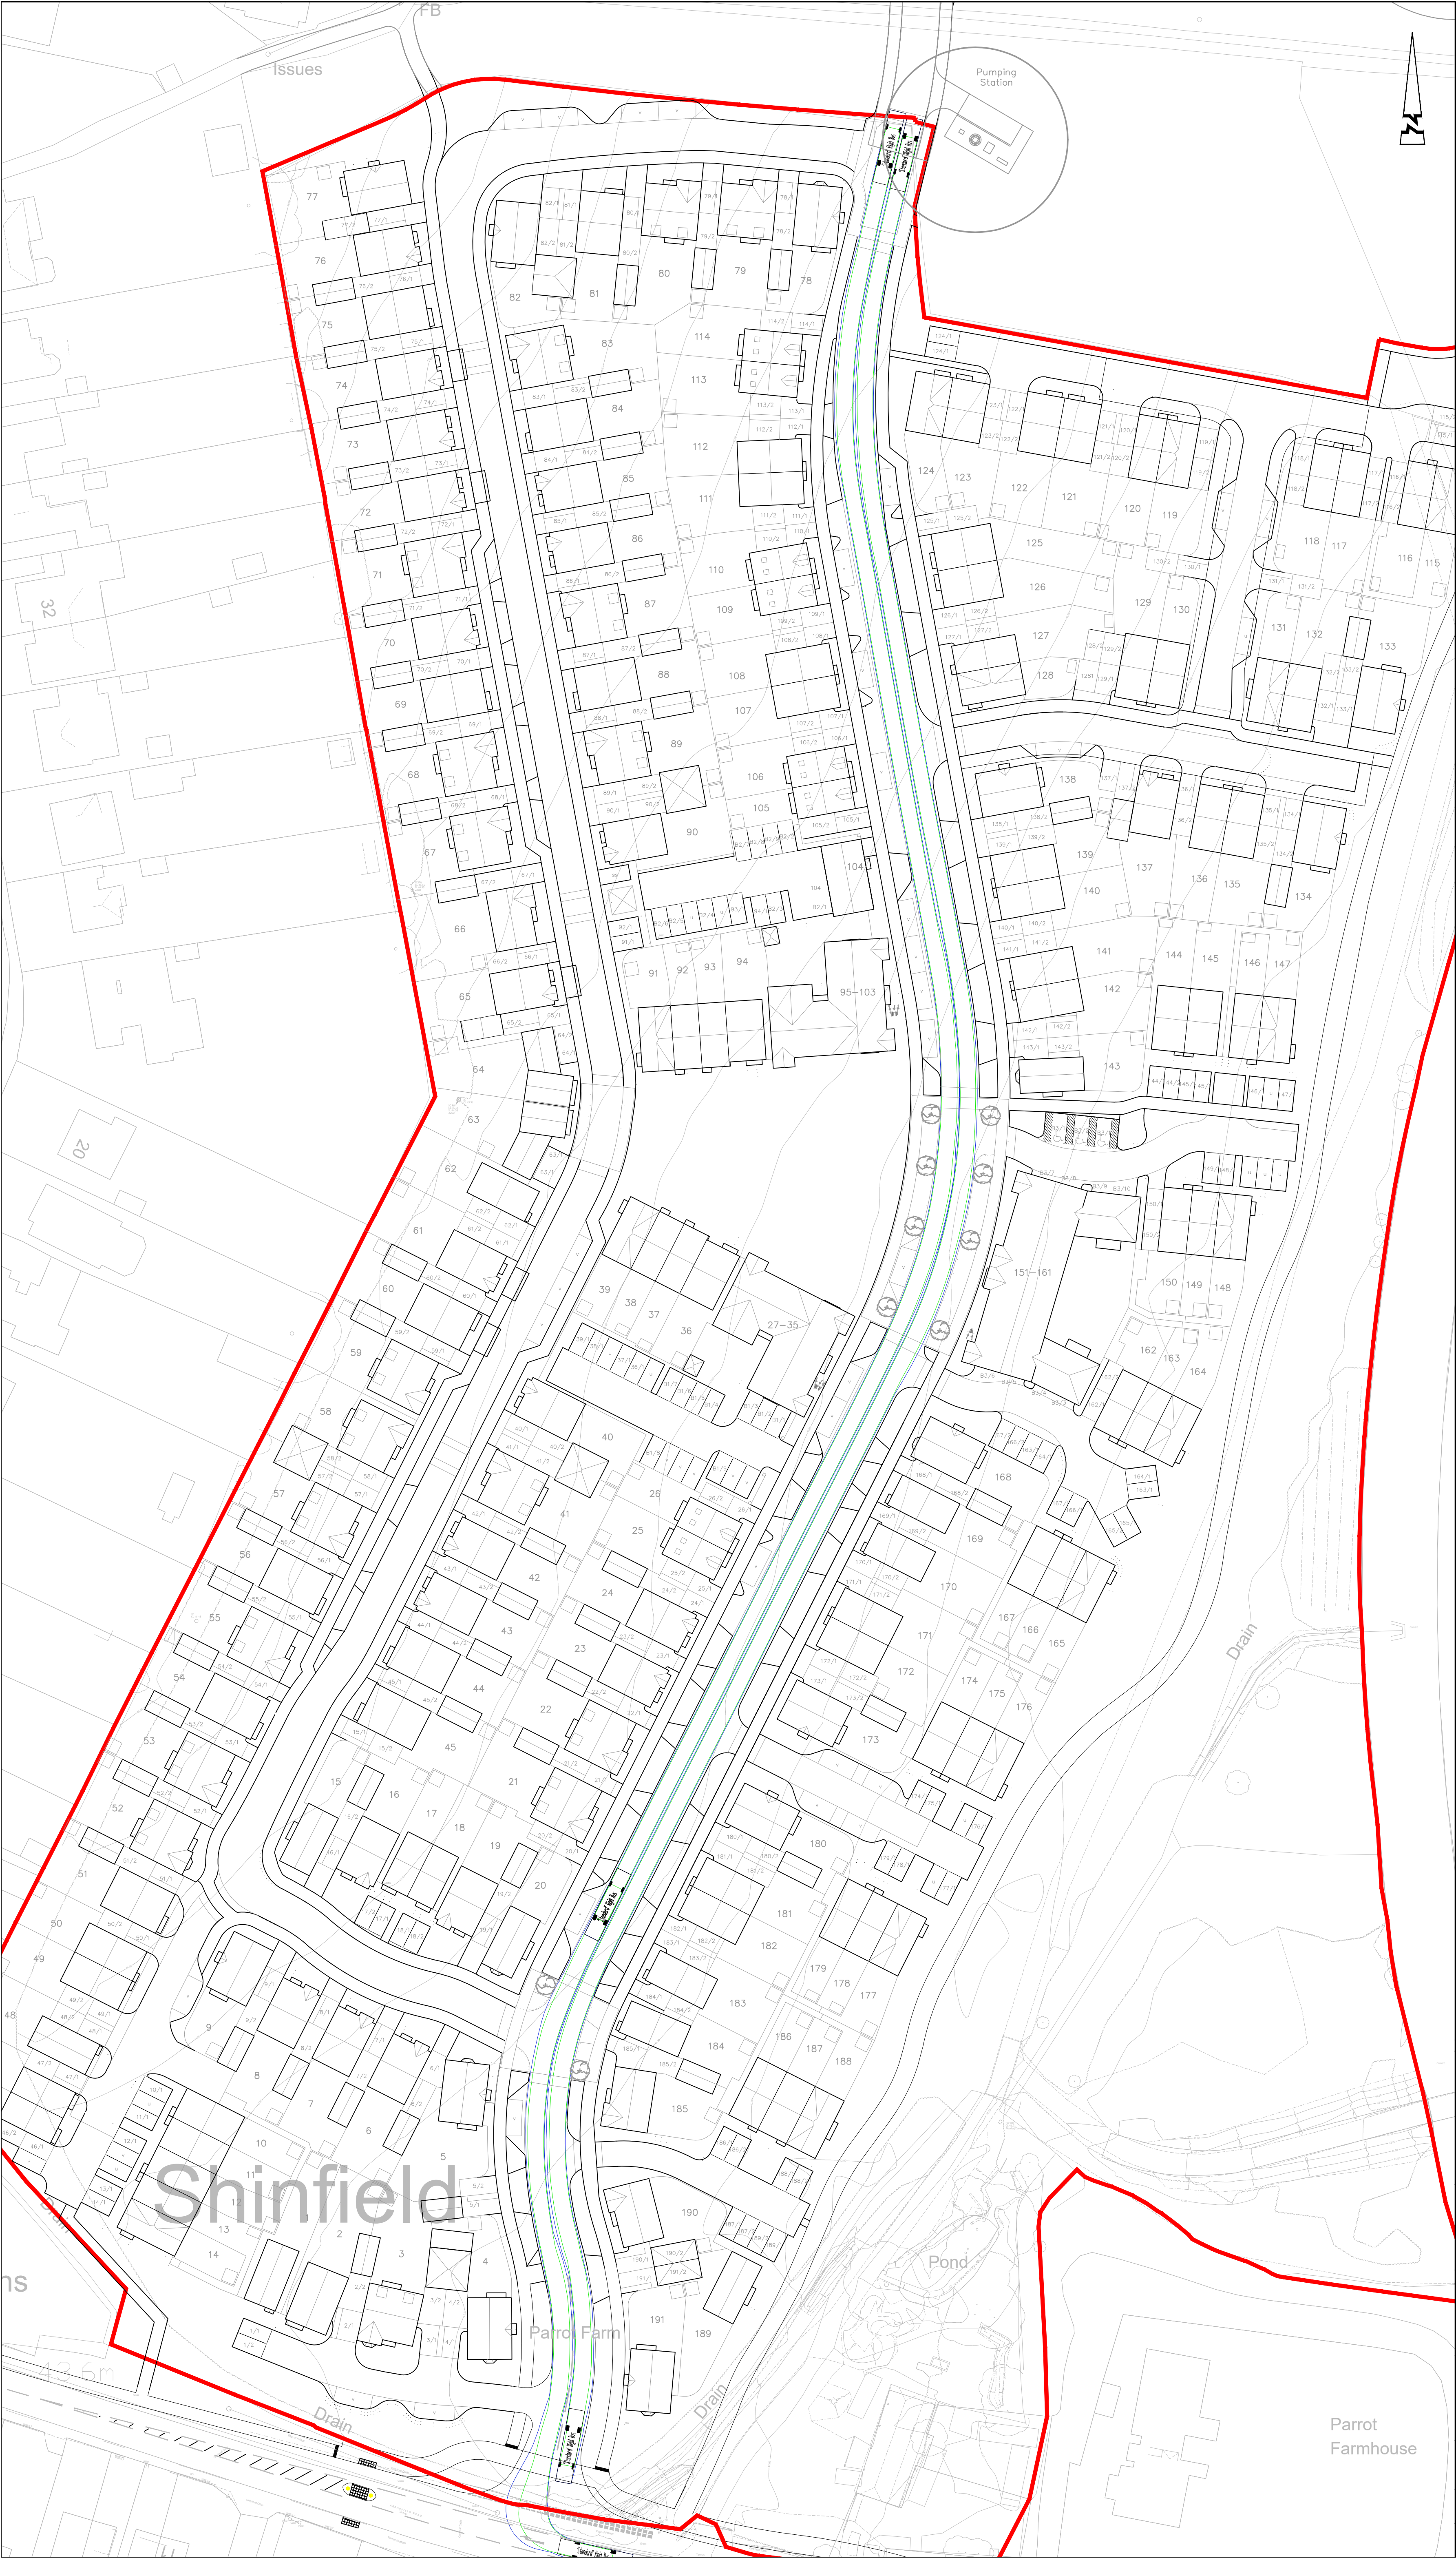

© ABLEY LETCHFORD PARTNERSHIP LTD.
This drawing should not be reproduced without consent.

- GENERAL NOTES:
1. Do not scale.
 2. Refer to all other Project Drawings and supporting notes.

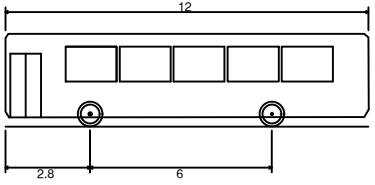

'Standard' Rigid Bus
Overall Length 12.000m
Overall Width 2.550m
Overall Body Height 3.050m
Min Body Ground Clearance 0.300m
Track Width 2.350m
Lock to lock time 4.00s
Wall to Wall Turning Radius 10.771m

0 5 10 15 20 25m
Scale 1:500

B	02.20	Updated to suit latest layout and title box	RP	DS
A	03.25	First Issue	LC	DS
Rev	Date	Description	Drawn	Checked



www.ableyletchford.co.uk

Client
BELLWAY HOMES

Project
**LAND NORTH OF
ARBORFIELD ROAD,
SHINFIELD**

Title
**FULL APPLICATION
BUSES PASSING
VEHICULAR TRACKING**

Status

Scale
1:500 @ A1

Date
MAR 2025

Drawn
LC

Checked
DS

Drawing No
HD008-FA-809

Revision
B