


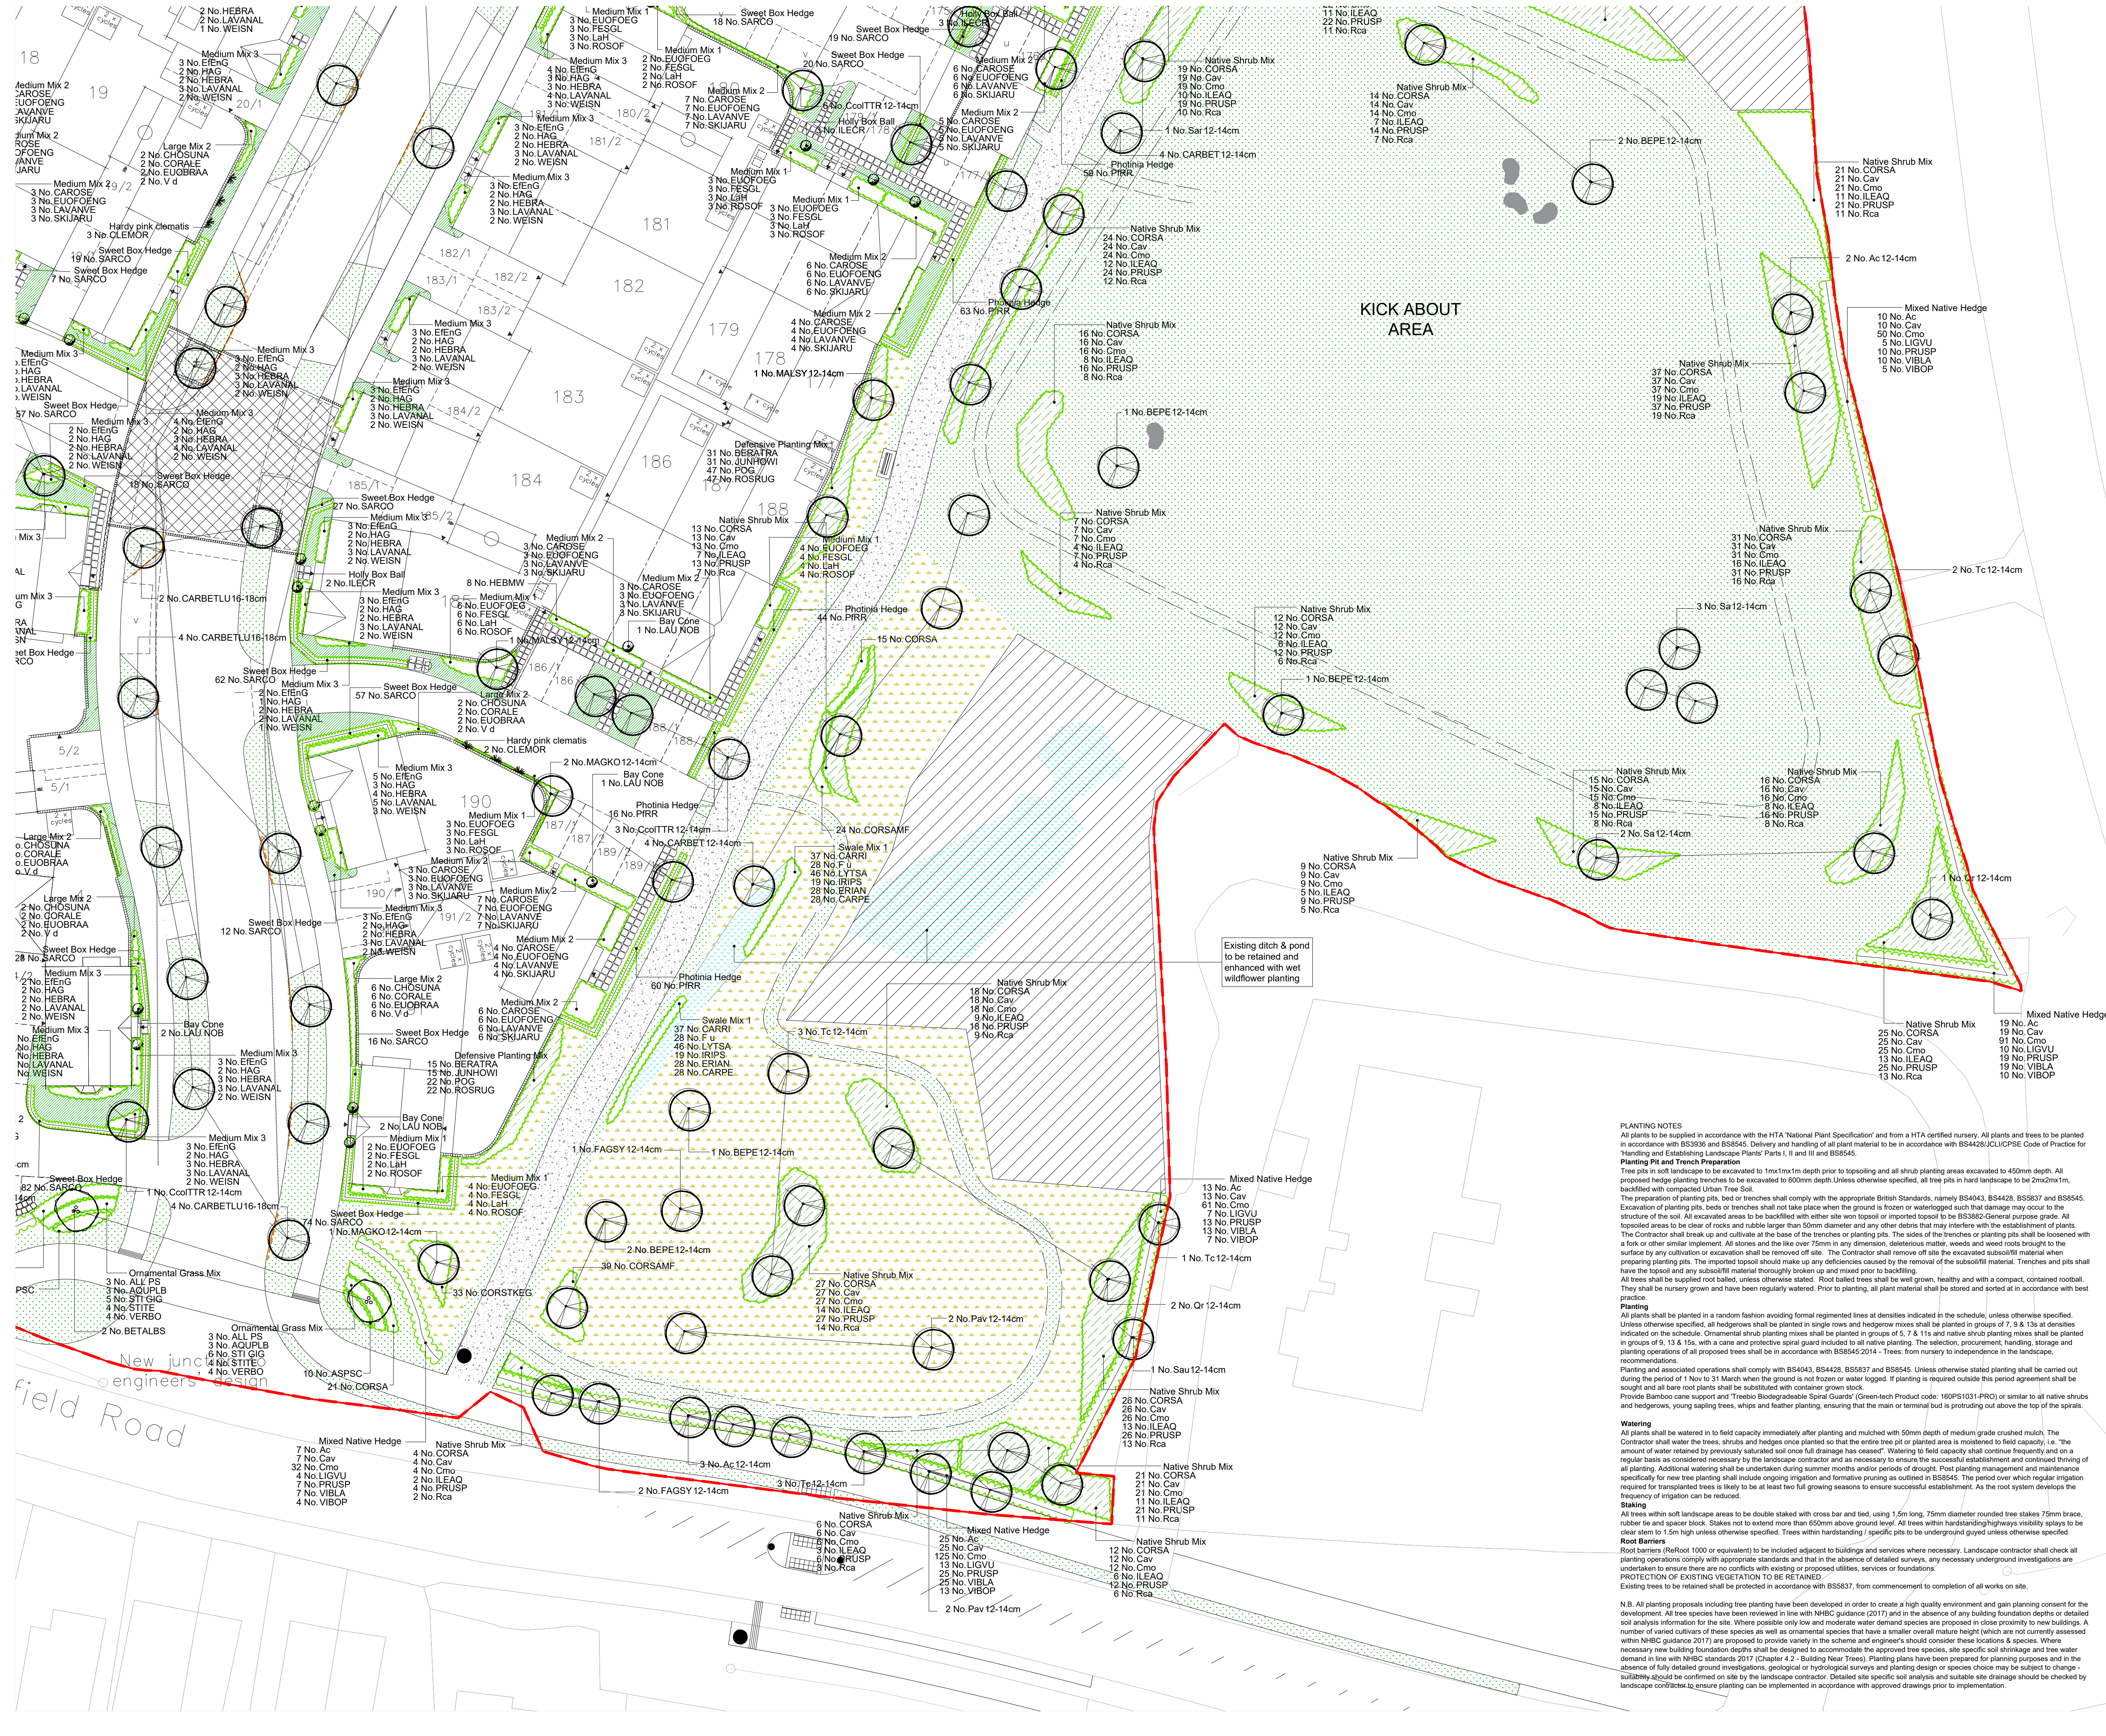

NOTES:
Based upon the Ordnance Survey map with permission of The Controller of Her Majesty's Stationery Office. © Crown Copyright.
Aspect Landscape Planning Ltd, West Court, Hardwick Business Park, Noral Way, Banbury OX16 2AF.
Licence 10006345

Copyright reserved
1:250 @ A1
0m 2m 4m 10m

KEY:

Site Boundary

Existing Trees

Existing Shrubs

Proposed Multistem Trees

Proposed Trees
(to be positioned 2m from highway boundary and 1m from kerb edge)

Proposed Native Hedge
(Cared and Rabbit guards added with 50mm bark mulch)

Proposed Ornamental Hedge
(Initially clipped to 0.5m high and subsequently maintained at 0.6m high, offset 0.5m from back of highway boundary with a 0.5m bark mulch strip)

Proposed Feature Shrub

Proposed Climbers
(Fixed onto pressure-treated golden brown timber fan trellis - Dimensions: H1055 x W614mm.)

Proposed Ornamental Shrubs
(50mm Bark mulch to be included around planting)

Proposed Native Shrub Planting
(50mm Bark mulch to be included around planting)

Proposed Bulb Planting
(Scattered Randomly where to be planted)

Proposed Premium Grade Turf
(150mm min gravel strip with timber edge to be installed along building edge)
Turf Rolls to suit footpaths

Proposed Amenity Grass Seed
(Flowering Lawn Mixture: Sown at 40g/m².
Strong Lawn Grass Mixture: Sown on mown grass pathways at 250g/m².)

Proposed Wildflower Mix
(General Purpose Meadow Mixture: Sown at 40g/m²)

Proposed Wet/Wildflower Mix
(Meadow Mixture for wetlands: Sown at 40g/m²)

Small 30mm Decorative Gravel
overlay over geotextile membrane
(Gravel to be agreed with Bellway before installation and include a timber edge)

Proposed Root Barrier

Proposed Mown Grass Footpath 1.2m wide

Proposed Tarmac Footpath

Proposed Short Span Timber Bridge
Finish: FSC Certified Treated Hardwood
Width: 2000mm
Min. Length: 3000mm

Proposed Timber Bench
Finish: Treated Softwood timber
Size: L2000mm W580mm H770mm
Root Fixed Length 300mm

Canopied Litter Bin
Size: Ø560mm x H900mm
Fixing: Set of 4 Shield Anchor Bolts
for installation Fixed onto Tarmac
Capacity: 90 Litres

Natural Boulders
Approx. L1.2m x W0.8m x H0.8m / 1200kg

Proposed 1.2m High Black Vertical Railing

450mm High Timber Square Bollard
BX17 Domed-Square Bollard
Size: 200x750mm
Supplier: Broxap

Visplay

Proposed Rocks / Boulders
Mixed Glacial Boulders or similar approved
Supplier: CED Stone Landscape
Size: Mix of approximately 200kg, 800kg & 1200kg

Proposed Small 20mm Decorative Gravel
Flint ECOGravel or similar approved
Supplier: CED Stone Landscape
Size: 20mm
Average coverage: 10m²/Tonne at 50mm depth

NB: Decorative Bark mulch to be supplied in 30-40mm chip size and applied at a depth of 50mm around landscaping to restrict weed growth and retain moisture.

K	05.02.2026	Updated to latest layout	ML	SP
J	02.02.2026	Updated to latest layout	WT	SP
H	12.12.2025	Updated to latest layout	WT	SP
F	27.03.2025	Updated to latest layout comments	SP	CW
B	27.03.2025	Rain garden added	SP	CW
F	21.03.2025	Updated to latest layout & officer comments	SP	CW
B	18.08.2024	2024 Street lighting and tree locations updated to comments	SP	CW
B	18.08.2024	Revised tree and shrub planting to client comments & PCS boundary treatment	SP	CW
A	REV1	Updated to comments	SP	CW
		NOTE		Drawn Chkd

TITLE

Land North of Arborfield Road, Shinfield

Planting Plan 6 of 6

CLIENT

Bellway Homes Limited (Thames Valley)

SCALE

1:250@A1

DATE

JUL 2024

DRAWN

SP

CHKD

CW

DRAWING NUMBER

8395.PP.1.6

REVISION

K