

'Green Edge'

'The Lanes'

'The Green Ribbon' and core

Grey Colour Roof

Brown/Grey Colour Roof

Red/Brown Colour Roof

Buff/brown Brick

Red Brick

Polychrome Brickwork- Darker Red


Render

Stitch quoins with single brick string course

Tile

*

Bay Window

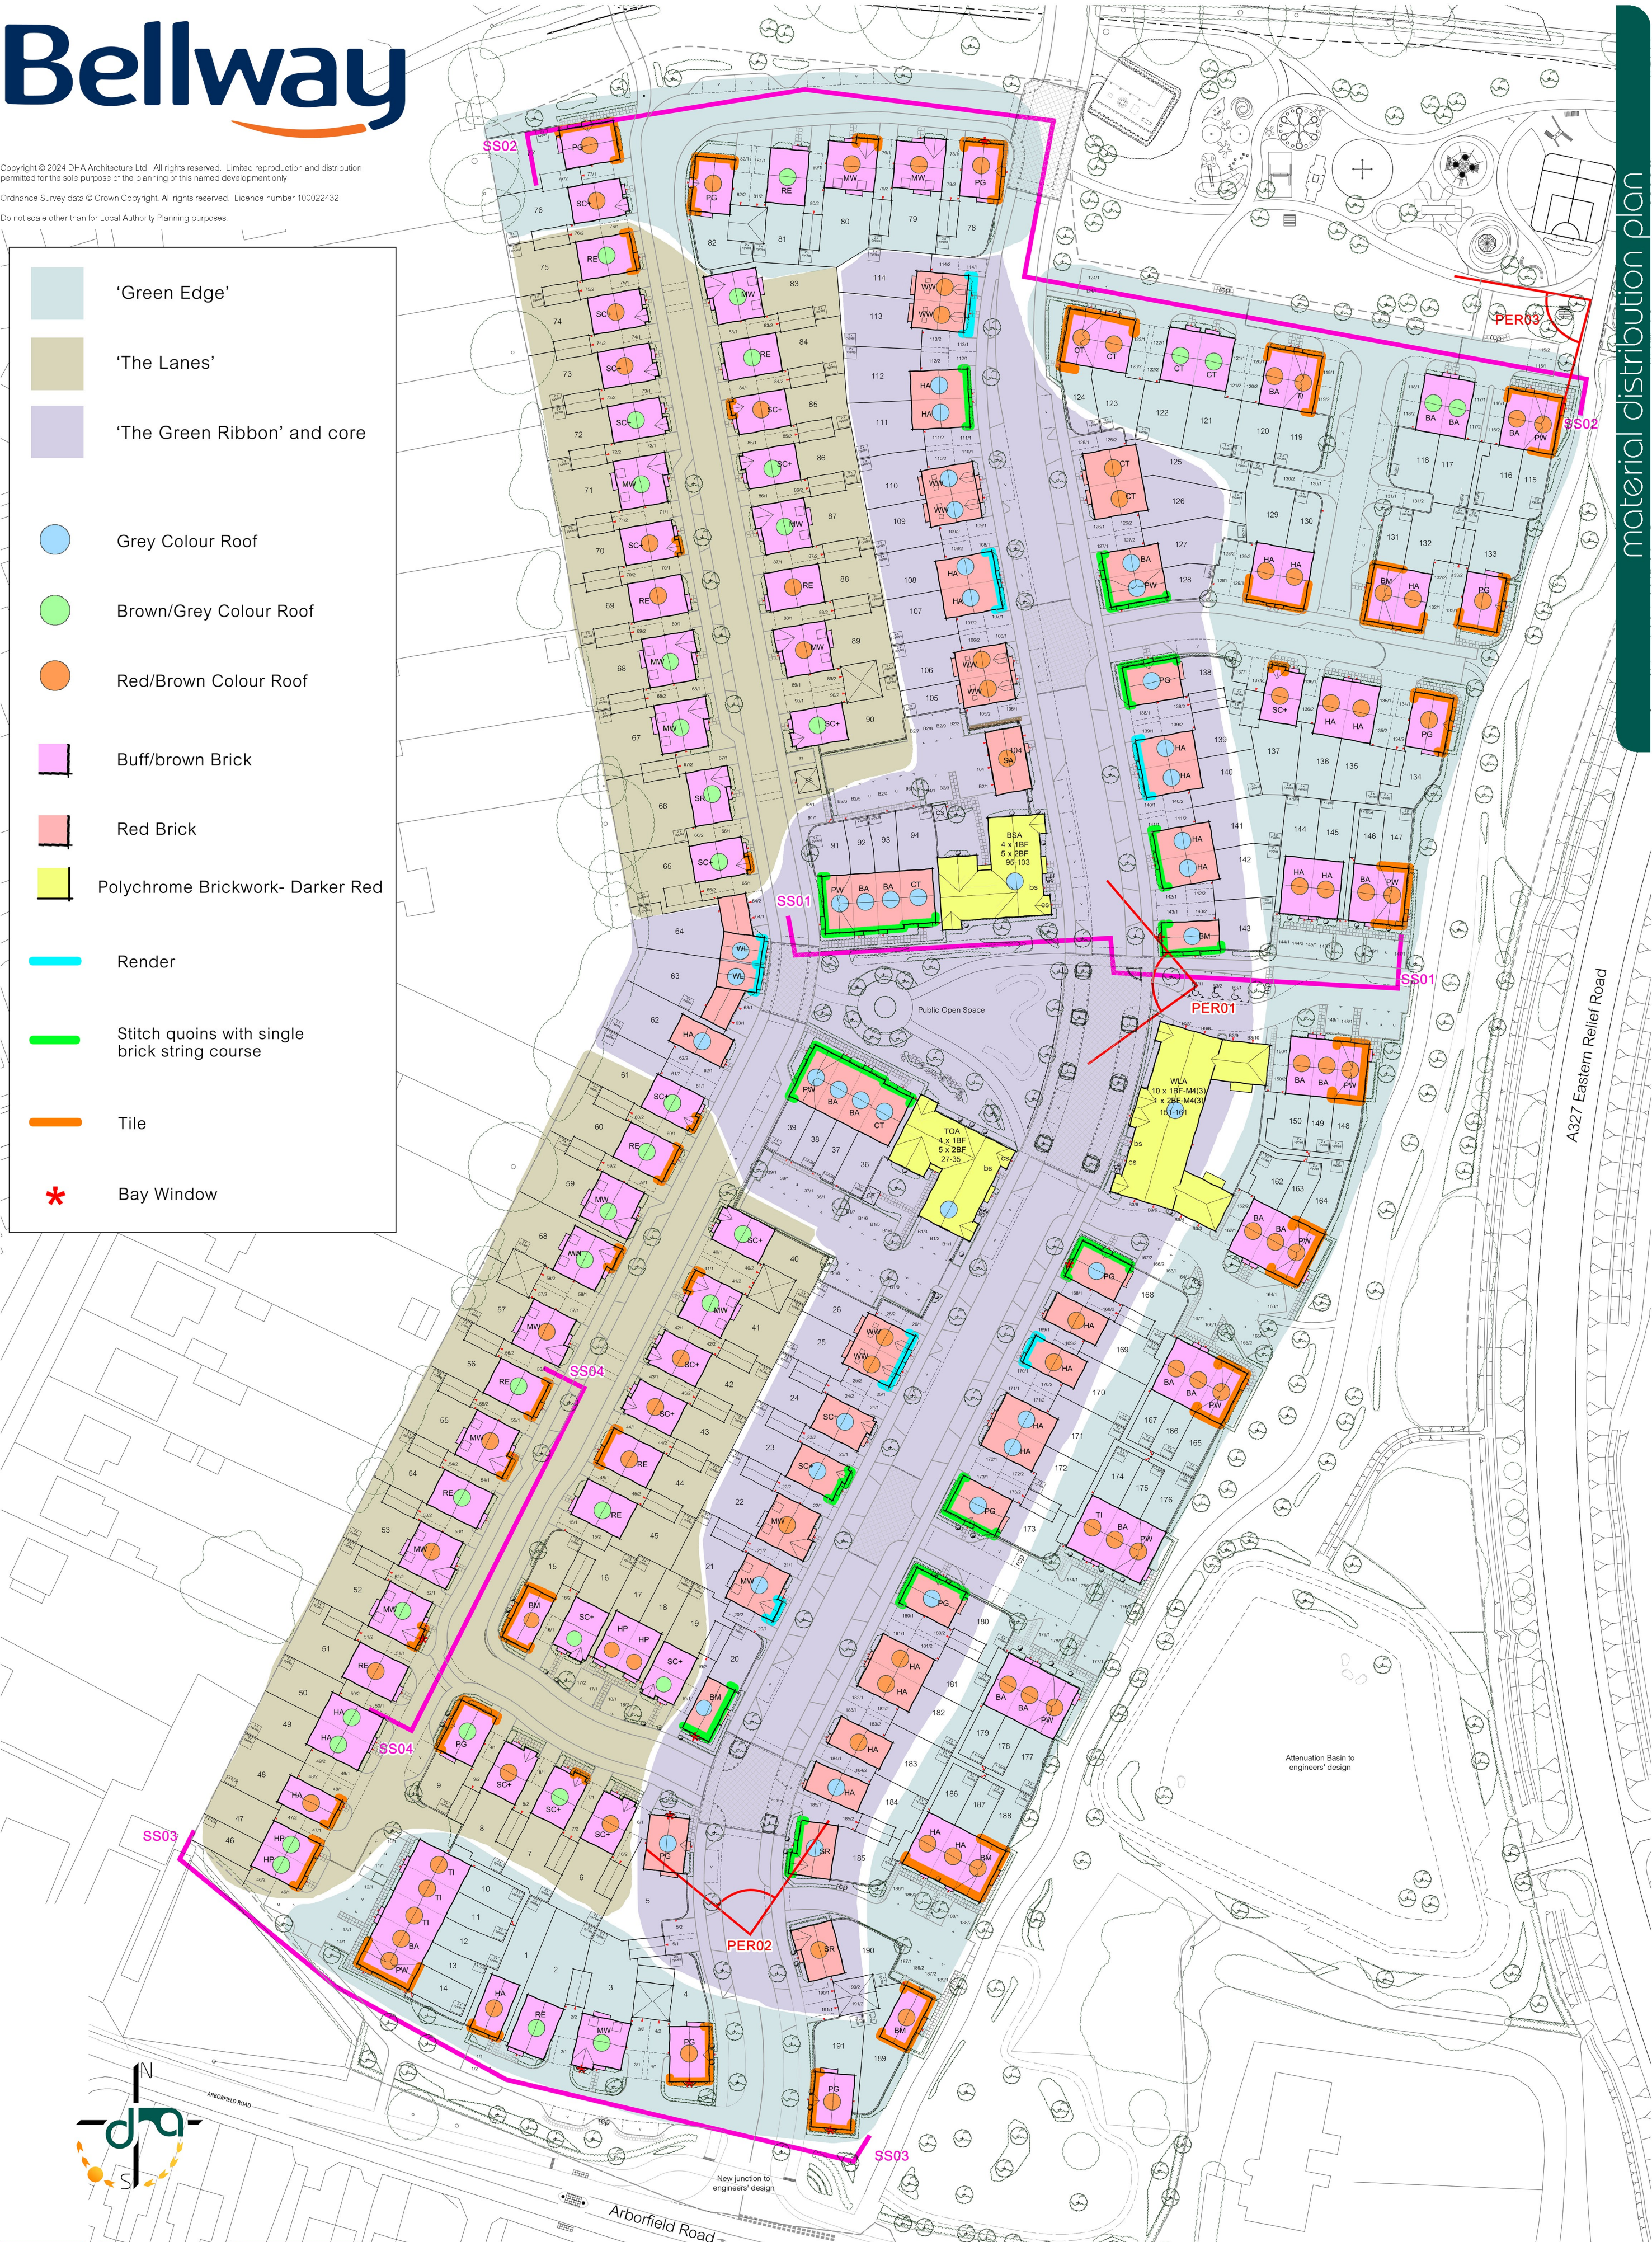

material distribution plan