


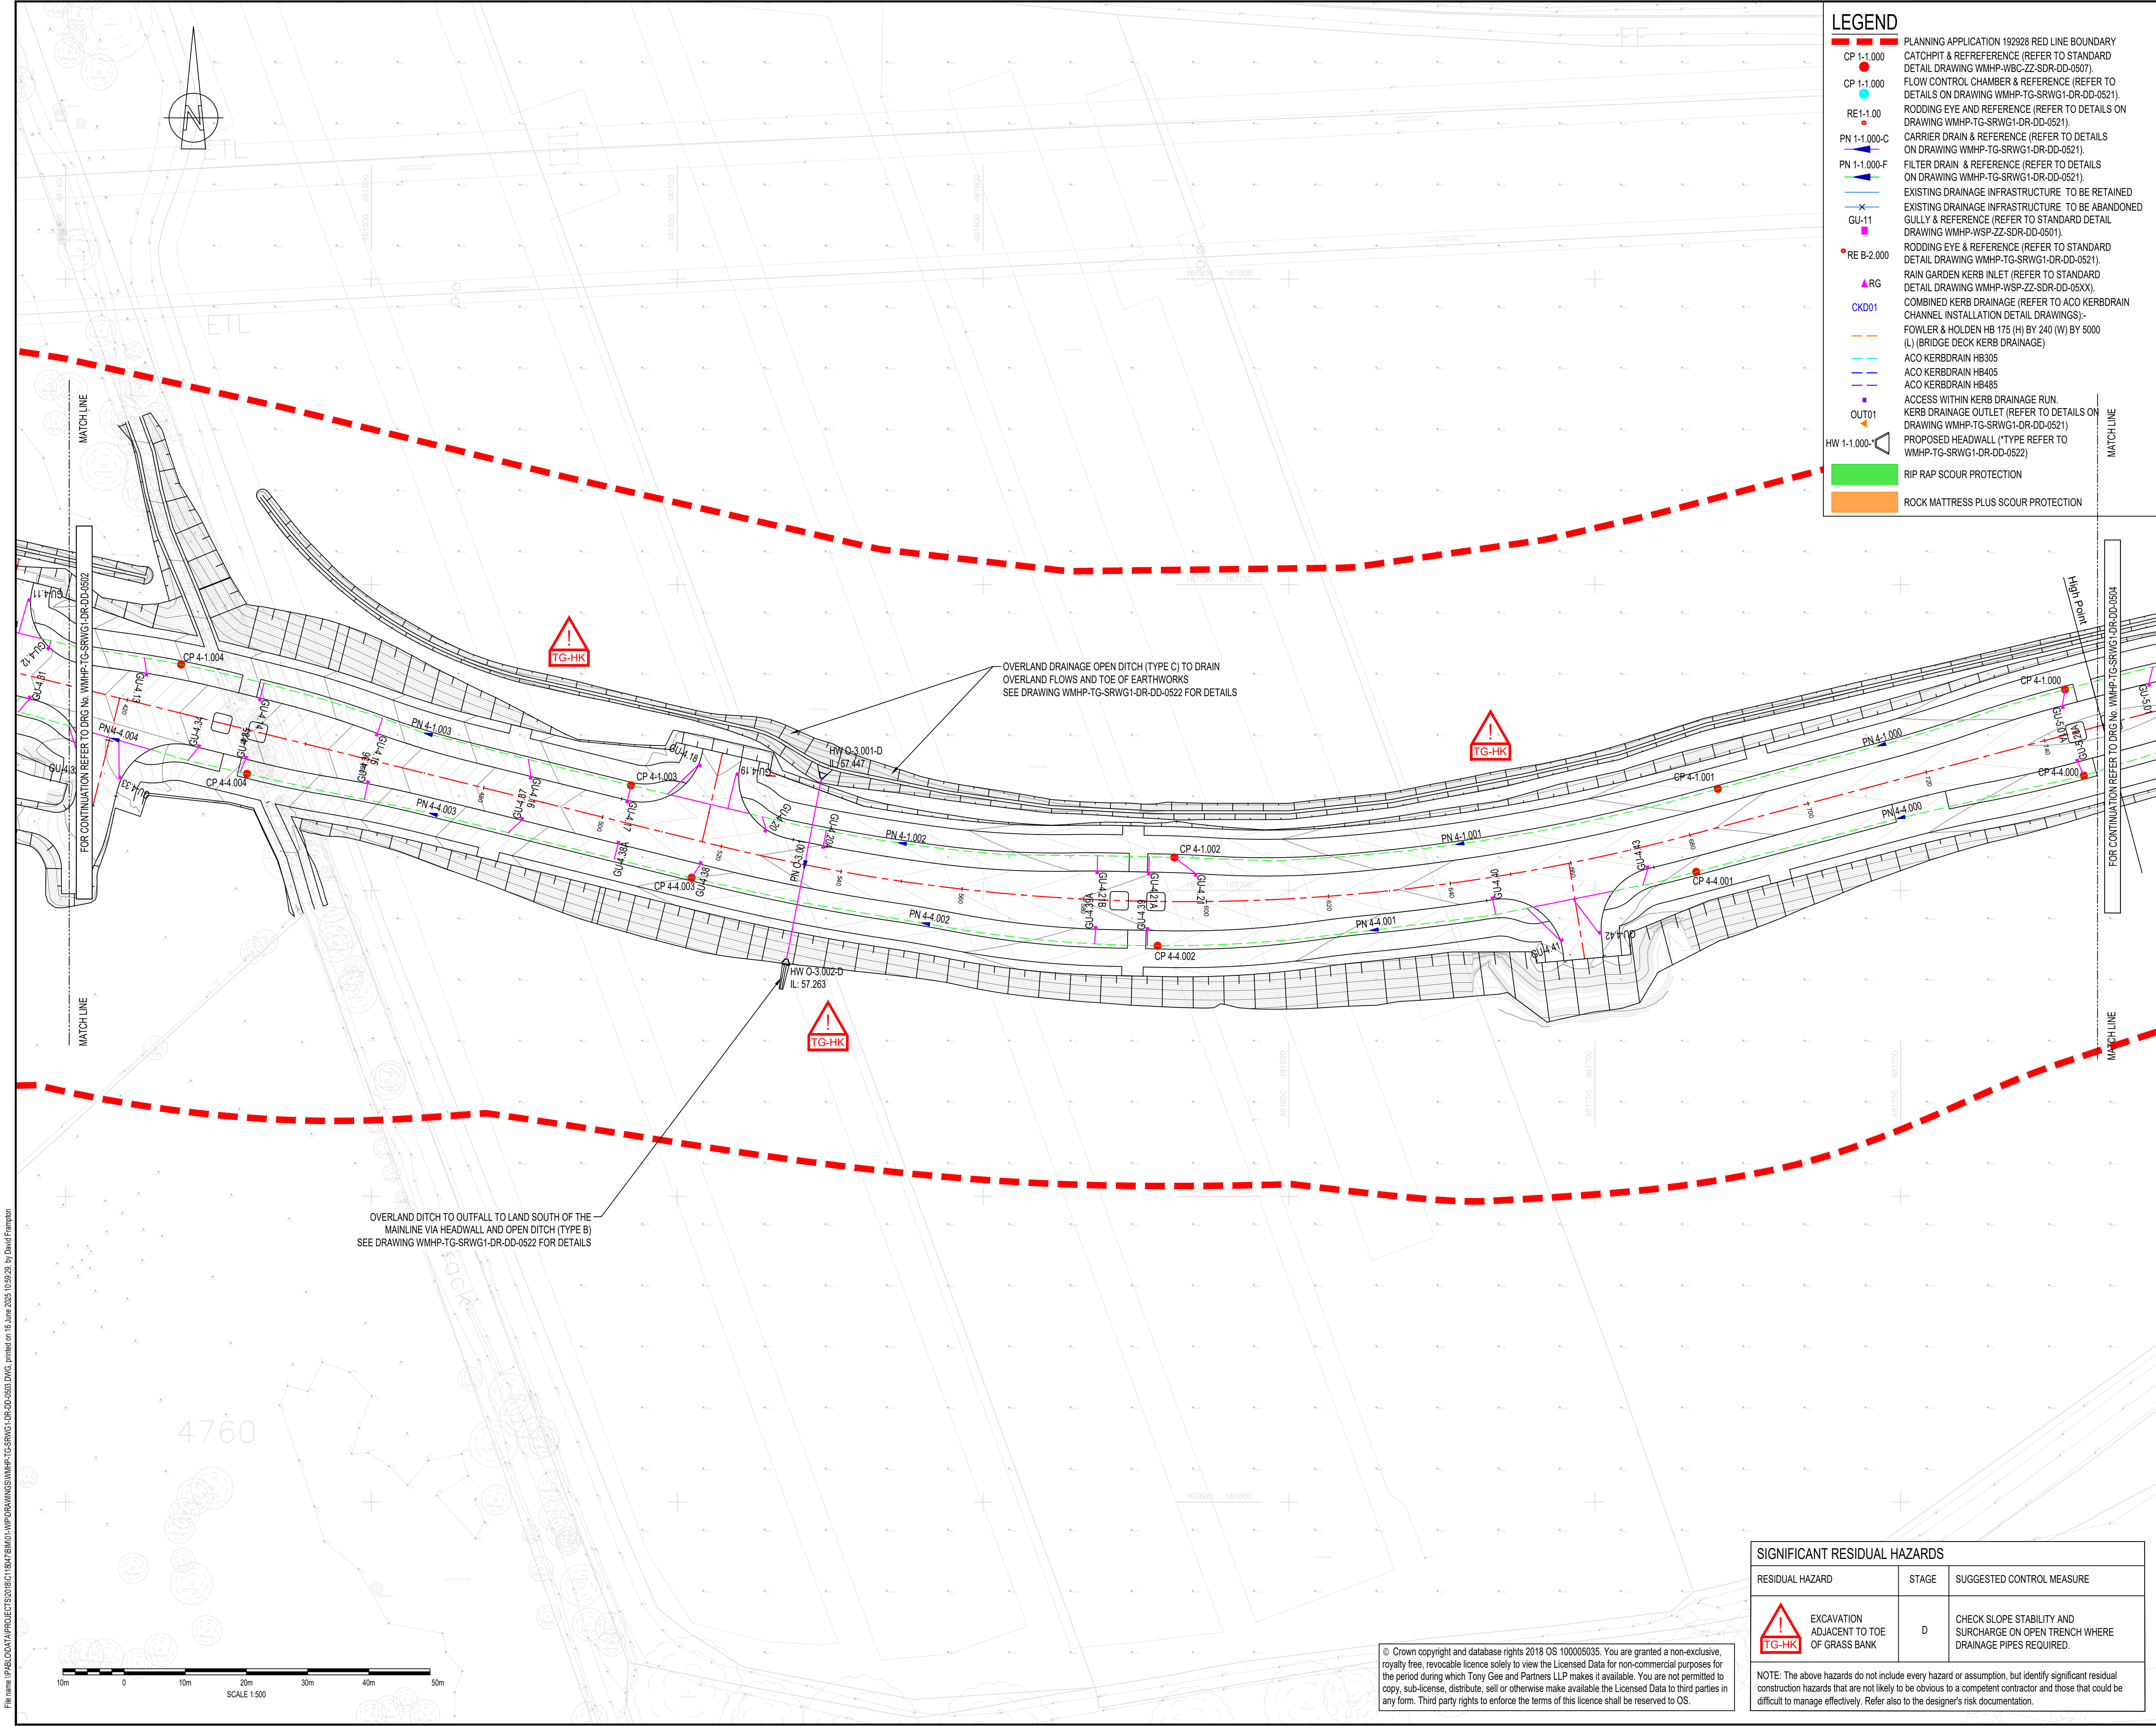

LEGEND

CP 1-1.000

CP 1-1.000

RE 1-1.00

PN 1-1.000-C

PN 1-1.000-F

GU-11

RE B-2.000

RG

CKD01

OUT1

HW 1-1.000

PLANNING APPLICATION 192928 RED LINE BOUNDARY

CATCHPIT & REFERENCE (REFER TO STANDARD DETAIL DRAWING WMHP-WBC-ZZ-SDR-DD-0507).

FLOW CONTROL CHAMBER & REFERENCE (REFER TO DETAILS ON DRAWING WMHP-TG-SRWG1-DR-DD-0521).

RODDING EYE AND REFERENCE (REFER TO DETAILS ON DRAWING WMHP-TG-SRWG1-DR-DD-0521).

CARRIER DRAIN & REFERENCE (REFER TO DETAILS ON DRAWING WMHP-TG-SRWG1-DR-DD-0521).

FILTER DRAIN & REFERENCE (REFER TO DETAILS ON DRAWING WMHP-TG-SRWG1-DR-DD-0521).

EXISTING DRAINAGE INFRASTRUCTURE TO BE RETAINED

EXISTING DRAINAGE INFRASTRUCTURE TO BE ABANDONED

GULLY & REFERENCE (REFER TO STANDARD DETAIL DRAWING WMHP-WSP-ZZ-SDR-DD-0501).

RODDING EYE & REFERENCE (REFER TO STANDARD DETAIL DRAWING WMHP-TG-SRWG1-DR-DD-0521).

RAIN GARDEN KERB INLET (REFER TO STANDARD DETAIL DRAWING WMHP-WSP-ZZ-SDR-DD-05XX).

COMBINED KERB DRAINAGE (REFER TO ACO KERBDRAIN CHANNEL INSTALLATION DETAIL DRAWINGS)-

FOWLER & HOLDEN HB 175 (H) BY 240 (W) BY 5000 (L) (BRIDGE DECK KERB DRAINAGE)

ACO KERBDRAIN HB305

ACO KERBDRAIN HB405

ACO KERBDRAIN HB485

ACCESS WITHIN KERB DRAINAGE RUN.

KERB DRAINAGE OUTLET (REFER TO DETAILS ON DRAWING WMHP-TG-SRWG1-DR-DD-0521)

PROPOSED HEADWALL (TYPE REFER TO WMHP-TG-SRWG1-DR-DD-0522)

RIP RAP SCOUR PROTECTION

ROCK MATTRESS PLUS SCOUR PROTECTION

DO NOT SCALE

NOTES:
1. ALL DIMENSIONS ARE IN MILLIMETRES UNLESS NOTED OTHERWISE.
2. ALL LEVELS ARE IN METRES AOD UNLESS NOTED OTHERWISE.
3. DRAWING TO BE READ IN CONJUNCTION WITH SPECIFICATION REFERENCE WMHP-TG-SRWG1-SP-DD-0501, DRAINAGE SCHEDULE WMHP-TG-SRWG1-SH-DD-0501, AND DRAINAGE DETAILS DRAWINGS WMHP-TG-SRWG1-DR-DD-0521 TO WMHP-TG-SRWG1-DR-DD-0523 AND WMHP-TG-SRWG1-DR-DD-0525 AND WMHP-TG-SRWG1-DR-DD-0571 TO WMHP-TG-SRWG1-DR-DD-0572.

SHEET LOCATION PLAN
N.T.S.

KEY PLAN
N.T.S.

SWDR - SPINE ROAD AND
WESTERN GATEWAY PHASE 1

P06	18/06/2025	AJP	UPDATED FOR PLANNING CONDITION DISCHARGE	DF	JC
REV	DATE	BY	DESCRIPTION	CHK	APP

DRAWING STATUS: SUITABLE FOR APPROVAL S5

DESIGNER:

Tony Gee
Consulting Civil, Structural and Geotechnical Engineers

CONTRACTOR:

CLIENT:

WOKINGHAM
BOROUGH COUNCIL
Shute End, Wokingham, Berkshire RG40 1BN
Tel: (0118) 974 6000 Web: www.wokingham.gov.uk

PROJECT:
WOKINGHAM MAJOR HIGHWAYS PROGRAMME
SPINE ROAD AND WESTERN GATEWAY PHASE 1

TITLE:
HIGHWAYS
DRAINAGE
PLAN LAYOUT
SHEET 3

SCALE @ A1:	1:500	CHECKED:	DJF	APPROVED:	JC
PROJECT NO:	C118047	DESIGNED:	MH/DJF	DRAWN:	MH
DRAWING NO:	WMHP-TG-SRWG1-DR-DD-0503	DATE:	March 21	REV:	P06

File name: P:\BALCON\PROJECTS\2018\WOKINGHAM\WPDRAWINGS\WMHP-TG-SRWG1-DR-DD-0503.DWG, printed on 16 June 2025 10:58:29, by David Farnham

© Crown copyright and database rights 2018 OS 100005035. You are granted a non-exclusive, royalty free, revocable licence solely to view the Licensed Data for non-commercial purposes for the period during which Tony Gee and Partners LLP makes it available. You are not permitted to copy, sub-license, distribute, sell or otherwise make available the Licensed Data to third parties in any form. Third party rights to enforce the terms of this licence shall be reserved to OS.

SIGNIFICANT RESIDUAL HAZARDS		
RESIDUAL HAZARD	STAGE	SUGGESTED CONTROL MEASURE
EXCAVATION ADJACENT TO TOE OF GRASS BANK	D	CHECK SLOPE STABILITY AND SURCHARGE ON OPEN TRENCH WHERE DRAINAGE PIPES REQUIRED.
NOTE: The above hazards do not include every hazard or assumption, but identify significant residual construction hazards that are not likely to be obvious to a competent contractor and those that could be difficult to manage effectively. Refer also to the designer's risk documentation.		