


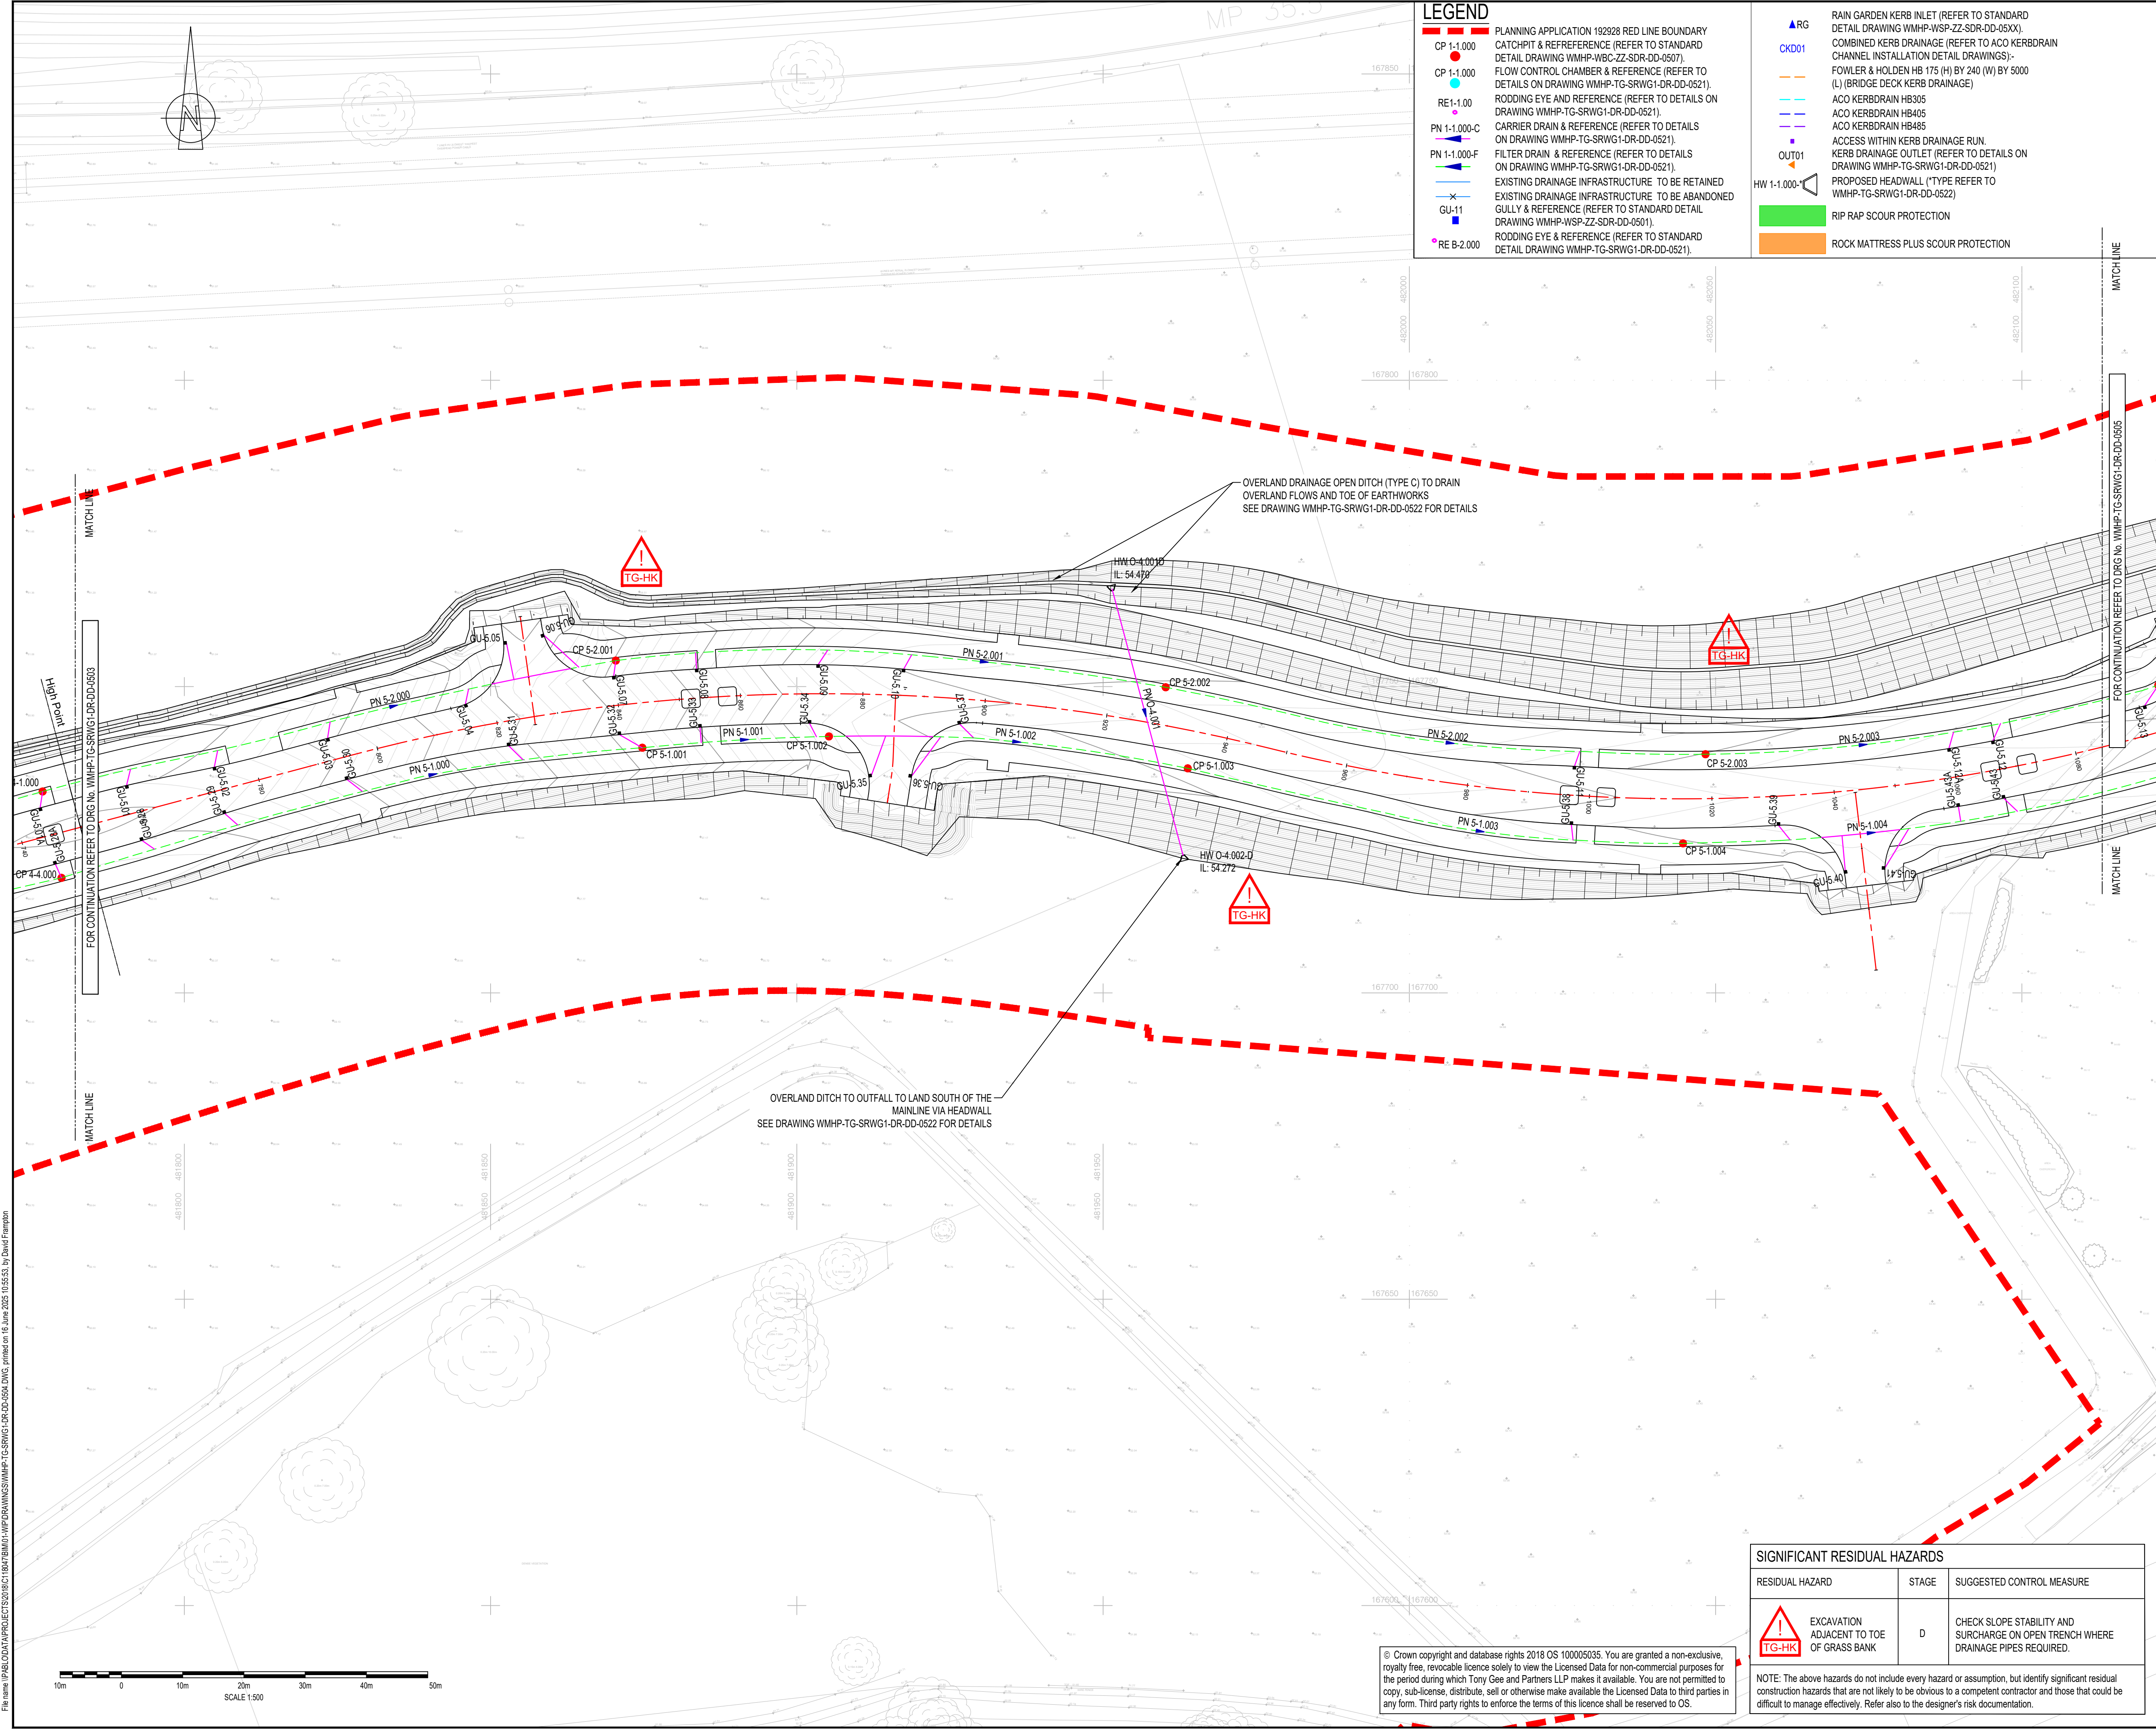

LEGEND

- CP 1-1.000

CP 1-1.000

RE1-1.00

PN 1-1.000-C

PN 1-1.000-F

GU-11

GU-11

RE B-2.000
- PLANNING APPLICATION 192928 RED LINE BOUNDARY

CATCHPIT & REFERENCE (REFER TO STANDARD DETAIL DRAWING WMHP-WBC-ZZ-SDR-DD-0507)

FLOW CONTROL CHAMBER & REFERENCE (REFER TO DETAILS ON DRAWING WMHP-TG-SRWG1-DR-DD-0521)

RODDING EYE AND REFERENCE (REFER TO DETAILS ON DRAWING WMHP-TG-SRWG1-DR-DD-0521)

CARRIER DRAIN & REFERENCE (REFER TO DETAILS ON DRAWING WMHP-TG-SRWG1-DR-DD-0521)

FILTER DRAIN & REFERENCE (REFER TO DETAILS ON DRAWING WMHP-TG-SRWG1-DR-DD-0521)

EXISTING DRAINAGE INFRASTRUCTURE TO BE RETAINED

EXISTING DRAINAGE INFRASTRUCTURE TO BE ABANDONED

GULLY & REFERENCE (REFER TO STANDARD DETAIL DRAWING WMHP-WSP-ZZ-SDR-DD-0501)

RODDING EYE & REFERENCE (REFER TO STANDARD DETAIL DRAWING WMHP-TG-SRWG1-DR-DD-0521)
- RG

CKD01

ACO KERBDRAIN HB305

ACO KERBDRAIN HB405

ACO KERBDRAIN HB485

ACCESS WITHIN KERB DRAINAGE RUN

KERB DRAINAGE OUTLET (REFER TO DETAILS ON DRAWING WMHP-TG-SRWG1-DR-DD-0521)

PROPOSED HEADWALL (*TYPE REFER TO WMHP-TG-SRWG1-DR-DD-0522)

RIP RAP SCOUR PROTECTION



ROCK MATTRESS PLUS SCOUR PROTECTION
- RAIN GARDEN KERB INLET (REFER TO STANDARD DETAIL DRAWING WMHP-WSP-ZZ-SDR-DD-05XX)

COMBINED KERB DRAINAGE (REFER TO ACO KERBDRAIN CHANNEL INSTALLATION DETAIL DRAWINGS)- FOWLER & HOLDEN HB 175 (H) BY 240 (W) BY 5000 (L) (BRIDGE DECK KERB DRAINAGE)

DO NOT SCALE

- NOTES:
- ALL DIMENSIONS ARE IN MILLIMETRES UNLESS NOTED OTHERWISE.
 - ALL LEVELS ARE IN METRES AOD UNLESS NOTED OTHERWISE.
 - DRAWING TO BE READ IN CONJUNCTION WITH SPECIFICATION REFERENCE WMHP-TG-SRWG1-SP-DD-0501, DRAINAGE SCHEDULE WMHP-TG-SRWG1-SH-DD-0501, AND DRAINAGE DETAILS DRAWINGS WMHP-TG-SRWG1-DR-DD-0521 TO WMHP-TG-SRWG1-DR-DD-0523 AND WMHP-TG-SRWG1-DR-DD-0525 AND WMHP-TG-SRWG1-DR-DD-0571 TO WMHP-TG-SRWG1-DR-DD-0572.

- COIR ROLL SCOUR PROTECTION
- BURIED STONE EROSION PROTECTION (100mm STONE BURIED WITH 150mm TOP SOIL)

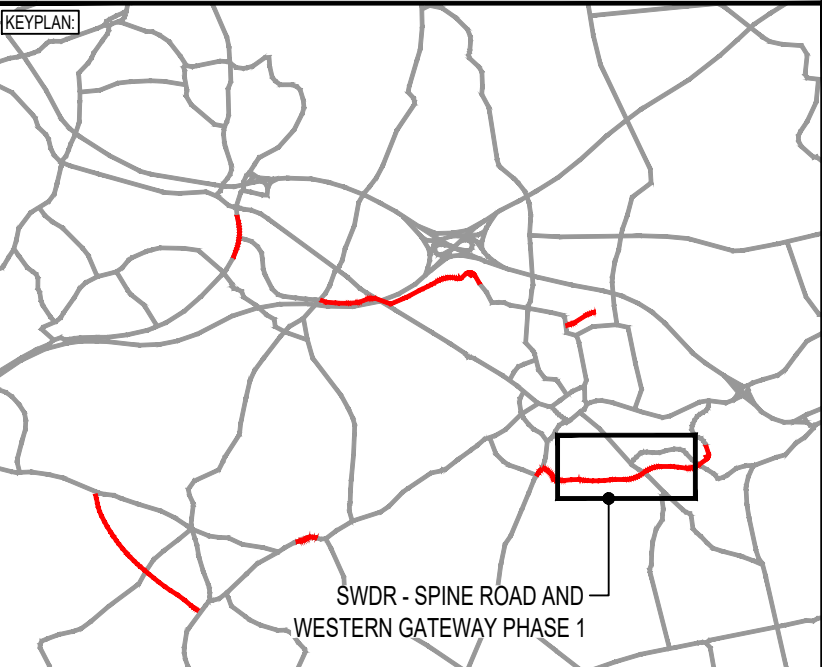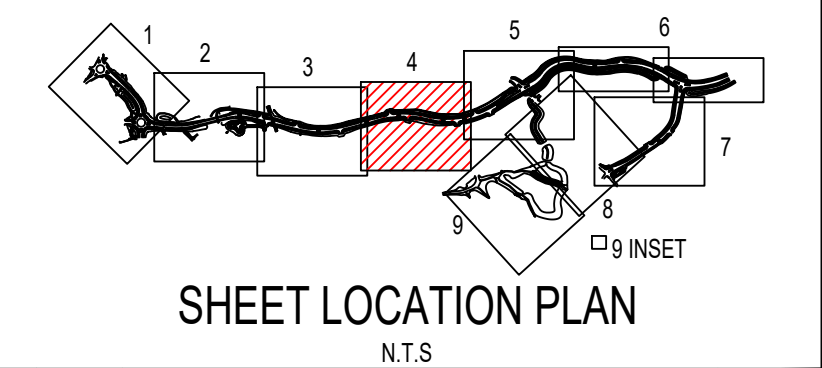

P06	18/06/2025	AJP	UPDATED FOR PLANNING CONDITION DISCHARGE	DF	JC
REV	DATE	BY	DESCRIPTION	CHK	APP

DRAWING STATUS: SUITABLE FOR APPROVAL S5

DESIGNER:



Tony Gee
Consulting Civil, Structural and Geotechnical Engineers

Tony Gee and Partners LLP

Hardy House
140 High Street
Esher, Surrey
KT10 9QJ
Tel: 01372 461600
www.tonygee.com

CONTRACTOR:

Balfour Beatty

CLIENT:



WOKINGHAM
BOROUGH COUNCIL

Shute End, Wokingham, Berkshire RG40 1BN
Tel: (0118) 974 6000 Web: www.wokingham.gov.uk

PROJECT: WOKINGHAM MAJOR HIGHWAYS PROGRAMME
SPINE ROAD AND WESTERN GATEWAY PHASE 1

TITLE: HIGHWAYS
DRAINAGE
PLAN LAYOUT
SHEET 4

SCALE @ A1:	1:500	CHECKED:	DJF	APPROVED:	JC
PROJECT NO:	C118047	DESIGNED:	MH/DJF	DRAWN:	MH
DRAWING NO:		DATE:	March 21	REV:	

WMHP-TG-SRWG1-DR-DD-0504 P06

SIGNIFICANT RESIDUAL HAZARDS		
RESIDUAL HAZARD	STAGE	SUGGESTED CONTROL MEASURE
 EXCAVATION ADJACENT TO TOE OF GRASS BANK	D	CHECK SLOPE STABILITY AND SURCHARGE ON OPEN TRENCH WHERE DRAINAGE PIPES REQUIRED.
NOTE: The above hazards do not include every hazard or assumption, but identify significant residual construction hazards that are not likely to be obvious to a competent contractor and those that could be difficult to manage effectively. Refer also to the designer's risk documentation.		

© Crown copyright and database rights 2018 OS 100005035. You are granted a non-exclusive, royalty free, revocable licence solely to view the Licensed Data for non-commercial purposes for the period during which Tony Gee and Partners LLP makes it available. You are not permitted to copy, sub-license, distribute, sell or otherwise make available the Licensed Data to third parties in any form. Third party rights to enforce the terms of this licence shall be reserved to OS.