


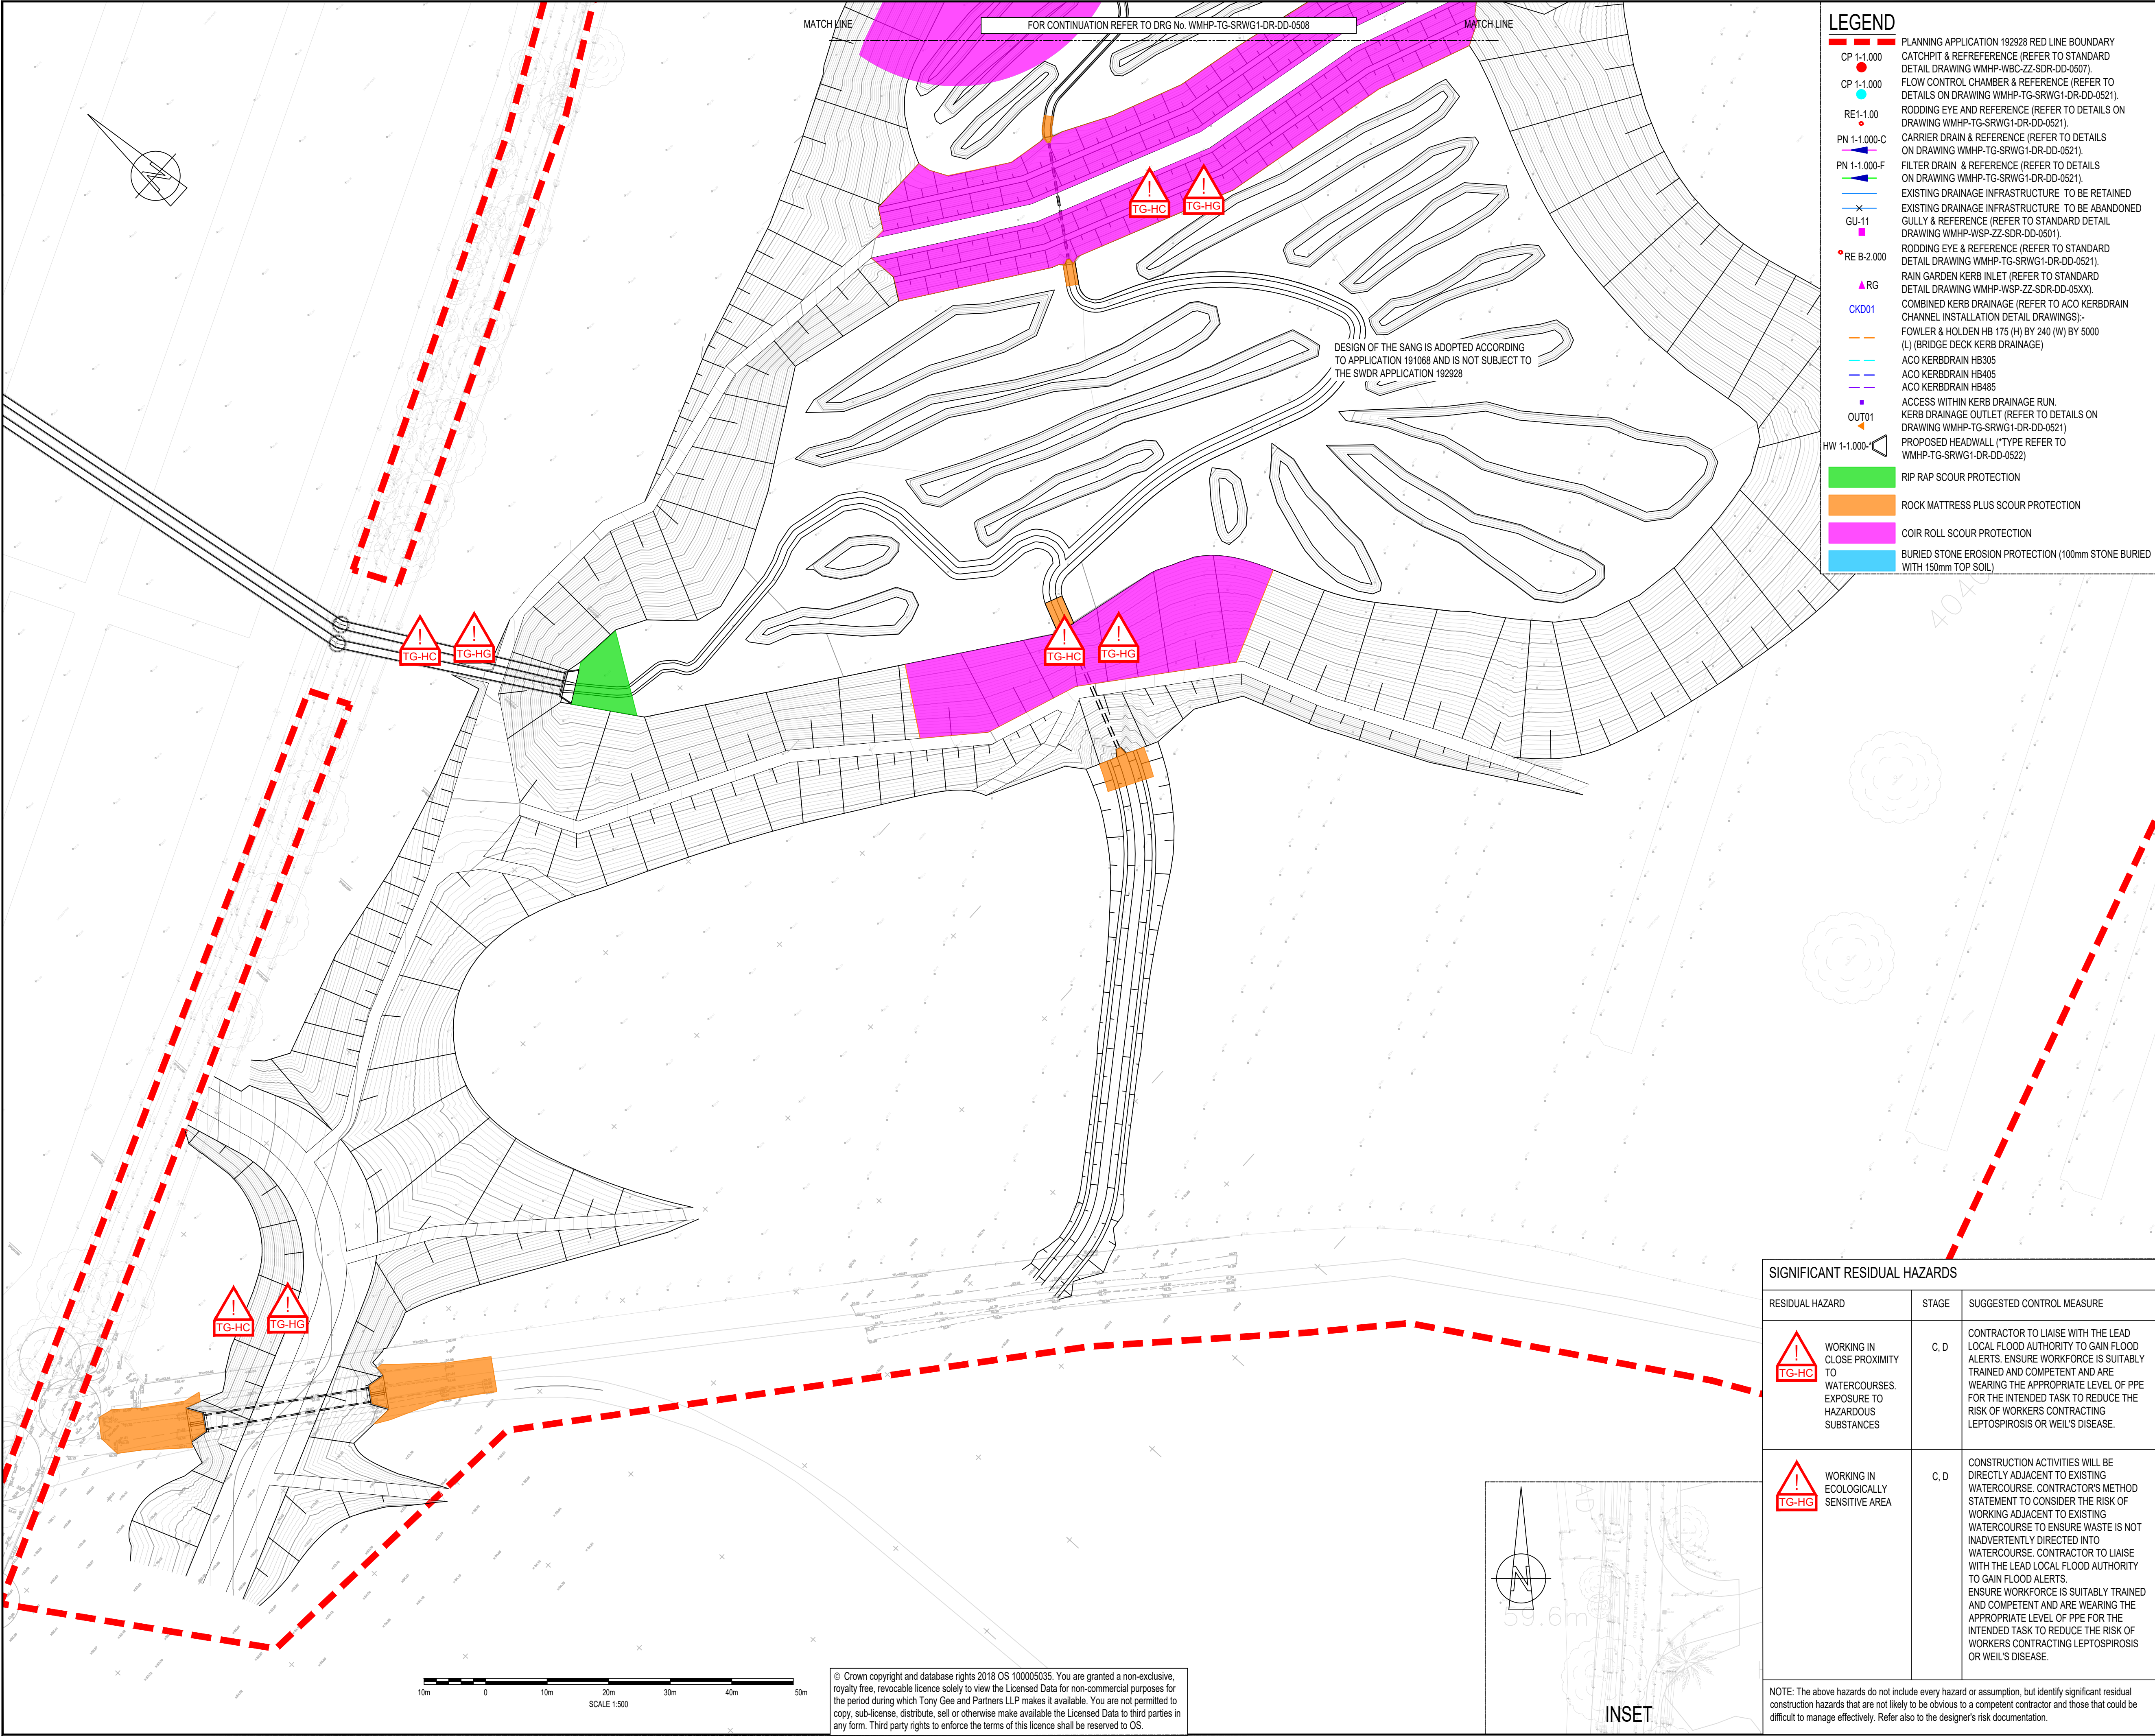

LEGEND

CP 1-1.000

CP 1-1.000

RE 1-1.00

PN 1-1.000-C

PN 1-1.000-F

GU-11

RE B-2.000

RG

CKD01

OUT01

HW 1-1.000-1

CATCHPIT & REFERENCE (REFER TO STANDARD DETAIL DRAWING WMHP-WBC-ZZ-SDR-DD-0507).

FLOW CONTROL CHAMBER & REFERENCE (REFER TO DETAILS ON DRAWING WMHP-TG-SRWG1-DR-DD-0521).

RODDING EYE AND REFERENCE (REFER TO DETAILS ON DRAWING WMHP-TG-SRWG1-DR-DD-0521).

CARRIER DRAIN & REFERENCE (REFER TO DETAILS ON DRAWING WMHP-TG-SRWG1-DR-DD-0521).

FILTER DRAIN & REFERENCE (REFER TO DETAILS ON DRAWING WMHP-TG-SRWG1-DR-DD-0521).

EXISTING DRAINAGE INFRASTRUCTURE TO BE RETAINED

EXISTING DRAINAGE INFRASTRUCTURE TO BE ABANDONED

GULLY & REFERENCE (REFER TO STANDARD DETAIL DRAWING WMHP-WSP-ZZ-SDR-DD-0501).

RODDING EYE & REFERENCE (REFER TO STANDARD DETAIL DRAWING WMHP-TG-SRWG1-DR-DD-0521).

RAIN GARDEN KERB INLET (REFER TO STANDARD DETAIL DRAWING WMHP-WSP-ZZ-SDR-DD-05XX).

COMBINED KERB DRAINAGE (REFER TO ACO KERBDRAIN CHANNEL INSTALLATION DETAILS DRAWINGS)-

FOWLER & HOLDEN HB 175 (H) BY 240 (W) BY 5000 (L) (BRIDGE DECK KERB DRAINAGE)

ACO KERBDRAIN HB305

ACO KERBDRAIN HB405

ACO KERBDRAIN HB485

ACCESS WITHIN KERB DRAINAGE RUN.

KERB DRAINAGE OUTLET (REFER TO DETAILS ON DRAWING WMHP-TG-SRWG1-DR-DD-0521)

PROPOSED HEADWALL ("TYPE REFER TO WMHP-TG-SRWG1-DR-DD-0522)

RIP RAP SCOUR PROTECTION

ROCK MATTRESS PLUS SCOUR PROTECTION

COIR ROLL SCOUR PROTECTION

BURIED STONE EROSION PROTECTION (100mm STONE BURIED WITH 150mm TOP SOIL)

DO NOT SCALE

NOTES:
1. ALL DIMENSIONS ARE IN MILLIMETRES UNLESS NOTED OTHERWISE.
2. ALL LEVELS ARE IN METRES AOD UNLESS NOTED OTHERWISE.
3. DRAWING TO BE READ IN CONJUNCTION WITH SPECIFICATION REFERENCE WMHP-TG-SRWG1-SP-DD-0501, DRAINAGE SCHEDULE WMHP-TG-SRWG1-SH-DD-0501, AND DRAINAGE DETAILS DRAWINGS WMHP-TG-SRWG1-DR-DD-0521 TO WMHP-TG-SRWG1-DR-DD-0523 AND WMHP-TG-SRWG1-DR-DD-0525 AND WMHP-TG-SRWG1-DR-DD-0571 TO WMHP-TG-SRWG1-DR-DD-0572.

SHEET LOCATION PLAN
N.T.S.

KEYPLAN

SWDR - SPINE ROAD AND WESTERN GATEWAY PHASE 1

P04	18/06/2025	AJP	UPDATED FOR PLANNING CONDITION DISCHARGE	DF	JC
REV	DATE	BY	DESCRIPTION	CHK	APP

DRAWING STATUS: SUITABLE FOR APPROVAL S5

DESIGNER:

Tony Gee
Consulting Civil, Structural and Geotechnical Engineers
Tony Gee and Partners LLP
Hardy House
140 High Street
Esher, Surrey
KT10 9QJ
Tel: 01372 461600
www.tonygee.com

CONTRACTOR:
Balfour Beatty

CLIENT:

WOKINGHAM BOROUGH COUNCIL
Shute End, Wokingham, Berkshire RG40 1BN
Tel: (0118) 974 6000 Web: www.wokingham.gov.uk

PROJECT:
WOKINGHAM MAJOR HIGHWAYS PROGRAMME
SPINE ROAD AND WESTERN GATEWAY PHASE 1

TITLE:
HIGHWAYS
DRAINAGE
PLAN LAYOUT
SHEET 9

SCALE @ A1: 1:500	CHECKED: JC	APPROVED: ARL
PROJECT NO: C118047	DESIGNED: MH/DJF	DRAWN: BH
DATE: APRIL 21		REV:

DRAWING NO: WMHP-TG-SRWG1-DR-DD-0509 P04

File name: P:\BOLTON\PROJECTS\2018\18047\BOLTON\WPDRAWINGS\WMHP-TG-SRWG1-DR-DD-0508.DWG, printed on 16 June 2025 11:08:27 by David Farnham

© Crown copyright and database rights 2018 OS 100005035. You are granted a non-exclusive, royalty free, revocable licence solely to view the Licensed Data for non-commercial purposes for the period during which Tony Gee and Partners LLP makes it available. You are not permitted to copy, sub-license, distribute, sell or otherwise make available the Licensed Data to third parties in any form. Third party rights to enforce the terms of this licence shall be reserved to OS.