
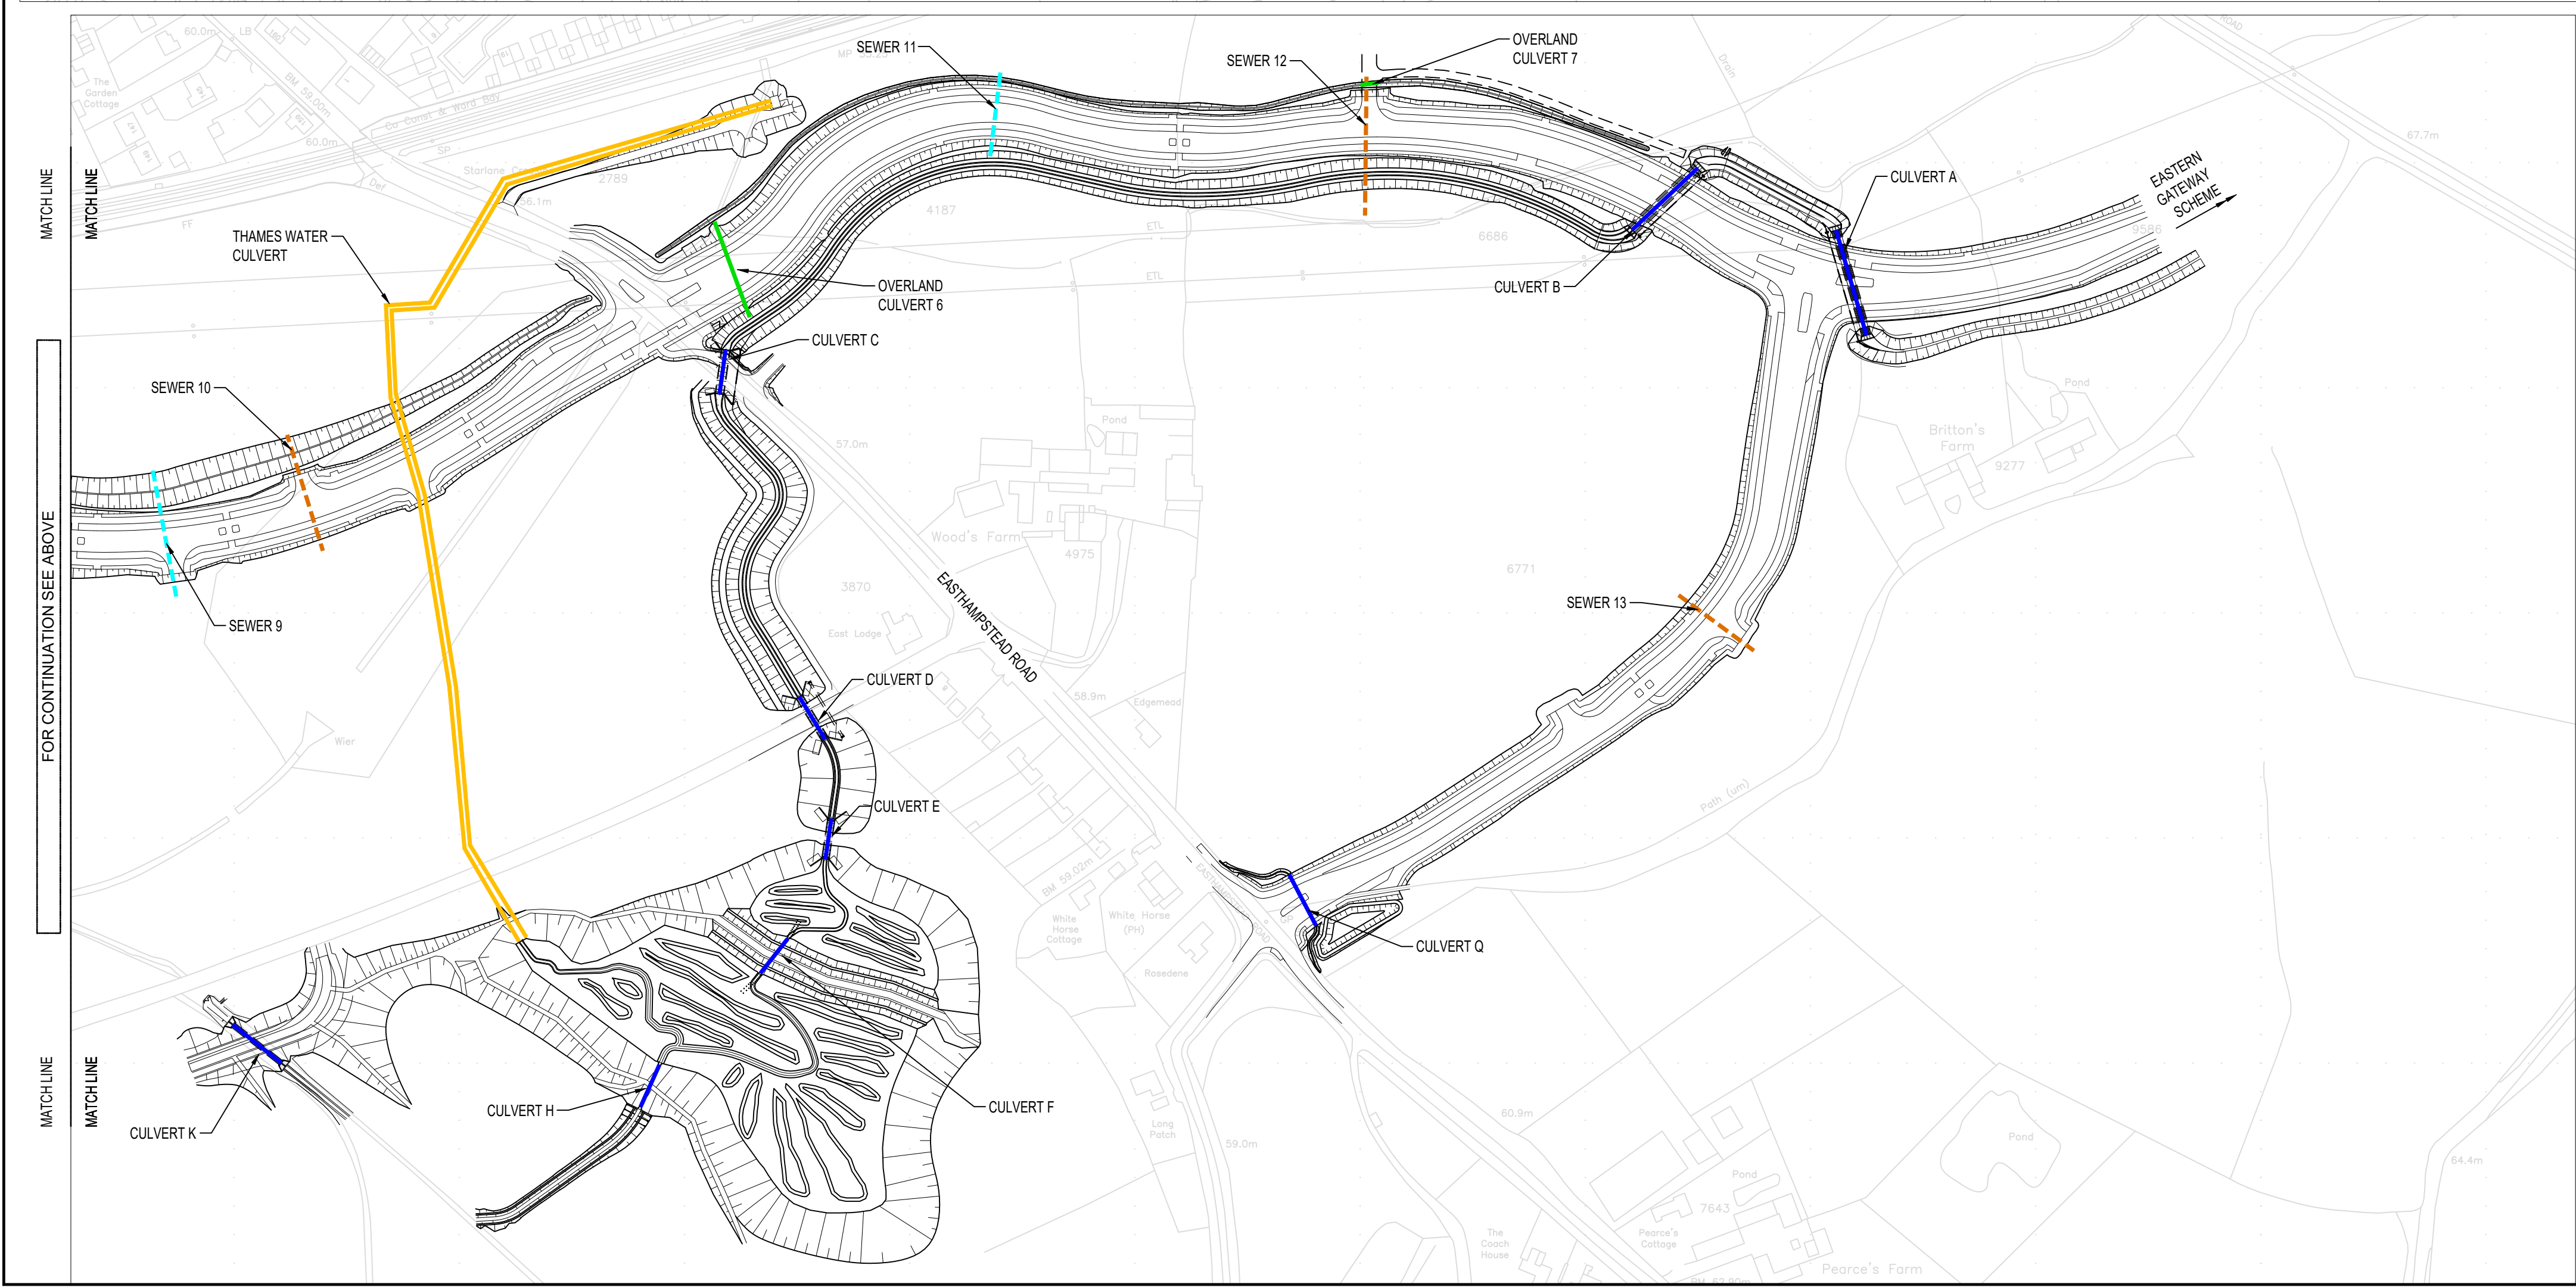


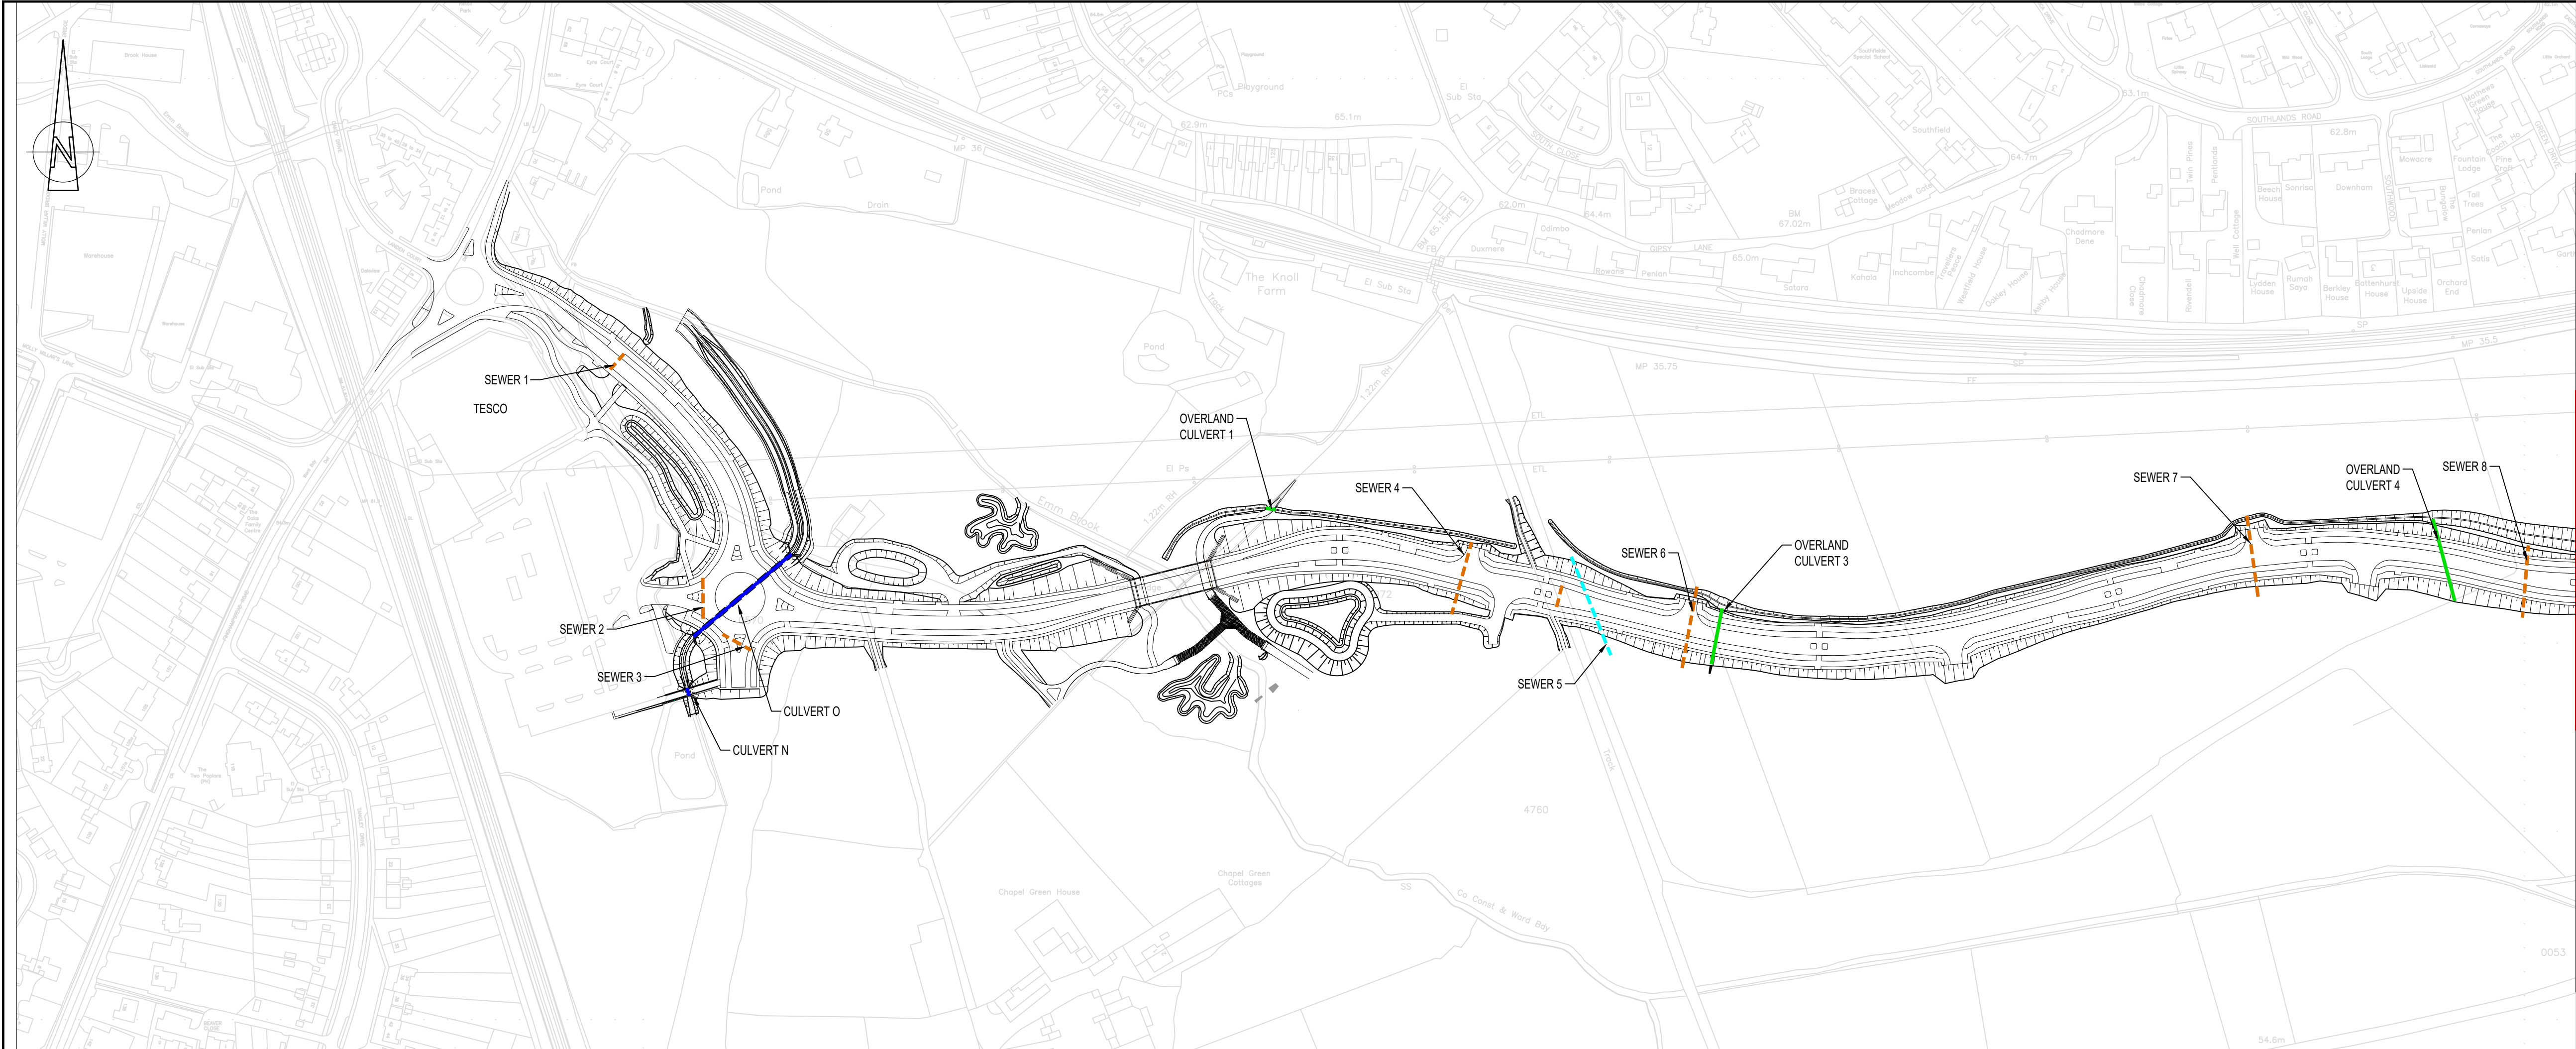

CULVERT	STRUCTURE REFERENCE NUMBER	DRG No. WMHP-TG-SRWG1-DR
A	N/A (NOT STRUCTURE)	-DD-0535
B	N/A (NOT STRUCTURE)	-DD-0536
C	3105	-SE-0596 TO -0598
D	3106	-SE-591 TO -0592
E	3107	-SE-0593 TO -0594
F	N/A (NOT STRUCTURE)	-DD-0537
H	N/A (NOT STRUCTURE)	-DD-0538
K	3108	-SE-0576
N	3104	-SE-0581 TO -0585
O	3109	-SE-0587 TO -0588
Q	N/A (NOT STRUCTURE)	-DD-0507
OVERLAND CULVERT 1	N/A (NOT STRUCTURE)	-DD-0502
OVERLAND CULVERT 3	N/A (NOT STRUCTURE)	-DD-0503
OVERLAND CULVERT 4	N/A (NOT STRUCTURE)	-DD-0504
OVERLAND CULVERT 6	N/A (NOT STRUCTURE)	-DD-0505
OVERLAND CULVERT 7	N/A (NOT STRUCTURE)	-DD-0506
THAMES WATER	N/A (NOT WBC ASSET)	-DD-2500, -2501, -0590 TO -0592
SEWER 1	N/A (NOT STRUCTURE)	-DD-0501
SEWER 2	N/A (NOT STRUCTURE)	-DD-0501
SEWER 3	N/A (NOT STRUCTURE)	-DD-0501
SEWER 4	N/A (NOT STRUCTURE)	-DD-0503
SEWER 5	N/A (NOT STRUCTURE)	-DD-0503
SEWER 6	N/A (NOT STRUCTURE)	-DD-0503
SEWER 7	N/A (NOT STRUCTURE)	-DD-0504
SEWER 8	N/A (NOT STRUCTURE)	-DD-0504
SEWER 9	N/A (NOT STRUCTURE)	-DD-0504
SEWER 10	N/A (NOT STRUCTURE)	-DD-0505
SEWER 11	N/A (NOT STRUCTURE)	-DD-0505
SEWER 12	N/A (NOT STRUCTURE)	-DD-0506
SEWER 13	N/A (NOT STRUCTURE)	-DD-0507

DO NOT SCALE

NOTES:

1. ALL DIMENSIONS ARE IN MILLIMETRES UNLESS NOTED OTHERWISE.

2. ALL LEVELS ARE IN METRES AOD UNLESS NOTED OTHERWISE.

3. THIS DRAWING SHOWS THE MAIN CULVERTS, DEVELOPER CULVERTS AND THE THAMES WATER NEW DIVERTED 'CULVERT' ONLY. REFER TO TABLE FOR RELEVANT DRAWING NUMBERS FOR DETAILS OF EACH CULVERT. FOR OTHER DRAINAGE PIPES CROSSING UNDER THE ROAD, REFER TO DRAINAGE DRAWINGS WMHP-TG-SRWG1-DR-DD-0501 TO -0507.

FLUVIAL CULVERT

SANG CULVERT

OVERLAND CULVERT

THAMES WATER CULVERT

DEVELOPER SURFACE WATER CULVERT FOR FUTURE USE

DEVELOPER FOUL SEWER CULVERT FOR FUTURE USE

KEYPLAN

SWDR - SPINE ROAD AND WESTERN GATEWAY PHASE 1

POS

13/06/2025

HW

UPDATED FOR PLANNING CONDITION DISCHARGE

DJF

KL

REV

DATE

BY

DESCRIPTION

CHK

APP

DRAWING STATUS:

SUITABLE FOR APPROVAL

S5

DESIGNER:

Tony Gee

Tony Gee and Partners LLP

Hardy House

140 High Street

Esher, Surrey

KT10 9QJ

Tel: 01372 461600

www.tonygee.com

Consulting Civil, Structural and Geotechnical Engineers

CONTRACTOR:

Balfour Beatty

CLIENT:

WOKINGHAM BOROUGH COUNCIL

Shute End, Wokingham, Berkshire RG40 1BN

Tel: (0118) 974 6000 Web: www.wokingham.gov.uk

PROJECT:

WOKINGHAM MAJOR HIGHWAYS PROGRAMME

SPINE ROAD AND WESTERN GATEWAY PHASE 1

TITLE:

CULVERT LOCATION PLAN

SCALE @ A1:

AS SHOWN

CHECKED:

KL

APPROVED:

CMF

PROJECT NO:

C118047

DESIGNED:

VIA

DRAWN:

BPH

DATE:

August 21

DRAWING No:

WMHP-TG-SRWG1-DR-DD-0534

REV:

P05