
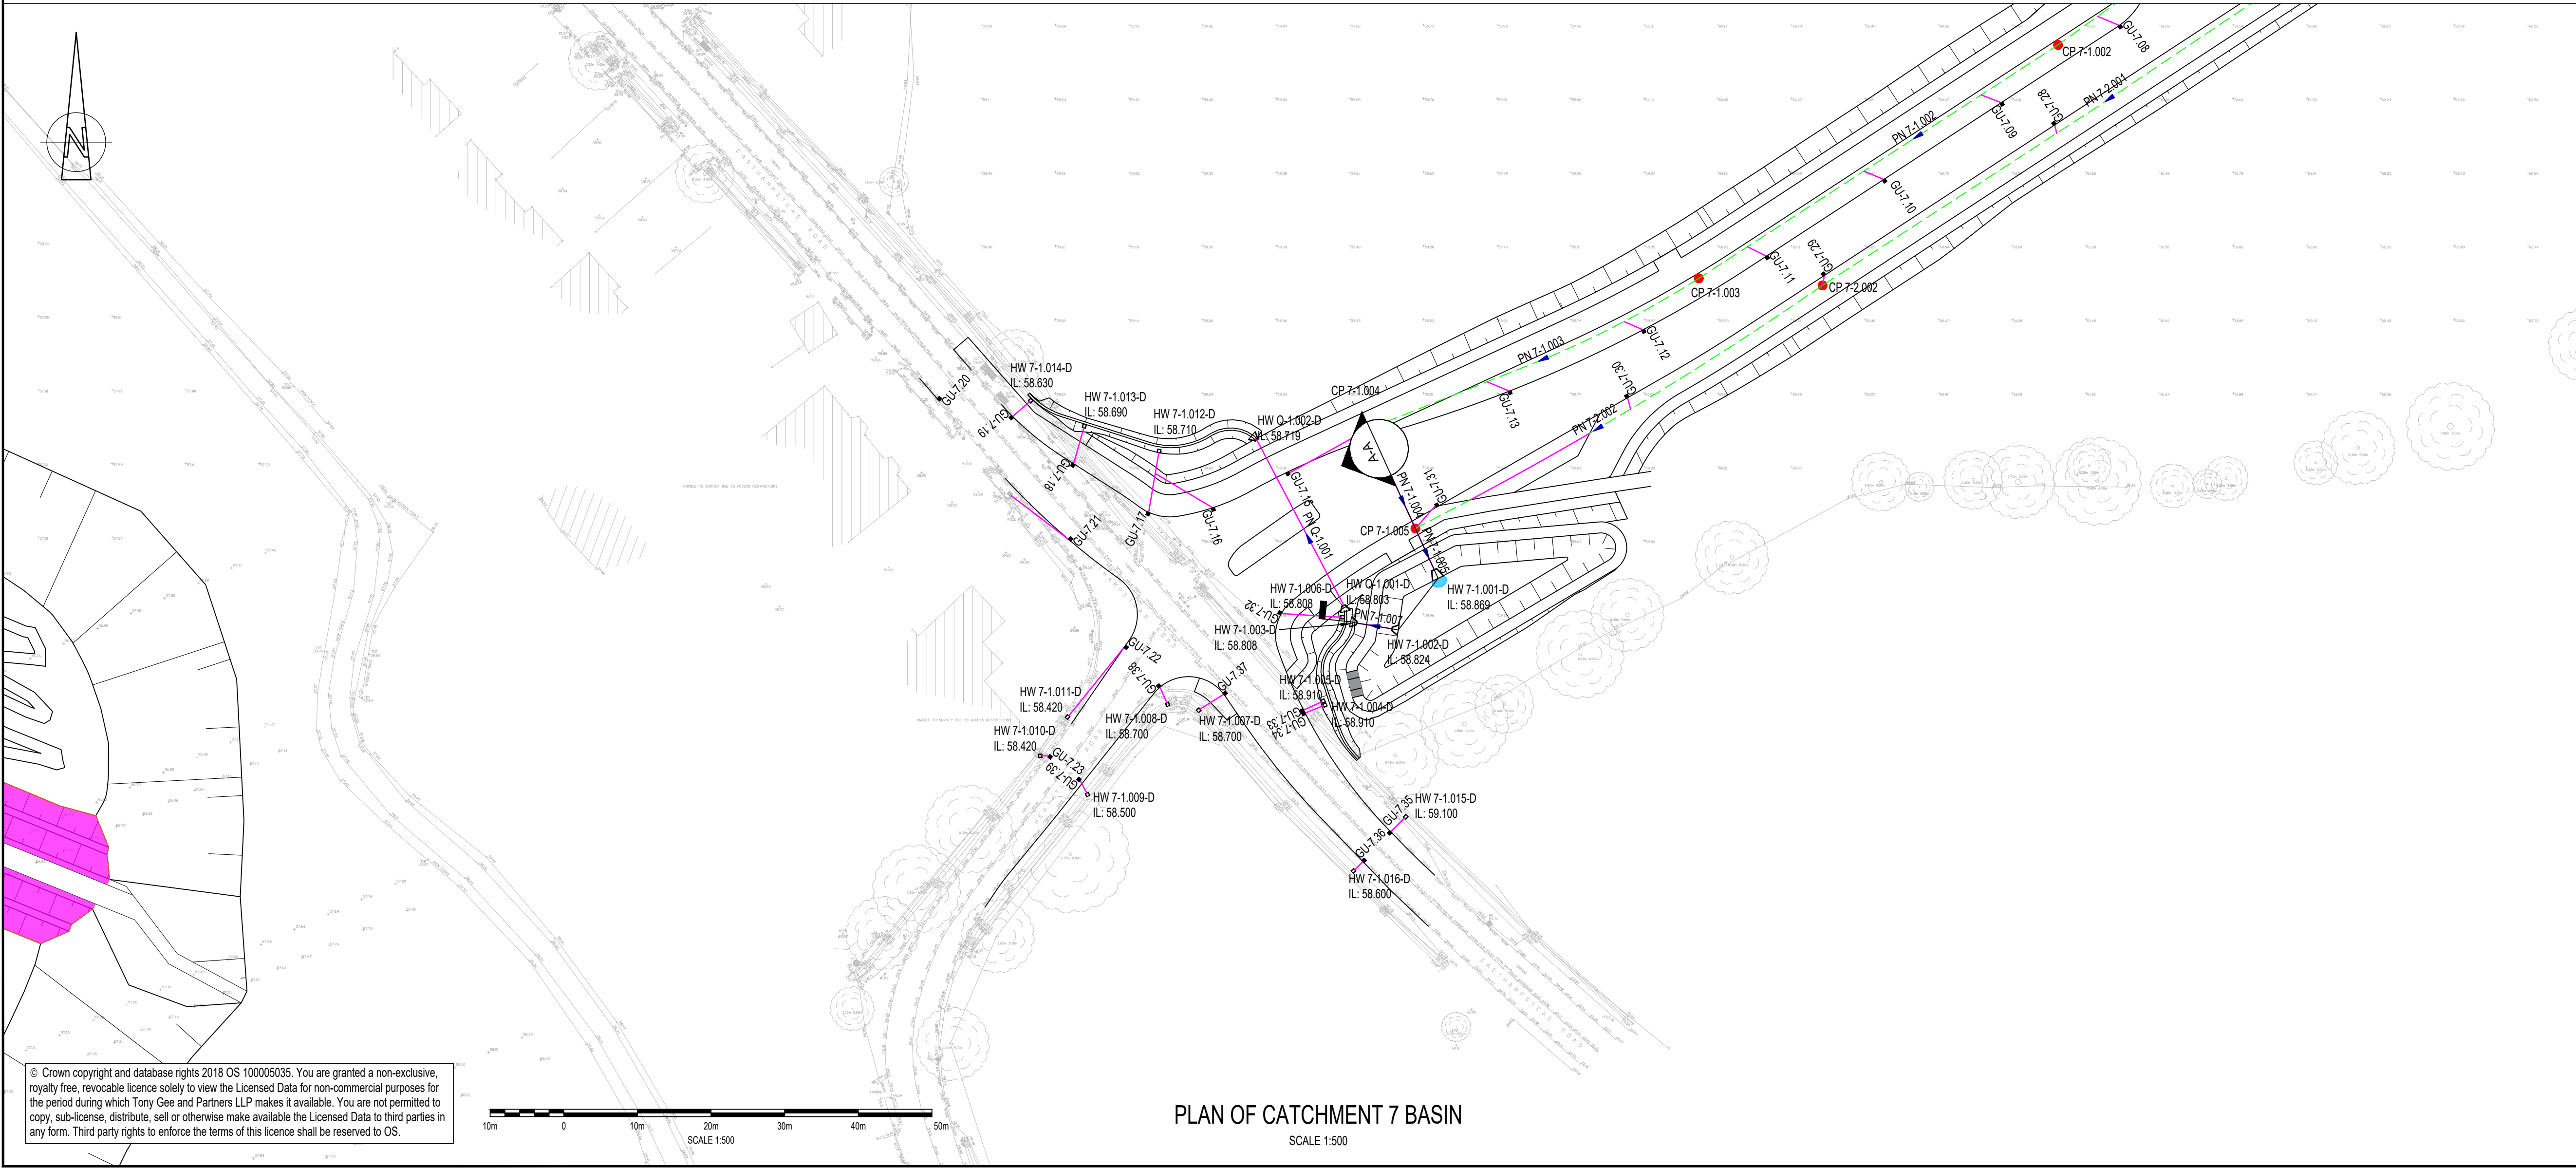


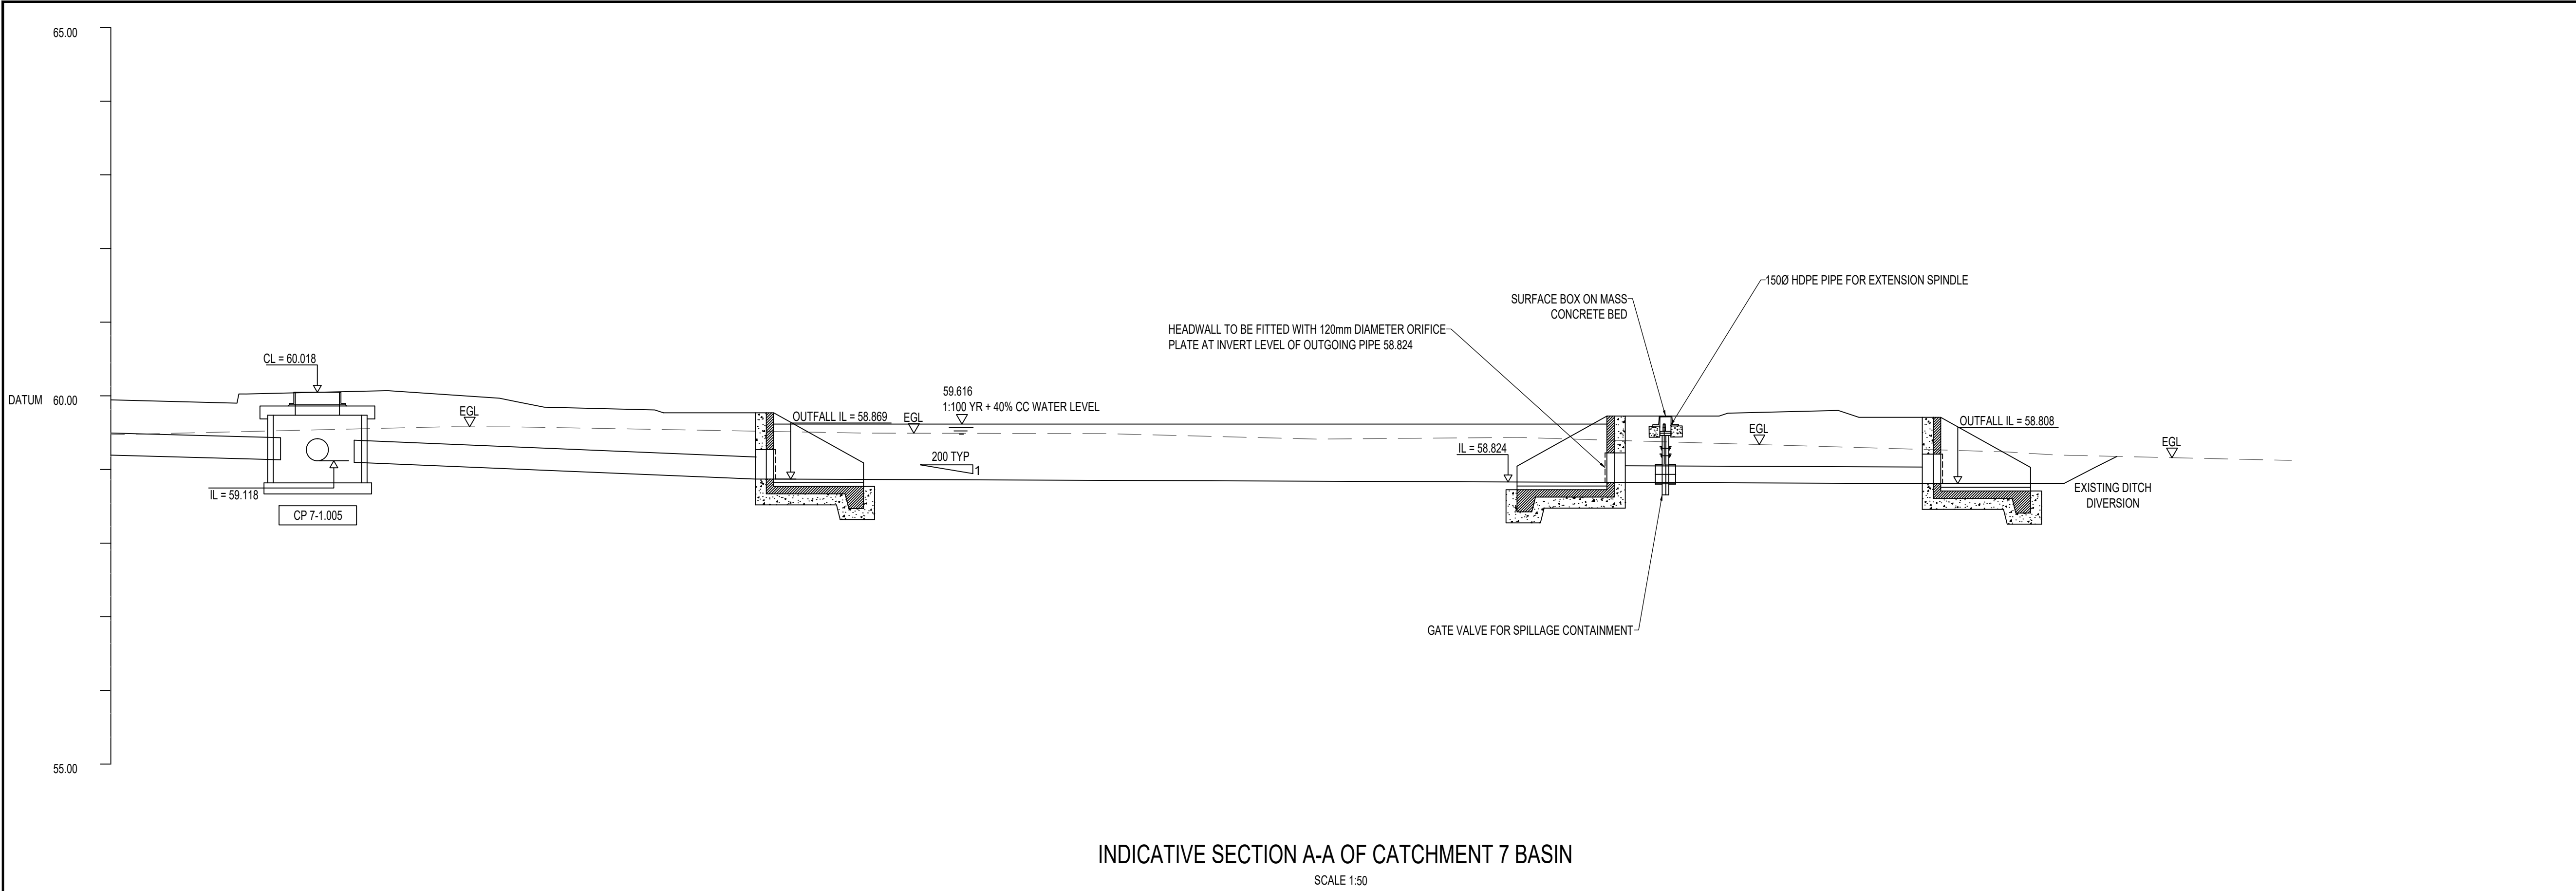

DO NOT SCALE

NOTES:

- ALL DIMENSIONS ARE IN MILLIMETRES UNLESS NOTED OTHERWISE.
- ALL LEVELS ARE IN METRES AOD UNLESS NOTED OTHERWISE.
- TO BE READ IN CONJUNCTION WITH DRAWING
WMHP-TG-SRWG1-DR-DD-0501 TO 0507, WMHP-TG-SRWG1-DR-DD-0521,
WMHP-TG-SRWG1-DR-DD-0522, WMHP-TG-SRWG1-DR-DD-0523,
WMHP-TG-SRWG1-DR-DD-0572, DRAINAGE SPECIFICATION
WMHP-TG-SRWG1-SP-DD-0501, DRAINAGE SCHEDULE
WMHP-TG-SRWG1-SH-DD-0501, AND WBC STANDARD DETAILS.

KEYPLAN

SWOR - SPINE ROAD AND
WESTERN GATEWAY PHASE 1

P03	18/06/2025	AJP	UPDATED TO ADDRESS PLANNING COMMENTS	DF	JC
REV	DATE	BY	DESCRIPTION	CHK	APP
DRAWING STATUS:					S5
SUITABLE FOR APPROVAL					S5
DESIGNER:					Tony Gee and Partners LLP Hardy House 140 High Street Esher, Surrey KT10 9QJ Tel: 01372 461600 www.tonygee.com Consulting Civil, Structural and Geotechnical Engineers
CONTRACTOR:					Balfour Beatty
CLIENT:					WOKINGHAM BOROUGH COUNCIL Shute End, Wokingham, Berkshire RG40 1BN Tel: (0118) 974 6000 Web: www.wokingham.gov.uk
PROJECT:					WOKINGHAM MAJOR HIGHWAYS PROGRAMME SPINE ROAD AND WESTERN GATEWAY PHASE 1
TITLE:					HIGHWAYS DRAINAGE NETWORK 7 ATTENUATION BASIN SHEET 1
SCALE @ A1:	AS SHOWN	CHECKED:	ARL	APPROVED:	JC
PROJECT NO:	C118047	DESIGNED:	MH	DRAWN:	MH
DRAWING NO:	WMHP-TG-SRWG1-DR-DD-0568	DATE:	March 21	REV:	P03