




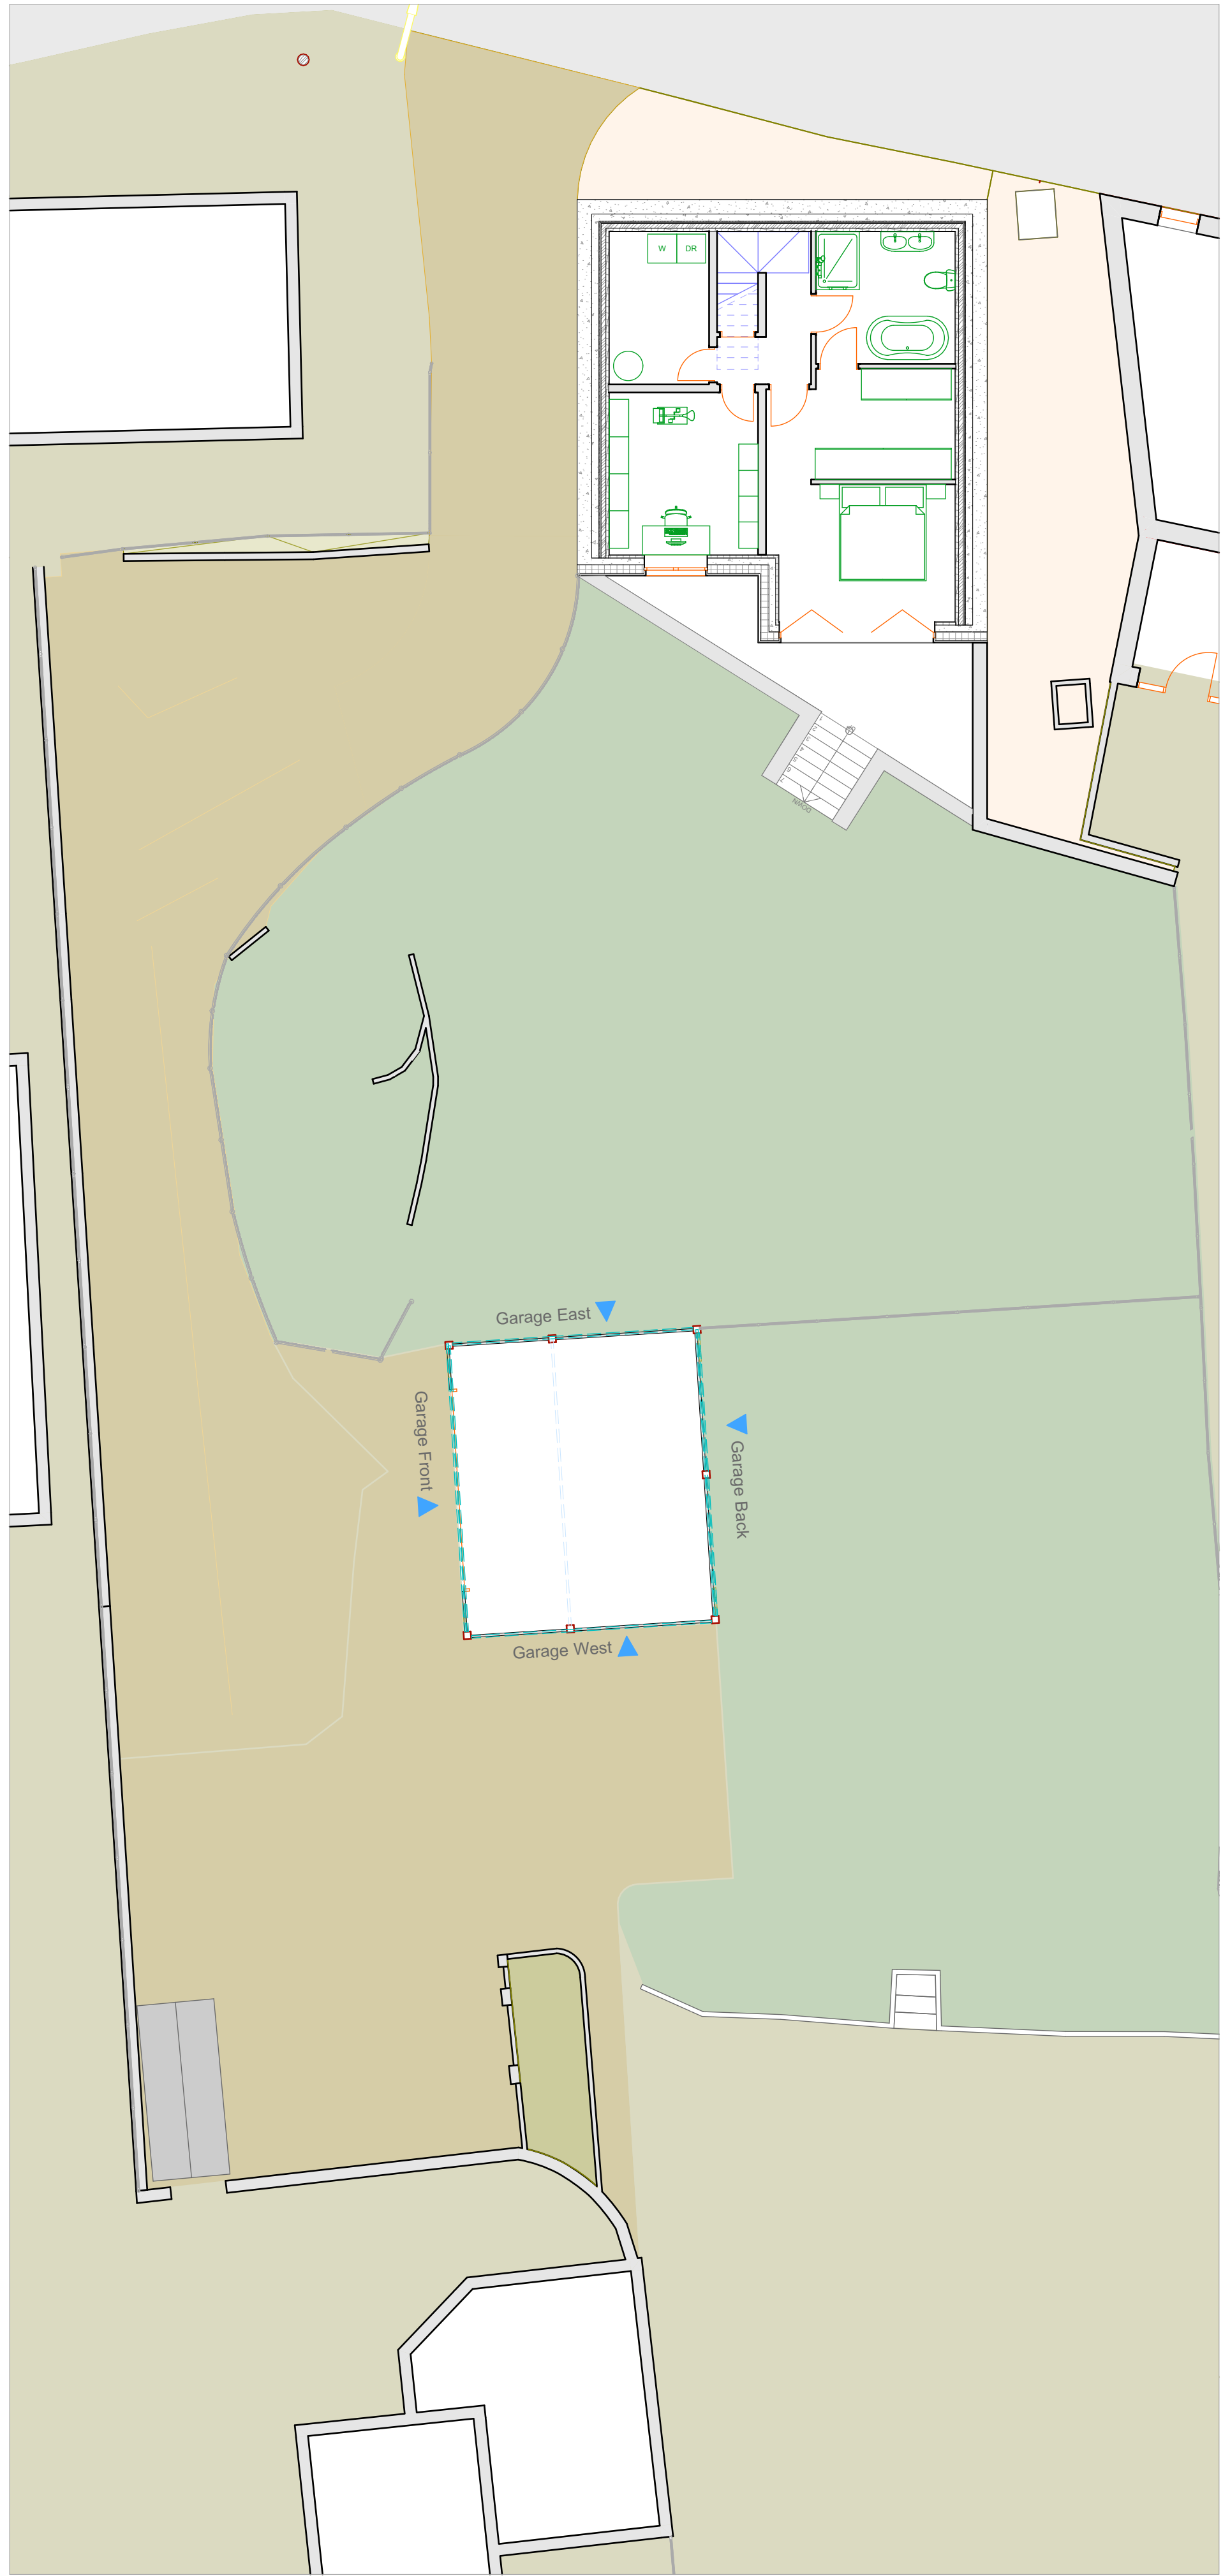


Garage Location / Site Plan
1:100

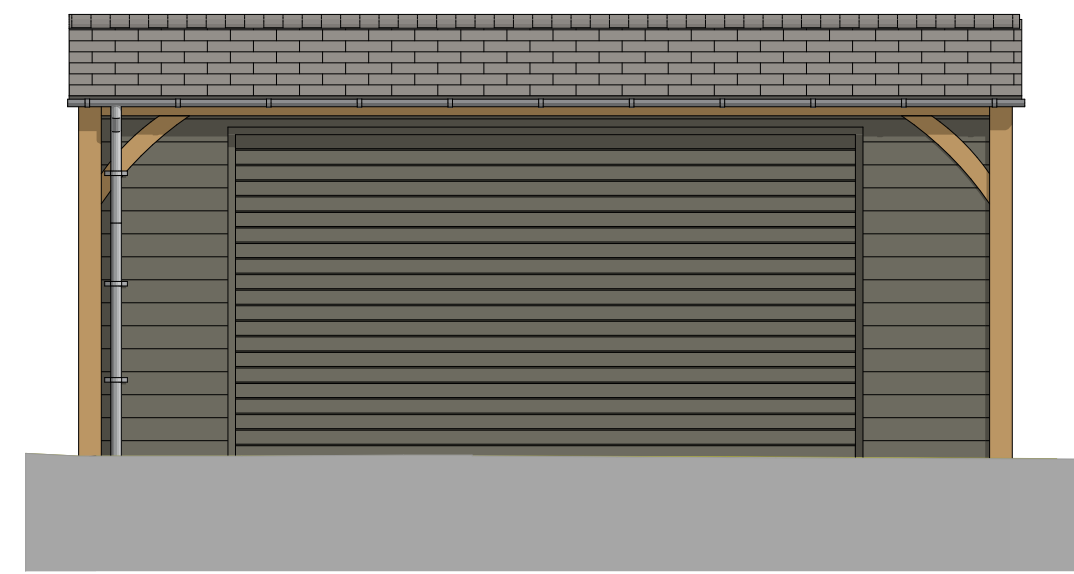


Approved Front Elevation
1:50

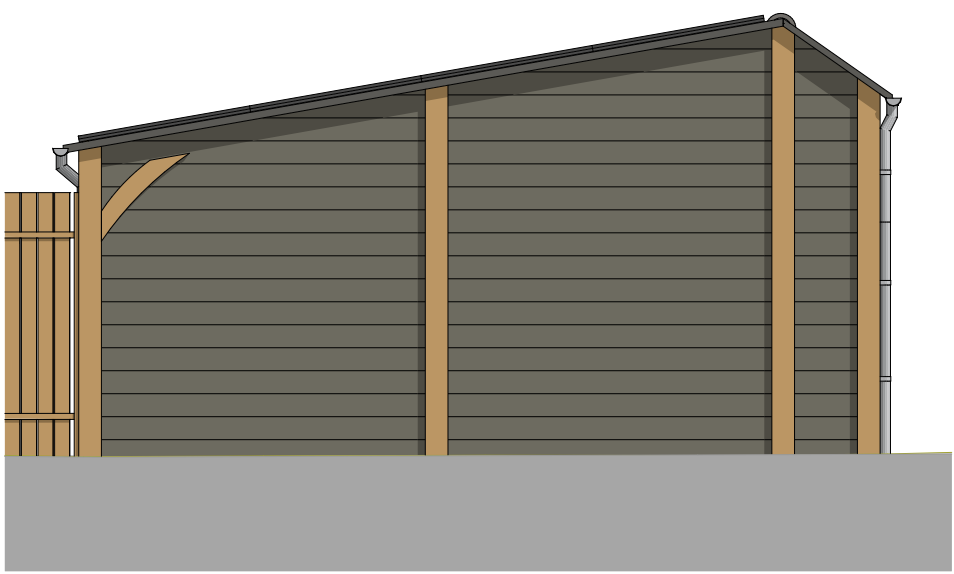


Approved East Elevation
1:50

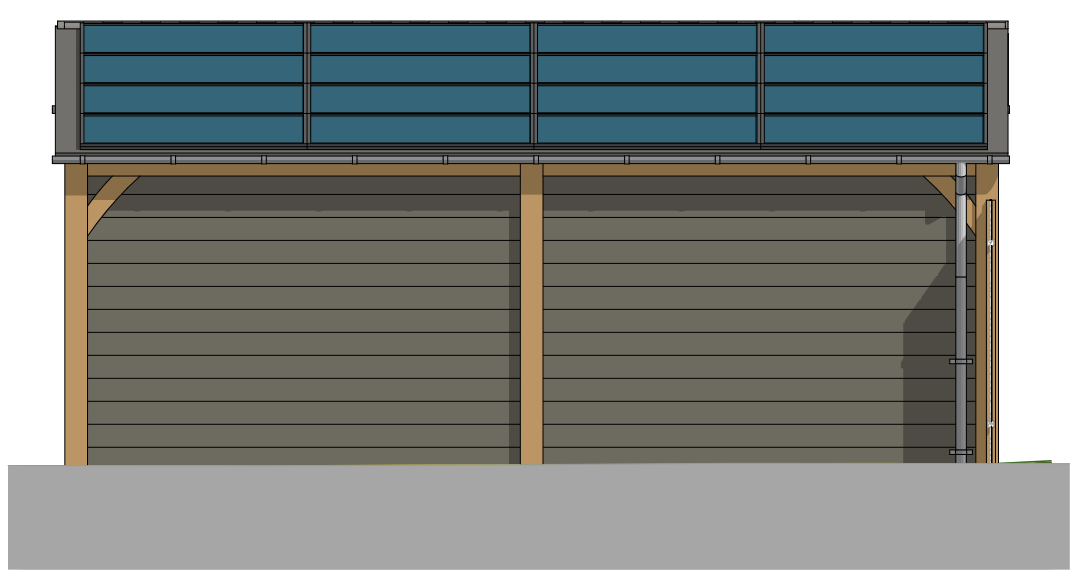


Approved Back Elevation
1:50

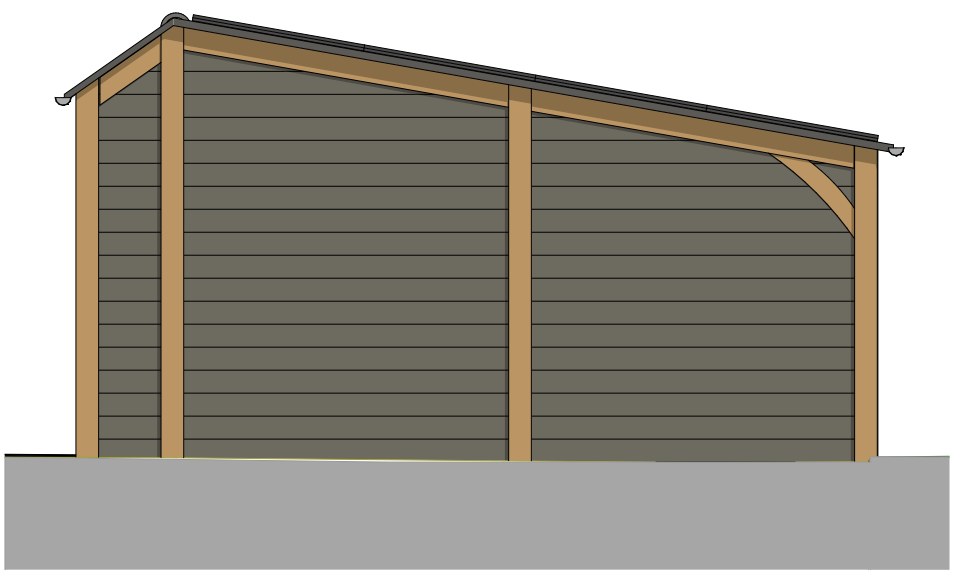


Approved West Elevation
1:50

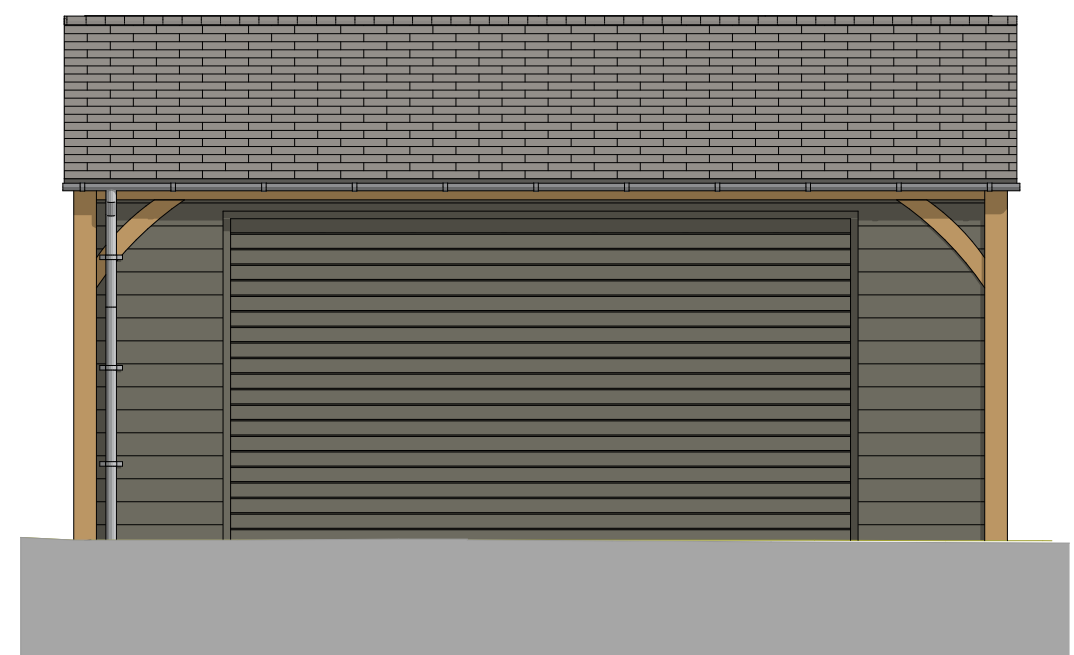


Proposed Front Elevation
1:50

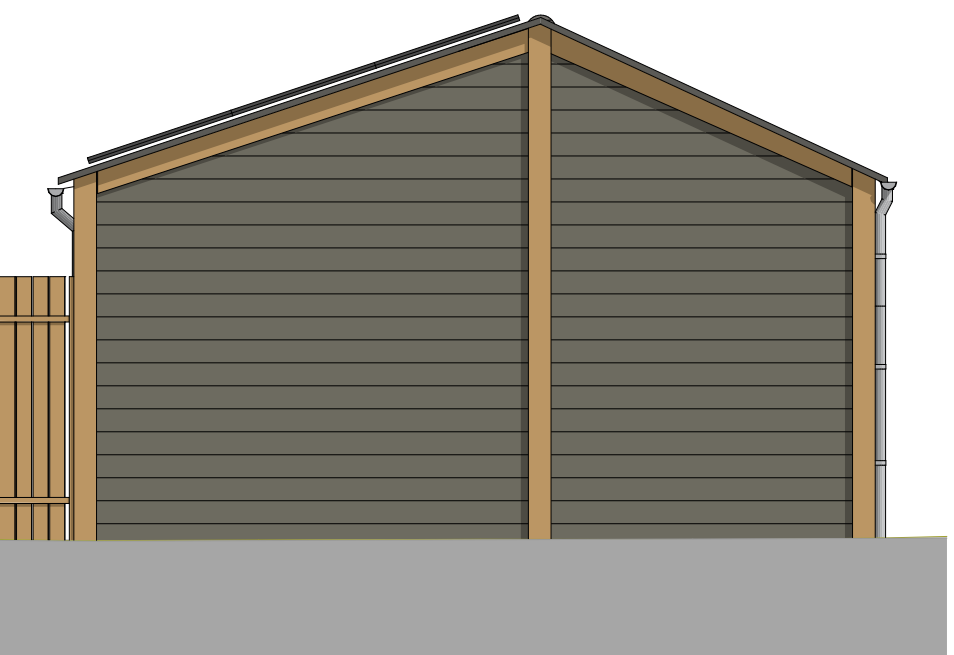

Proposed East Elevation
1:50

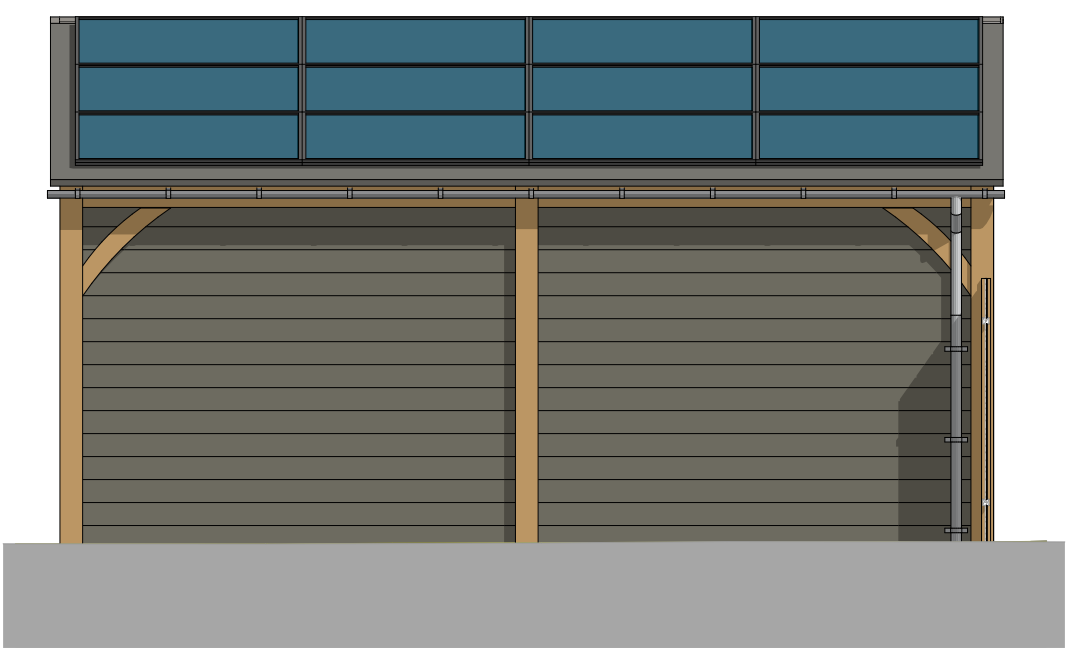

Proposed Back Elevation
1:50

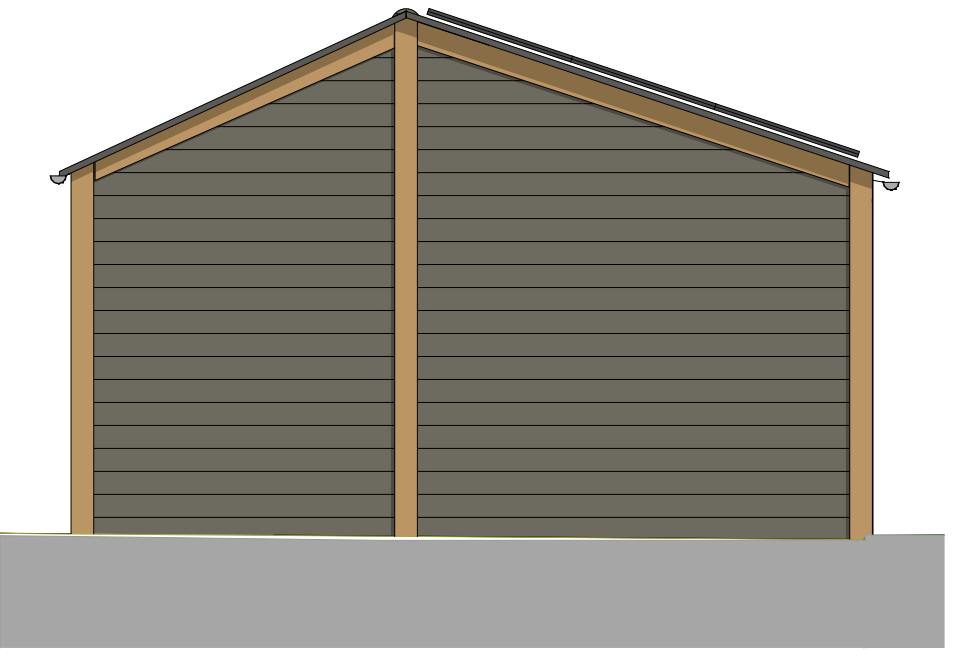

Proposed West Elevation
1:50




Garage Approved



Garden Arrangement Approved



Garage Proposed

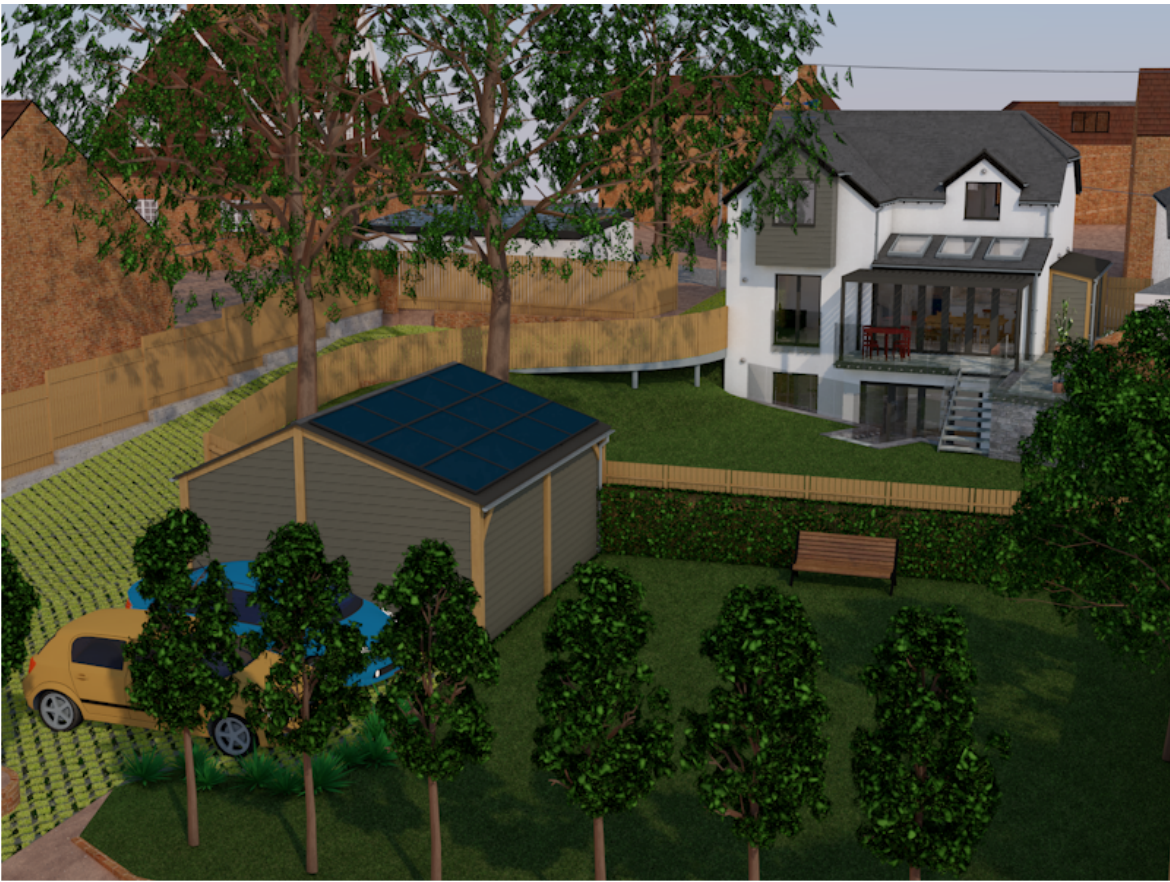

Garden Arrangement Proposed



Backsideans
Garage Roof Amendment
Revision: 4.3

Mark Christopher Wright BSc MCAT
Chartered Architectural Technologist
Shared Vision Ltd - CIAT Chartered Practice