


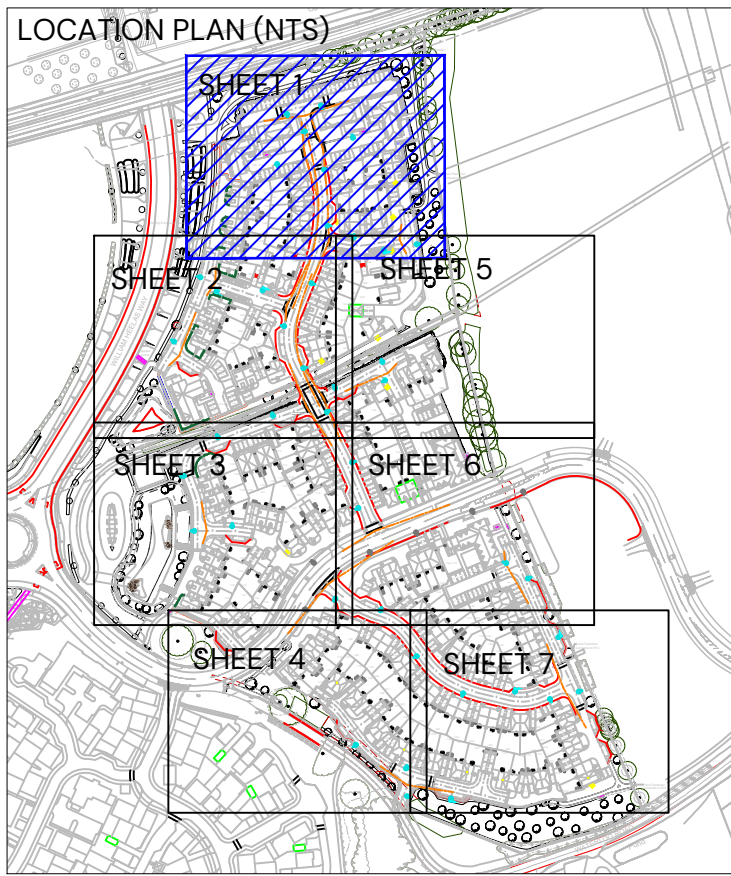

SSE Electric Cable Trench & Easement
(supplied by external consultant)

KEY

CA1 MAIN STREET

- Tree Planting
- Hedgerow planting

CA2 (A) WATERLOO CORE

- Tree Planting
- Hedgerow planting

CA2 (B) WATERLOO EDGE

- Tree Planting
- Hedgerow planting

CA3 NEIGHBOURHOOD RESIDENTIAL


- Tree Planting
- Hedgerow planting

CA5 RURAL EDGE

- Tree Planting
- Hedgerow planting

COMMON FOR ALL LANDSCAPE CHARACTER AREAS

- Existing vegetation
- Shrub / herbaceous planting
- Specimen shrubs
- Climber planting
- Rain garden planting
- Areas of amenity grass
- Areas of gravel- to be laid over a semi-permeable weed suppressant membrane
- Ornamental bark mulch
- Grass grate to be specified by engineers
- Minimum NHBC offsets
- Streetlight column

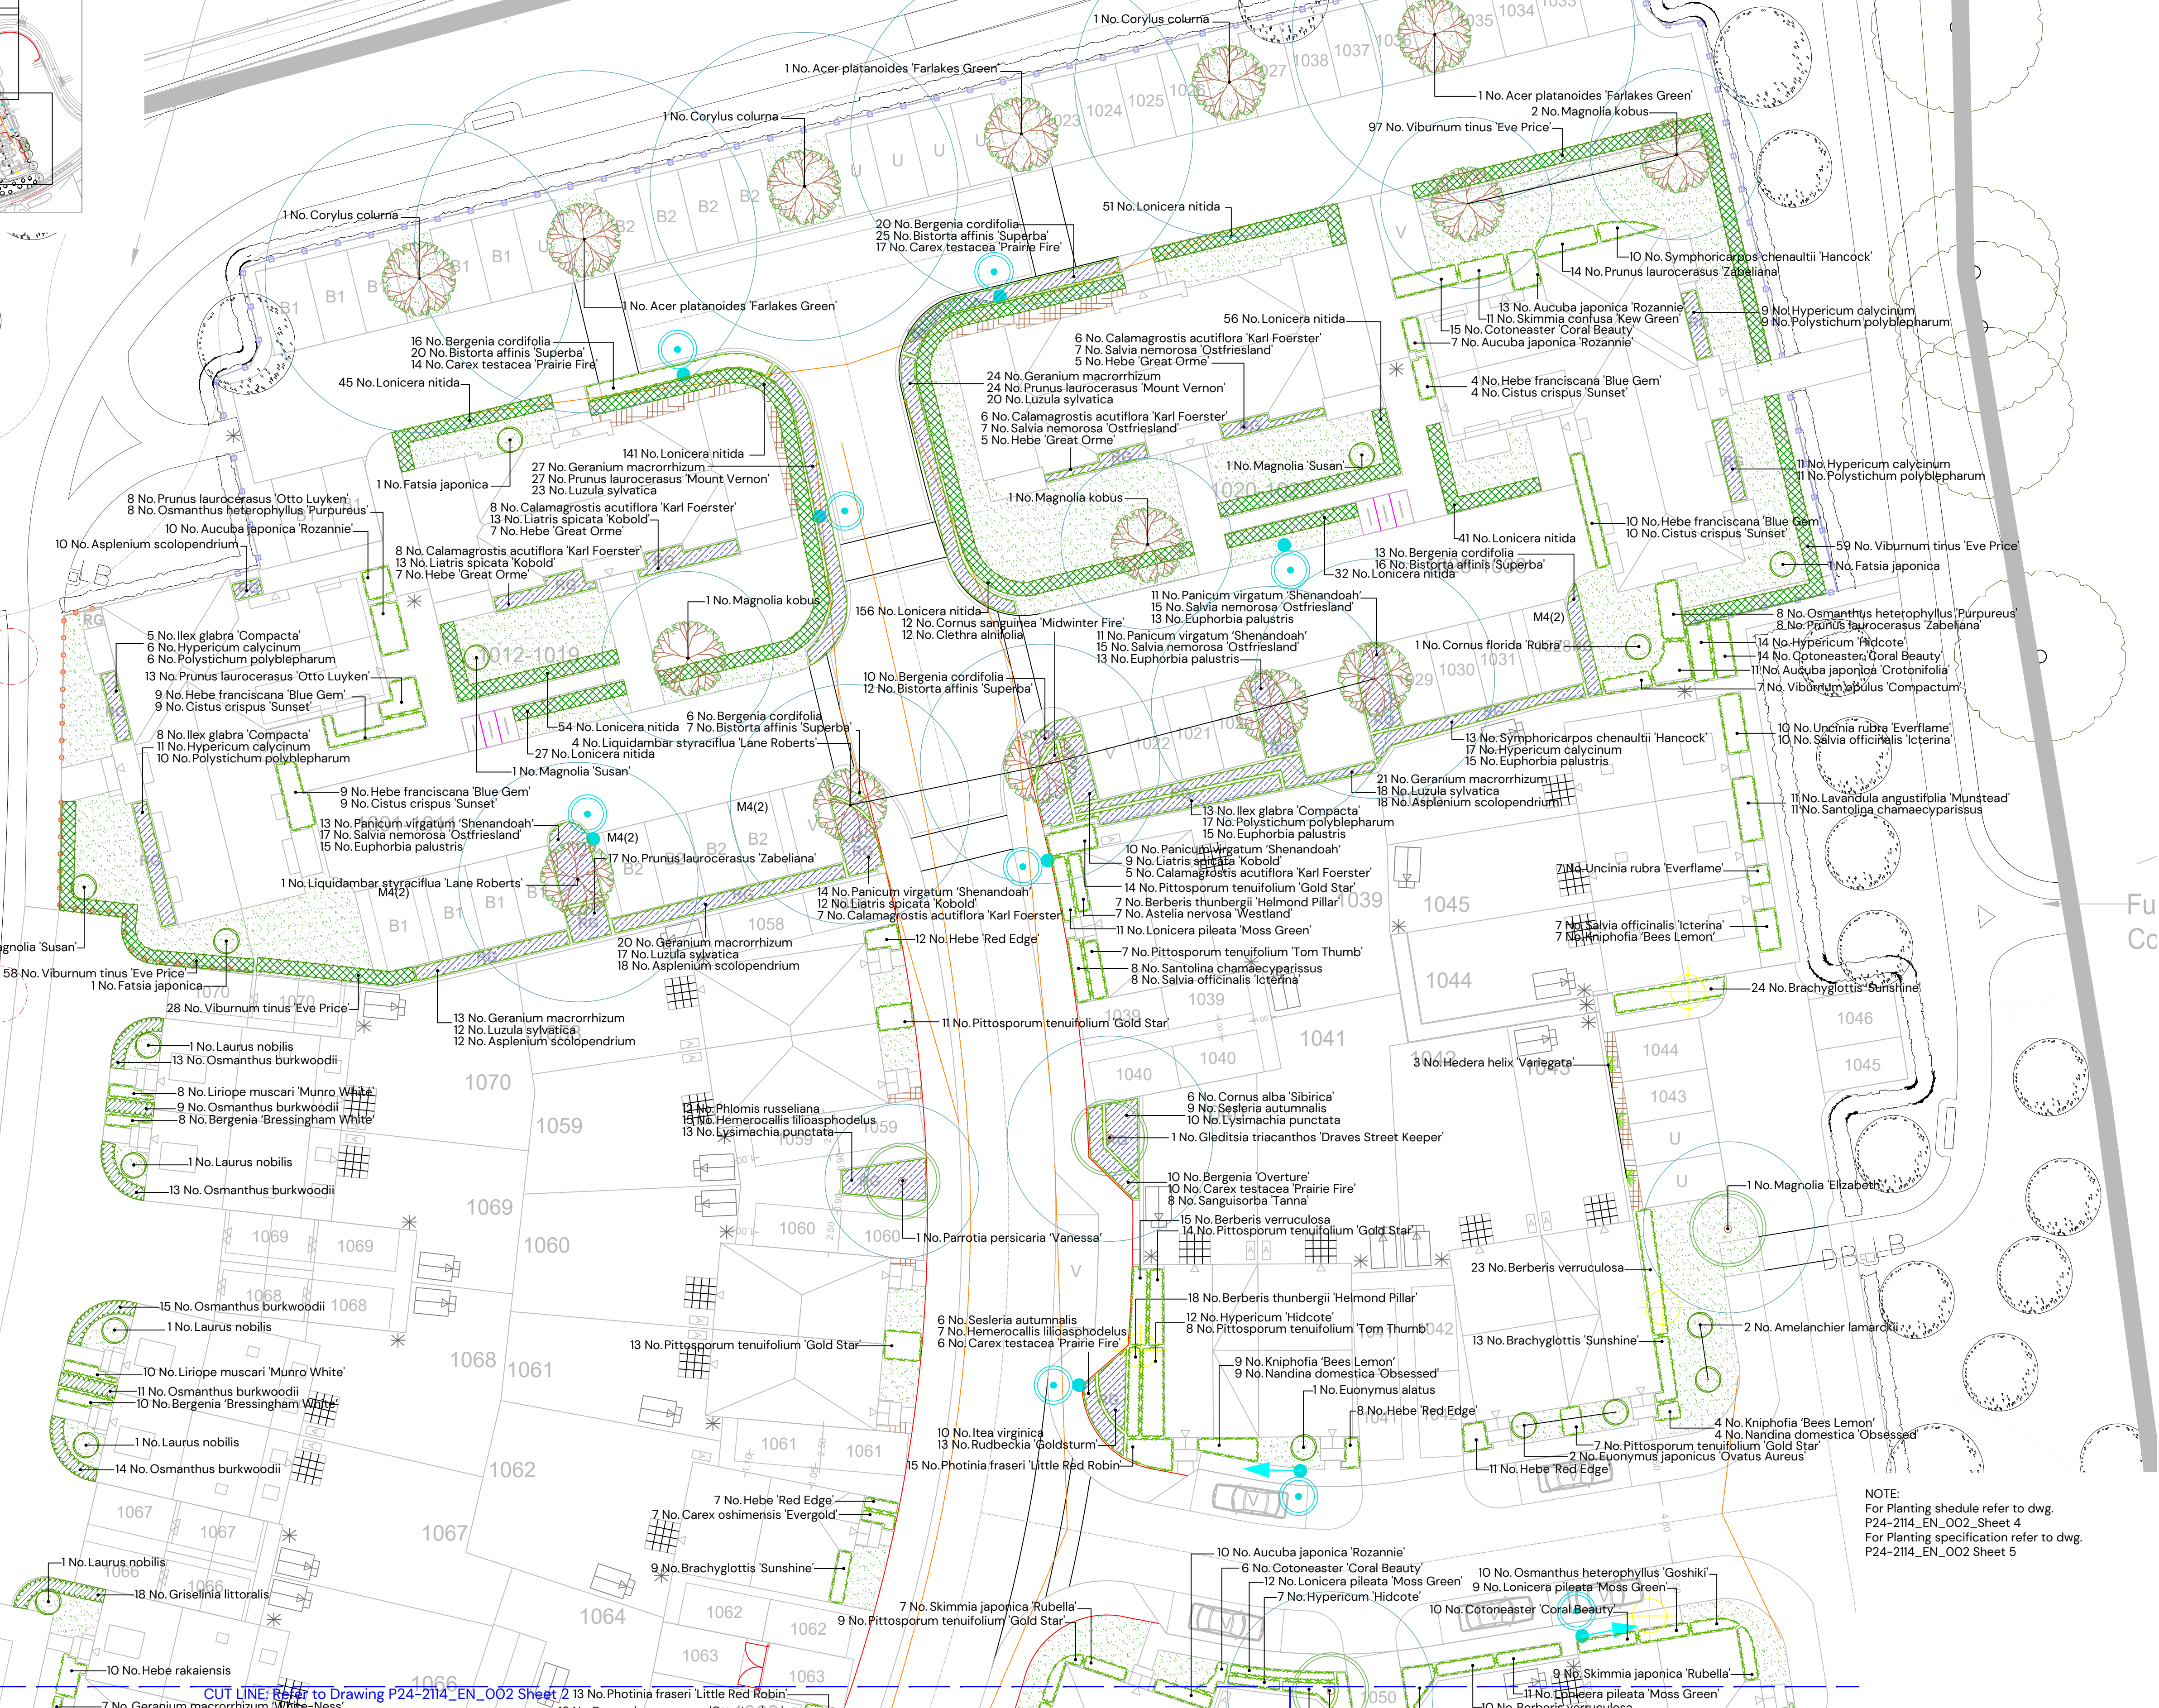

NOTE:
For Planting schedule refer to dwg.
P24-2114_EN_002_Sheet 4
For Planting specification refer to dwg.
P24-2114_EN_002 Sheet 5

C	12/06/2025	Landscape amended to revised layout	ASK
B	01/05/2025	Landscape amended to revised layout	ARW
A	13/02/2025	Layout updated / minor changes to client comments	ARW
REV.	DATE	DETAILS	DRAWN BY

TITLE:
Detailed Soft On-Plot Landscape Proposals

PROJECT NAME:
South Wokingham R10


CLIENT:
Miller Homes

DATE:	SCALE:	TEAM:	APPROVED:
12.06.2025	1:200 @A1	ARW	ASK



DRAWING NO:	SHEET NO:	REVISION:
P24-2114_EN_002	1 of 7	C

STATUS:
PLANNING

PEGASUS GROUP

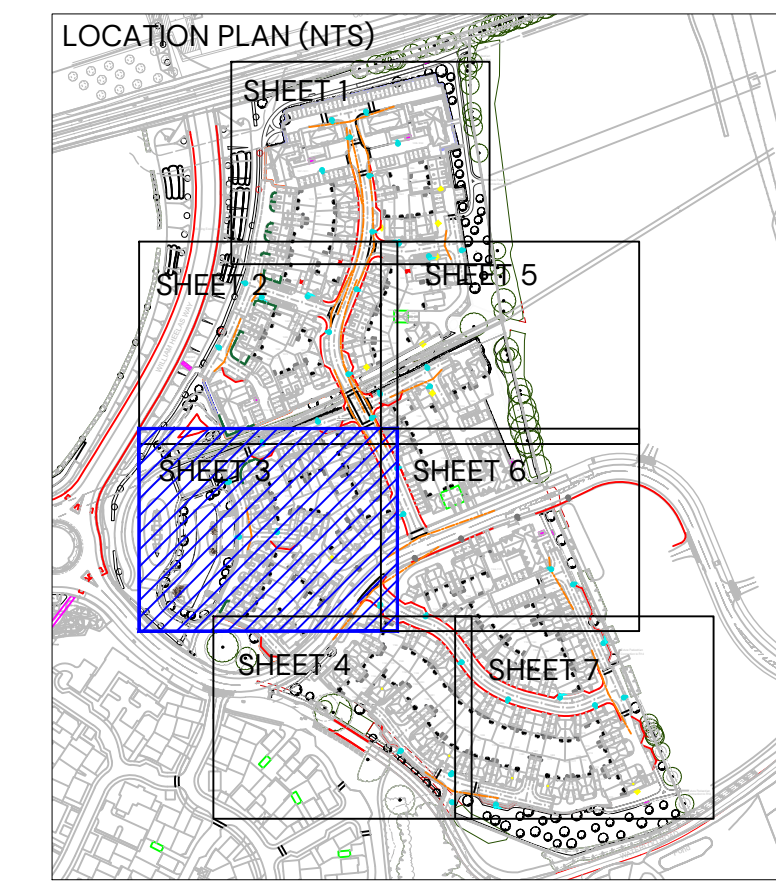

KEY

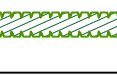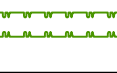CA1 MAIN STREET	
	Tree Planting
	Hedgerow planting
CA2 (A) WATERLOO CORE	
	Tree Planting
	Hedgerow planting
CA2 (B) WATERLOO EDGE	
	Tree Planting
	Hedgerow planting
CA3 NEIGHBOURHOOD RESIDENTIAL	
	Tree Planting
	Hedgerow planting
CA5 RURAL EDGE	
	Tree Planting
	Hedgerow planting

	Existing vegetation
	Shrub / herbaceous planting
	Specimen shrubs
	Climber planting
	Rain garden planting
	Areas of amenity grass
	Areas of gravel-to be laid over a semi-permeable weed suppressant membrane
	Ornamental bark mulch
	Grass crate to be specified by engineers
	Minimum NHBC offsets
	Streetlight column


C	12/06/2025	Landscape amended to revised layout	ASK
B	01/05/2025	Landscape amended to revised layout	ARW
A	13/02/2025	Layout updated / minor changes to client comments	ARW
REV:	DATE:	DETAILS	DRAWN BY:


PROJECT NAME:
South Wokingham R10

DATE:	SCALE:	TEAM:	APPROVED:
12.06.2025	1:200 @A1	ARW	ASK

DRAWING NO:	SHEET NO:	REVISION:
P24-2114_EN_OO2	3 of 7	B



PEGASUS
GROUP

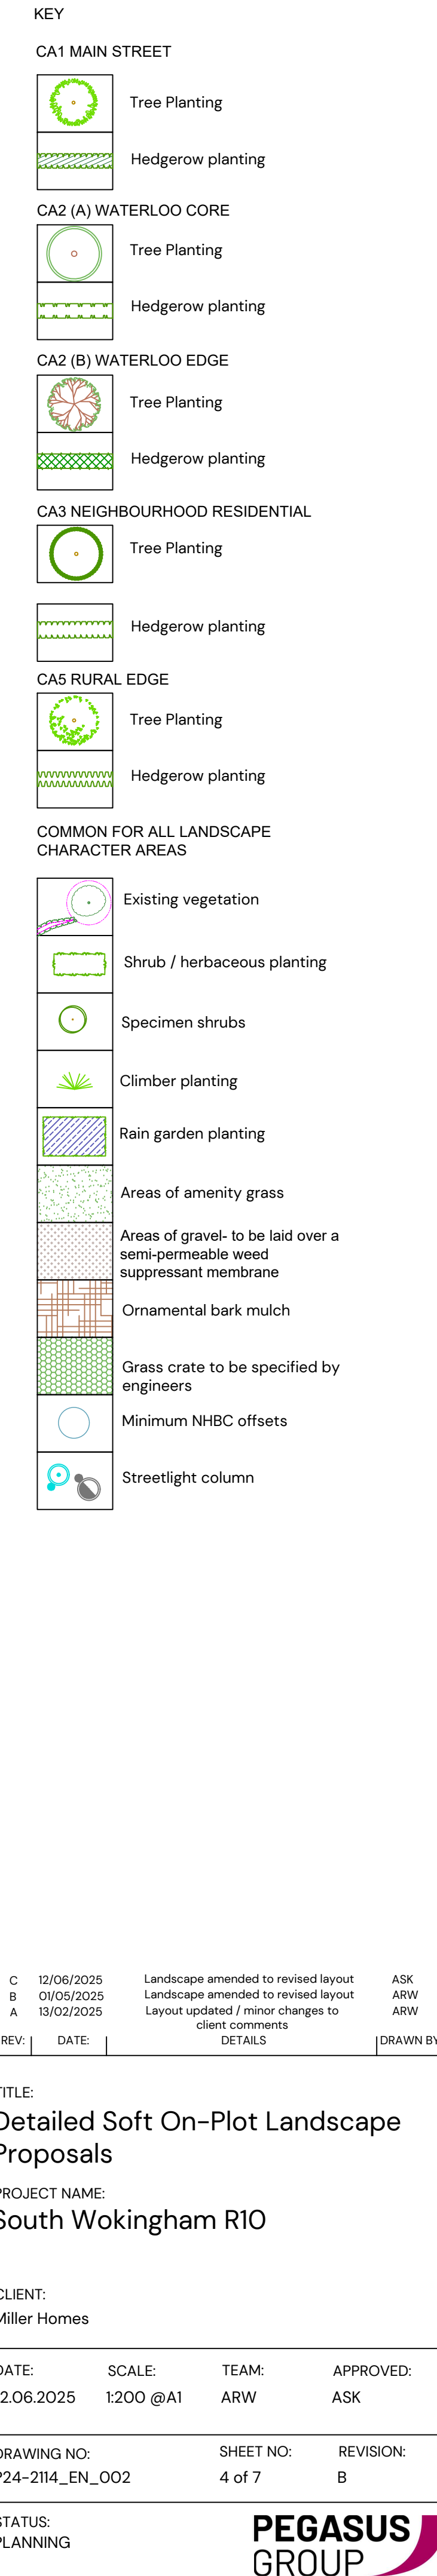

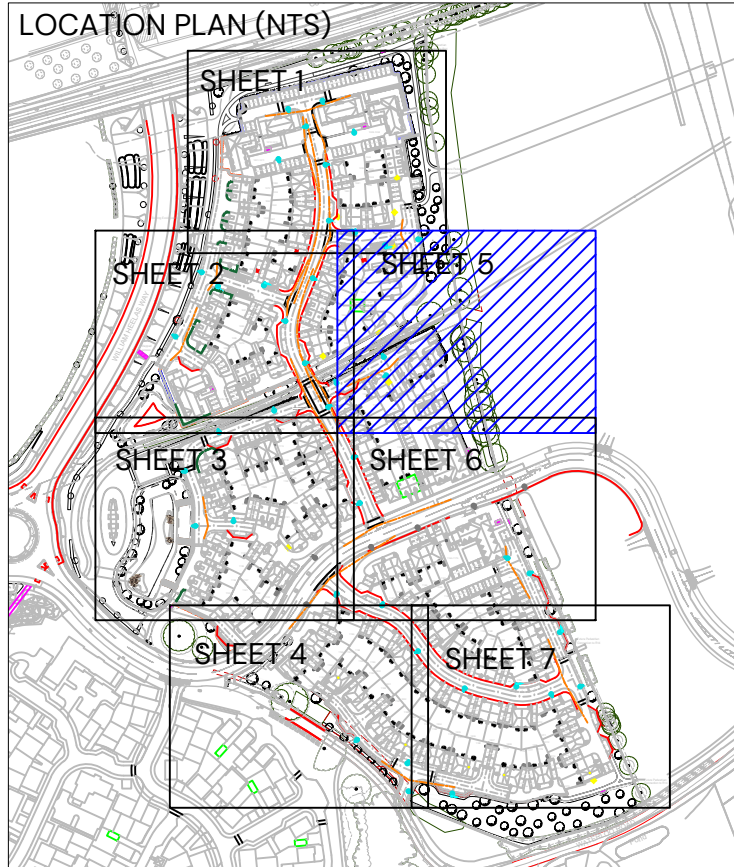

For Planting shedule refer to dwg.
P24-2114_EN_002_Sheet 4
For Planting specification refer to dwg.
P24-2114_EN_002 Sheet 5

PEGASUS
GROUP

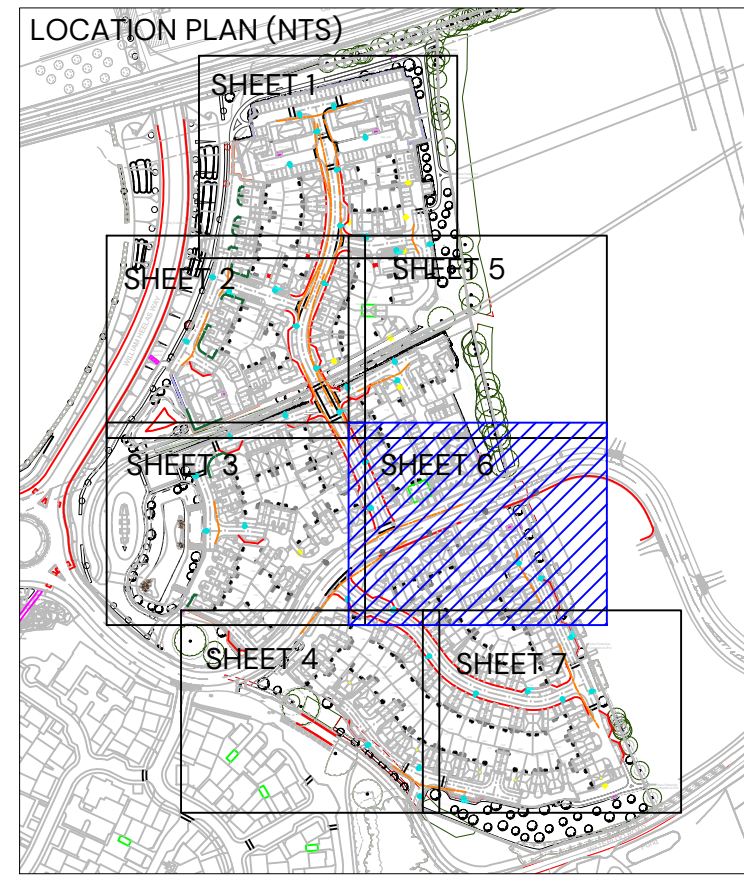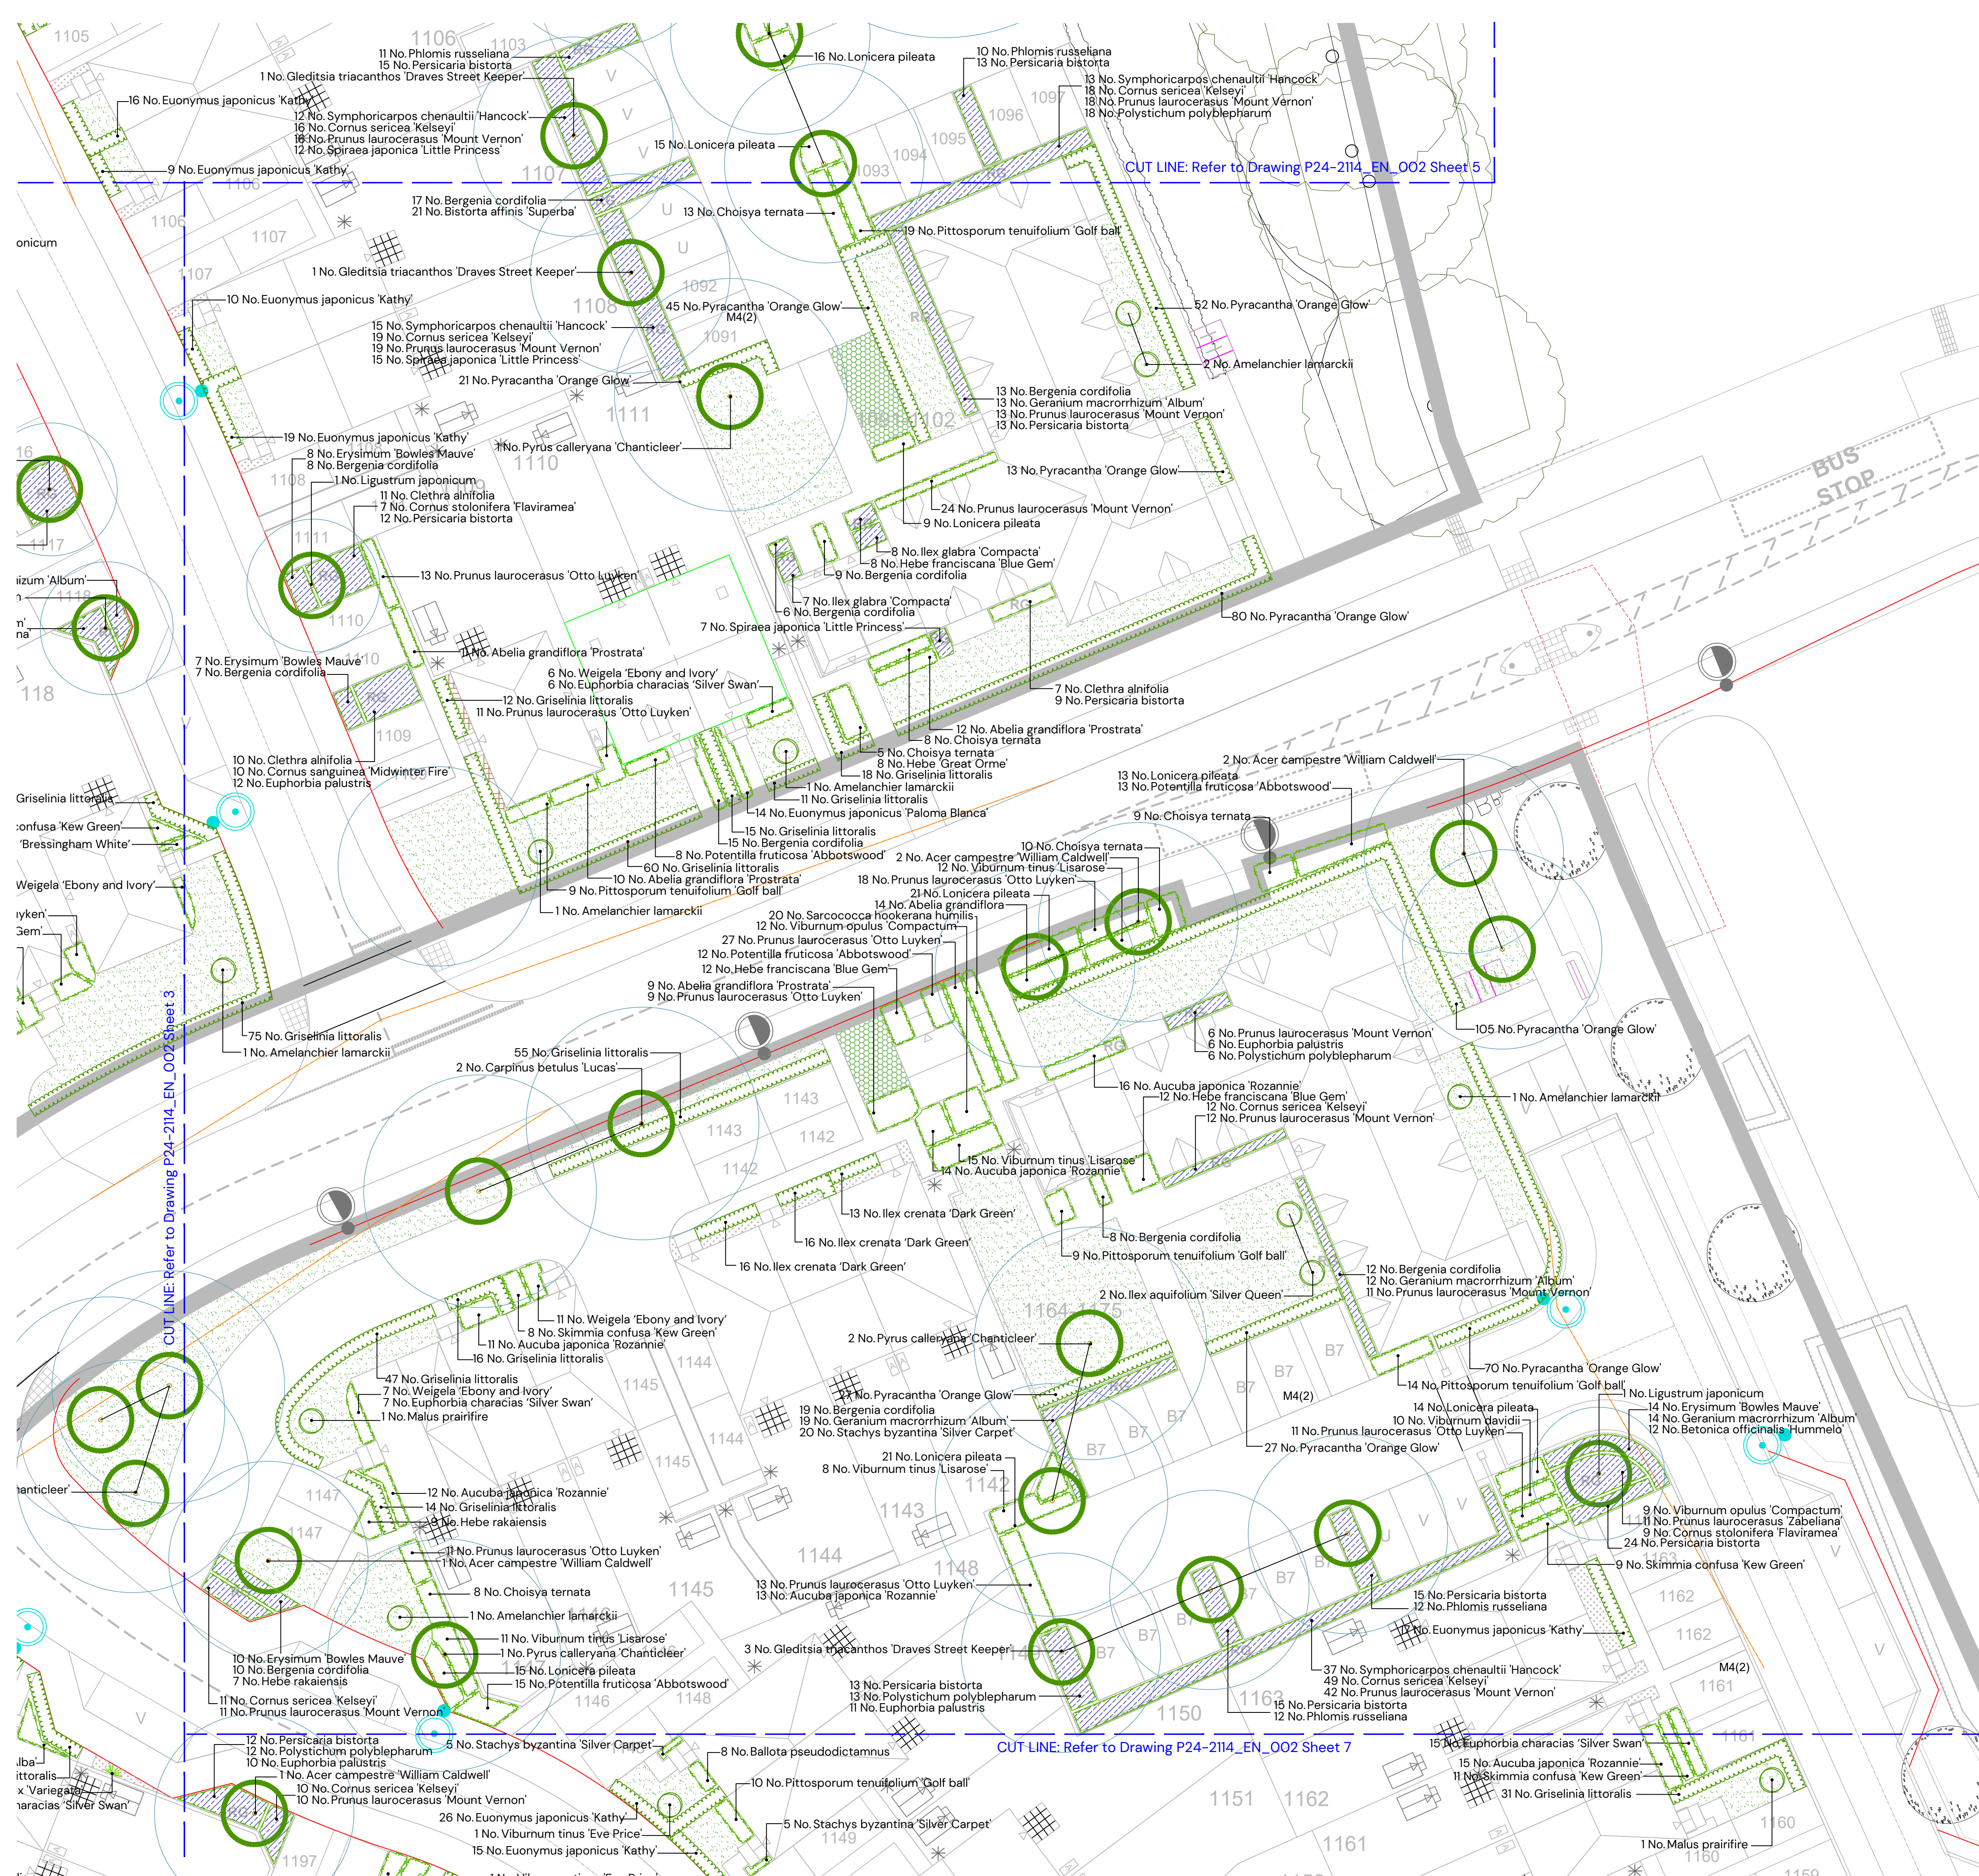

NOTE:
For Planting schedule refer to dwg.
P24-2114_EN_002_Sheet 4
For Planting specification refer to dwg.
P24-2114_EN_002 Sheet 5

- KEY
- CA1 MAIN STREET
- Tree Planting
 - Hedgerow planting
- CA2 (A) WATERLOO CORE
- Tree Planting
 - Hedgerow planting
- CA2 (B) WATERLOO EDGE
- Tree Planting
 - Hedgerow planting
- CA3 NEIGHBOURHOOD RESIDENTIAL
- Tree Planting
 - Hedgerow planting
- CA5 RURAL EDGE
- Tree Planting
 - Hedgerow planting

- COMMON FOR ALL LANDSCAPE CHARACTER AREAS
- Existing vegetation
 - Shrub / herbaceous planting
 - Specimen shrubs
 - Climber planting
 - Rain garden planting
 - Areas of amenity grass
 - Areas of gravel- to be laid over a semi-permeable weed suppressant membrane
 - Ornamental bark mulch
 - Grass grate to be specified by engineers
 - Minimum NHBC offsets
 - Streetlight column

C	12/06/2025	Landscape amended to revised layout	ASK
B	01/05/2025	Landscape amended to revised layout	ARW
A	13/02/2025	Layout updated / minor changes to client comments	ARW
REV.	DATE	DETAILS	DRAWN BY

TITLE:
Detailed Soft On-Plot Landscape Proposals

PROJECT NAME:
South Wokingham R10


CLIENT:
Miller Homes

DATE:	SCALE:	TEAM:	APPROVED:
12.06.2025	1:200 @A1	ARW	ASK





DRAWING NO:	SHEET NO:	REVISION:
P24-2114_EN_002	6 of 7	B

STATUS:
PLANNING

PEGASUS GROUP

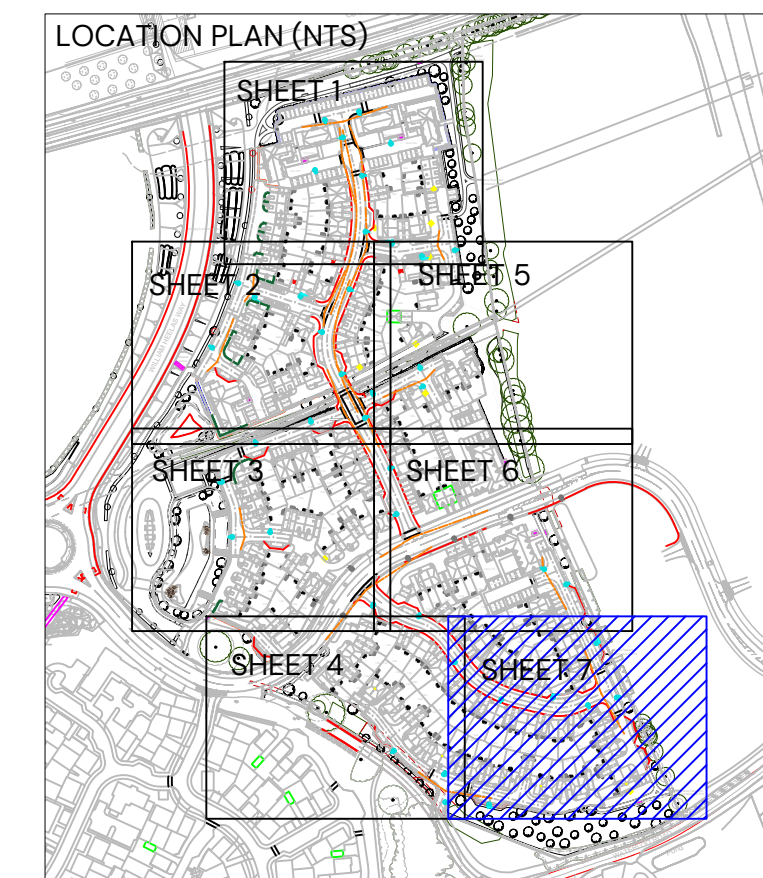

KEY

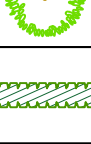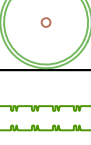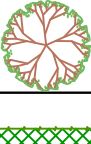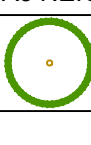CA1 MAIN STREET	
	Tree Planting Hedgerow planting
CA2 (A) WATERLOO CORE	
	Tree Planting Hedgerow planting
CA2 (B) WATERLOO EDGE	
	Tree Planting Hedgerow planting
CA3 NEIGHBOURHOOD RESIDENTIAL	
	Tree Planting Hedgerow planting
CA5 RURAL EDGE	
	Tree Planting Hedgerow planting

COMMON FOR ALL LANDSCAPE CHARACTER AREAS

- | | |
|---|---|
|  | Existing vegetation |
|  | Shrub / herbaceous planting |
|  | Specimen shrubs |
|  | Climber planting |
|  | Rain garden planting |
|  | Areas of amenity grass |
|  | Areas of gravel- to be laid over a semi-permeable weed suppressant membrane |
|  | Ornamental bark mulch |
|  | Grass crate to be specified by engineers |
|  | Minimum NHBC offsets |
|  | Streetlight column |

C	12/06/2025	Landscape amended to revised layout	ASK
B	01/05/2025	Landscape amended to revised layout	ARW
A	13/02/2025	Layout updated / minor changes to client comments	ARW
REV:	DATE:	DETAILS	DRAWN BY

PROJECT NAME:
South Wokingham R10

CLIENT:
Miller Homes

DATE:	SCALE:	TEAM:	APPROVED:
12.06.2025	1:200 @A1	ARW	ASK

DRAWING NO:	SHEET NO:	REVISION:
P24-2114_EN_002	7 of 7	B

STATUS:
PLANNING

