


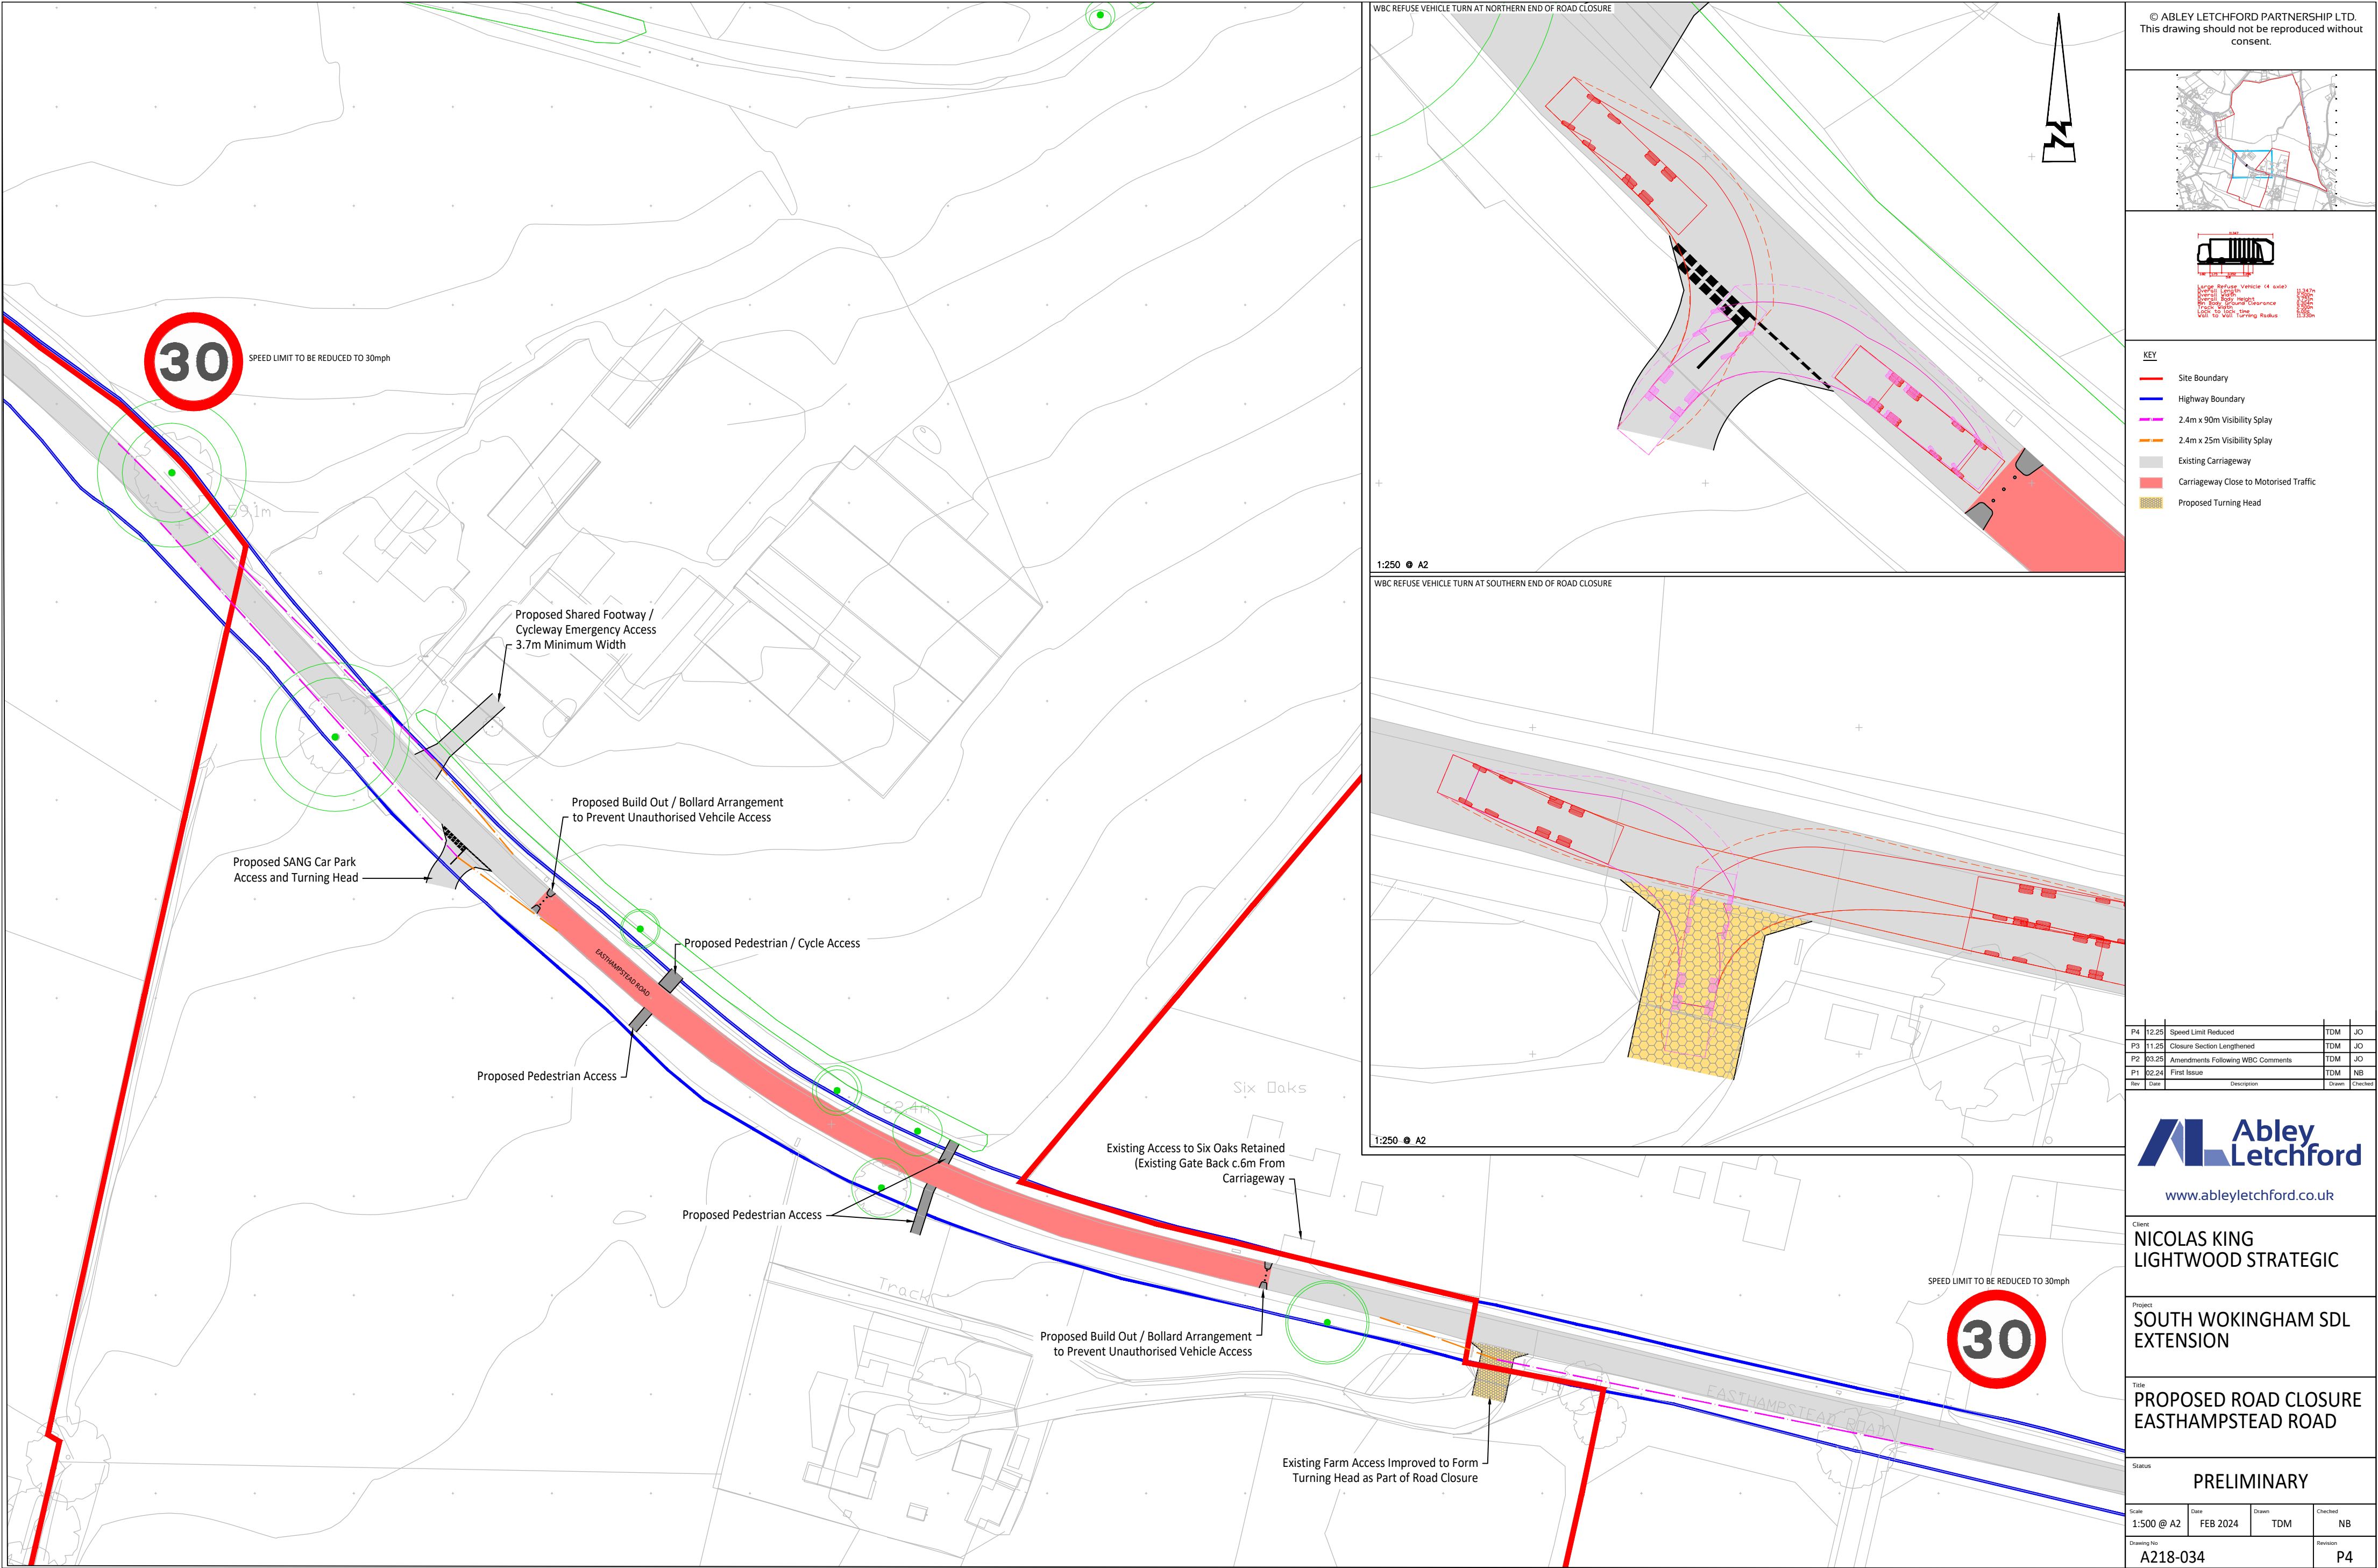

© ABLEY LETCHFORD PARTNERSHIP LTD.
This drawing should not be reproduced without consent.

KEY

- Site Boundary
- Highway Boundary
- 2.4m x 90m Visibility Splay
- 2.4m x 25m Visibility Splay
- Existing Carriageway
- Carriageway Close to Motorised Traffic
- Proposed Turning Head

P4	12.25	Speed Limit Reduced	TDM	JO
P3	11.25	Closure Section Lengthened	TDM	JO
P2	03.25	Amendments Following WBC Comments	TDM	JO
P1	02.24	First Issue	TDM	NB
Rev	Date	Description	Drawn	Checked

Abley Letchford

www.ableyletchford.co.uk

Client
**NICOLAS KING
LIGHTWOOD STRATEGIC**

Project
**SOUTH WOKINGHAM SDL
EXTENSION**

Title
**PROPOSED ROAD CLOSURE
EASTHAMPSTEAD ROAD**

Status
PRELIMINARY

Scale 1:500 @ A2	Date FEB 2024	Drawn TDM	Checked NB
Drawing No A218-034			Revision P4