


DRAWINGS

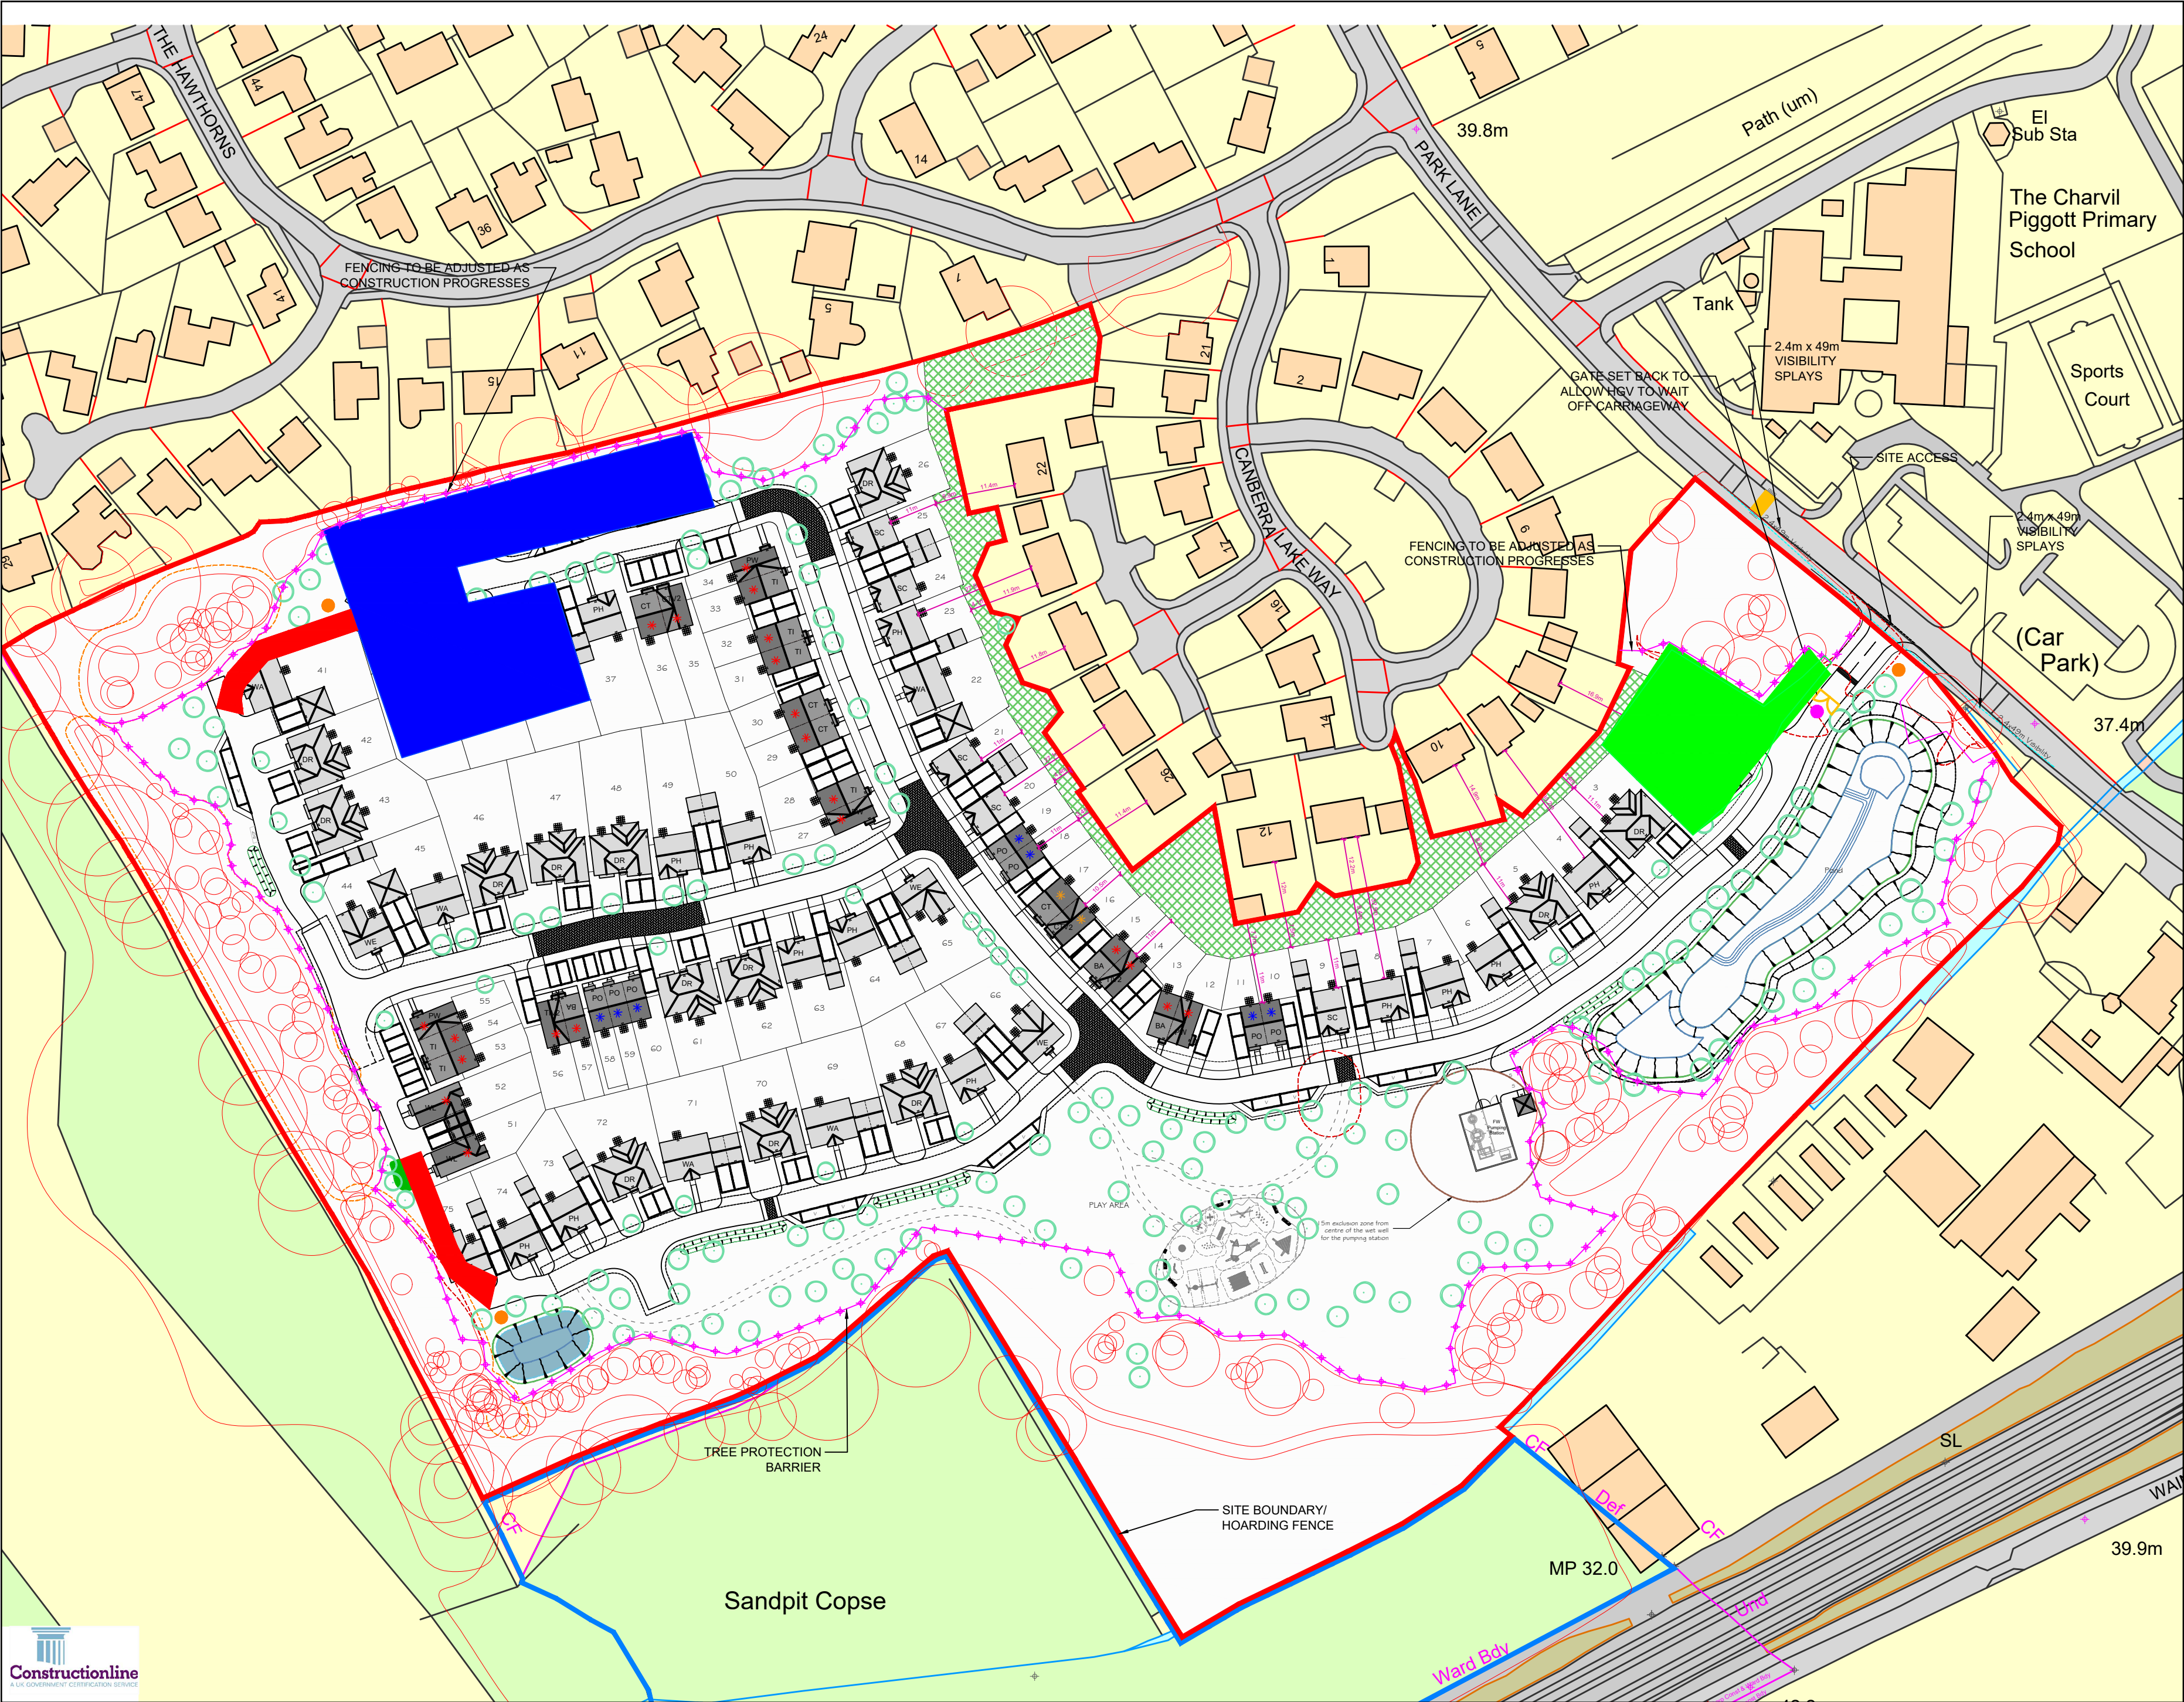

- KEY:
- COMPOUND
 - WELCOME CENTRE
 - HAUL ROUTE
 - TREE PROTECTION PLAN
 - BANKSMAN
 - WHEELWASH

PRELIMINARY ISSUE

- A		UPDATED SITE LAYOUT	OD	RD	27.07.26
ST	Rev	Description	Drn	Chk	Date
REVISIONS					
Preliminary Issue		Submitted for S104			
Planning Issue		Issued for Tender			
Submitted for S38		Issued for Construction			
Submitted for S278		As Built			
DRAWING STATUS					

STUART MICHAEL ASSOCIATES
CONSULTING ENGINEERS

Stuart Michael Associates Ltd
Coombe House, Coombe Square, Thatcham, Berkshire RG19 4JF
T: 01635 867 711 e: mail@stuartmichael.co.uk
F: 01635 861 715 W: www.stuartmichael.co.uk

Bellway

JOB TITLE
PARK LANE CHARVIL

DRAWING TITLE
CONSTRUCTION MEASURES PLAN

DATE	DRAWN	CHECKED	SCALE	STATUS
JULY 2026	OD	RD	1:1000	©A2
DRAWING No. 7473.001.A				
			A	SO

This drawing is the copyright of Stuart Michael Associates Limited. It may not be reproduced or amended without the written approval of Stuart Michael Associates



- KEY:
- COMPOUND
 - WELCOME CENTRE
 - HAUL ROUTE
 - TREE PROTECTION PLAN
 - BANKSMAN
 - WHEELWASH

RIGID TRUCK - PROFILE:



PRELIMINARY ISSUE

-	A	UPDATED SITE LAYOUT	OD	RD	27.07.26
ST	Rev	Description	Dwn	Chk	Date
REVISIONS					
Preliminary Issue		✓ Submitted for S104			
Planning Issue		Issued for Tender			
Submitted for S38		Issued for Construction			
Submitted for S278		As Built			
DRAWING STATUS					

STUART MICHAEL ASSOCIATES
CONSULTING ENGINEERS


Stuart Michael Associates Ltd
Coombe House, Coombe Square, Thatcham, Berkshire RG19 4JF
T: 01635 867 711 e: mail@stuartmichael.co.uk
F: 01635 861 715 w: www.stuartmichael.co.uk

Bellway

JOB TITLE
PARK LANE CHARVIL


DRAWING TITLE
CONSTRUCTION MEASURES PLAN
RIGID VEHICLE
AUTOTRACK SWEEP PATH ANALYSIS

DATE	DRAWN	CHECKED	SCALE
JULY 2026	OD	RD	1:1000 @A2
DRAWING No.		REV	STATUS
7473.002.A		A	SO
© This drawing is the copyright of Stuart Michael Associates Limited. It may not be reproduced or amended without the written approval of Stuart Michael Associates			

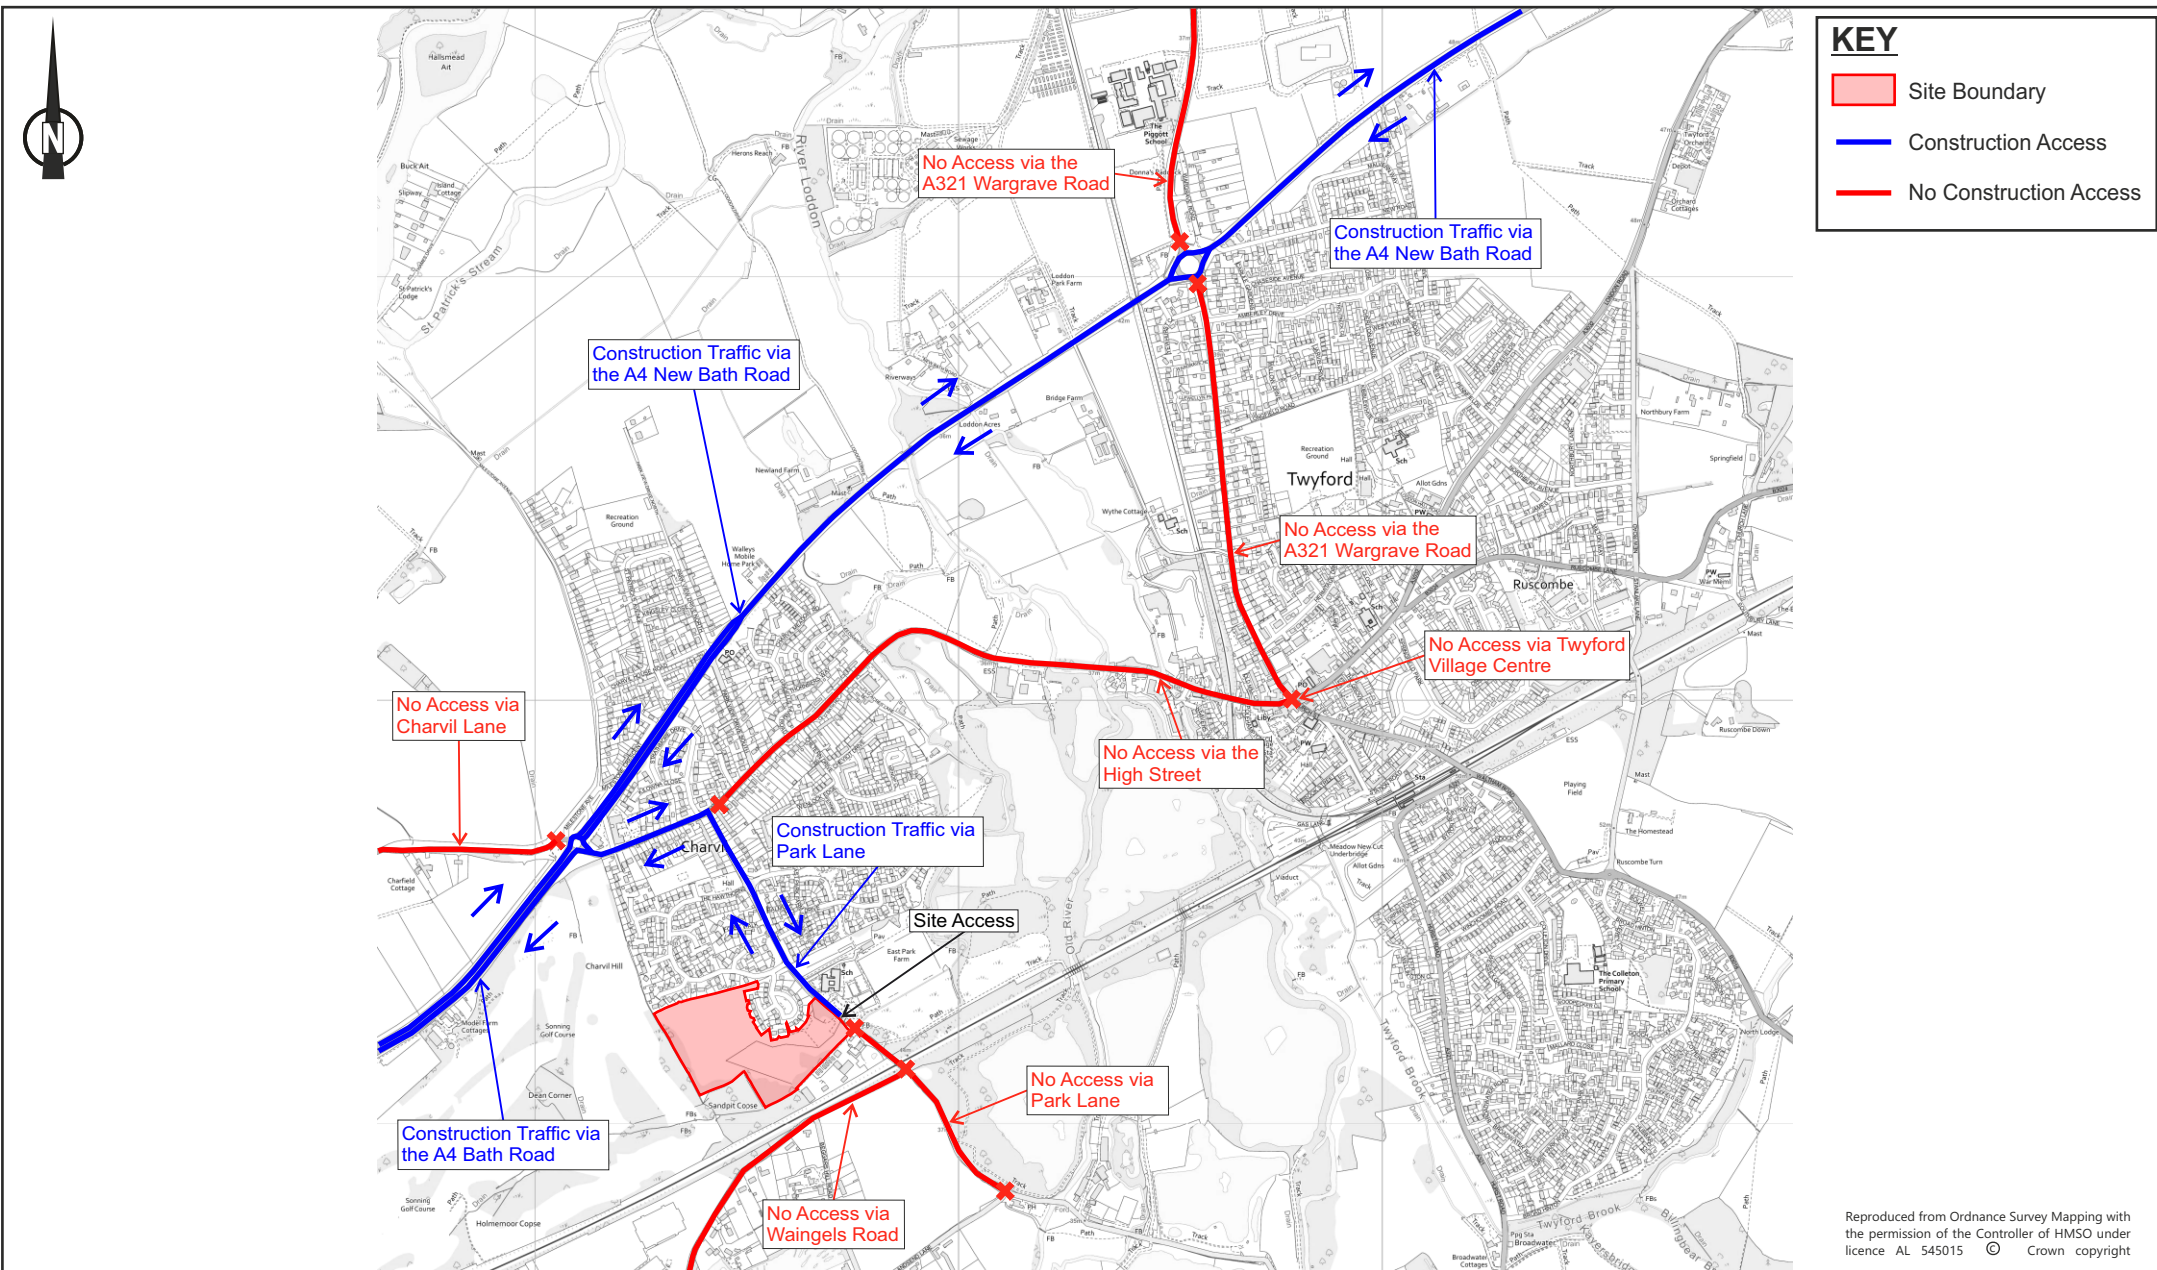

Reproduced from Ordnance Survey Mapping with the permission of the Controller of HMSO under licence AL 545015 © Crown copyright

 STUART MICHAEL ASSOCIATES CONSULTING ENGINEERS Stuart Michael Associates Ltd Coombe House, Coombe Square, Thatcham, Berkshire RG19 4JF T: 01635 867 711 e: mail@stuartmichael.co.uk F: 01635 861 715 w: www.stuartmichael.co.uk	JOB TITLE Land at Park Lane, Charvil	DRAWING TITLE Construction Traffic Route Plan	FIGURE NO. Drawing 7473.003 © This drawing is the copyright of Stuart Michael Associates Limited. It may not be reproduced or amended without the written approval of Stuart Michael Associates.
---	--	---	---

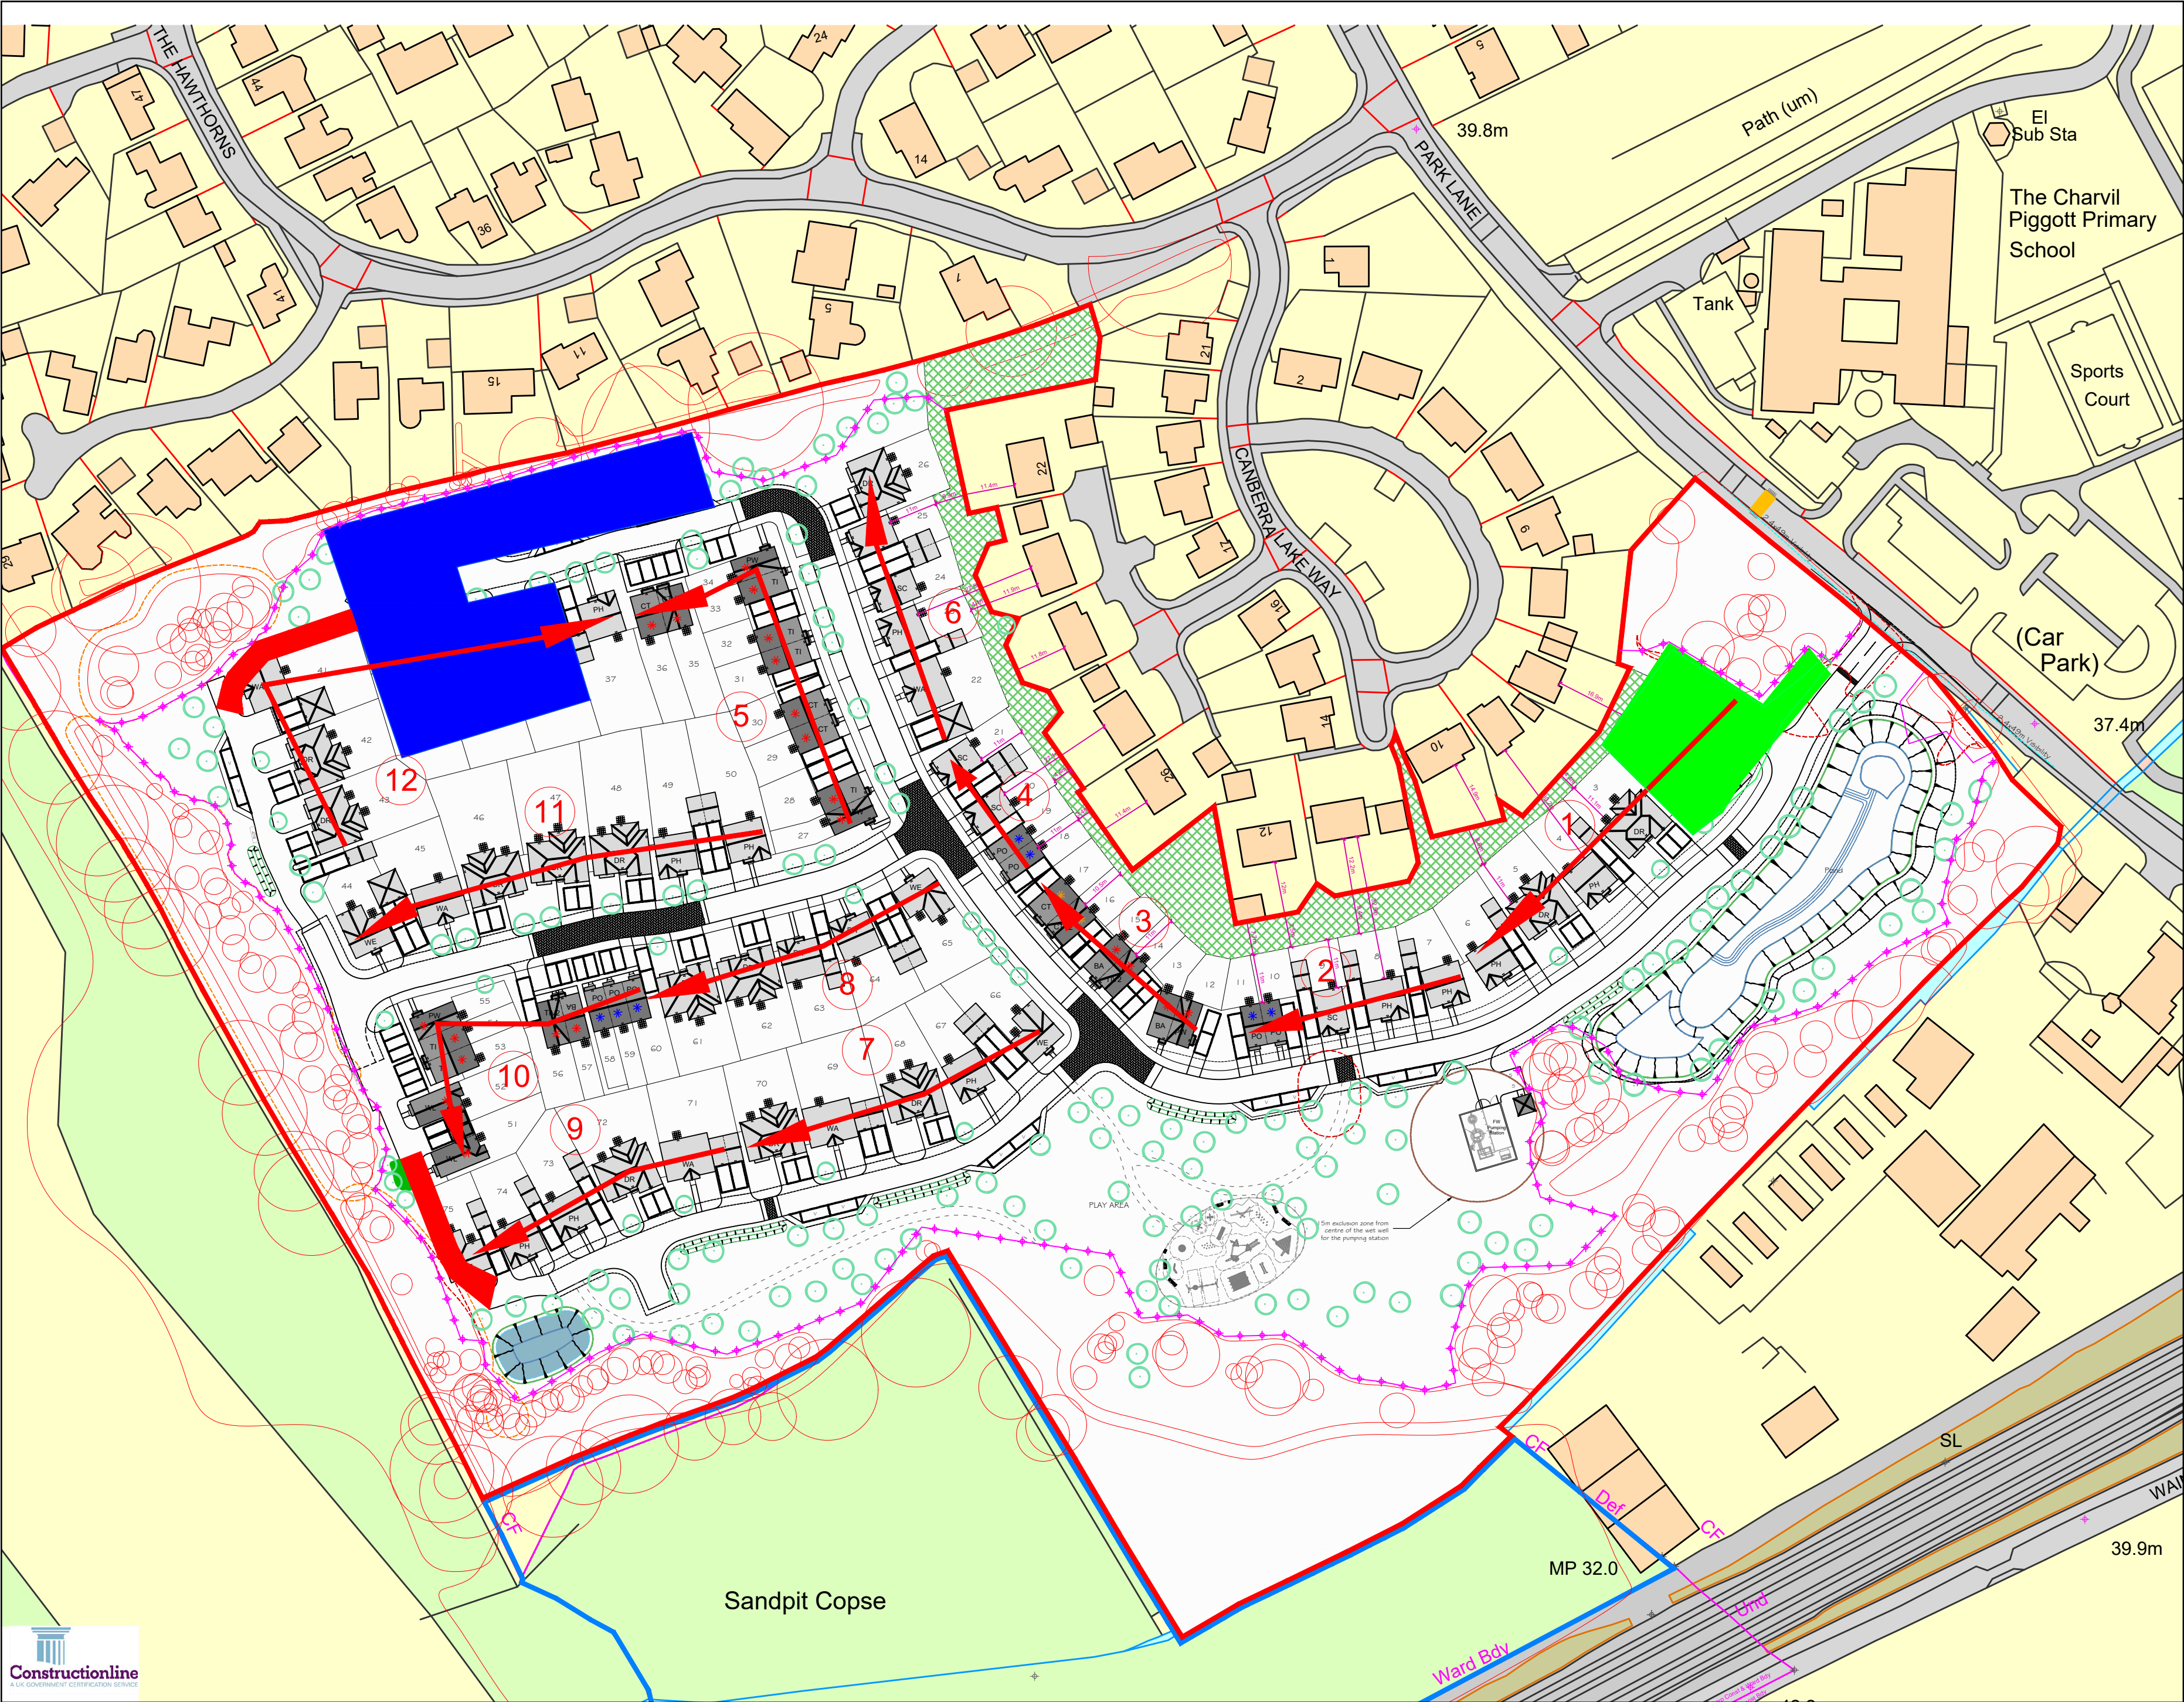

- KEY:
- COMPOUND
 - WELCOME CENTRE
 - HAUL ROUTE
 - TREE PROTECTION PLAN
 - CONSTRUCTION PHASE

PRELIMINARY ISSUE

ST	Rev	Description	Drn	Chk	Date
REVISIONS					
Preliminary Issue		Submitted for S104			
Planning Issue		Issued for Tender			
Submitted for S38		Issued for Construction			
Submitted for S278		As Built			
DRAWING STATUS					

STUART MICHAEL ASSOCIATES
CONSULTING ENGINEERS

Stuart Michael Associates Ltd
Coombe House, Coombe Square, Thatcham, Berkshire RG19 4JF

T: 01635 867 711 e: mail@stuartmichael.co.uk
F: 01635 861 715 W: www.stuartmichael.co.uk

Bellway

JOB TITLE
PARK LANE CHARVIL

DRAWING TITLE
CONSTRUCTION PHASING PLAN

DATE	DRAWN	CHECKED	SCALE	STATUS
JULY 2026	OD	RD	1:1000	©A2
DRAWING No. 7473.004				REV P01 SO
© This drawing is the copyright of Stuart Michael Associates Limited. It may not be reproduced or amended without the written approval of Stuart Michael Associates				



Coombe House

Coombe Square

Thatcham

Berkshire

RG19 4JF

T: 01635 867711

E: mail@stuartmichael.co.uk

W: www.stuartmichael.co.uk