


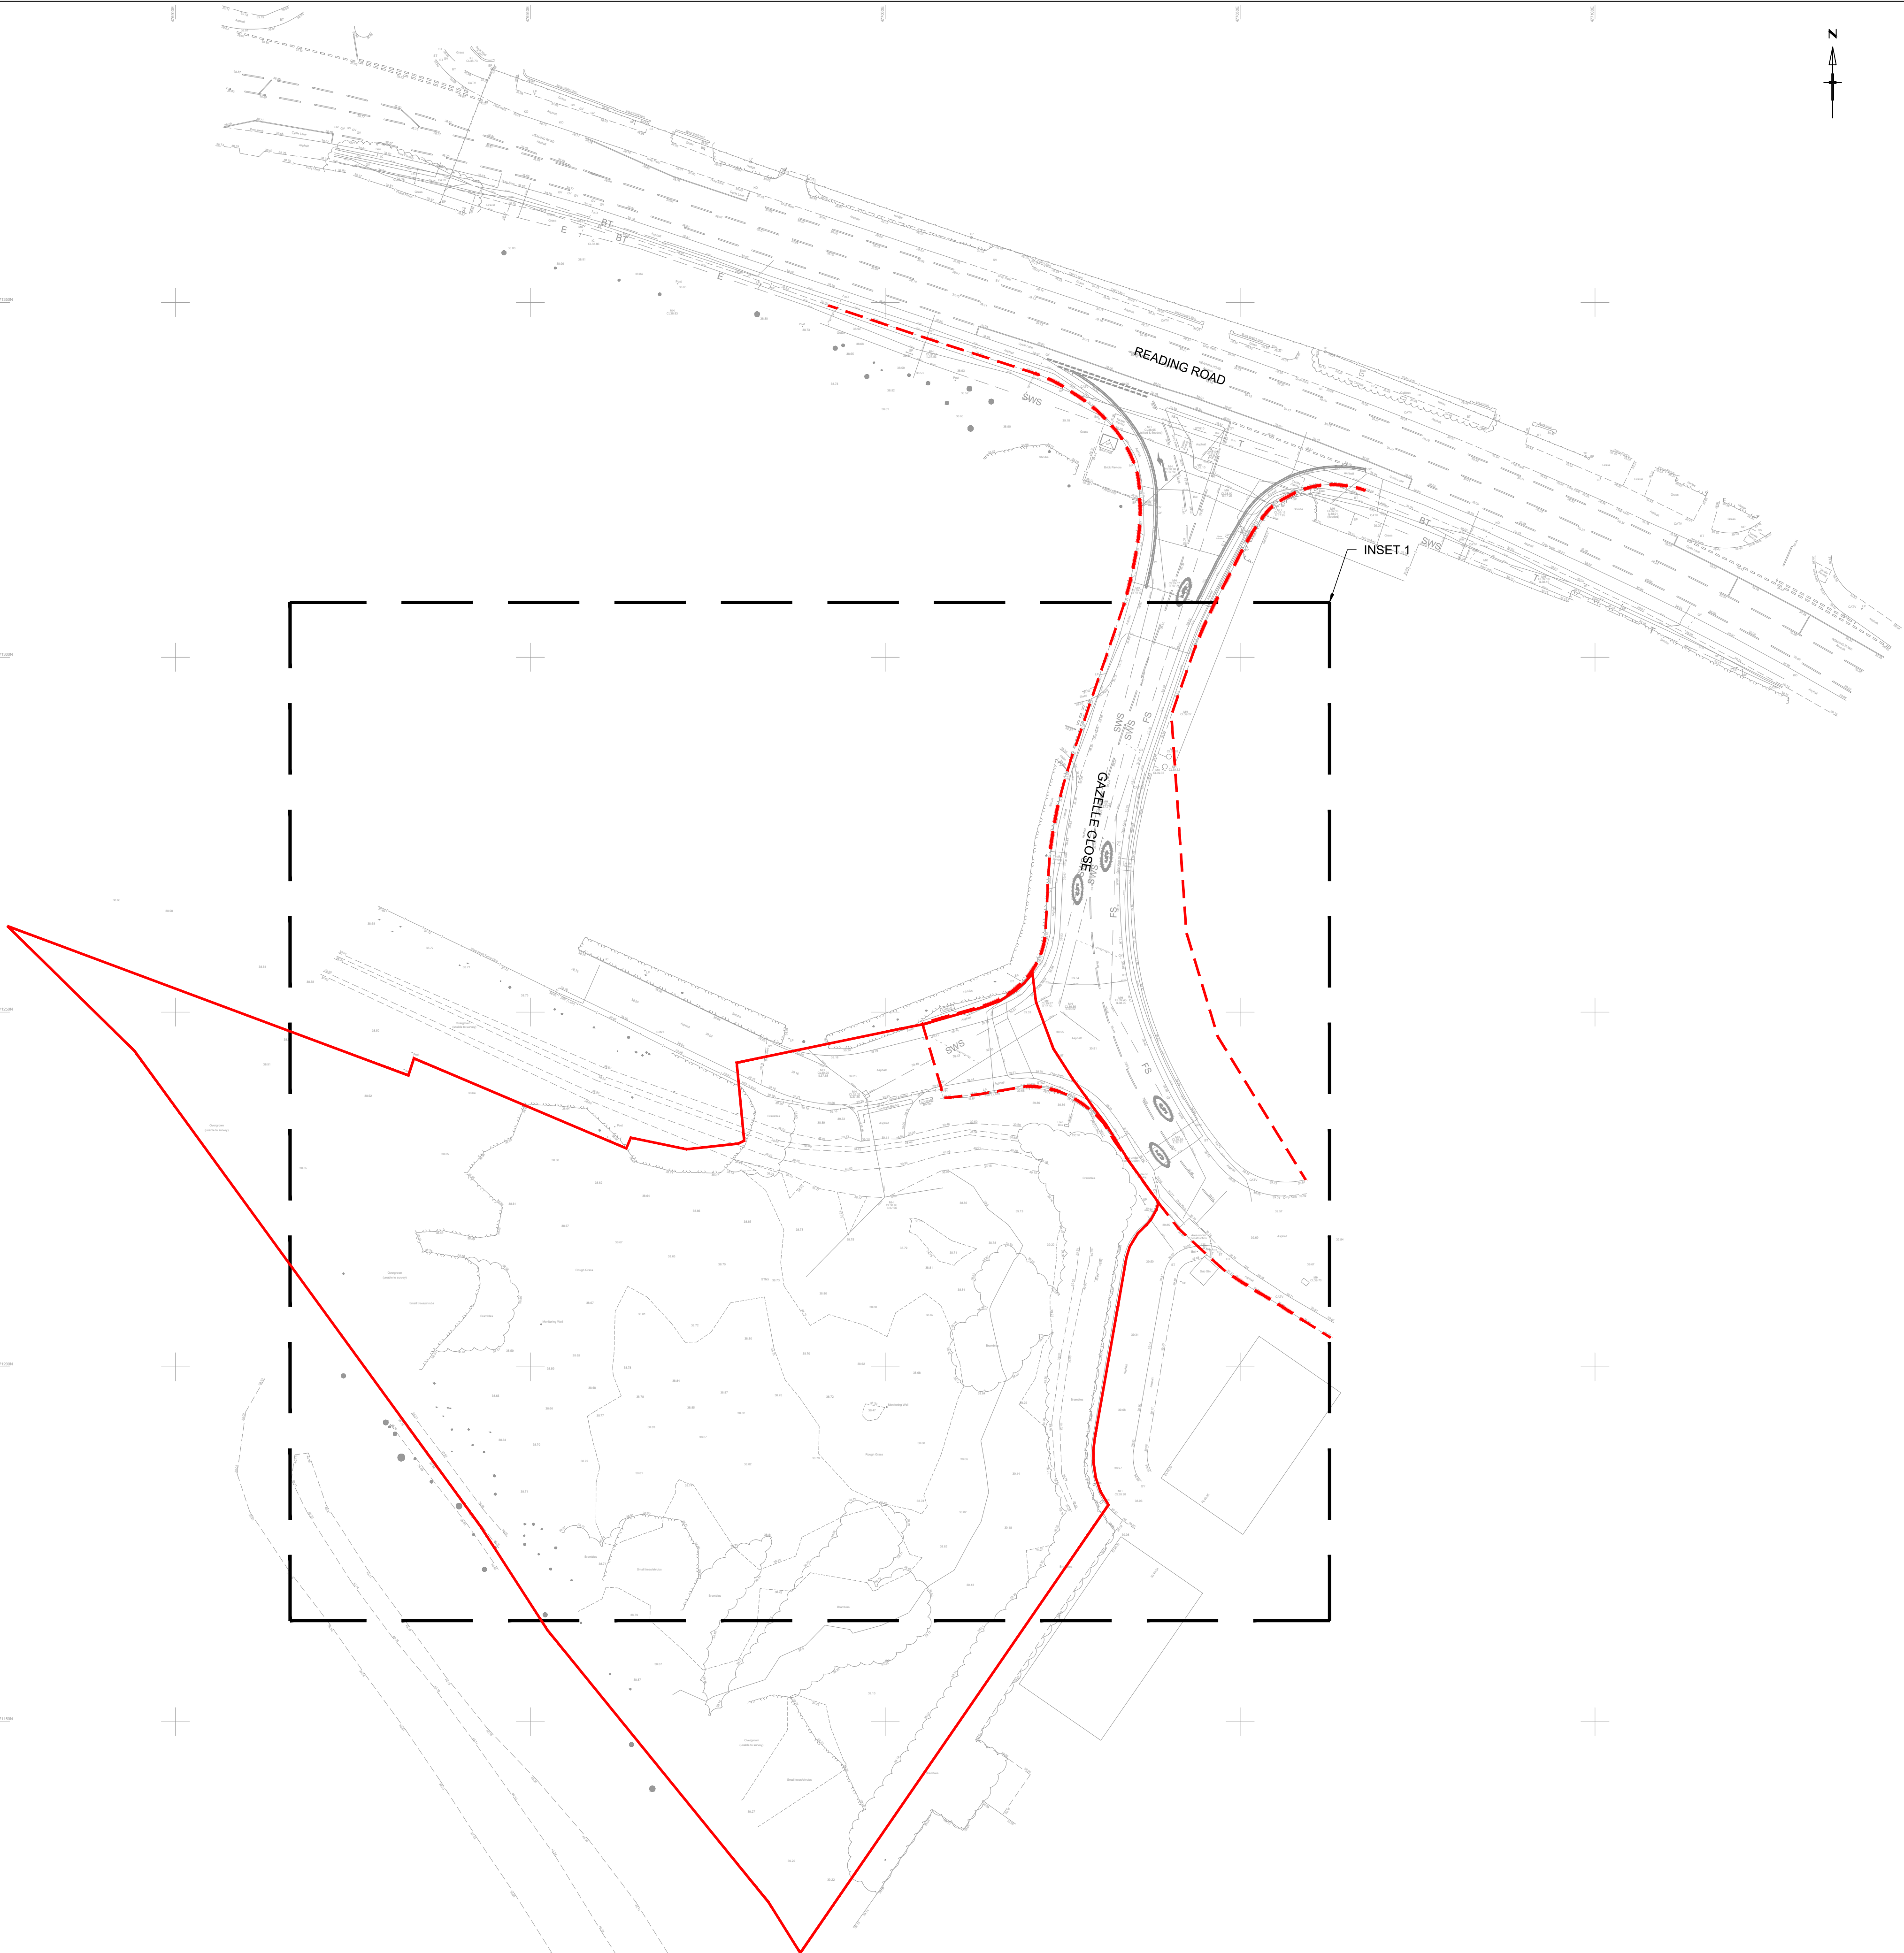

- KEY:
- EXISTING HIGHWAY BOUNDARY
 - DEVELOPMENT SITE BOUNDARY

- NOTES:
- DO NOT SCALE FROM THIS DRAWING.
 - THIS DRAWING IDENTIFIES THE EXISTING SITE AND HIGHWAY ARRANGEMENTS
 - THIS DRAWING SHALL BE READ IN CONJUNCTION WITH ALL CURRENT CONNECT CONSULTANTS LIMITED DRAWINGS.
 - THIS DRAWING IS BASED ON THE TOPOGRAPHICAL SURVEY RECEIVED ON 02/04/2025. ANY DISCREPANCIES SHOULD BE REPORTED TO THE ENGINEER.



HEALTH, SAFETY AND ENVIRONMENTAL INFORMATION. UNUSUAL SIGNIFICANT HAZARDS.

IT IS ASSUMED THAT THE WORKS WILL BE UNDERTAKEN BY AN EXPERIENCED AND COMPETENT CONTRACTOR WORKING, WHERE APPROPRIATE TO AN APPROVED METHOD STATEMENT AND SAFE SYSTEM OF WORK. IN ADDITION TO THE HAZARDS NORMALLY ASSOCIATED WITH UNDERTAKING CIVIL ENGINEERING WORKS, PLEASE MAKE NOTE OF THE FOLLOWING.

CONSTRUCTION:

MAINTENANCE:

DECOMMISSIONING:

A	AMENDED SITE BOUNDARY	C.P	09/04/2026
rev.	amendment	by	date

connect
CONSULTANTS

78 BROAD STREET, CHIPPING SODBURY, BRISTOL, BS37 6AG
Tel: 01454 320 220 Fax: 01454 320 099
Web: www.connect-consultants.com Email: bristol@connect-consultants.com

client
ALDI STORES LTD

project
**PROPOSED DEVELOPMENT
WINNERSH,GAZELLE CLOSE**

title
EXISTING HIGHWAY / SITE LAYOUT

scale 1:500	drawn by C.P	checked by C.B.W
date APRIL 2026		status COMMENTS
drawing number 250805-100		rev. A