


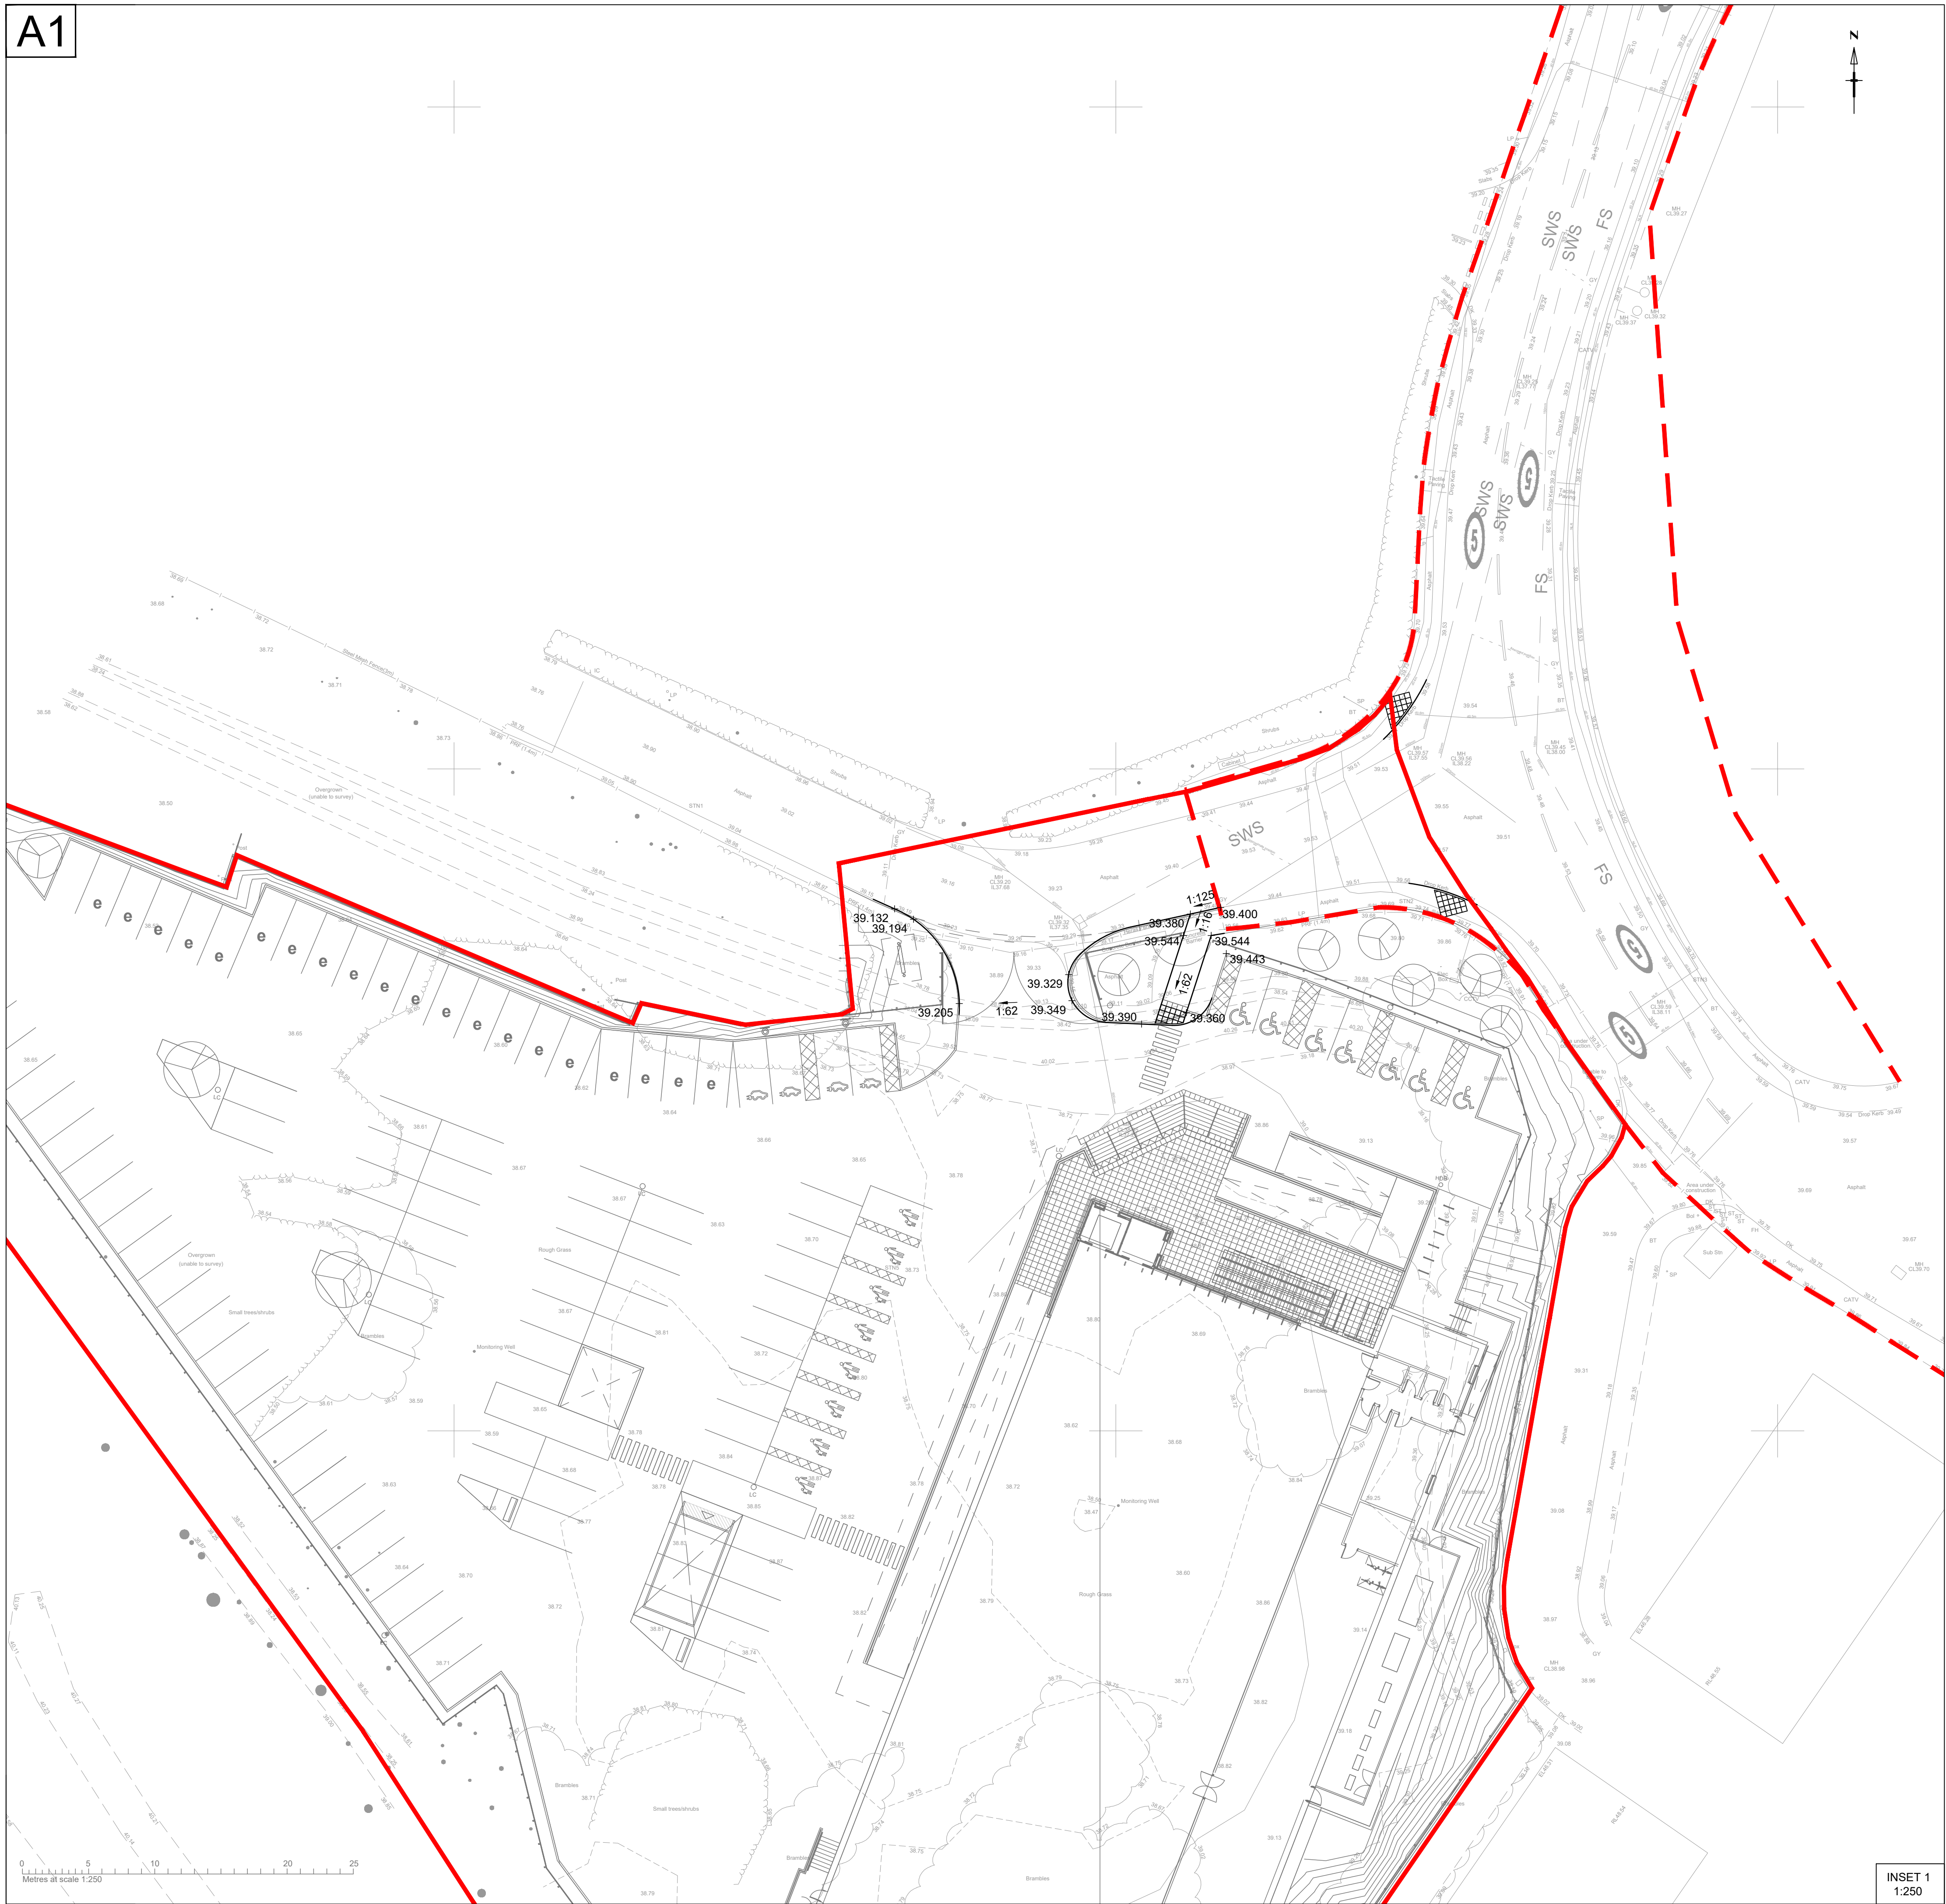

KEY:

--- EXISTING HIGHWAY BOUNDARY

— DEVELOPMENT SITE BOUNDARY

- NOTES:
- DO NOT SCALE FROM THIS DRAWING.
 - THIS DRAWING SHALL BE READ IN CONJUNCTION WITH ALL CURRENT CONNECT CONSULTANTS LIMITED DRAWINGS.
 - EXISTING LEVELS TAKEN FROM TOPOGRAPHICAL SURVEY RECEIVED ON 02-04-2025
 - CONTRACTOR TO CHECK LEVELS ON SITE AND REPORT ANY DISCREPANCIES TO THE ENGINEER.

A AMENDED SITE BOUNDARY C.P 09/04/2026

rev. amendment by date

connect
CONSULTANTS

78 BROAD STREET, CHIPPING SODBURY, BRISTOL, BS37 6AG
Tel: 01454 320 220 Fax: 01454 320 099
Web: www.connect-consultants.com Email: bristol@connect-consultants.com



client
ALDI STORES LTD

project
**PROPOSED DEVELOPMENT
WINNERSH,GAZELLE CLOSE**

title
PROPOSED LEVELS

scale
1:250

drawn by
C.P

checked by
C.B.W

date
MARCH 2026

status
COMMENTS

drawing number
250805-104

rev.
A