


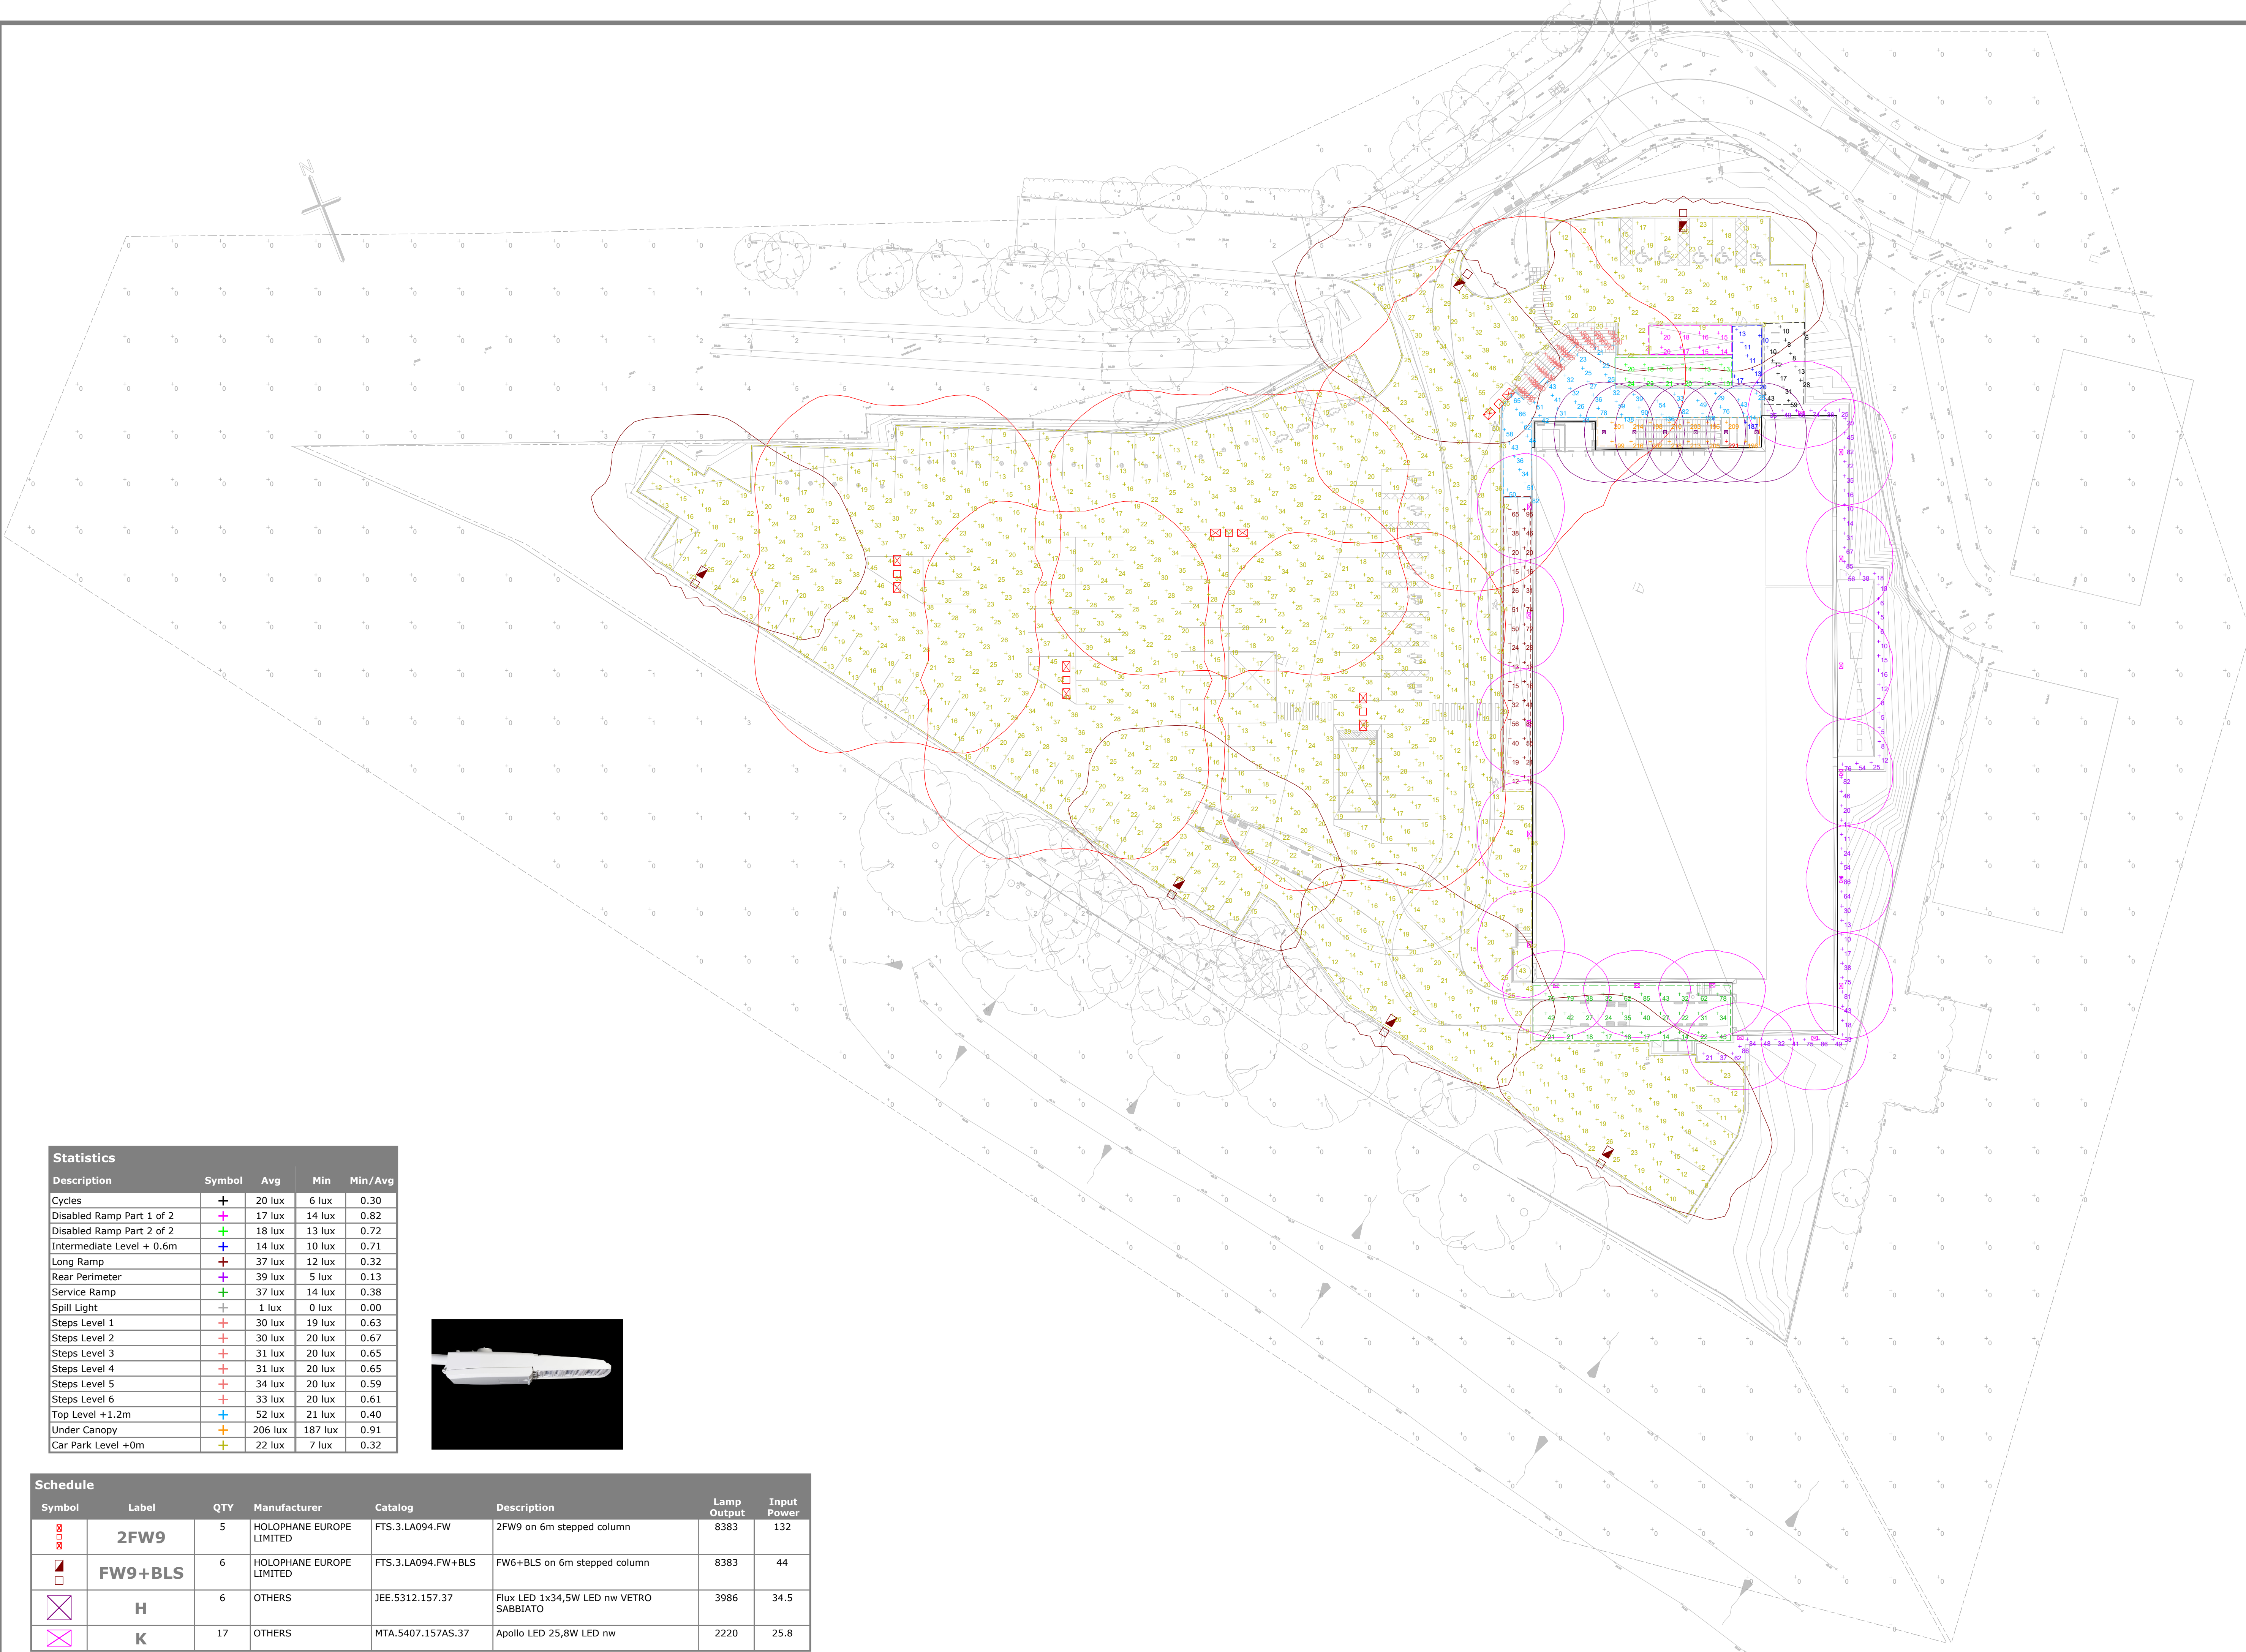

| Statistics                |        |         |         |         |
|---------------------------|--------|---------|---------|---------|
| Description               | Symbol | Avg     | Min     | Min/Avg |
| Cycles                    | +      | 20 lux  | 6 lux   | 0.30    |
| Disabled Ramp Part 1 of 2 | +      | 17 lux  | 14 lux  | 0.82    |
| Disabled Ramp Part 2 of 2 | +      | 18 lux  | 13 lux  | 0.72    |
| Intermediate Level + 0.6m | +      | 14 lux  | 10 lux  | 0.71    |
| Long Ramp                 | +      | 37 lux  | 12 lux  | 0.32    |
| Rear Perimeter            | +      | 39 lux  | 5 lux   | 0.13    |
| Service Ramp              | +      | 37 lux  | 14 lux  | 0.38    |
| Spill Light               | +      | 1 lux   | 0 lux   | 0.00    |
| Steps Level 1             | +      | 30 lux  | 19 lux  | 0.63    |
| Steps Level 2             | +      | 30 lux  | 20 lux  | 0.67    |
| Steps Level 3             | +      | 31 lux  | 20 lux  | 0.65    |
| Steps Level 4             | +      | 31 lux  | 20 lux  | 0.65    |
| Steps Level 5             | +      | 34 lux  | 20 lux  | 0.59    |
| Steps Level 6             | +      | 33 lux  | 20 lux  | 0.61    |
| Top Level +1.2m           | +      | 52 lux  | 21 lux  | 0.40    |
| Under Canopy              | +      | 206 lux | 187 lux | 0.91    |
| Car Park Level +0m        | +      | 22 lux  | 7 lux   | 0.32    |



| Symbol | Label   | QTY | Manufacturer             | Catalog            | Description                            | Lamp Output | Input Power |
|--------|---------|-----|--------------------------|--------------------|----------------------------------------|-------------|-------------|
| ⊠      | 2FW9    | 5   | HOLOPHANE EUROPE LIMITED | FTS.3.LA094.FW     | 2FW9 on 6m stepped column              | 8383        | 132         |
| ⬮      | FW9+BLS | 6   | HOLOPHANE EUROPE LIMITED | FTS.3.LA094.FW+BLS | FW6+BLS on 6m stepped column           | 8383        | 44          |
| ⊠      | H       | 6   | OTHERS                   | JEE.5312.157.37    | Flux LED 1x34,5W LED nw VETRO SABBIAIO | 3986        | 34.5        |
| ⊠      | K       | 17  | OTHERS                   | MTA.5407.157AS.37  | Apollo LED 25,8W LED nw                | 2220        | 25.8        |

Plan View  
Scale - 1 : 300