
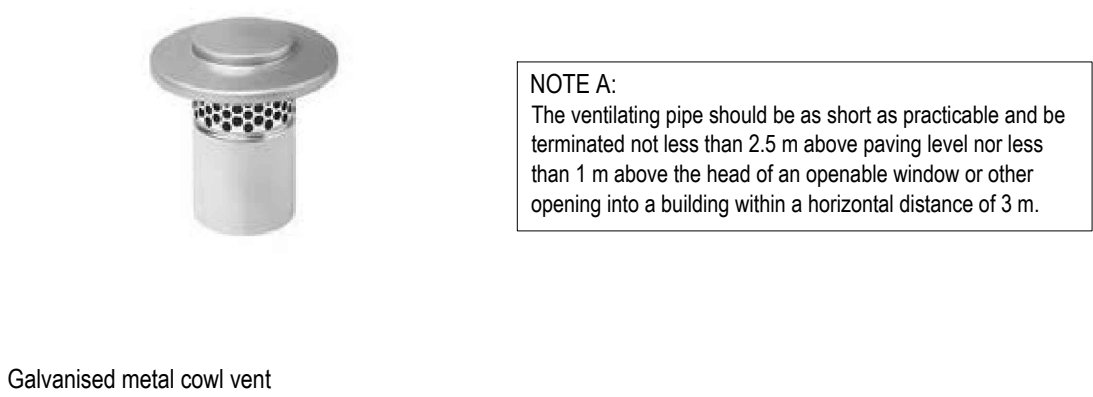
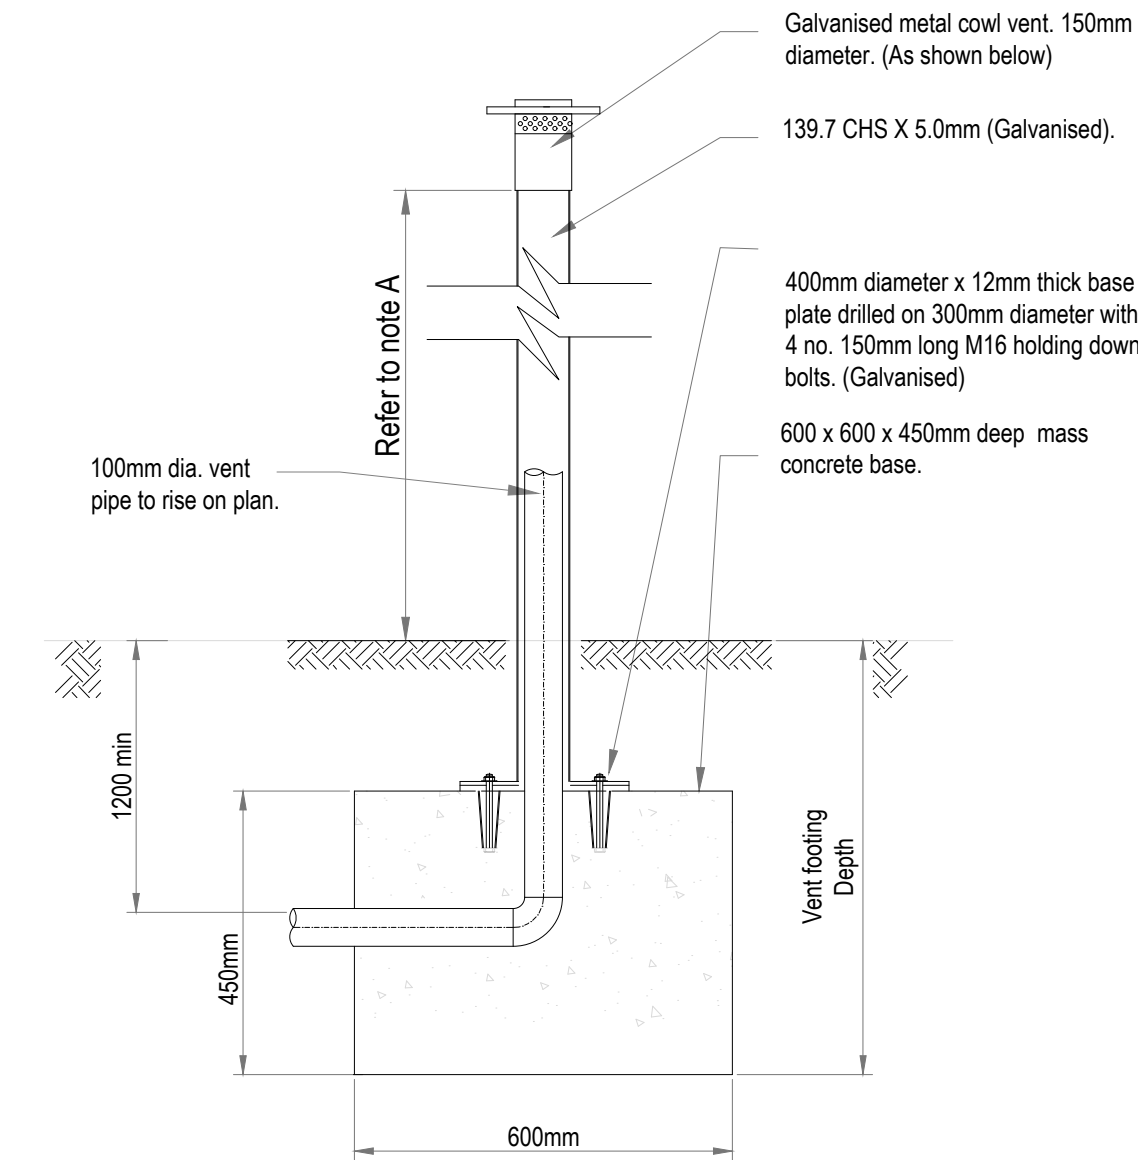


| REV | DATE       | DESCRIPTION | DRW | CHK |
|-----|------------|-------------|-----|-----|
| C01 | 12.01.2025 | First Issue | AJP | RJH |

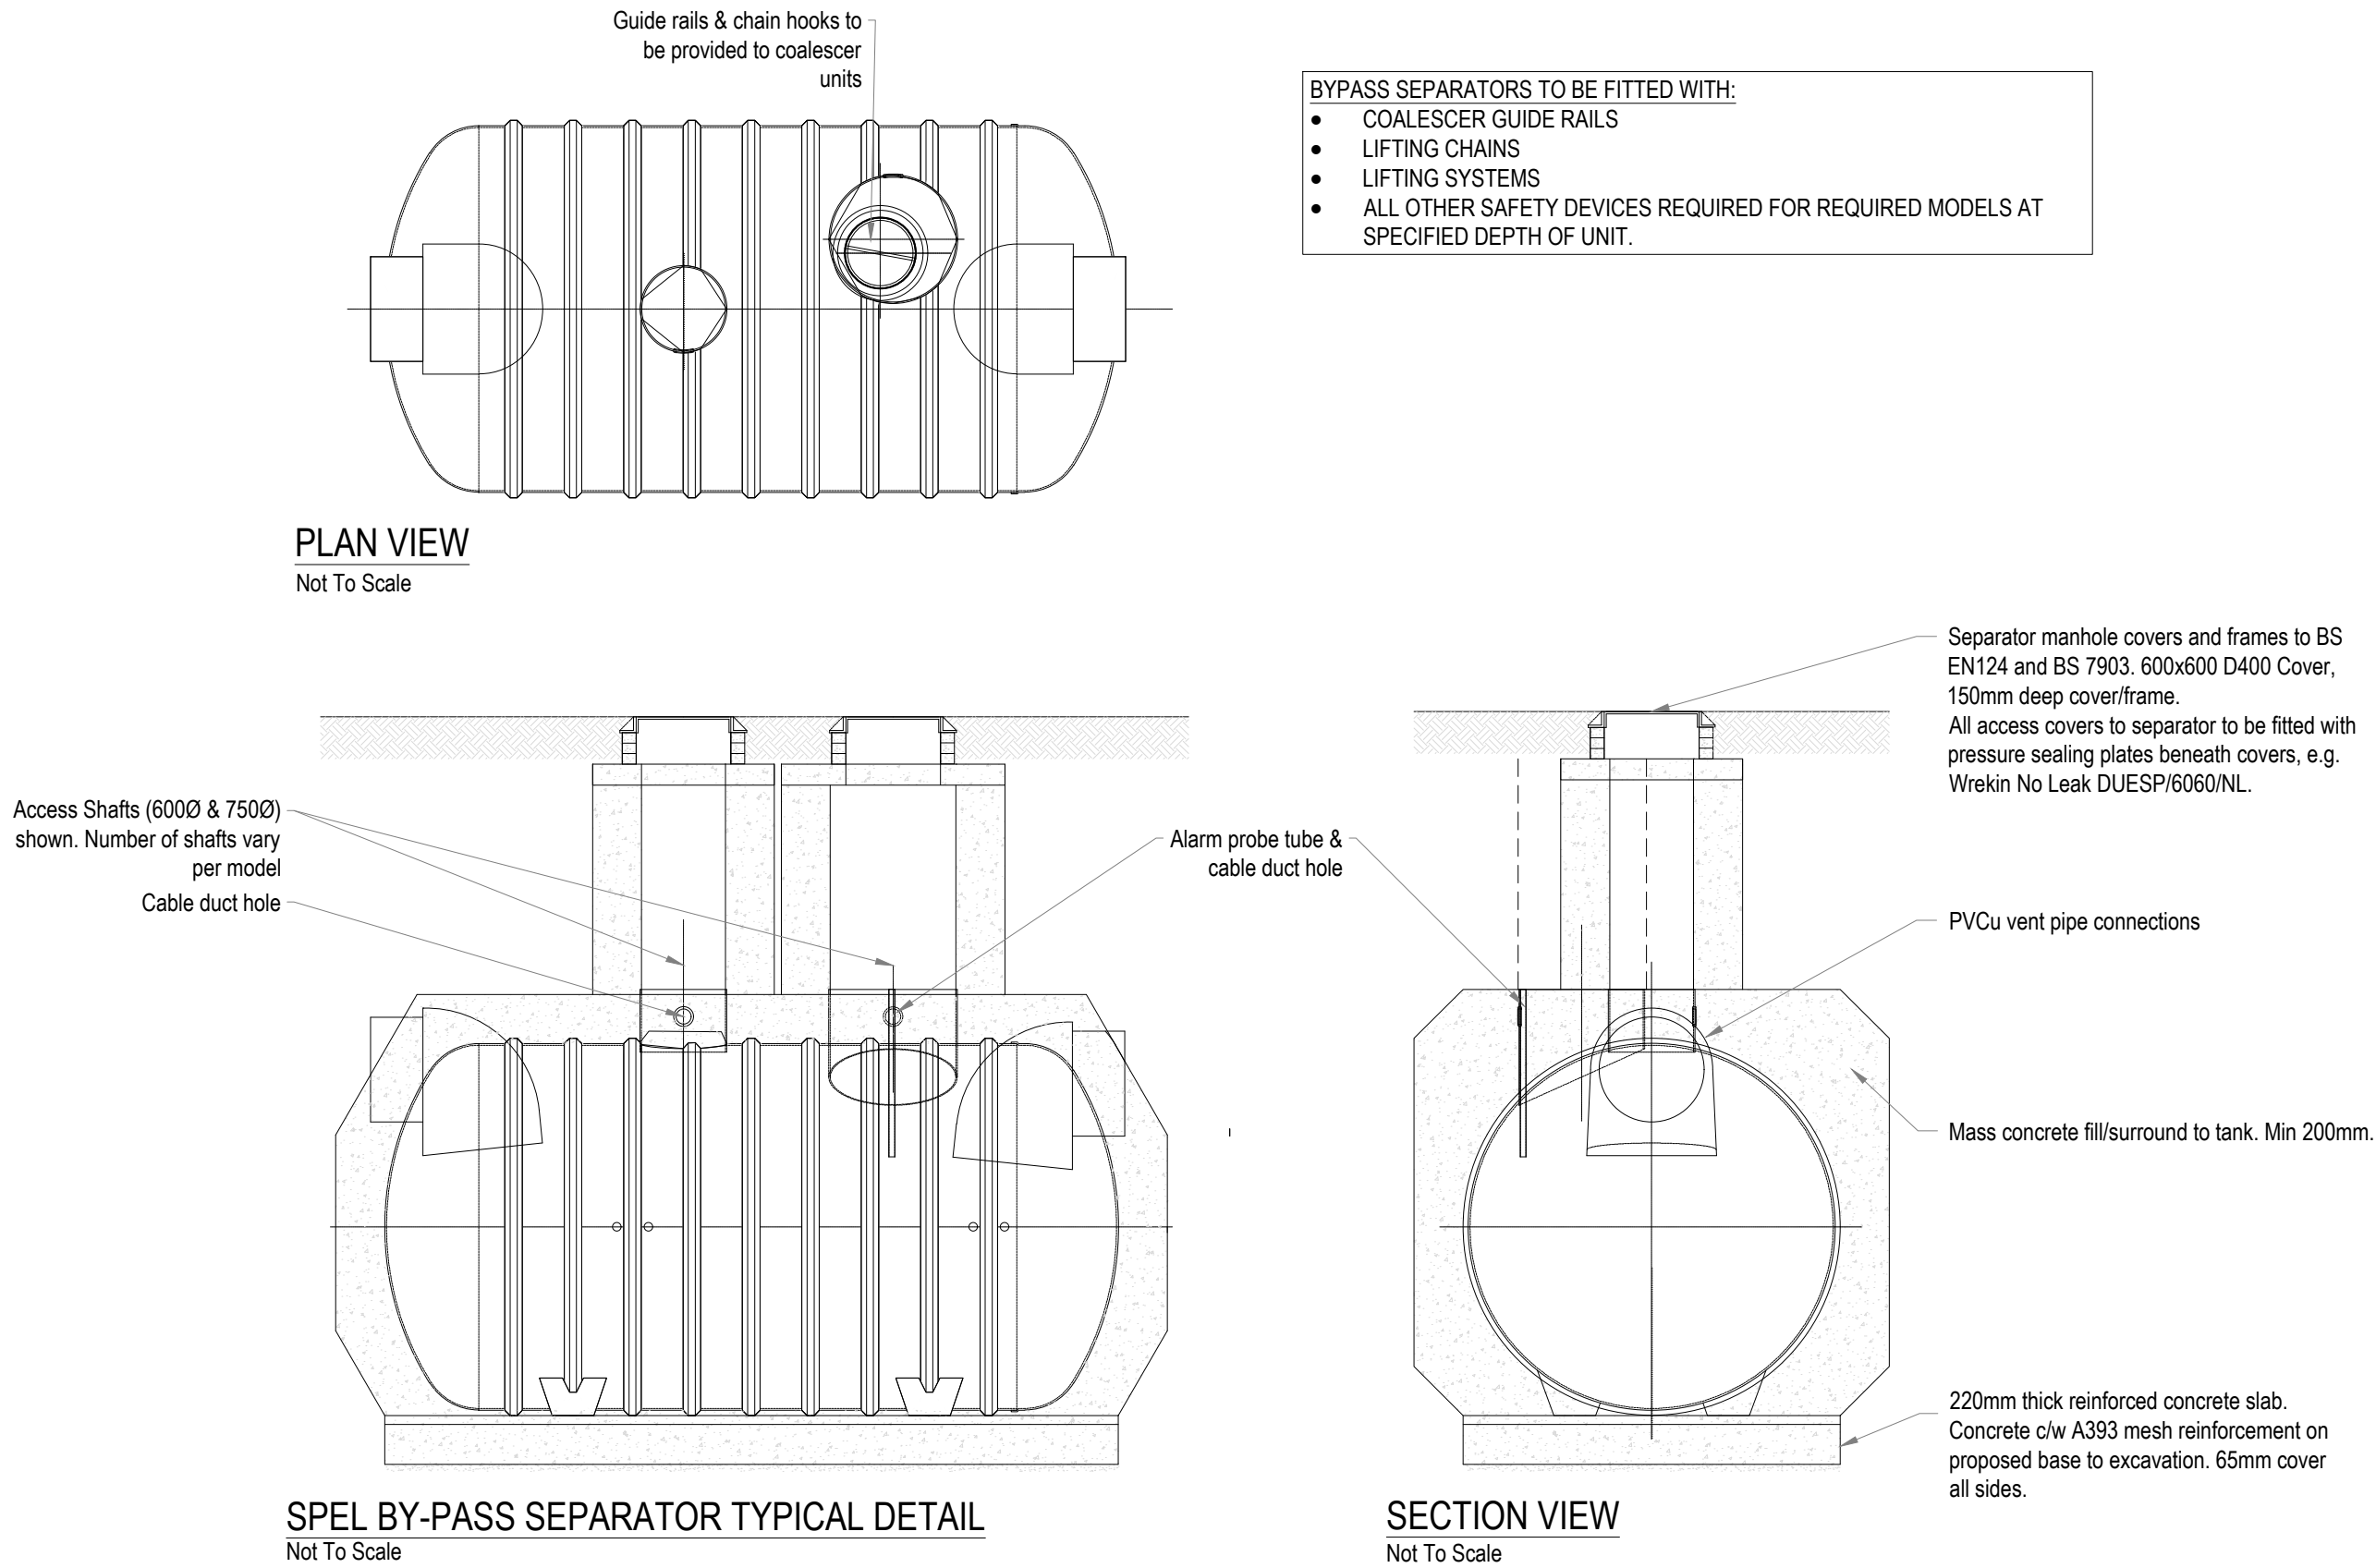

#### GENERAL NOTES

DRAWINGS AND SPECIFICATIONS: This drawing is to be read in conjunction with all relevant Architects, Engineers and Specialists drawings together with the specification.

BUILDING REGULATIONS AND WARRANTY PROVIDER APPROVALS: Please note that it is the responsibility of the Client/Main Contractor to ensure that Building Regulations and warranty provider (e.g. NHBC) approval of all design and construction details is achieved prior to construction on site.

See drawing 75-E1624-CDY-XX-XX-D-C-0050 for drawing notes.

|   |
|---|
| <b>C D M : SIGNIFICANT HAZARDS</b><br>THE FOLLOWING HEALTH AND SAFETY HAZARDS ARE IDENTIFIED BY THE DESIGNER AS ABNORMAL IN PURSUANCE OF THE CURRENT CONSTRUCTION DESIGN AND MANAGEMENT REGULATIONS. |
| <b>RISKS DURING CONSTRUCTION:</b> <ul style="list-style-type: none"><li>• See drawing 75-E1624-CDY-XX-XX-D-C-0050</li></ul>                                                                          |
| <b>OPERATION / MAINTENANCE RISKS:</b> <ul style="list-style-type: none"><li>• See drawing 75-E1624-CDY-XX-XX-D-C-0050</li></ul>                                                                      |
| <b>RISKS DURING DEMOLITION/DECOMMISSIONING/DISMANTLING/ALTERATIONS:</b> <ul style="list-style-type: none"><li>• See drawing 75-E1624-CDY-XX-XX-D-C-0050</li></ul>                                    |
| IT IS ASSUMED THAT ALL WORKS WILL BE CARRIED OUT BY COMPETENT & ADEQUATELY RESOURCED CONTRACTOR(S) TO SAFE SYSTEMS OF WORK.                                                                          |
| THIS DRAWING IS THE COPYRIGHT OF CRADDY PITCHERS LTD AND MUST NOT BE COPIED, REPRODUCED OR SUBMITTED TO OTHER PARTIES WITHOUT THEIR PERMISSION.                                                      |

|                 |                                              |                                                                                       |
|-----------------|----------------------------------------------|---------------------------------------------------------------------------------------|
| Client          | <b>ALDI - Aldi Stores Ltd.</b>               |  |
| Project Title   | <b>ALDI STORE</b>                            |                                                                                       |
| Project Address | <b>GAZELLE CLOSE<br/>WINNERSH, WOKINGHAM</b> |                                                                                       |

|                     |                                                  |                   |                 |           |      |
|---------------------|--------------------------------------------------|-------------------|-----------------|-----------|------|
| Drawing Title       | <b>PROPOSED DRAINAGE<br/>DETAILS<br/>SHEET 3</b> |                   |                 |           |      |
| Job No.             | Originator                                       | Functional        | Spatial         | Type      | Role |
| <b>75-E1624 CDY</b> | <b>XX</b>                                        | <b>XX</b>         | <b>D</b>        | <b>C</b>  |      |
| Drawing No.         | Suitability                                      |                   | Revision        |           |      |
| <b>0062</b>         | <b>A4</b>                                        |                   | <b>C01</b>      |           |      |
| Drawn               | Checked                                          | Date              | Scale           | Size      |      |
| <b>AJP</b>          | <b>RJH</b>                                       | <b>12.01.2026</b> | <b>AS SHOWN</b> | <b>A1</b> |      |

|            |              |   |  |  |  |
|------------|--------------|---|--|--|--|
| Approved   | Craddys Job# | IF YOU HAVE A QUERY CALL US<br>SCALING FROM THIS DRAWING OR OBTAINING DIMENSIONS<br>ELECTRONICALLY MAY NOT PROVIDE ACCURATE INFORMATION & SHOULD BE AVOIDED. WORK ONLY FROM FIGURED DIMENSIONS. |  |  |  |
| <b>RAG</b> | <b>12245</b> |   |  |  |  |

**CRADDYS**  
CIVIL & STRUCTURAL ENGINEERING DESIGN CONSULTANCY  
www.craddys.co.uk

