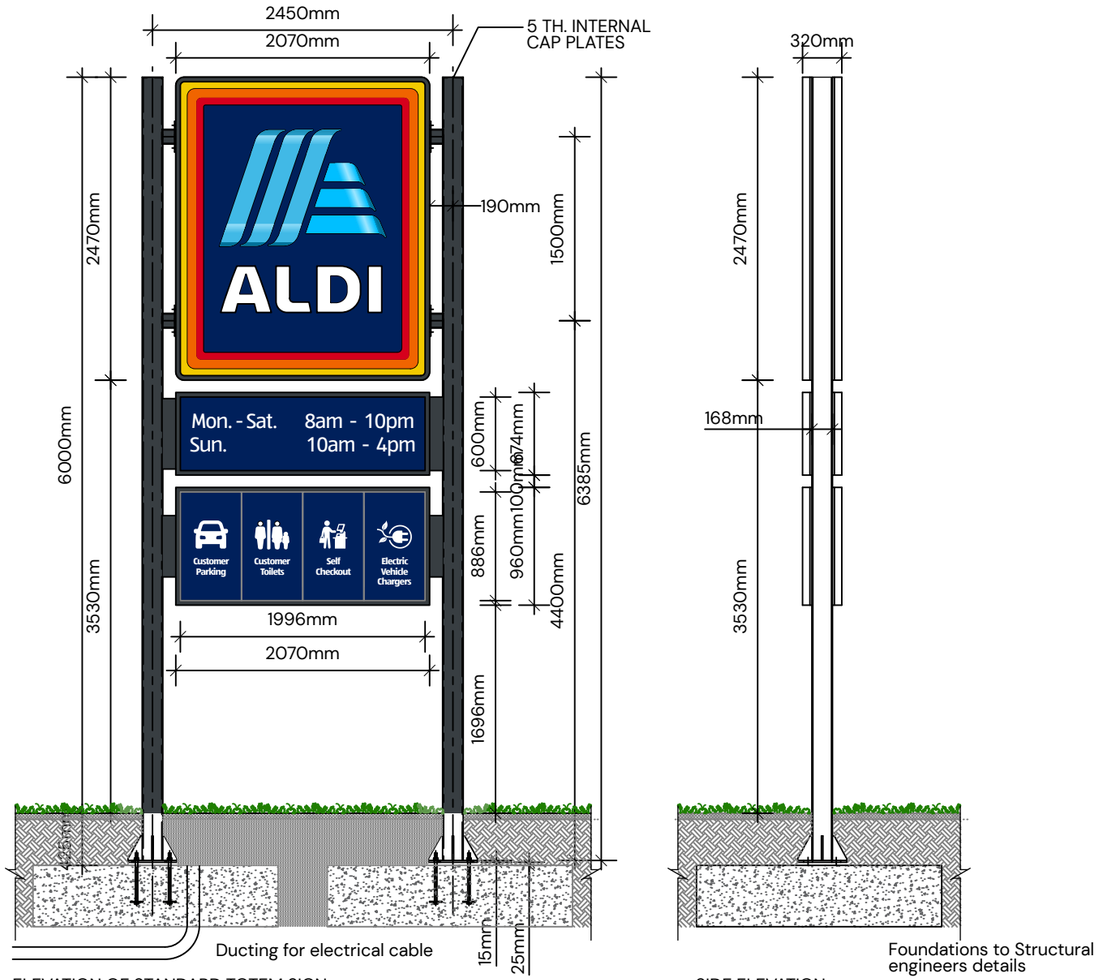


ELEVATION OF STANDARD TOTEM SIGN
SCALE 1:50




SIDE ELEVATION
SCALE 1:50

0 1 m 2 m 4 m 6 m

Scale bar 1:50 @ A3

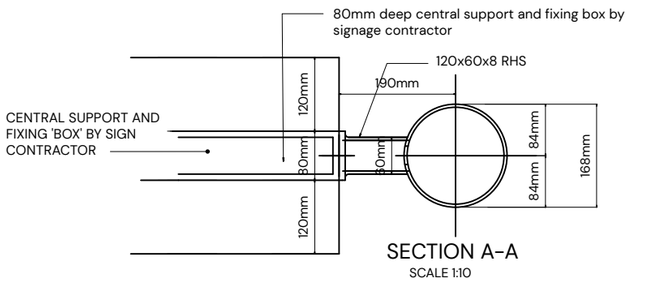


SECTION A-A
SCALE 1:10

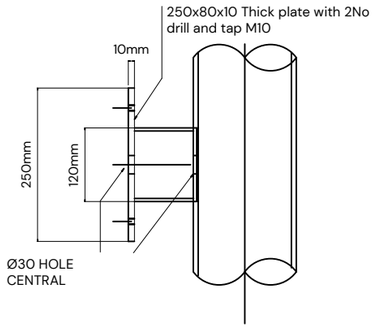


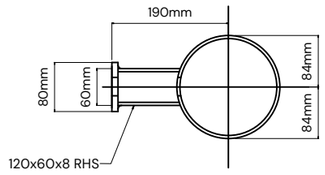


SECTION A-A
SCALE 1:10

0 0.2 0.4 0.6 0.8 1.0 m

Scale bar 1:10 @A3

A

TYPE A - 6M TOTEM POLE SIGNAGE

DOUBLE FACED DOUBLE POST MOUNTED SIGN

- 2no: 2470 x 2070mm signs (8507 LED Type) fixed back to back on central support "box". **Letter height 370mm text width 1280mm**
- Central support "box" to be supplied and installed by sign contractor to match sign exactly in size and profile and to be aluminium and finished as follows: RAL 7016 Anthracite Grey
- Standard Site Entrance Sign 6.000m from ground level to top of sign and posts. 3.530m from ground level to underside of sign.
- Steel sign posts galvanised and coated as follows: RAL 7016 Anthracite Grey
- High quality fabricated aluminium signcases, finished as follows: RAL 7016 Anthracite Grey
- Signs fully internally illuminated by LED.
- Supply cable to be connected to signage via underground cable.
- No cables or junction boxes to be visible above ground level or fixed to sign.
- Lower 'showcase' signs by signage contractor including fixing 'wings' bolted to posts.

REFER TO SITE PLAN DRG. 1900 FOR SIGN LOCATION

| Rev | Date | By | Ap | Note |
|---|---|---|---|---|
| PO2 | 07/09/2026 | ER | MW | Annotations updated |
| PO1 | 28/07/2026 | ER | MW | Drawing issue. |

Kendall Kingscott
Glentworth Court, Lime Kiln Close,
Stoke Gifford, Bristol, BS34 8SR
+44 (0)117 931 2062
www.kendallkingscott.co.uk

Project: Aldi Winnersh, Gazelle Close
Client: Aldi Stores Ltd
Date: 27/07/2026 | Drawn: ER | Purpose/Status: PLANNING
Scale: Varies | Checked: MW | Paper Size: ISO A3
Filename: 201057 Winnersh_AD.vwx

Drawing Title: Proposed Totem Sign - AD CONSENT
Project Number/Drawing Number: 201057-XXX-KK-XX-00-D-A-1970
Revision: PO2
Check all dimensions and levels on site

© Copyright
Only to be used on the site for which designed. The electronic transmission of designs/information contained in this drawing is carried out entirely at the User's risk and Kendall Kingscott Ltd. will have no liability for any errors or inaccuracies arising therefrom. The production of amended or updated information from the said designs/information by the User is entirely the responsibility of the User and Kendall Kingscott Ltd. shall have no responsibility in respect thereof whatsoever.