


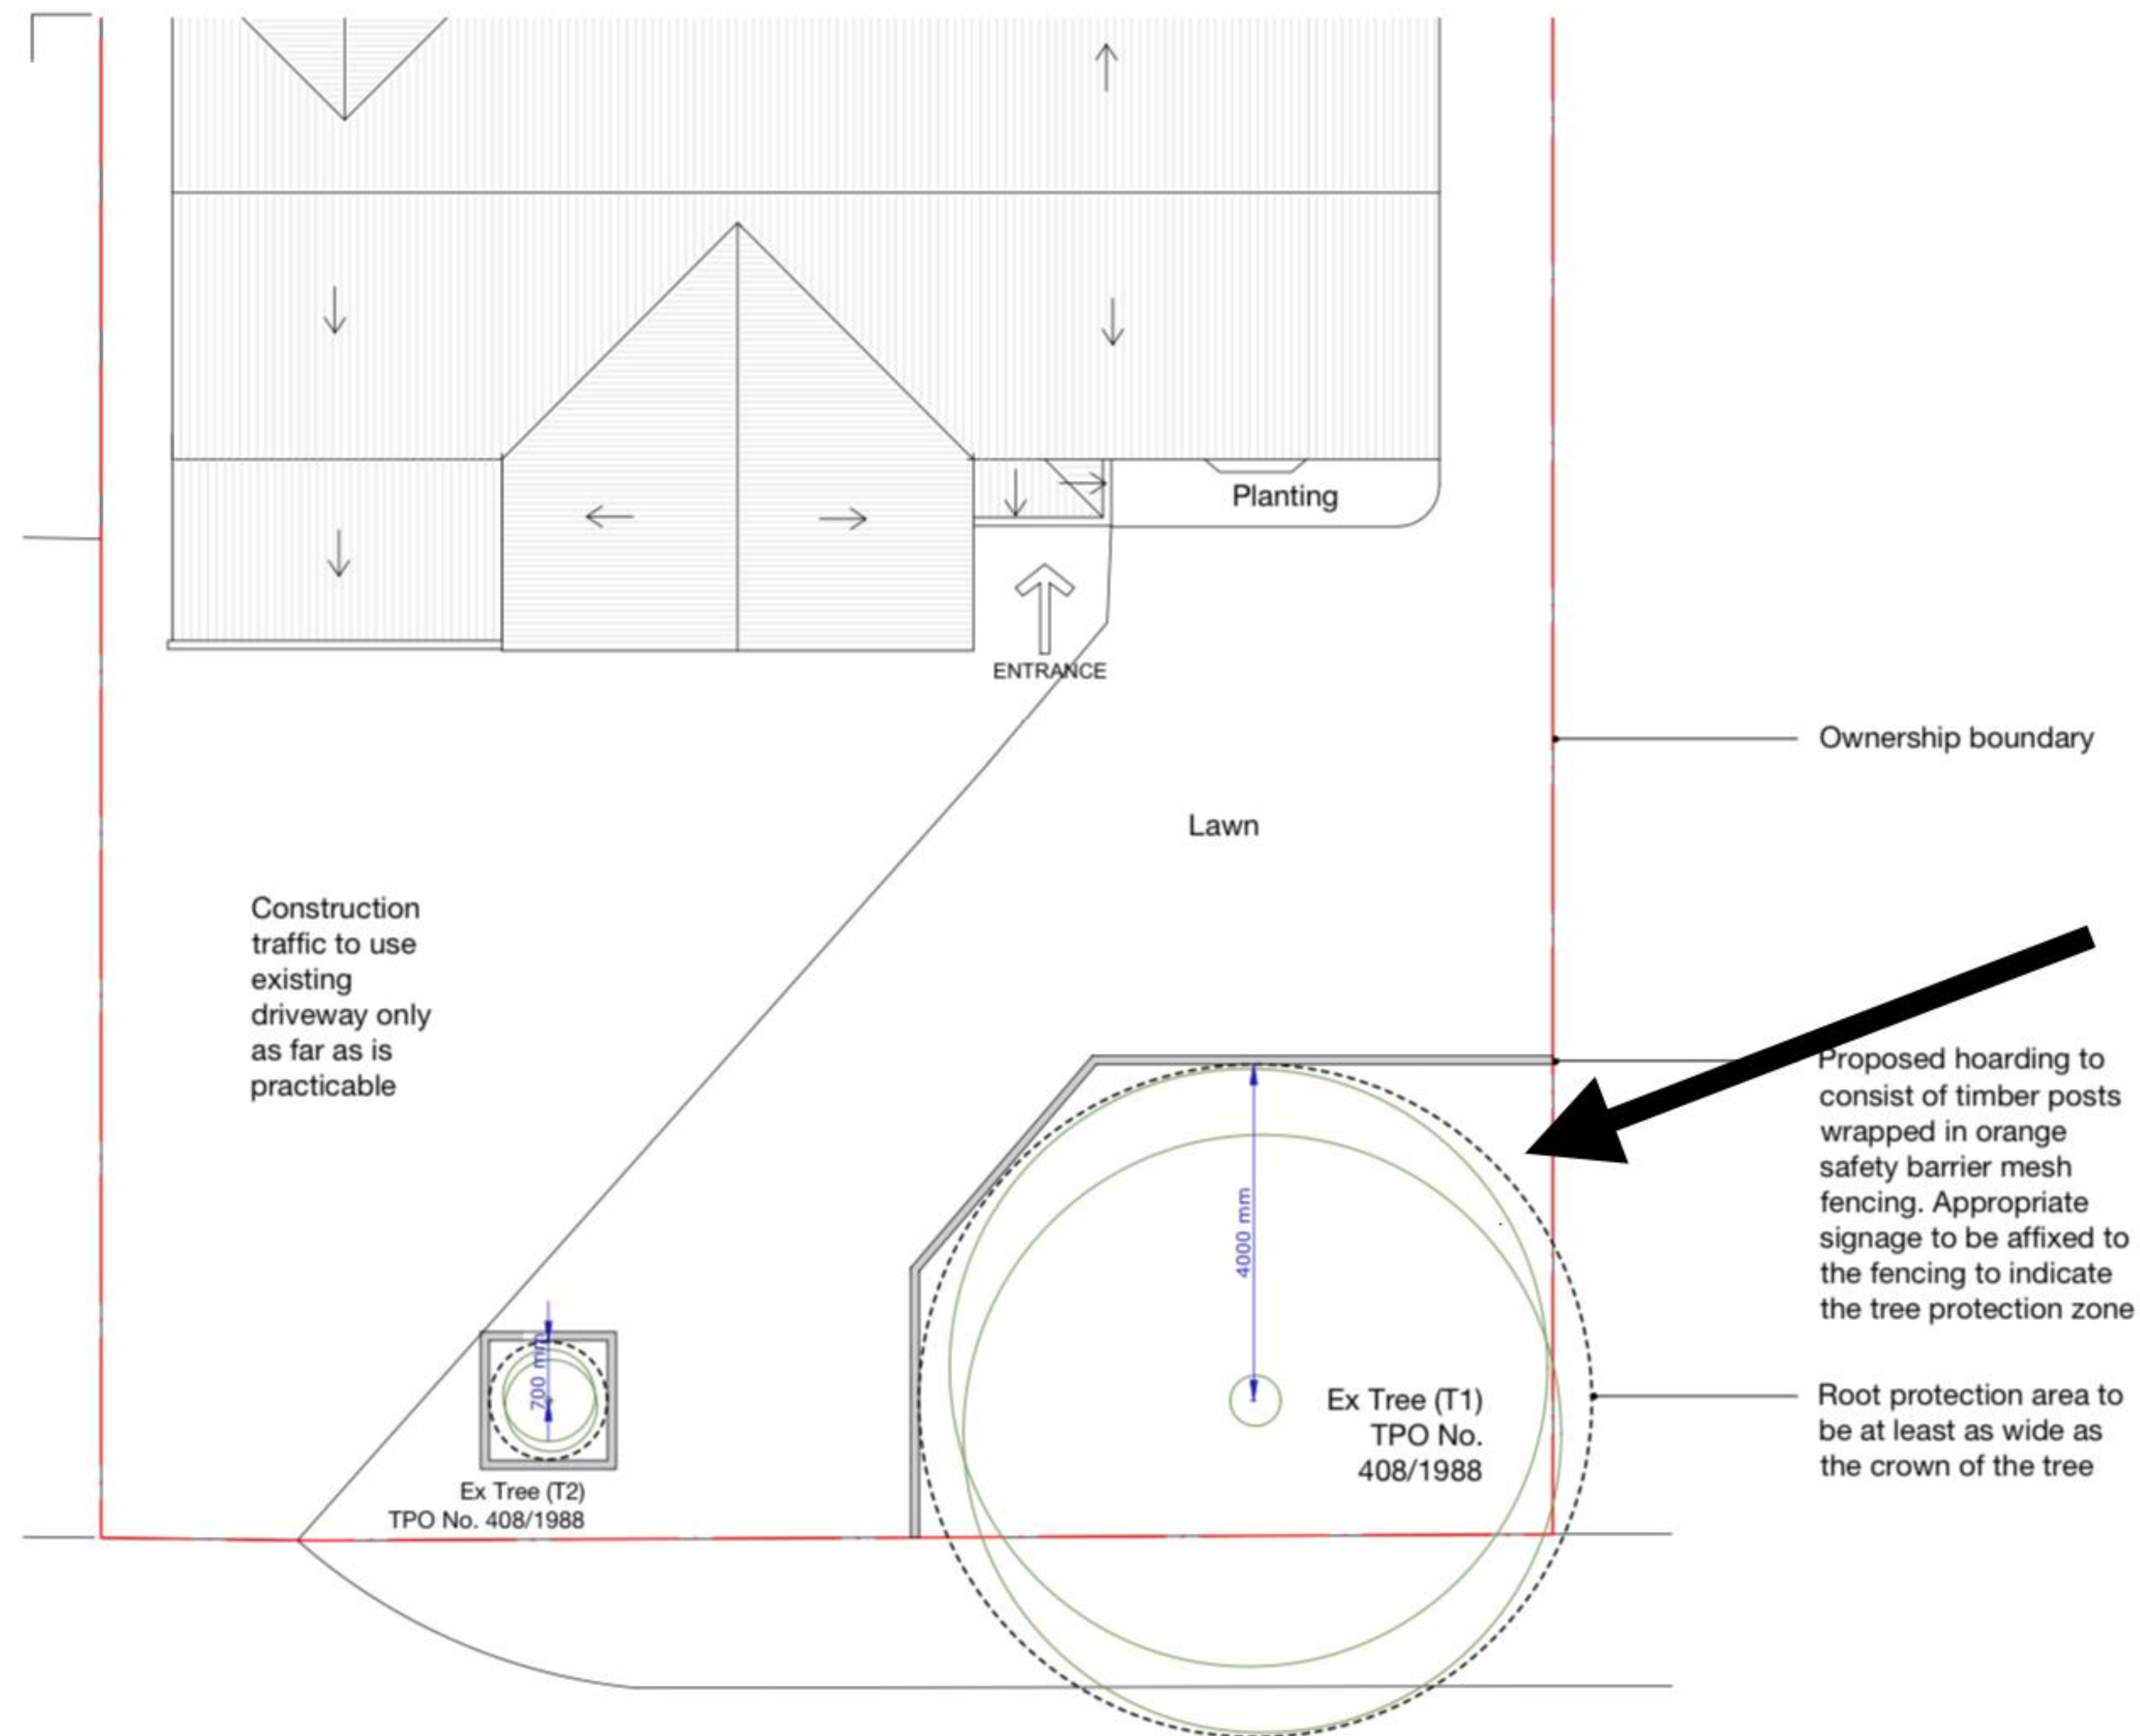

Sorbus Intermedia Tree

LOLLY

Studio Lolly Ltd
e: laura@studiololly.co.uk
a: 71-75 Shelton Street, Covent Garden, London, WC2H 9JQ

Notes:

- Do not scale from this drawing
- All dimensions are in mm unless stated otherwise
- All existing dimensions and conditions to be checked on site
- This drawing is to be read in conjunction with all other relevant drawings, reports, and specifications
- All rights reserved

North:



Scale:

0 0.5m 2m
1:50
1:50@A1

Date: 04.12.21

Status: PLANNING

Revision:

Project
11 Salmond Road

Drawing title
Tree Protection Plan

Drawing no.
STL-21121-PA-03002