


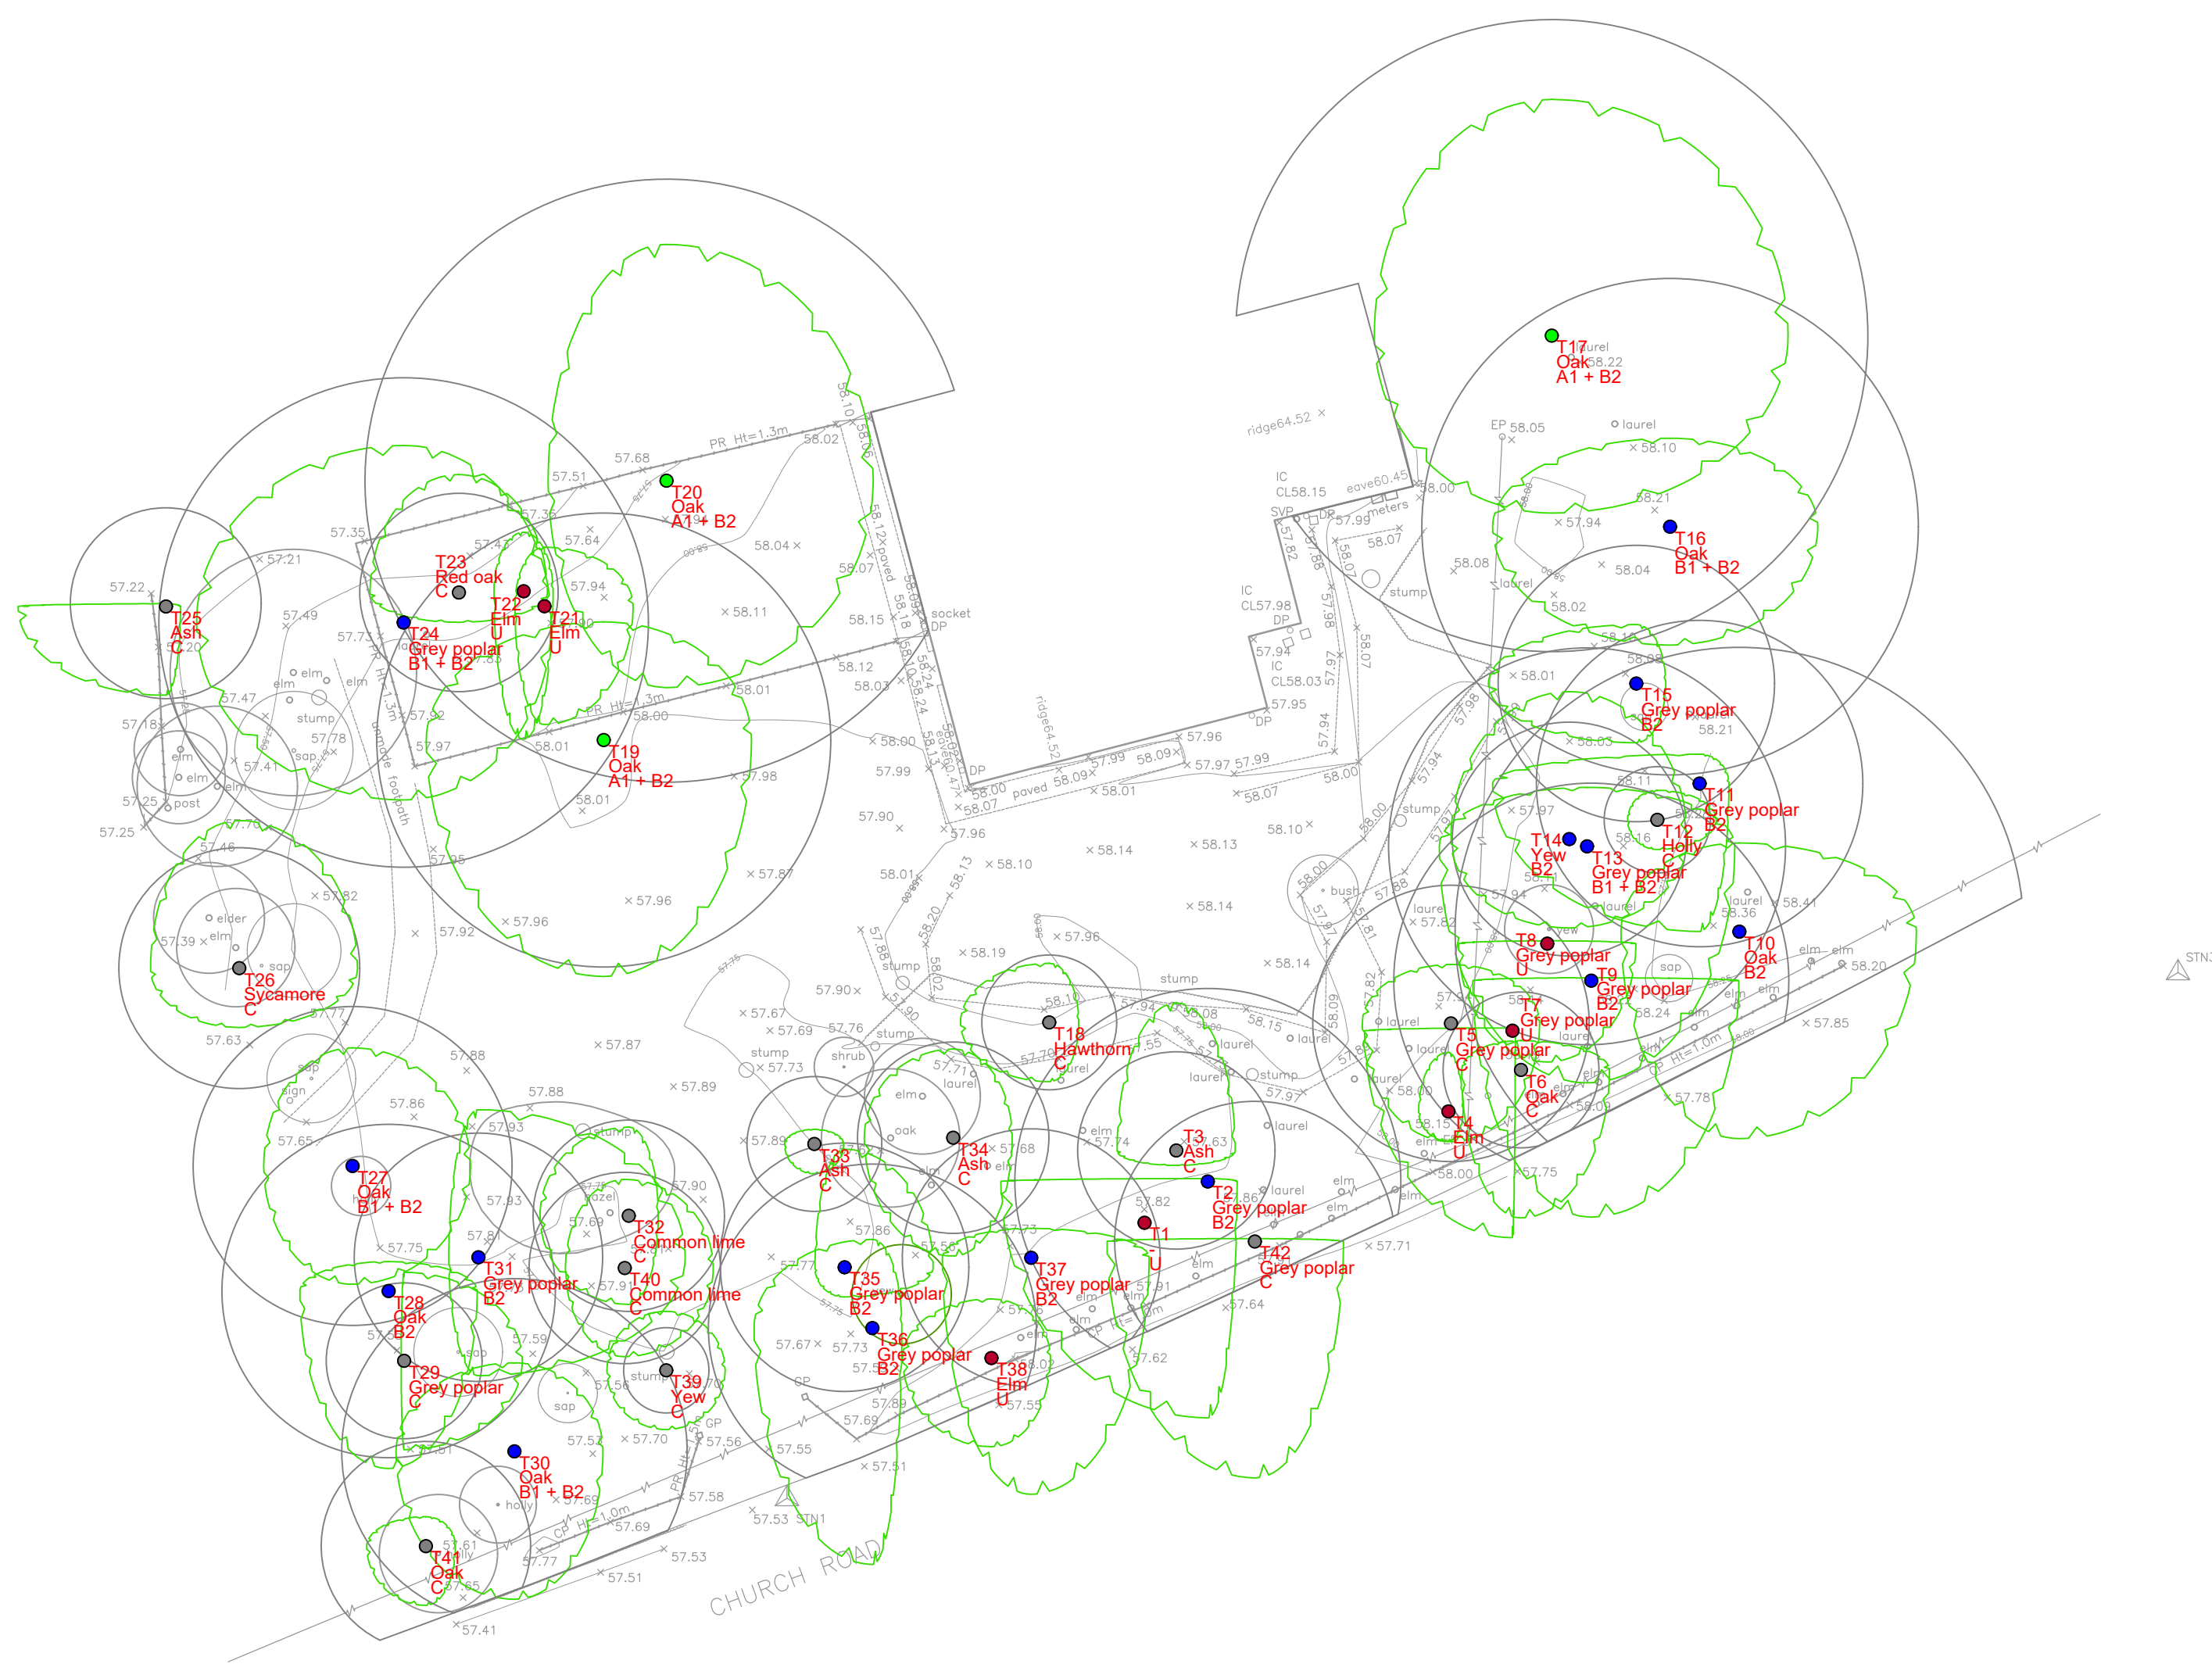

STN2

STN3



Merewood


Arboricultural Consultancy Services

Merewood, Gregory Road, Hedgerley, Bucks, SL2 3XW
Tel: 01753 647236 Mob: 07784 915944
email: s_imon.hawkins@hotmail.co.uk

Site: St Bartholomews Church, Church Road, Arborfield	1:200 @ A2
Drawing Title: Plan of Tree Constraints	Rev B May 2024

Key:

- Category A
- Category B
- Category C
- Category U

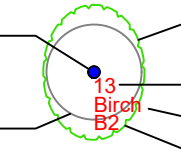

- Crown Spread
- Tree Number
- Species
- Category