H. M. LAND REGISTRY


NATIONAL GRID PLAN SU 8067 SECTION D

BERKSHIRE

WOKINGHAM DISTRICT

Scale 1/1250
Enlarged from 1/2500

WOKINGHAM ~~WITHIN~~ PARISH

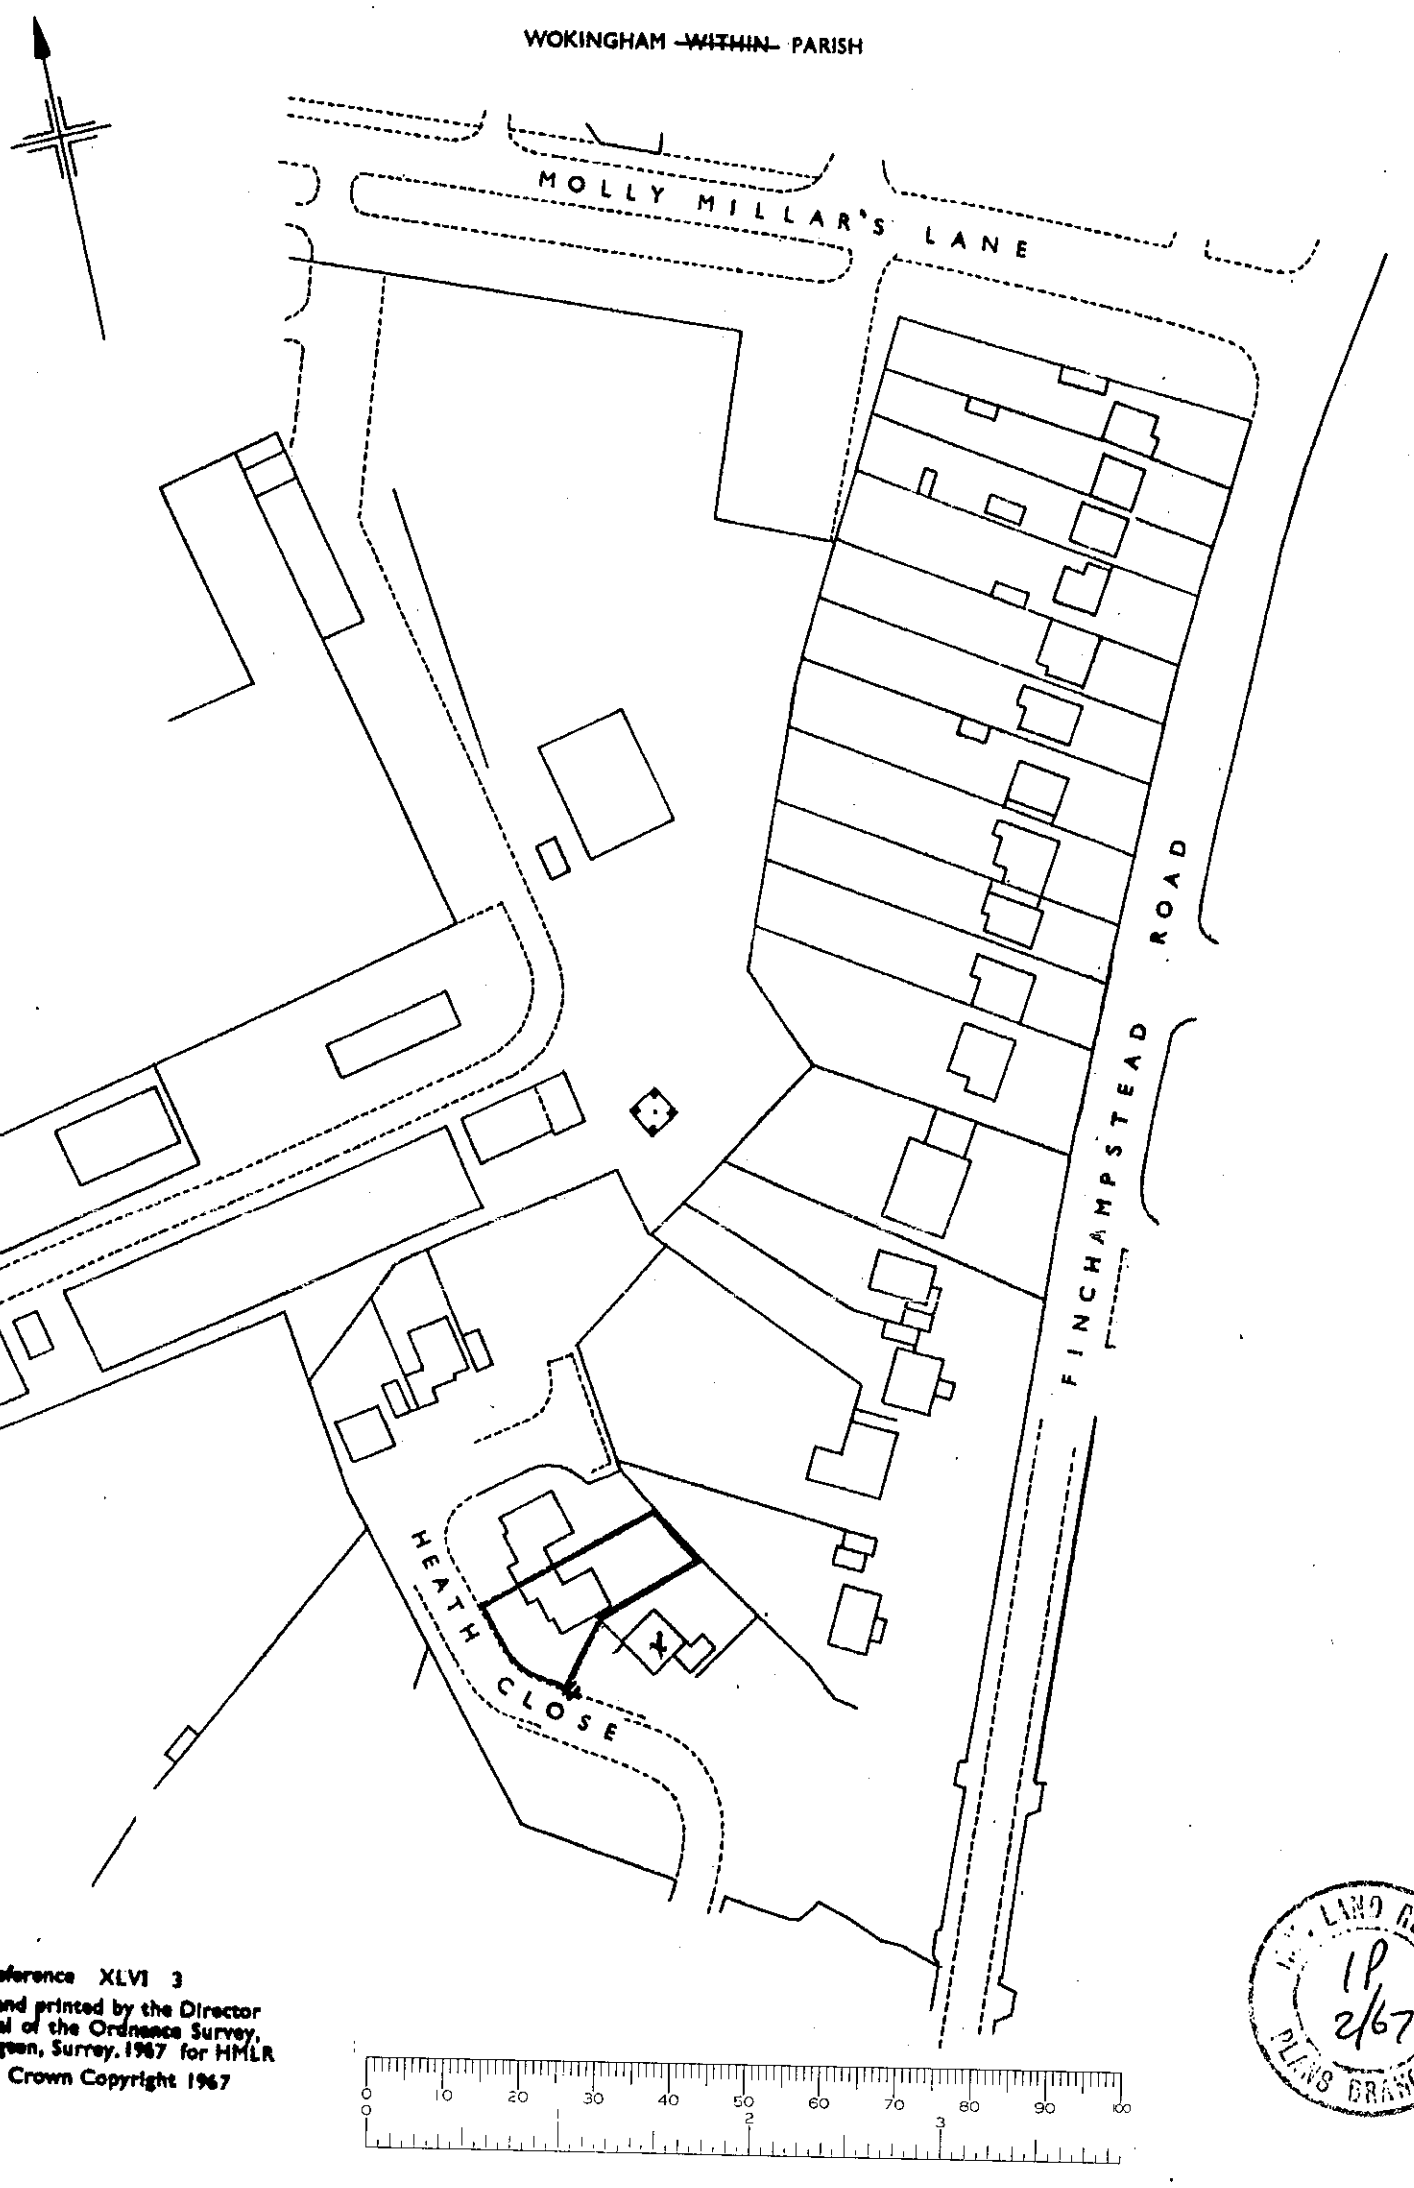

Old Reference XLVI 3

Made and printed by the Director General of the Ordnance Survey, Chessington, Surrey. 1967 for HMLR


© Crown Copyright 1967

H. M. LAND REGISTRY
1P
2/67
PLANS BRANCH

Filed Plan of Title No. BK63197

This OFFICE COPY shows the state of the title plan on 21 February 2001 and is admissible in evidence to the same extent as the original.
This office copy of the title plan may be subject to minor distortions in scale.
Issued on 22 February 2001 by HM Land Registry. This title is administered by Gloucester District Land Registry.
©Crown Copyright. Produced by HMLR. Further reproduction in whole or part is prohibited without the prior written permission of Ordnance Survey.
Licence Number GD272728.


2159048004

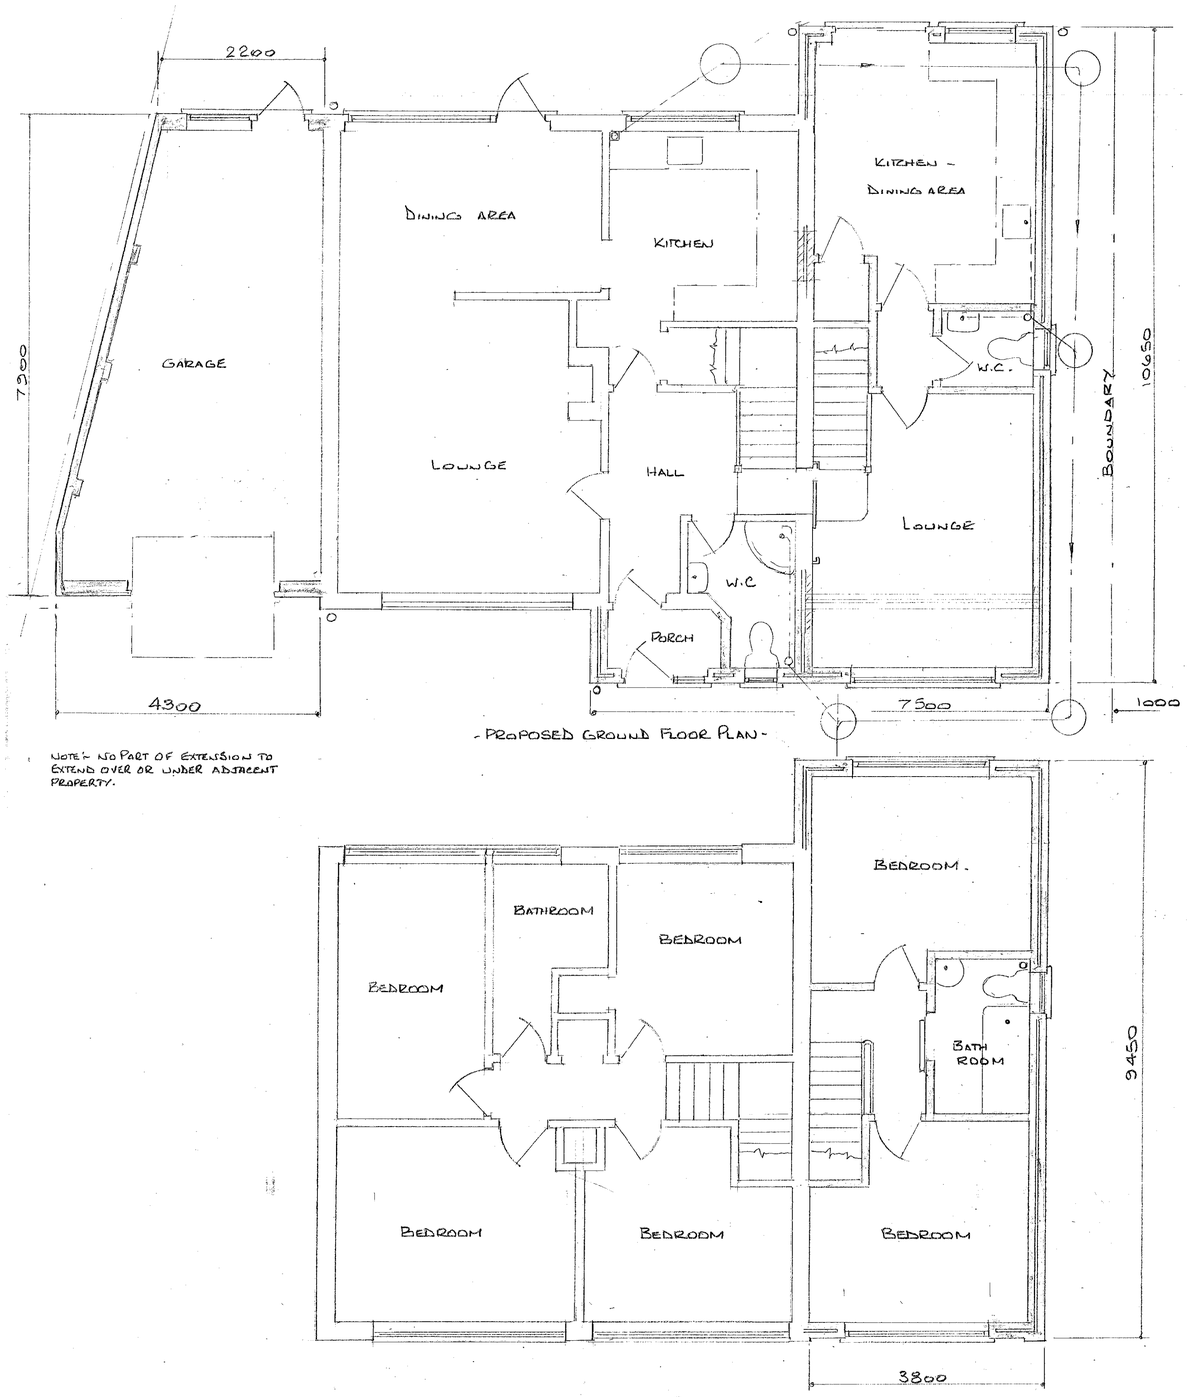


- PROPOSED GROUND FLOOR PLAN -

NOTE:- NO PART OF EXTENSION TO EXTEND OVER OR UNDER ADJACENT PROPERTY.


- PROPOSED FIRST FLOOR PLAN -

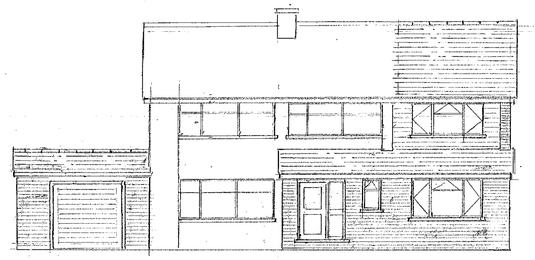


- PROPOSED FRONT ELEVATION -

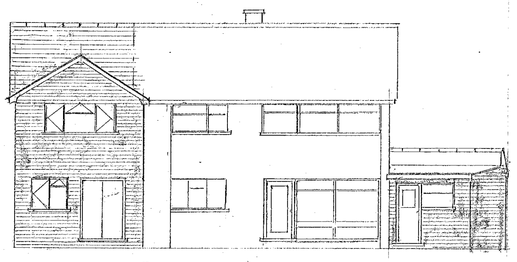


- PROPOSED REAR ELEVATION -

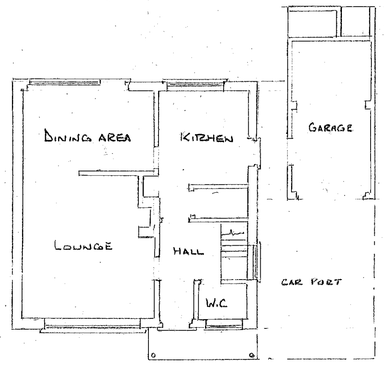

- EXISTING GROUND FLOOR PLAN -

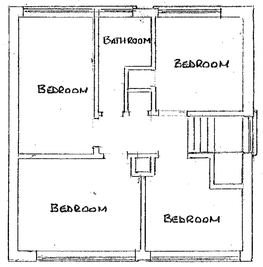


- EXISTING FIRST FLOOR PLAN -

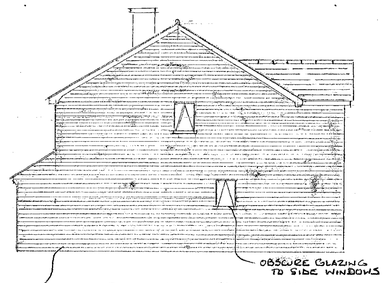


NEW BRICKWORK & ROOFTILES TO MATCH EXISTING HOUSE.


PROPOSED SIDE (SOUTH) ELEVATION

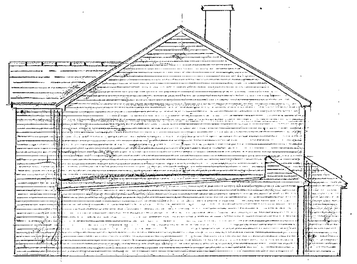


- PROPOSED SIDE (NORTH) ELEVATION -

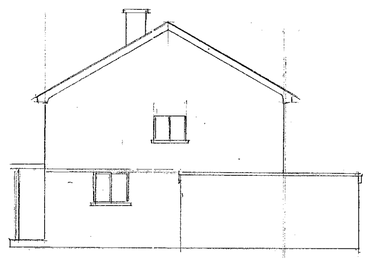


- EXISTING SIDE (SOUTH) ELEVATION -

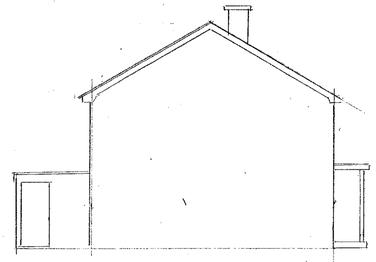


- EXISTING SIDE (NORTH) ELEVATION -

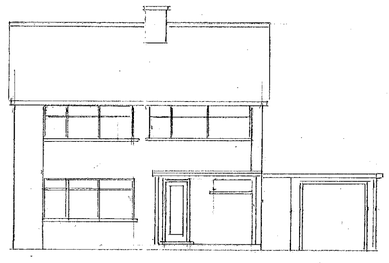

- EXISTING FRONT ELEVATION -

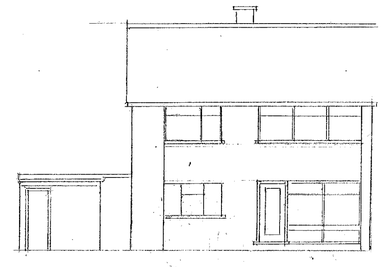

- EXISTING REAR ELEVATION -

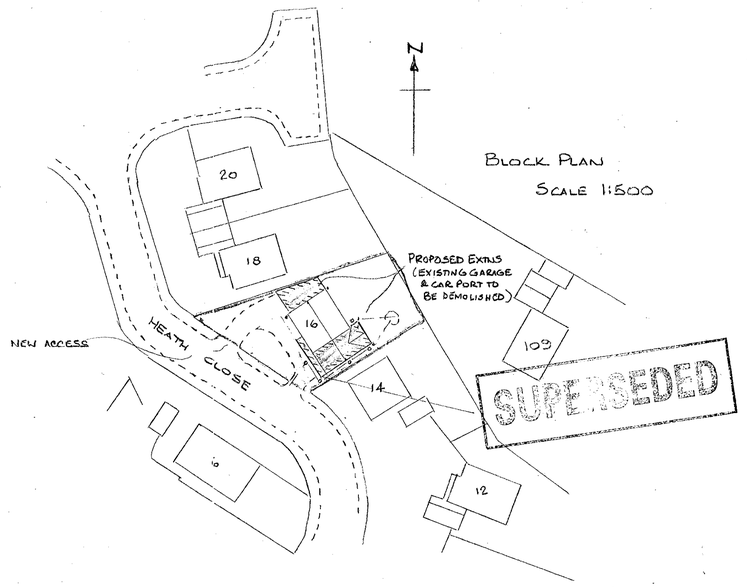


BLOCK PLAN
SCALE 1:500

07.FEB.2001 * 3539


PROPOSED SINGLE AND TWO STOREY EXTENSIONS (GARAGE & GRANNY ANNEXE
for MR & MRS D. BENNETT.
16, HEATH CLOSE
WOKINGHAM

SCALE 1:50 , 1:100

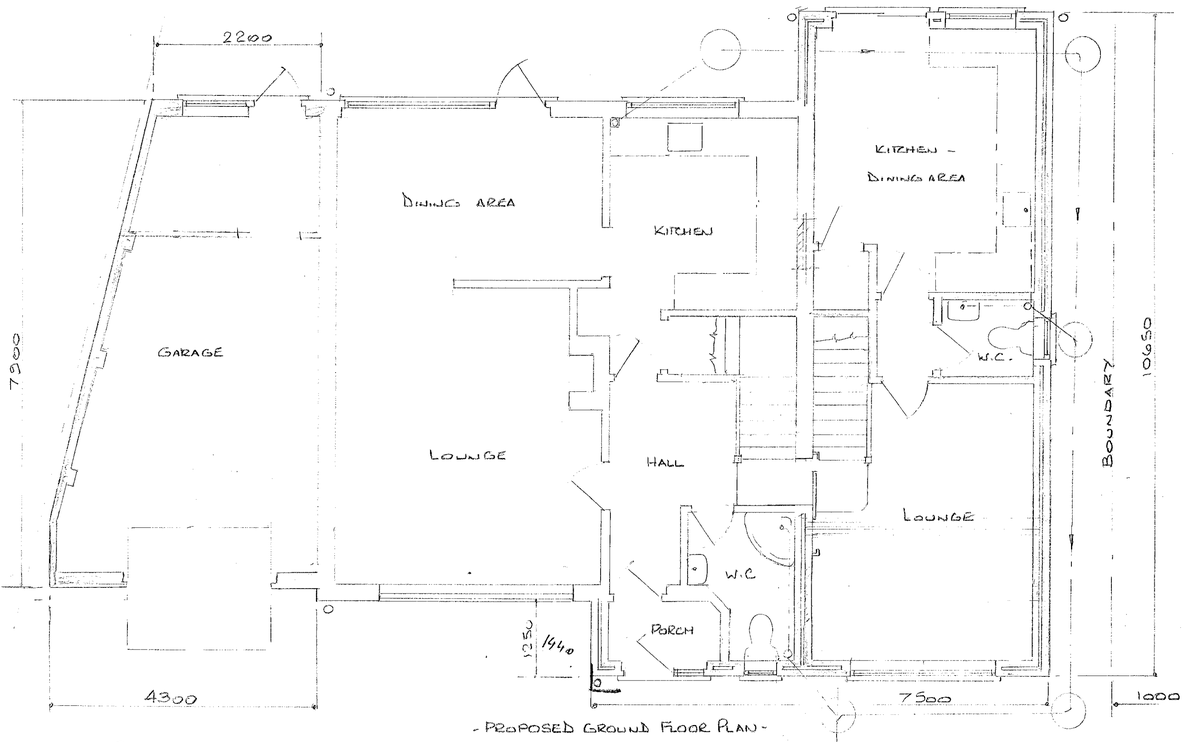

- PROPOSED GROUND FLOOR PLAN -


NOTE:- NO PART OF EXTENSION TO EXTEND OVER OR UNDER ADJACENT PROPERTY.

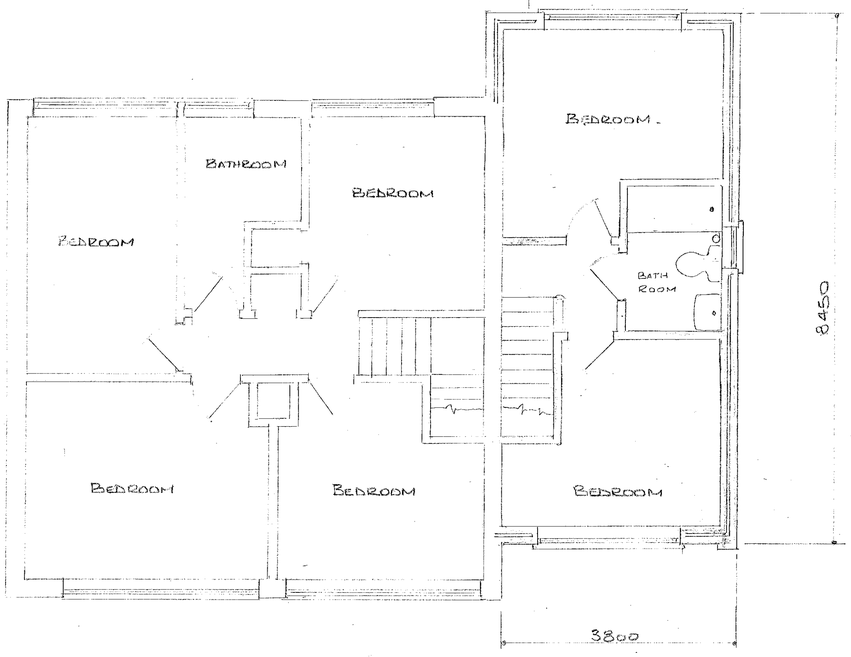

- PROPOSED FIRST FLOOR PLAN -




- PROPOSED FRONT ELEVATION -

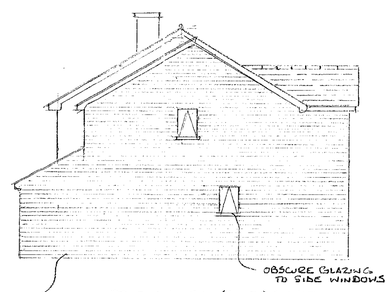


NEW BRICKWORK & ROOFTILES TO MATCH EXISTING HOUSE


PROPOSED SIDE (SOUTH) ELEVATION

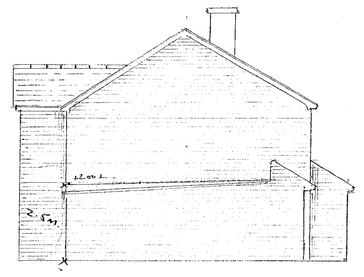


- PROPOSED SIDE (NORTH) ELEVATION -

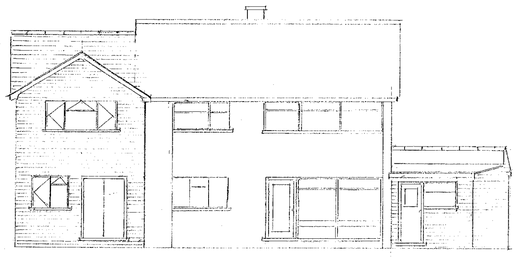


- PROPOSED REAR ELEVATION -

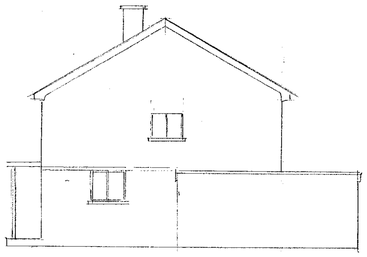


- EXISTING SIDE (SOUTH) ELEVATION -

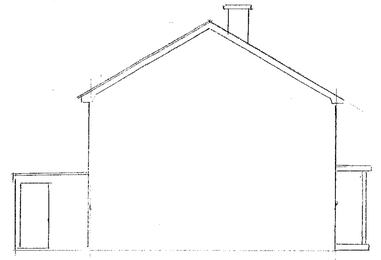


- EXISTING SIDE (NORTH) ELEVATION -

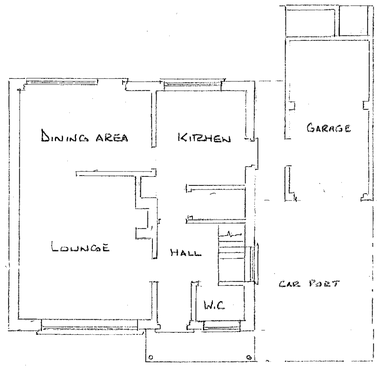


- EXISTING GROUND FLOOR PLAN -

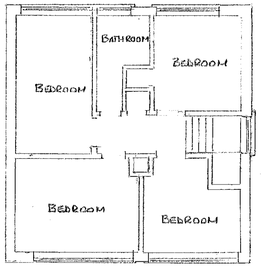


- EXISTING FIRST FLOOR PLAN -

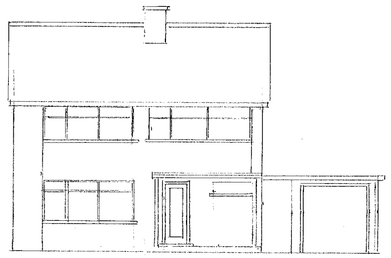

- EXISTING FRONT ELEVATION -

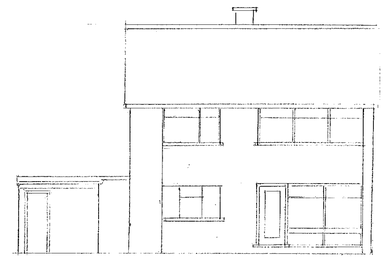

- EXISTING REAR ELEVATION -

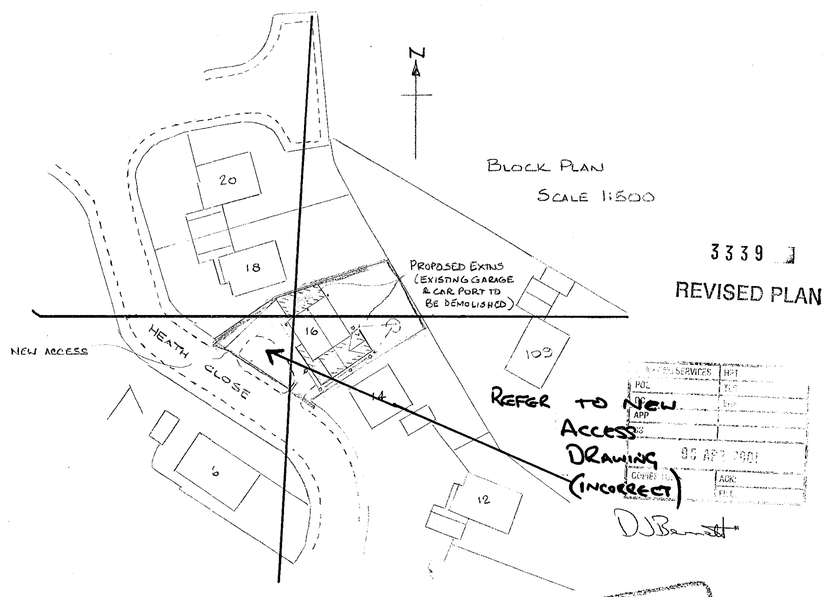

PROPOSED SINGLE AND TWO STOREY EXTENSIONS (GARAGE & GRANNY ANNEXE

for MR & MRS D. BENNETT.

16, HEATH CLOSE

WOKINGHAM

PLANNING REVISION 28/03/01

20/4/8/01