16. NOV. 2000* 2812

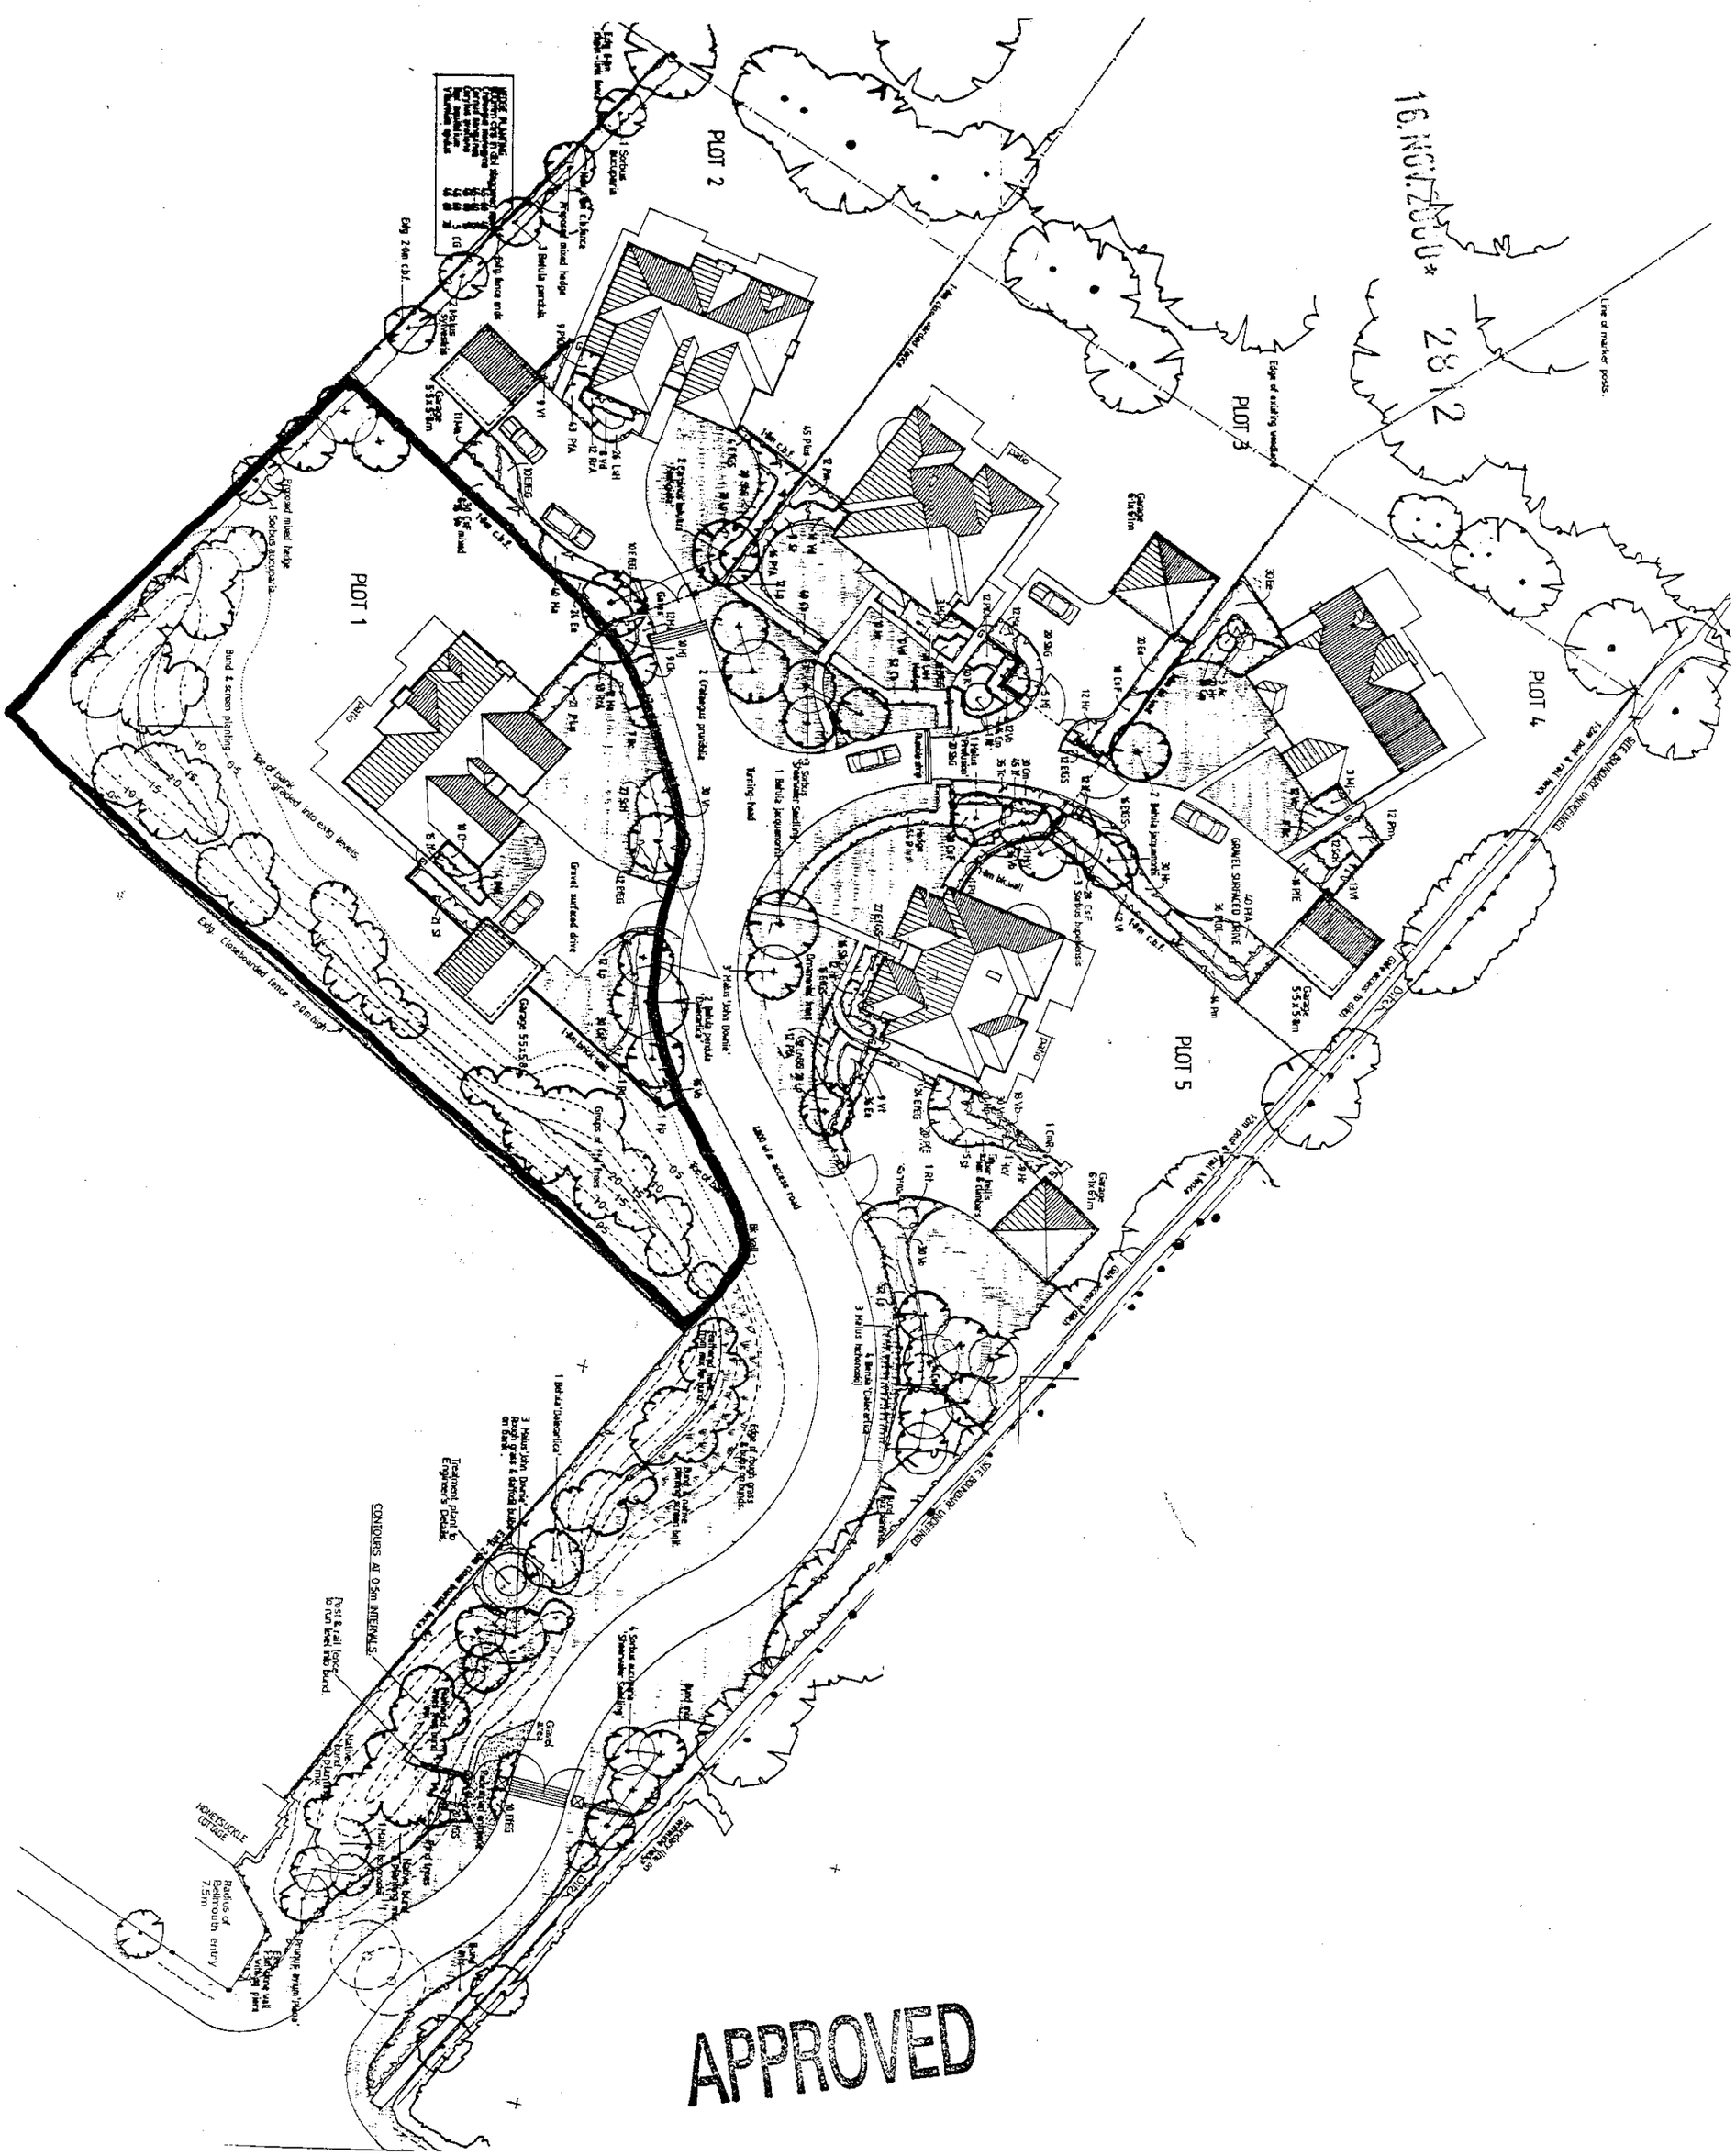

1 BLACKWATER VIEW. FINCHAMPSTEAD

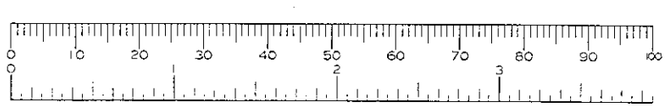



SECTION AA

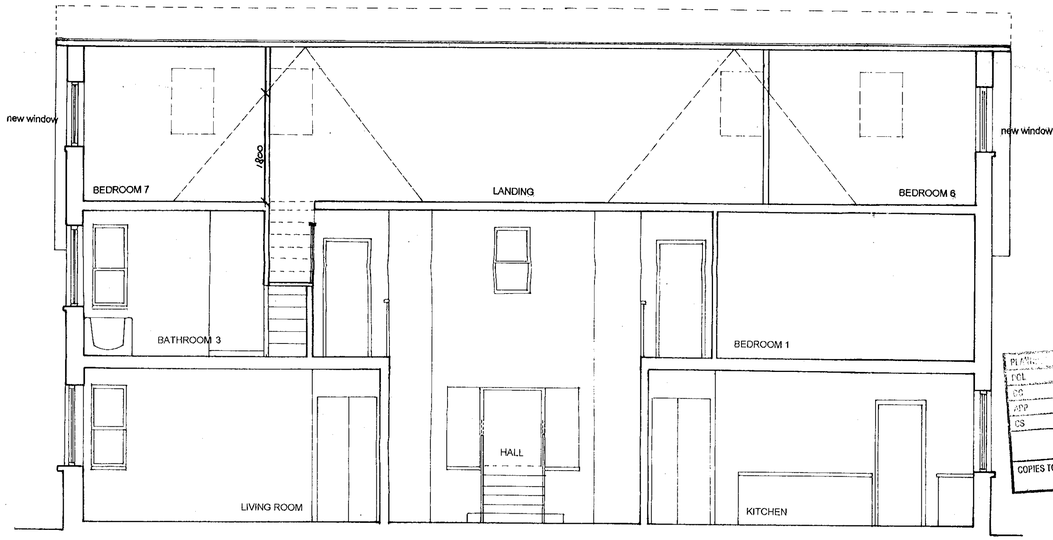

SECTION BB

REVISED PLAN

APPROVED

PLANN	
PCL	TLS
DC	CMF
APP	
CS	
04 JAN 2001	
COPIES TO:	ACK:
	FILE:

DO NOT SCALE OFF THIS DRAWING
THE CONTRACTOR IS TO CHECK AND VERIFY ALL BUILDING AND SITE DIMENSIONS, LEVELS, AND SEWER INVERT LEVELS AT CONNECTION POINTS BEFORE WORK STARTS
THIS DRAWING IS TO BE READ AND CHECKED IN CONJUNCTION WITH ENGINEERS AND OTHER SPECIALIST DRAWINGS
THE DRAWING AND THE WORKS DEPICTED ARE THE COPYRIGHT OF THIS PRACTICE AND MAY NOT BE REPRODUCED EXCEPT BY WRITTEN PERMISSION

A 22.12.2000 2 No NEW ROOFLIGHTS OMITTED.

A

0009-012

1:50

1 BLACKWATER VIEW. FINCHAMPSTEAD

SECTION AA, BB - PROPOSED.

PHILIP MEADOWCROFT ARCHITECTS
UNIT A2 LINTON HOUSE 39-51 HIGHGATE ROAD
LONDON NW5 1RT
T +44(0)20 7692 2117
F +44(0)20 7692 2118
E @mdarch.demon.co.uk

MEADOWCROFT ARCHITECTS

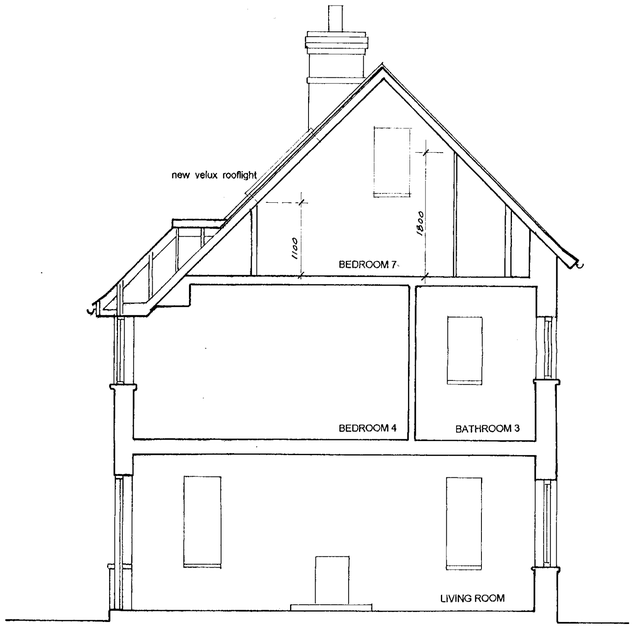

SECTION CC

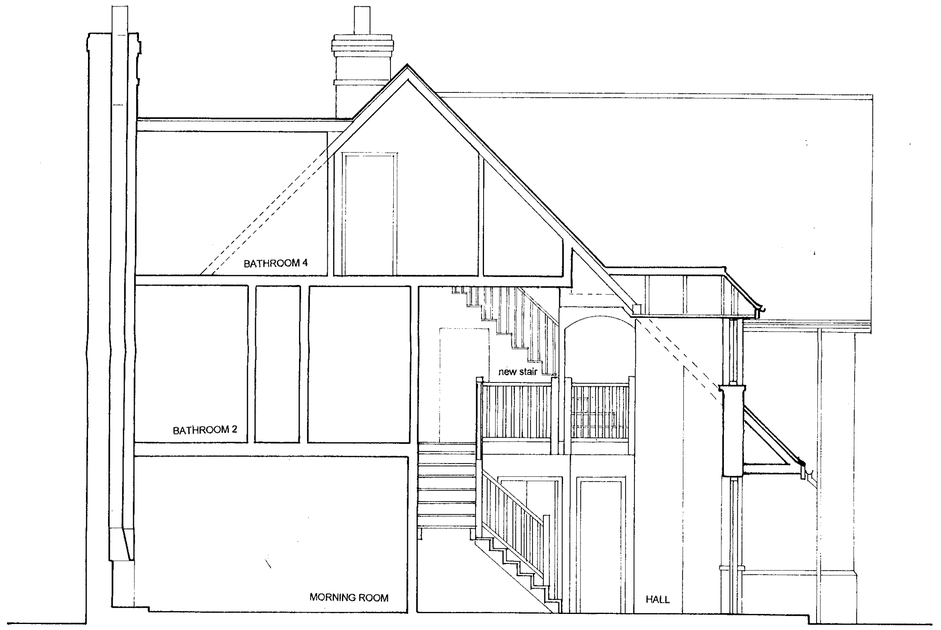

SECTION DD

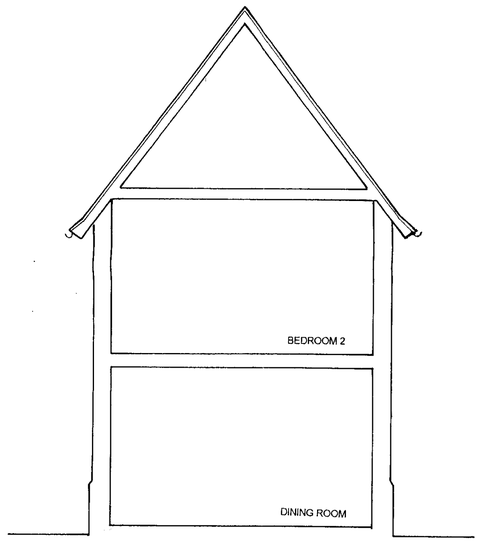

SECTION EE

16.NOV.2000 2812

APPROVED

DO NOT SCALE OFF THIS DRAWING
THE CONTRACTOR IS TO CHECK AND VERIFY ALL BUILDING AND SITE DIMENSIONS, LEVELS, AND SEWER INVERT LEVELS AT CONNECTION POINTS BEFORE WORK STARTS
THIS DRAWING IS TO BE READ AND CHECKED IN CONJUNCTION WITH ENGINEERS AND OTHER SPECIALIST DRAWINGS
THE DRAWING AND THE WORKS DEPICTED ARE THE COPYRIGHT OF THIS PRACTICE AND MAY NOT BE REPRODUCED EXCEPT BY WRITTEN PERMISSION

0009- 013

1:50

1 BLACKWATER VIEW. FINCHAMPSTEAD

SECTION CC, DD, EE - PROPOSED

PHILIP MEADOWCROFT ARCHITECTS
UNIT A2 LINTON HOUSE 39-51 HIGHGATE ROAD
LONDON NW5 1RT
T +44(0)20 7692 2117
F +44(0)20 7692 2118
E @mdarch.demon.co.uk

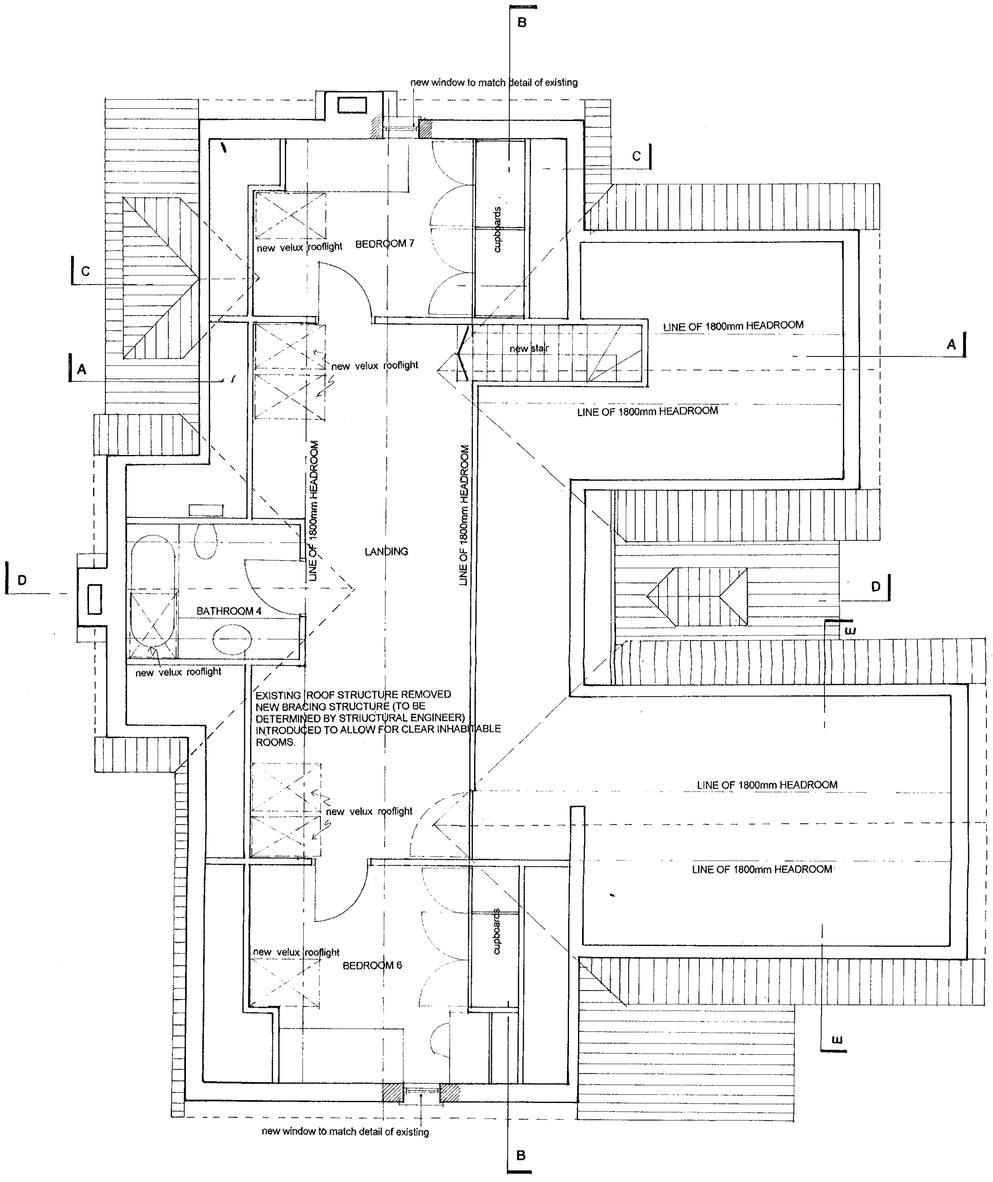

ATTIC

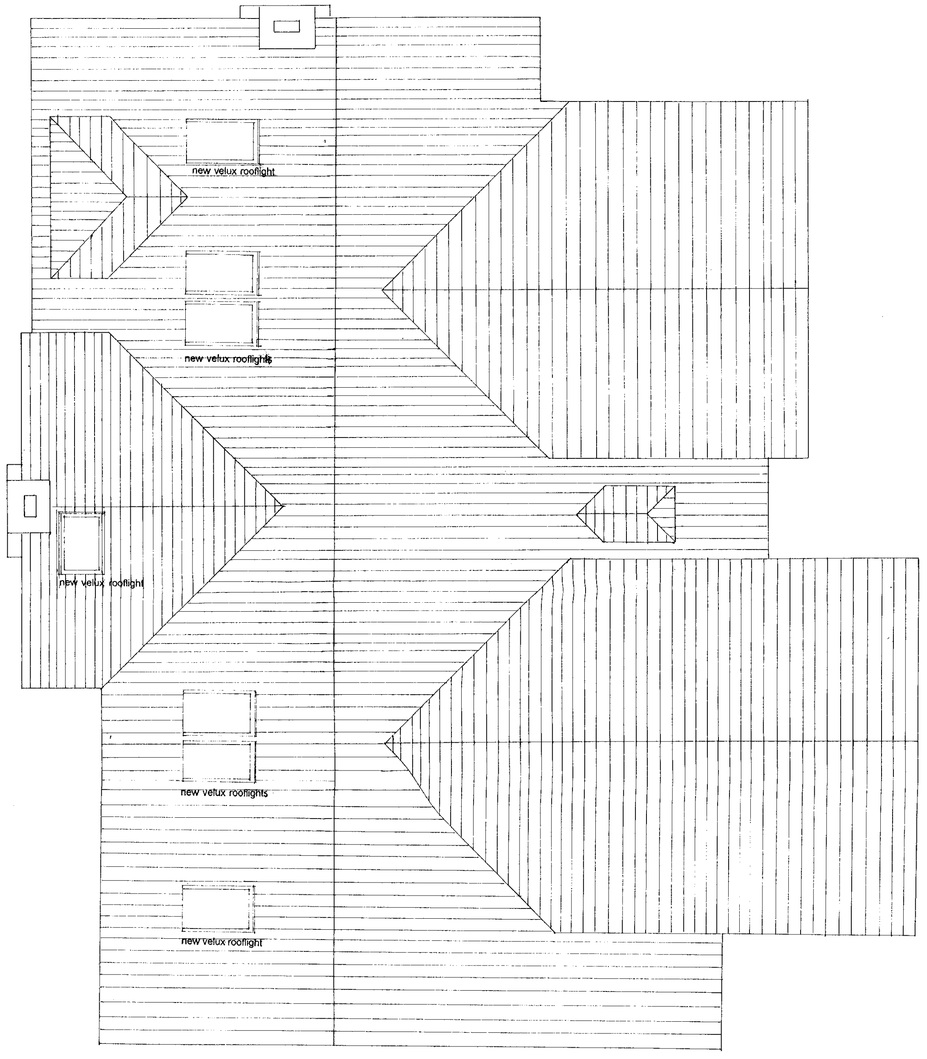

ROOF PLAN

16.NOV.2000* 2812

SUPERSEDED

DO NOT SCALE OFF THIS DRAWING
THE CONTRACTOR IS TO CHECK AND VERIFY ALL BUILDING AND SITE DIMENSIONS, LEVELS, AND SEWER INVERT LEVELS AT CONNECTION POINTS BEFORE WORK STARTS
THIS DRAWING IS TO BE READ AND CHECKED IN CONJUNCTION WITH ENGINEERS AND OTHER SPECIALIST DRAWINGS
THE DRAWING AND THE WORKS DEPICTED ARE THE COPYRIGHT OF THIS PRACTICE AND MAY NOT BE REPRODUCED EXCEPT BY WRITTEN PERMISSION

0009-011

1:50

1 BLACKWATER VIEW. FINCHAMPSTEAD

ATTIC PLAN and ROOF PLAN – PROPOSED

PHILIP MEADOWCROFT ARCHITECTS
UNIT A2 LINTON HOUSE 39-51 HIGHGATE ROAD
LONDON NW5 1RT
T +44(0)20 7692 2117
F +44(0)20 7692 2118
E @mdarch.demon.co.uk

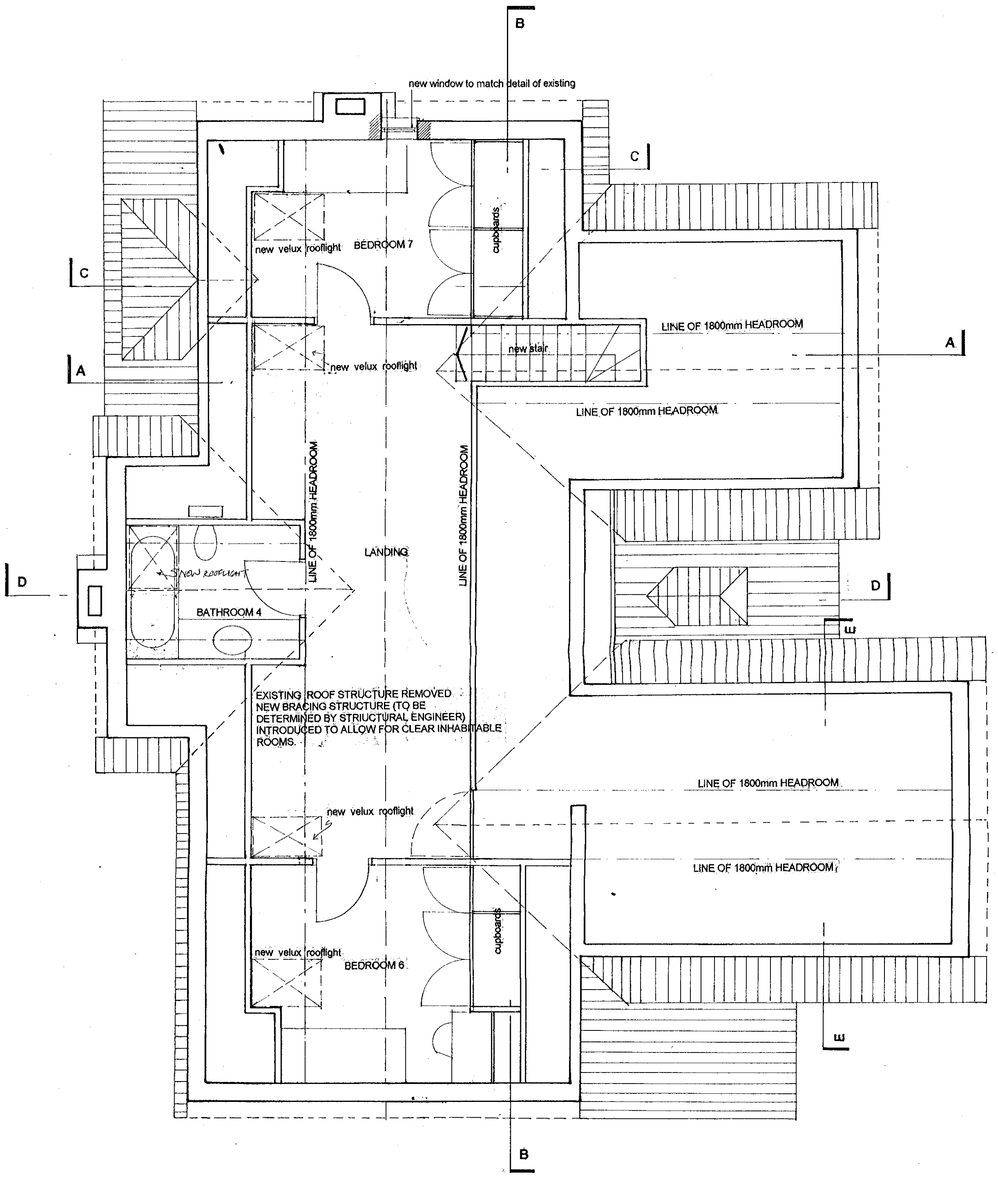

ATTIC

NOTE: ALL NEW VELUX ROOFLIGHTS TO BE 'CONSERVATION' TYPE WITH LOW PROFILE RELATIVE TO ROOF SLOPE.

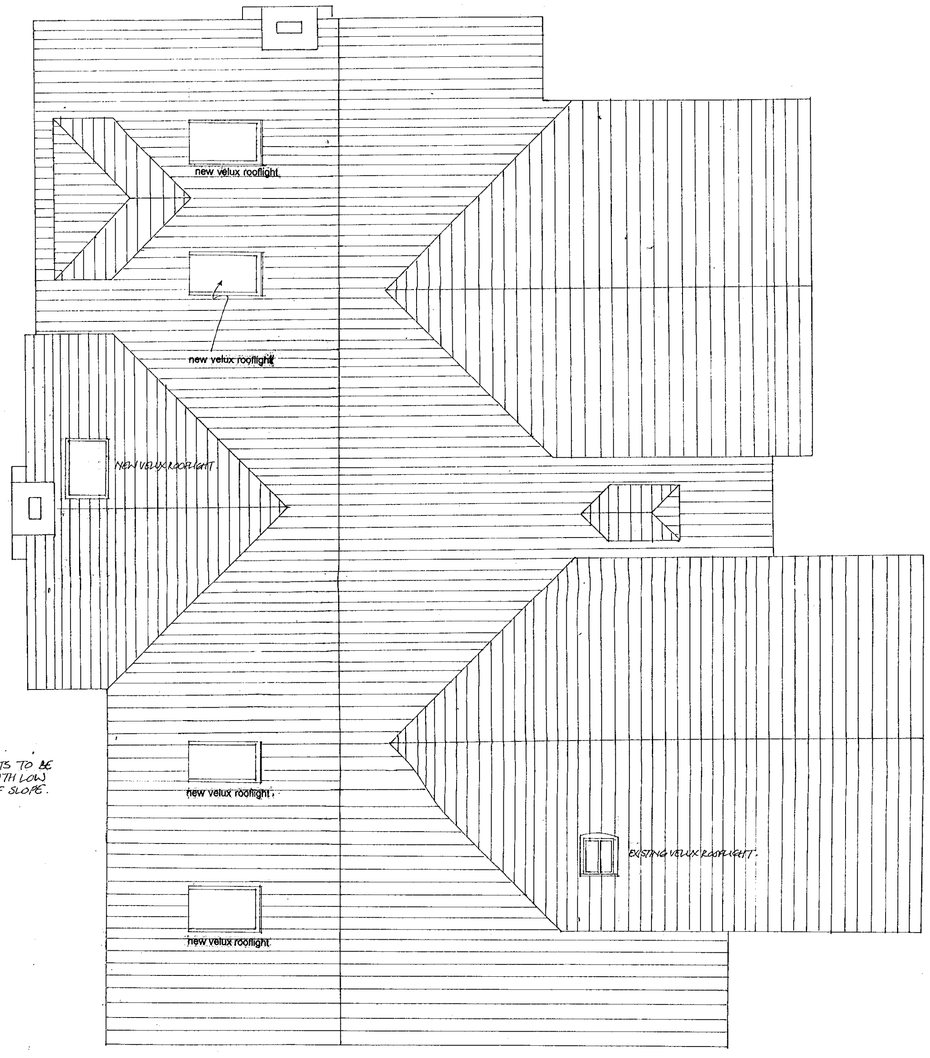

ROOF PLAN

REVISED PLAN

APPROVED

DO NOT SCALE OFF THIS DRAWING
THE CONTRACTOR IS TO CHECK AND VERIFY ALL BUILDING AND SITE DIMENSIONS, LEVELS AND SEWER INVERT LEVELS AT CONNECTION POINTS BEFORE WORK STARTS
THIS DRAWING IS TO BE READ AND CHECKED IN CONJUNCTION WITH ENGINEERS AND OTHER SPECIALIST DRAWINGS
THE DRAWING AND THE WORKS DEPICTED ARE THE COPYRIGHT OF THIS PRACTICE AND MAY NOT BE REPRODUCED EXCEPT BY WRITTEN PERMISSION

A 22.12.2000 2nd ROOFLIGHTS OMITTED, WINDOW TO SOUTH GABLE REMOVED.

PLAN	
PDL	TLS
DC	SNF
APP	
CS	
04 JAN 2001	
COPIES TO:	ACK:
	FILE:

A

0009-011

1:50

1 BLACKWATER VIEW. FINCHAMPSTEAD

ATTIC PLAN and ROOF PLAN – PROPOSED

PHILIP MEADOWCROFT ARCHITECTS
UNIT A2 LINTON HOUSE 39-51 HIGHGATE ROAD
LONDON NW5 1RT
T +44(0)20 7692 2117
F +44(0)20 7692 2118
E @mdarch.demon.co.uk

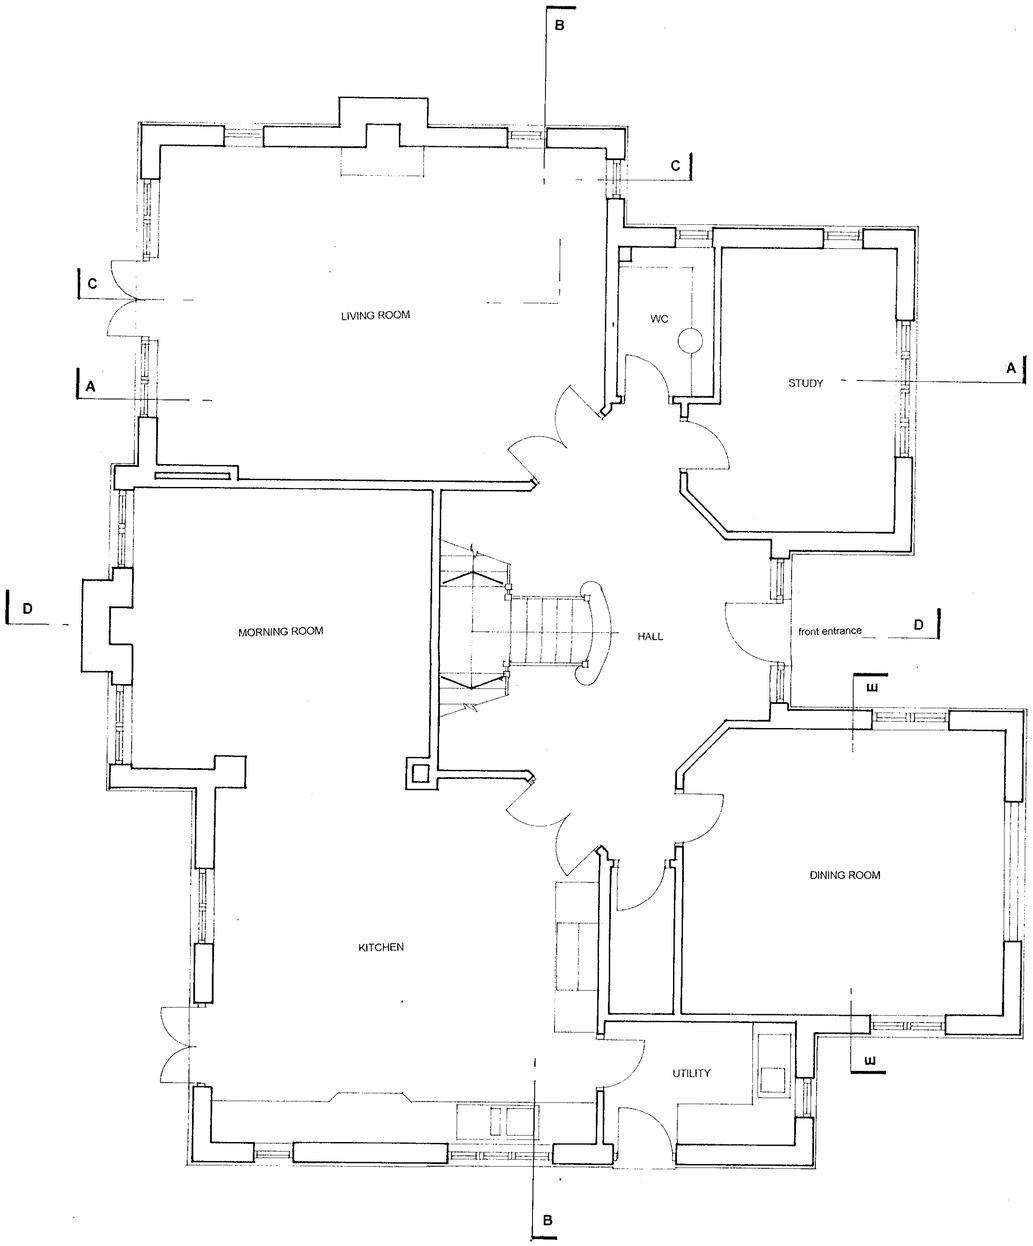

GROUND FLOOR

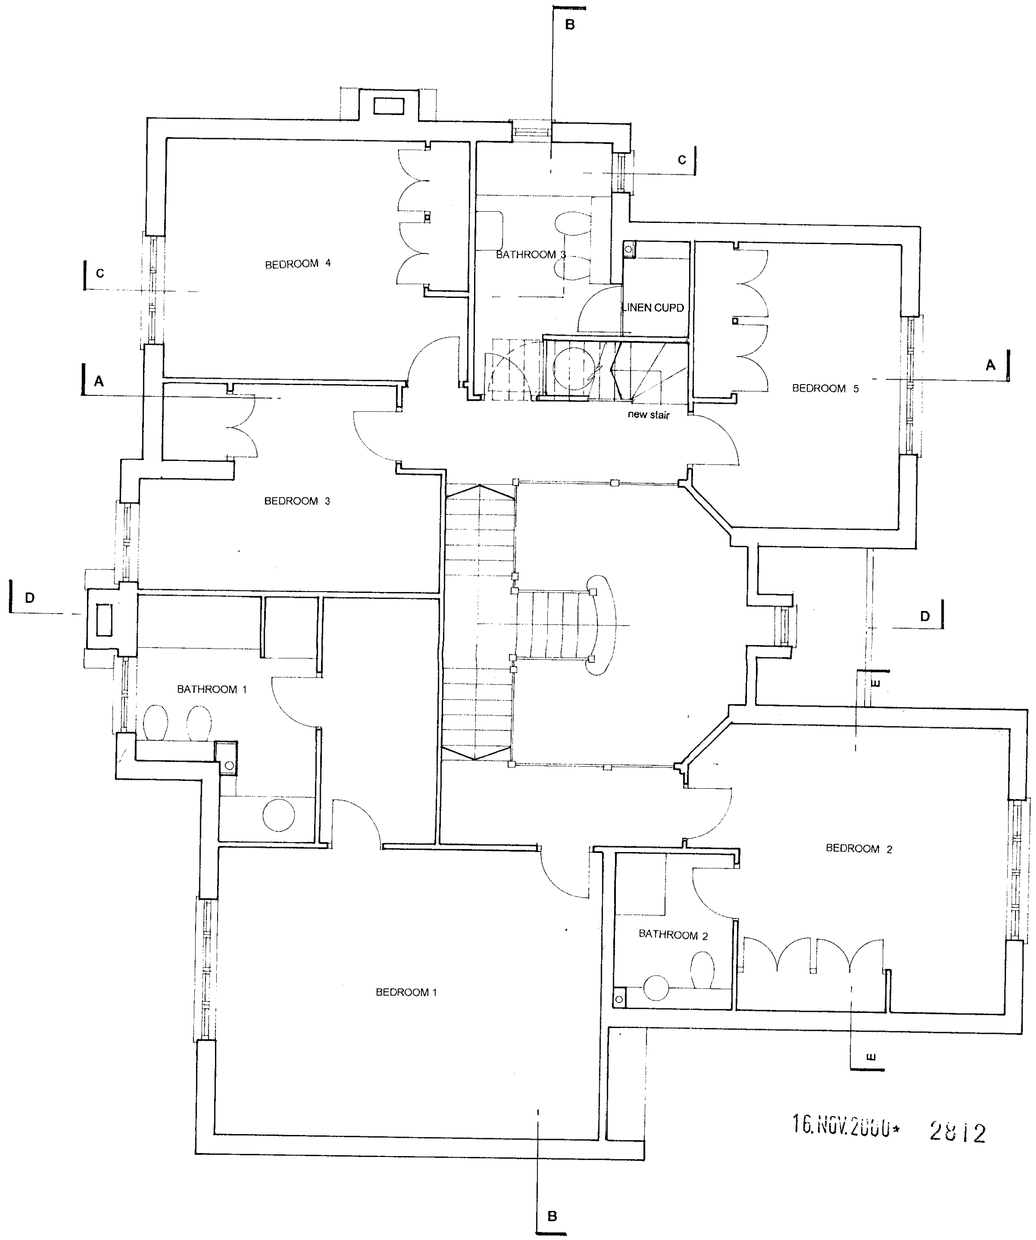

16.NOV.2000* 2812

FIRST FLOOR

APPROVED

DO NOT SCALE OFF THIS DRAWING
THE CONTRACTOR IS TO CHECK AND VERIFY ALL BUILDING AND SITE DIMENSIONS, LEVELS AND SEWER INVERT LEVELS AT CONNECTION POINTS BEFORE WORK STARTS
THIS DRAWING IS TO BE READ AND CHECKED IN CONJUNCTION WITH ENGINEERS AND OTHER SPECIALIST DRAWINGS
THE DRAWING AND THE WORKS DEPICTED ARE THE COPYRIGHT OF THIS PRACTICE AND MAY NOT BE REPRODUCED EXCEPT BY WRITTEN PERMISSION

0009-010

1:50

1 BLACKWATER VIEW, FINCHAMPSTEAD

GROUND FLOOR PLAN, FIRST FLOOR PLAN PROPOSED

PHILIP MEADOWCROFT ARCHITECTS
UNIT A2 LINTON HOUSE 39-51 HIGHGATE ROAD
LONDON NW5 1RT
T +44(0)20 7692 2117
F +44(0)20 7692 2118
E @mdarch.demon.co.uk



EAST ELEVATION

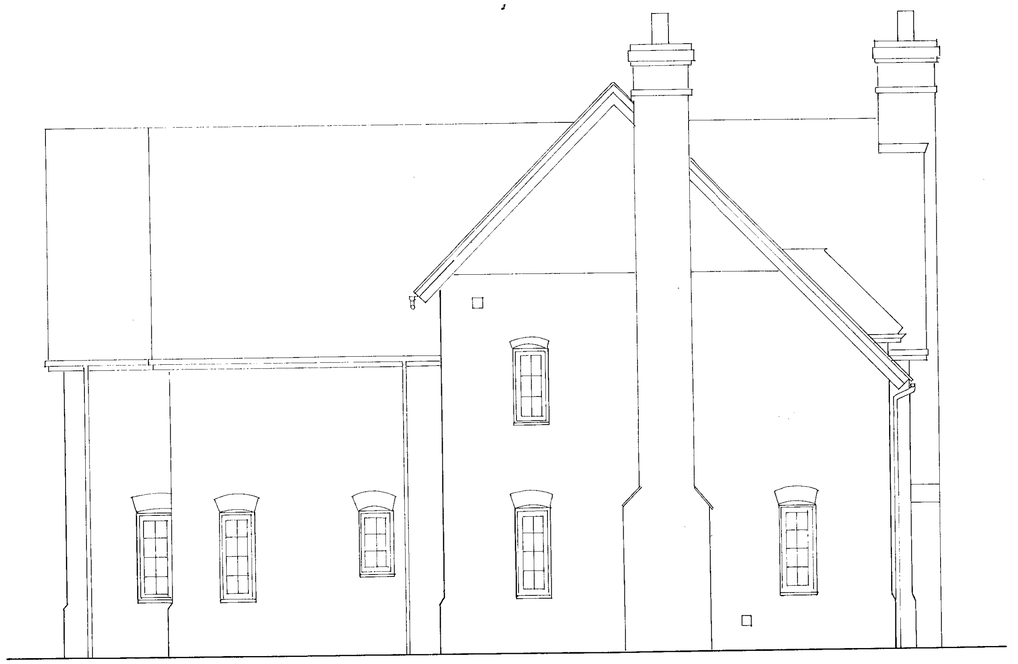

NORTH ELEVATION



WEST ELEVATION



SOUTH ELEVATION

16.NOV.2006 2012

APPROVED

DO NOT SCALE OFF THIS DRAWING

THE CONTRACTOR IS TO CHECK AND VERIFY ALL BUILDING AND SITE DIMENSIONS, LEVELS, AND SEWER INVERT LEVELS AT CONNECTION POINTS BEFORE WORK STARTS

THIS DRAWING IS TO BE READ AND CHECKED IN CONJUNCTION WITH ENGINEERS AND OTHER SPECIALIST DRAWINGS

THE DRAWING AND THE WORKS DEPICTED ARE THE COPYRIGHT OF THIS PRACTICE AND MAY NOT BE REPRODUCED EXCEPT BY WRITTEN PERMISSION

0009-005

1:50

1 BLACKWATER VIEW, FINCHAMPSTEAD

ELEVATIONS – EXISTING

PHILIP MEADOWCROFT ARCHITECTS
UNIT A2 LINTON HOUSE 39-51 HIGHGATE ROAD
LONDON NW5 1RT
T +44(0)20 7692 2117
F +44(0)20 7692 2118
E @msarch.demon.co.uk

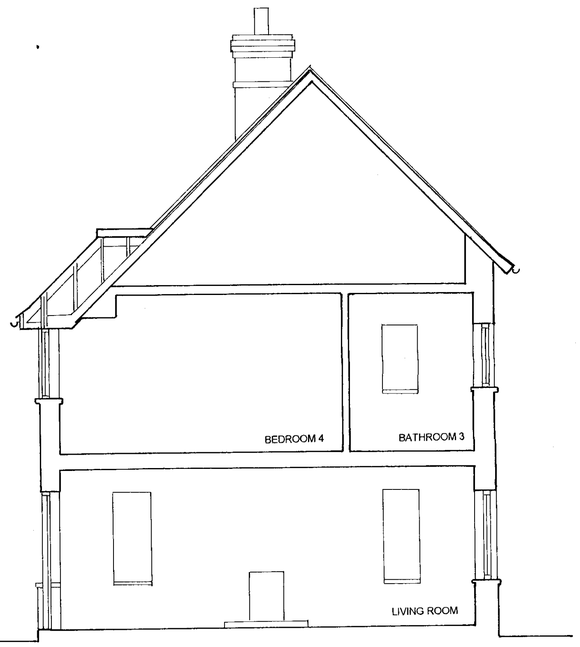

SECTION CC



SECTION DD

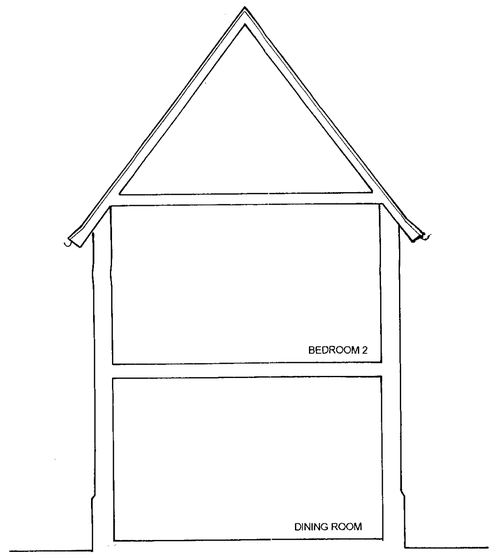

SECTION EE

16.NOV.2000* 2812

APPROVED

DO NOT SCALE OFF THIS DRAWING
THE CONTRACTOR IS TO CHECK AND VERIFY ALL BUILDING AND SITE DIMENSIONS, LEVELS AND SEWER INVERT LEVELS AT CONNECTION POINTS BEFORE WORK STARTS
THIS DRAWING IS TO BE READ AND CHECKED IN CONJUNCTION WITH ENGINEERS AND OTHER SPECIALIST DRAWINGS
THE DRAWING AND THE WORKS DEPICTED ARE THE COPYRIGHT OF PHILIP MEADOWCROFT AND MAY NOT BE REPRODUCED EXCEPT BY WRITTEN PERMISSION

0009-004

1:50

1 BLACKWATER VIEW. FINCHAMPSTEAD :

SECTION CC, DD, EE – EXISTING

PHILIP MEADOWCROFT ARCHITECTS
UNIT A2 LINTON HOUSE 39-51 HIGHGATE ROAD
LONDON NW5 1RS
T +44(0)20 7692 2117
F +44(0)20 7692 2118
E @mdarch.demon.co.uk



SECTION AA



SECTION BB

16.NOV.2000* 2812

APPROVED

DO NOT SCALE OFF THIS DRAWING
THE CONTRACTOR IS TO CHECK AND VERIFY ALL BUILDING AND SITE DIMENSIONS AND LEVELS AND ALERT LEVELS AT CONNECTION POINTS BEFORE WORK STARTS
THIS DRAWING IS TO BE READ AND CHECKED IN CONJUNCTION WITH ENGINEERS AND OTHER SPECIALIST DRAWINGS
THE COPYRIGHT AND OTHER INTELLECTUAL PROPERTY RIGHTS OF THIS PRACTICE AND MAY NOT BE REPRODUCED EXCEPT BY WRITTEN PERMISSION

0009-003

1:50

1 BLACKWATER VIEW, FINCHAMPSTEAD

SECTION AA, BB – EXISTING

PHILIP MEADOWCROFT, ARCHITECT
UNIT A2 LINTON HOUSE 39-51 HIGHGATE ROAD
LONDON NW5 1RT
T +44(0)20 7692 2117
F +44(0)20 7692 2118
E @ntarch.demon.co.uk

ATTIC

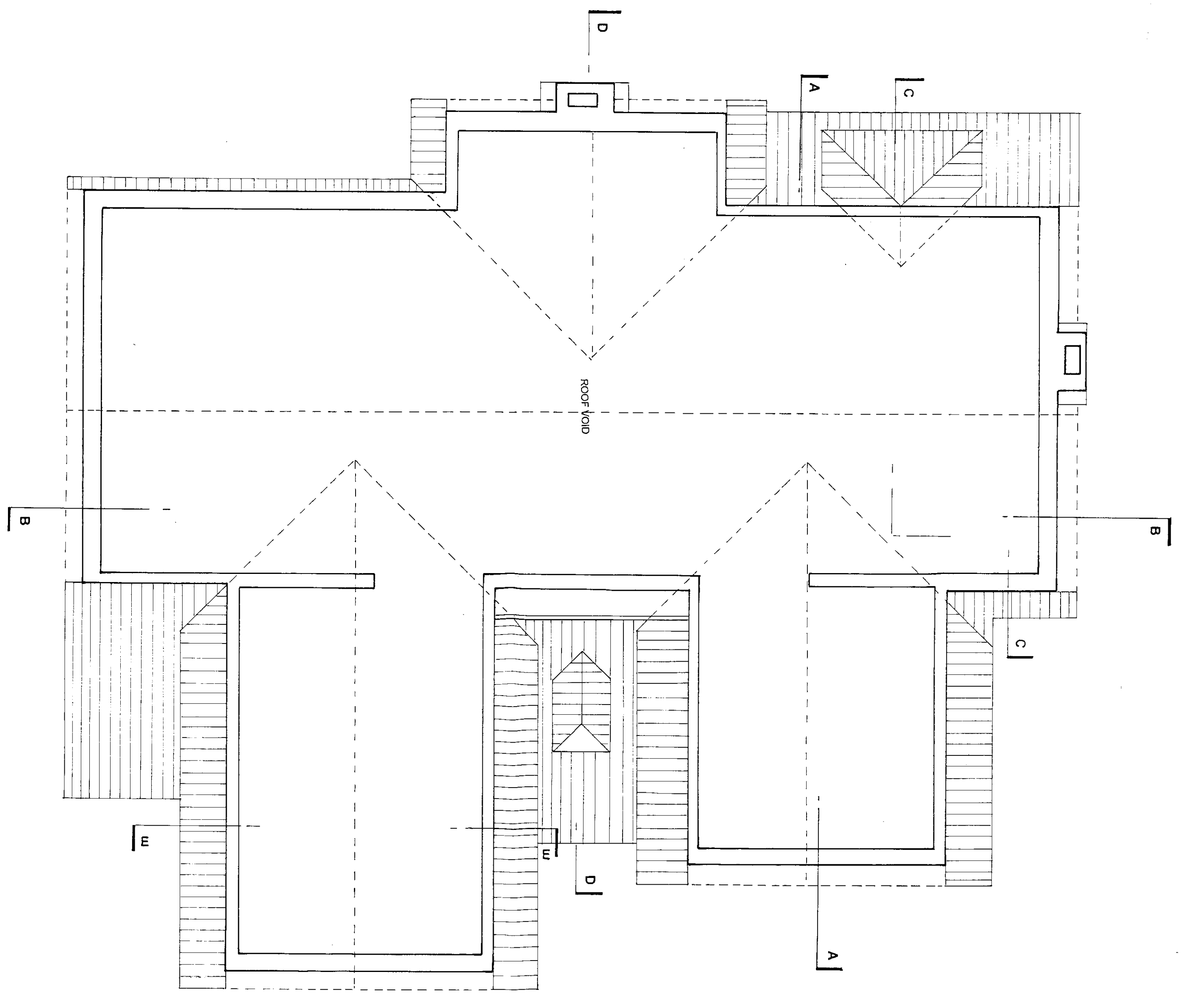

ROOF PLAN

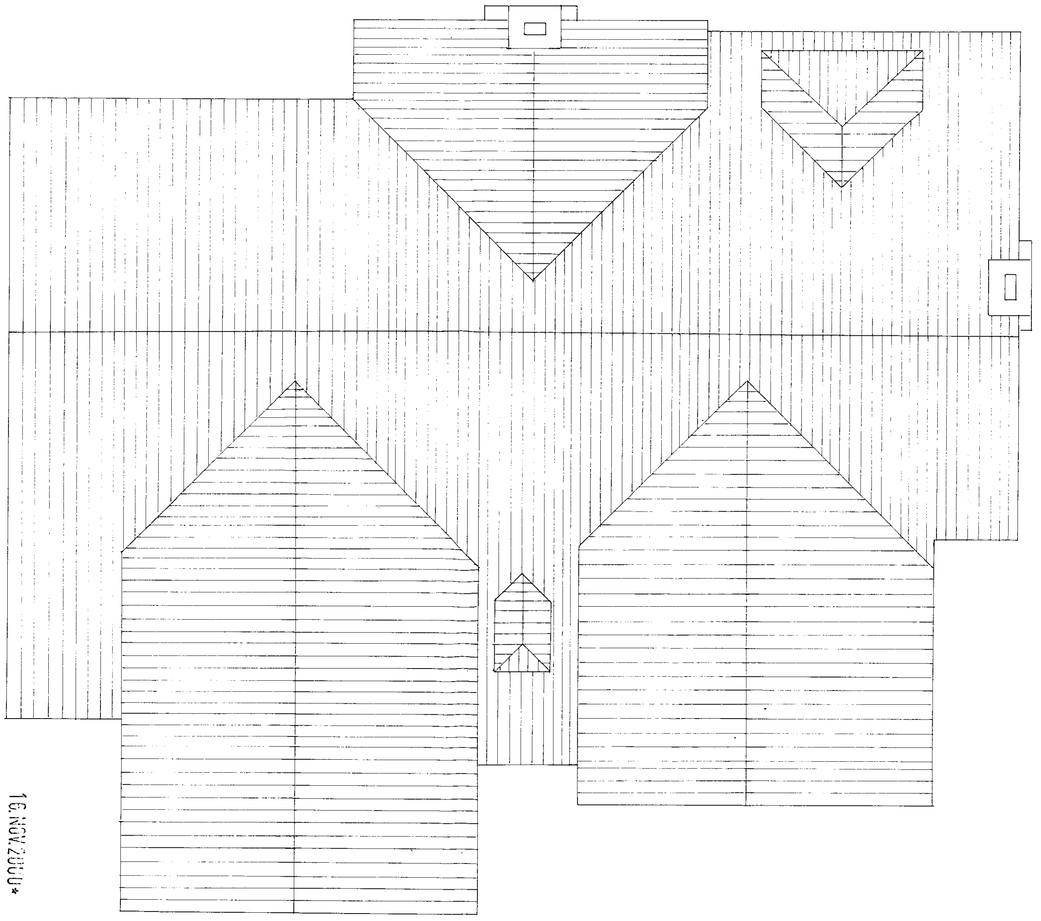

16 NOV 2009 * 2912

APPROVED

0 10 20 30 40 50 60 70 80 90 100

PHILIP MEADOWCROFT ARCHITECTS
UNIT A2 LINTON HOUSE 39-51 HIGHGATE ROAD
LONDON NW5 1RT
T +44(0)20 7692 2117
F +44(0)20 7692 2118
E @mdarch.demon.co.uk

1 BLACKWATER VIEW, FINCHAMPSTEAD

1:50

ATTIC PLAN and ROOF PLAN – EXISTING

0009-002

DO NOT SCALE OFF THIS DRAWING

THE CONTRACTOR IS TO CHECK AND VERIFY ALL BUILDING AND SITE DIMENSIONS, LEVELS, AND SEWER INVERT LEVELS AT CONNECTION POINTS BEFORE WORK STARTS

THIS DRAWING IS TO BE READ AND CHECKED IN CONJUNCTION WITH ENGINEERS AND OTHER SPECIALIST DRAWINGS

THE DRAWING AND THE WORKS DEPICTED ARE THE COPYRIGHT OF THIS PRACTICE AND MAY NOT BE REPRODUCED EXCEPT BY WRITTEN PERMISSION

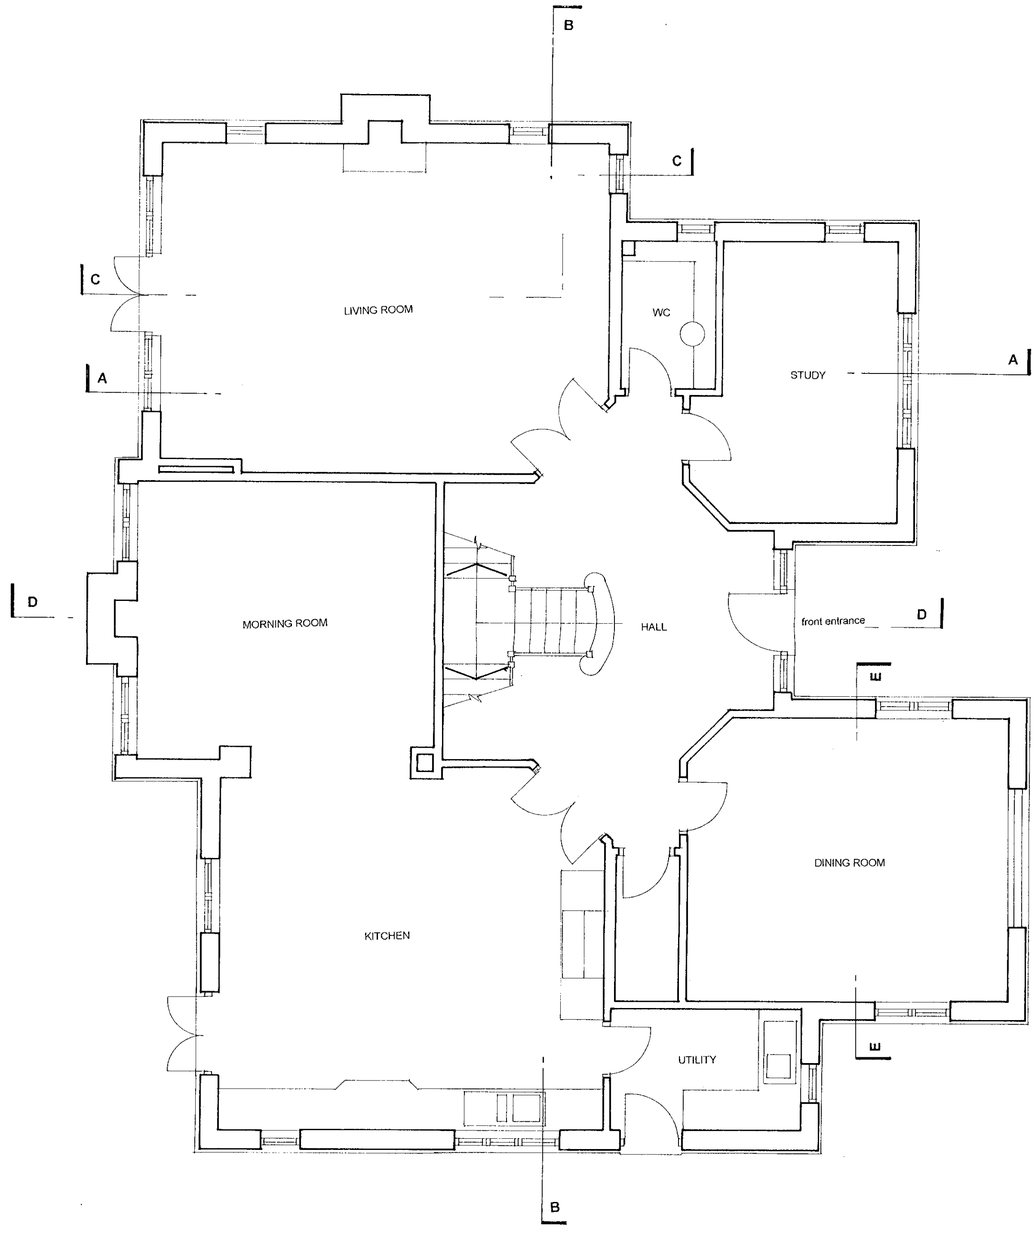

GROUND FLOOR

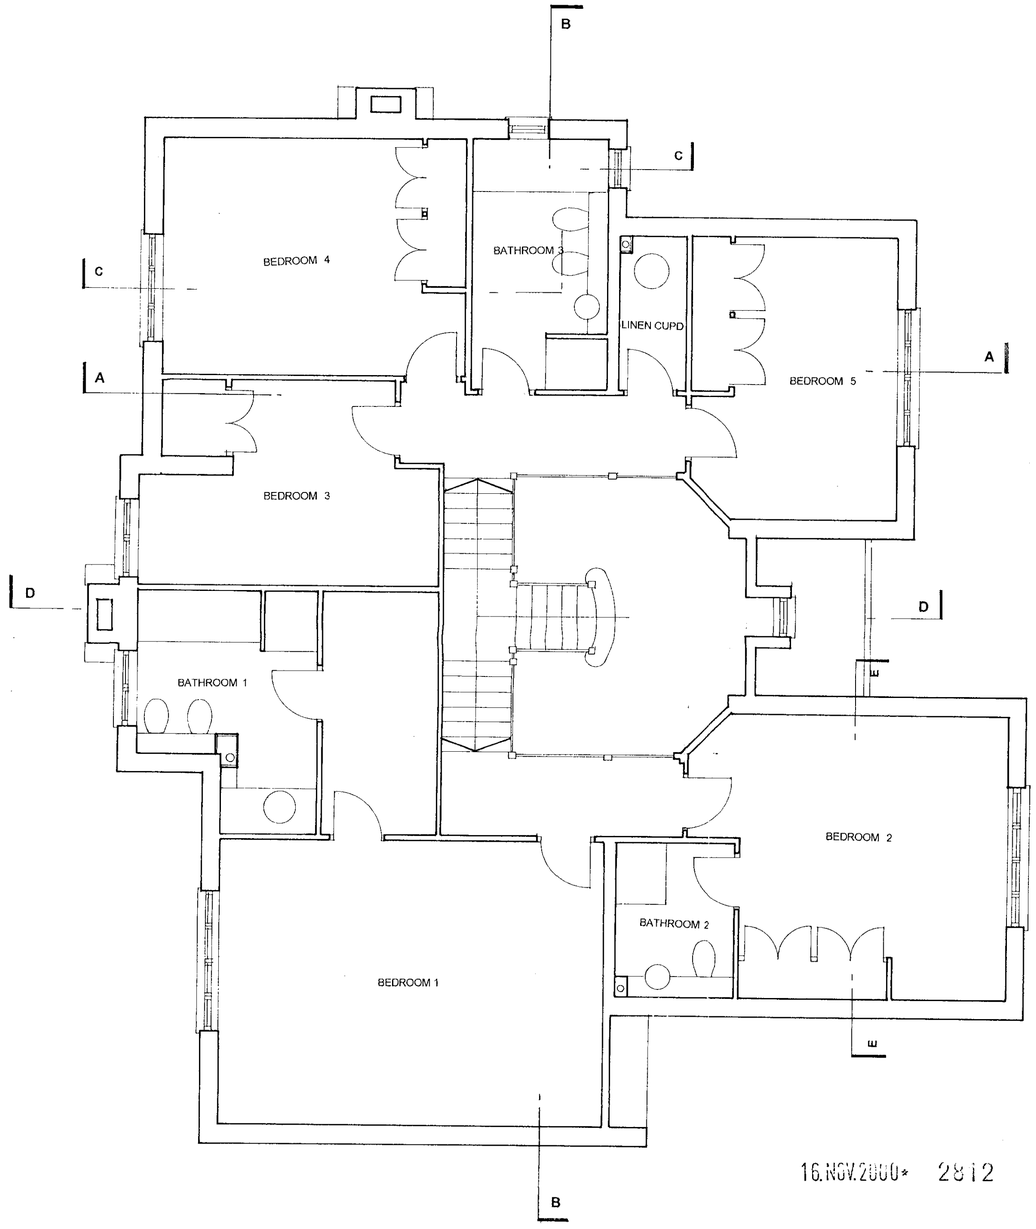

16.NOV.2000* 2812

FIRST FLOOR

APPROVED

DO NOT SCALE OFF THIS DRAWING
THE CONTRACTOR IS TO CHECK AND VERIFY ALL BUILDING AND SITE DIMENSIONS, LEVELS, AND SEWER INVERT LEVELS AT CONNECTION POINTS BEFORE WORK STARTS
THIS DRAWING IS TO BE READ AND CHECKED IN CONJUNCTION WITH ENGINEERS AND OTHER SPECIALIST DRAWINGS
THE DRAWING AND THE WORKS DEPICTED ARE THE COPYRIGHT OF THIS PRACTICE AND MAY NOT BE REPRODUCED EXCEPT BY WRITTEN PERMISSION

0009-001

1:50

1 BLACKWATER VIEW, FINCHAMPSTEAD

GROUND FLOOR PLAN, FIRST FLOOR PLAN – EXISTING

PHILIP MEADOWCROFT ARCHITECTS
UNIT A2 LINTON HOUSE 39-51 HIGHGATE ROAD
LONDON NW5 1RT
T +44(0)20 7692 2117
F +44(0)20 7692 2118
E @mdarch.demon.co.uk



EAST ELEVATION

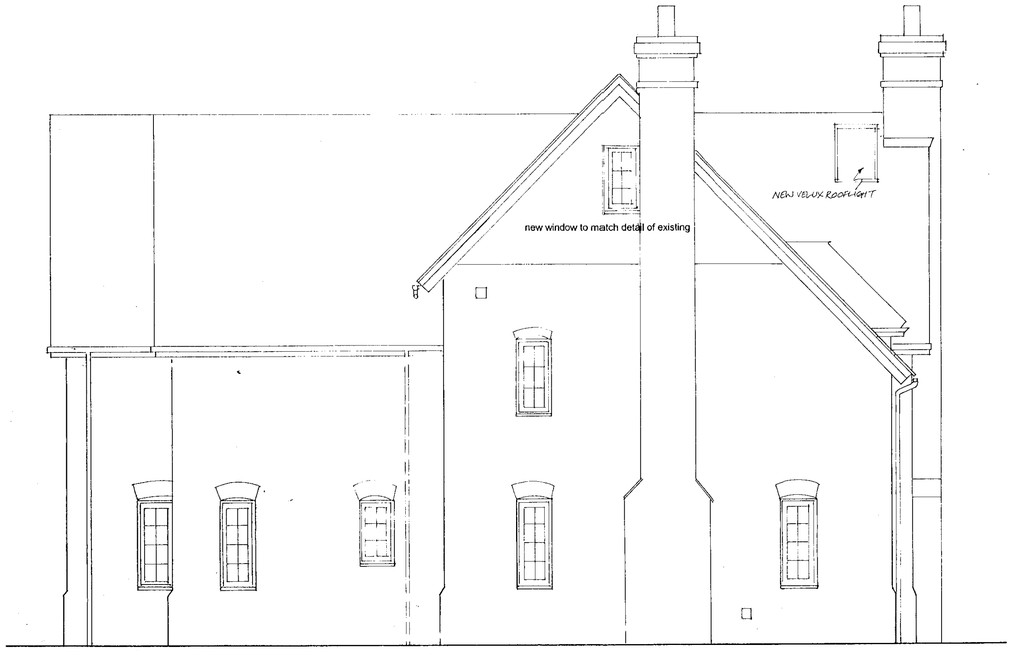

NORTH ELEVATION

NOTE: ALL NEW VELUX ROOFLIGHTS TO BE 'CONSERVATION' TYPE WITH LOW PROFILE.



WEST ELEVATION

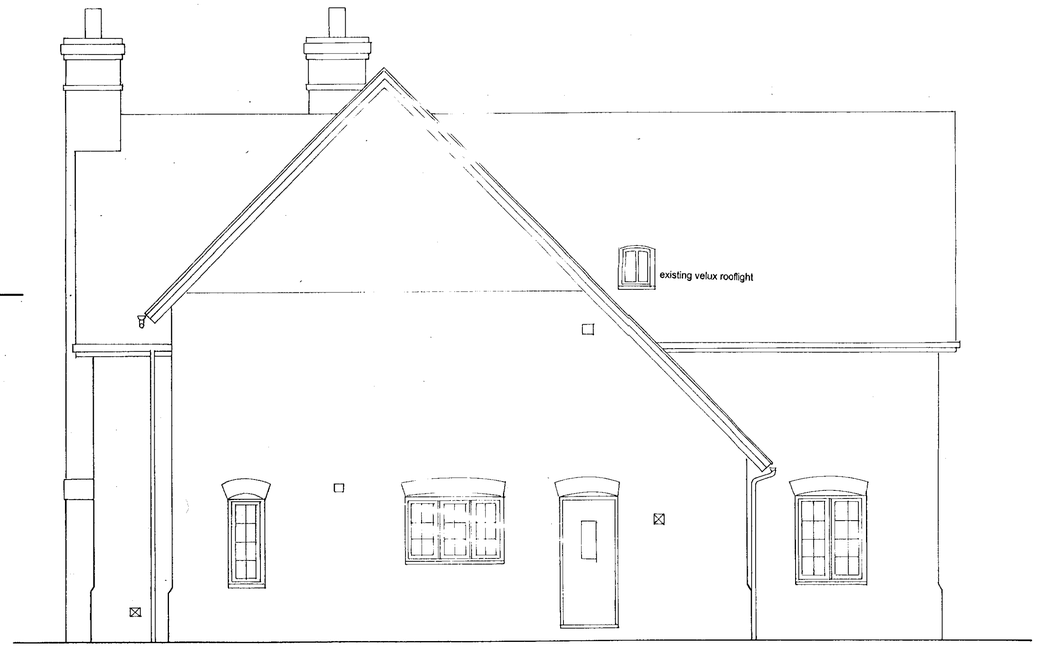

SOUTH ELEVATION

REVISED PLAN

APPROVED

PLANNING
POL
DC
APP
CS
04 JAN 2001
COPIES TO:
ACK:
FILE:

DO NOT SCALE OFF THIS DRAWING
THE CONTRACTOR IS TO CHECK AND VERIFY ALL BUILDING AND SITE DIMENSIONS, LEVELS, AND SEWER INVERT LEVELS AT CONNECTION POINTS BEFORE WORK STARTS
THIS DRAWING IS TO BE READ AND CHECKED IN CONJUNCTION WITH ENGINEERS AND OTHER SPECIALIST DRAWINGS
THE DRAWING AND THE WORKS DEPICTED ARE THE COPYRIGHT OF THIS PRACTICE AND MAY NOT BE REPRODUCED EXCEPT BY WRITTEN PERMISSION

A 22-12-2000 2ND ROOFLIGHTS OMITTED. SOUTH PACING ROOFLIGHT OMITTED. NORTH PACING ROOFLIGHT ADDED. WINDOW TO SOUTH GABLE OMITTED.

A

0009-014

1:50

1 BLACKWATER VIEW. FINCHAMPSTEAD

ELEVATIONS – PROPOSED

PHILIP MEADOWCROFT ARCHITECTS
UNIT A2 LINTON HOUSE 39-51 HIGHGATE ROAD
LONDON NW5 1RT
T +44(0)20 7692 2117
F +44(0)20 7692 2118
E @mdarch.demon.co.uk



EAST ELEVATION



NORTH ELEVATION



WEST ELEVATION



SOUTH ELEVATION

16.NOV.2000* 2812

APPROVED

DO NOT SCALE OFF THIS DRAWING
THE CONTRACTOR IS TO CHECK AND VERIFY ALL BUILDING AND SITE DIMENSIONS, LEVELS, AND SEWER INVERT LEVELS AT CONNECTION POINTS BEFORE WORK STARTS
THIS DRAWING IS TO BE READ AND CHECKED IN CONJUNCTION WITH ENGINEERS AND OTHER SPECIALIST DRAWINGS
THE DRAWING AND THE WORKS DEPICTED ARE THE COPYRIGHT OF THIS PRACTICE AND MAY NOT BE REPRODUCED EXCEPT BY WRITTEN PERMISSION

0009-014

1:50

1 BLACKWATER VIEW, FINCHAMPSTEAD

ELEVATIONS – PROPOSED

PHILIP MEADOWCROFT ARCHITECTS
UNIT A2 LINTON HOUSE 39-51 HIGHGATE ROAD
LONDON NW5 1RT
T +44(0)20 7692 2117
F +44(0)20 7692 2118
E @mdarch.demon.co.uk

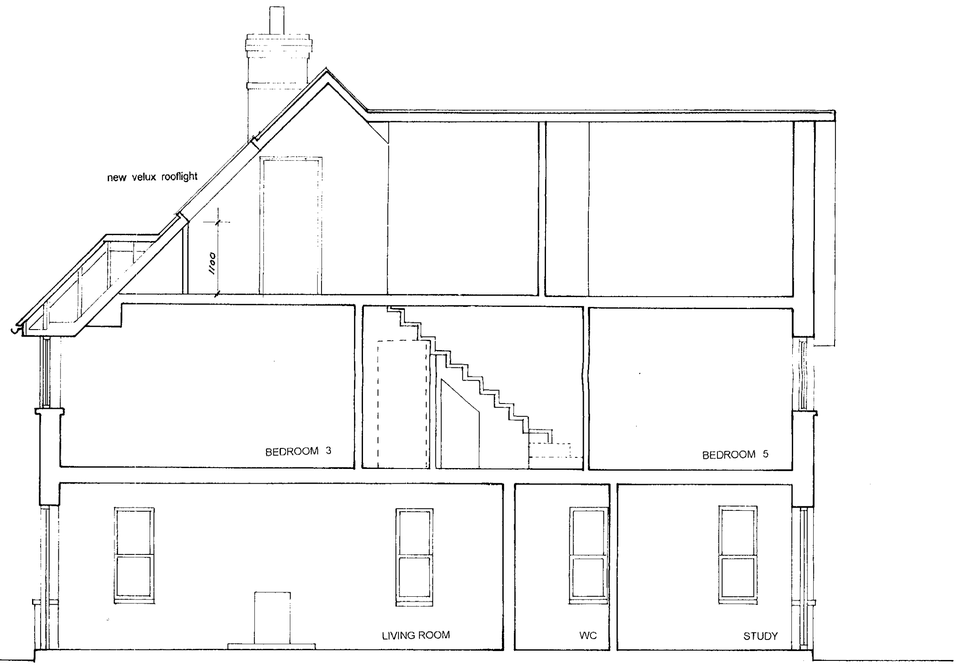

SECTION AA

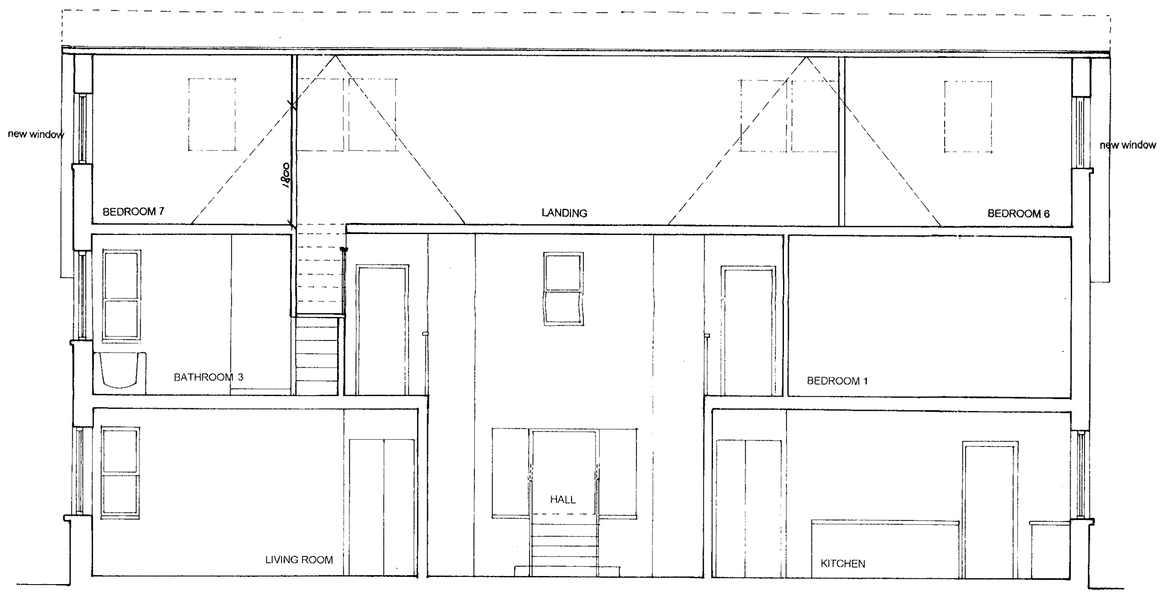

SECTION BB

16.NOV.2000* 2812

SUPERSEDED



DO NOT SCALE OFF THIS DRAWING
THE CONTRACTOR IS TO CHECK AND VERIFY ALL BUILDING AND SITE DIMENSIONS, LEVELS, AND SEWER INVERT LEVELS AT CONNECTION POINTS BEFORE WORK STARTS
THIS DRAWING IS TO BE READ AND CHECKED IN CONJUNCTION WITH ENGINEERS AND OTHER SPECIALIST DRAWINGS
THE DRAWING AND THE WORKS DEPICTED ARE THE COPYRIGHT OF THIS PRACTICE AND MAY NOT BE REPRODUCED EXCEPT BY WRITTEN PERMISSION

0009-012

1:50

1 BLACKWATER VIEW, FINCHAMPSTEAD

SECTION AA, BB – PROPOSED

PHILIP MEADOWCROFT ARCHITECTS
UNIT A2 LINTON HOUSE 39-51 HIGHGATE ROAD
LONDON NW5 1RT
T +44(0)20 7692 2117
F +44(0)20 7692 2118
E @mdarch.demon.co.uk