

Front

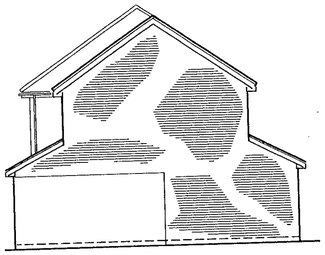

Side

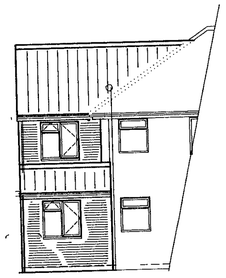

Rear

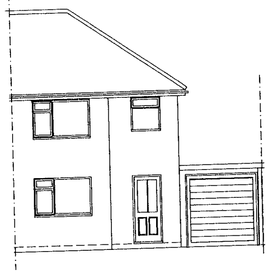

Front (EXISTING)

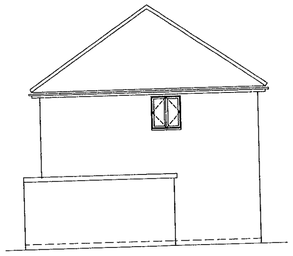

Side (EXISTING)

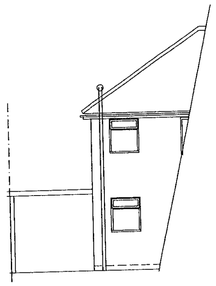

Rear (EXISTING)

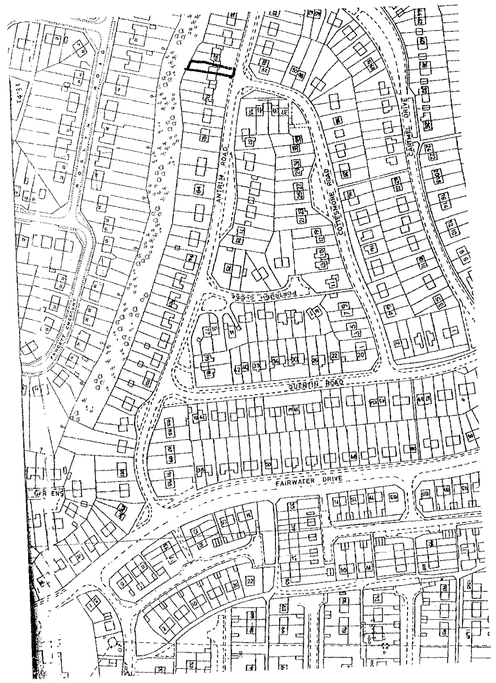

Location Plan 1:1250

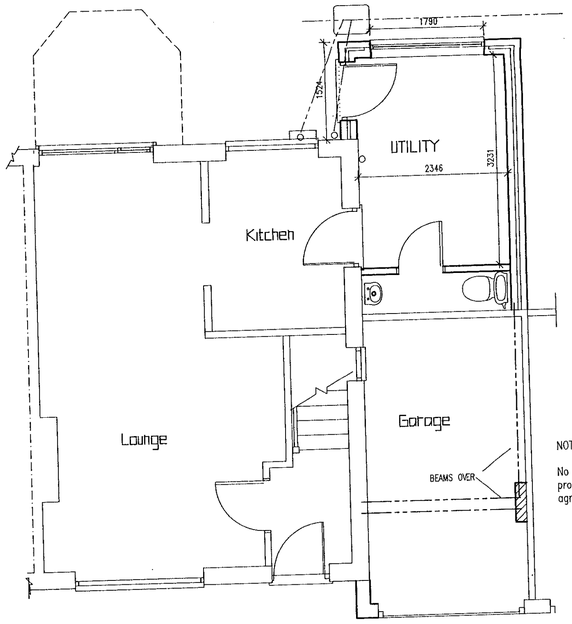

NOTE:-

No encroachment on neighbouring property without prior written agreement between respective parties

Plan Layout

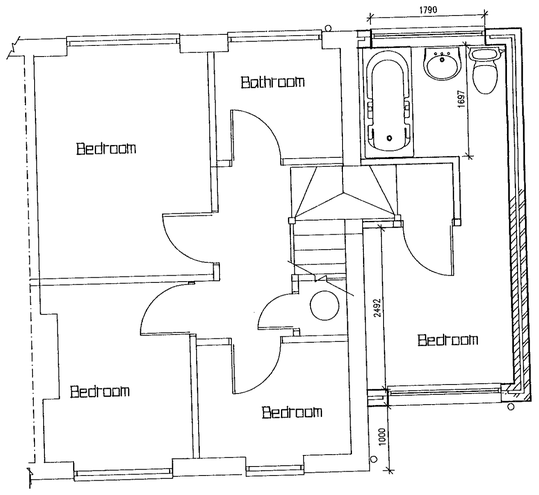

First Floor

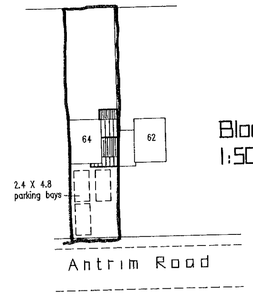

Block Plan
1:500



REVISIONS

Rev.	Description	Date

SUPERSEDED

JOB TITLE

Mr & Mrs Porker
64 Antrim Road
Woodley

TITLE

Two Storey Side Extension

SCALE	DATE	DRAWING No.
1:50 1:100	25/7/200	Porker:01

27 JUL 2006 2268

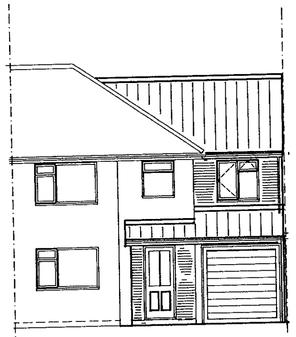

Front

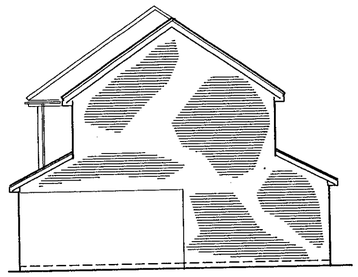

Side

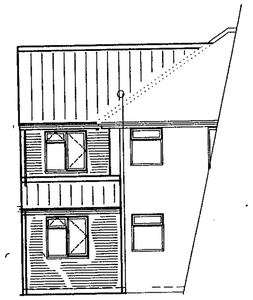

Rear

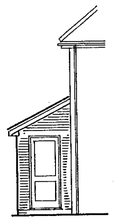

Side



Side

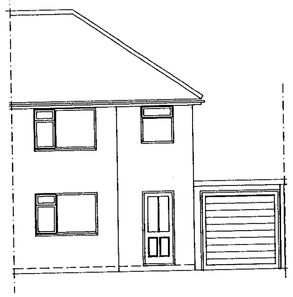

Front (EXISTING)

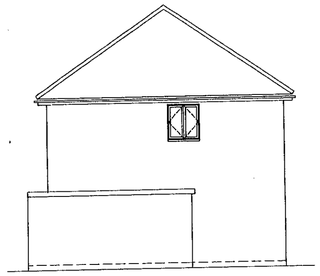

Side (EXISTING)

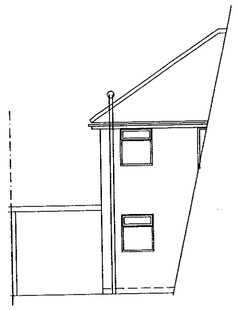

Rear (EXISTING)

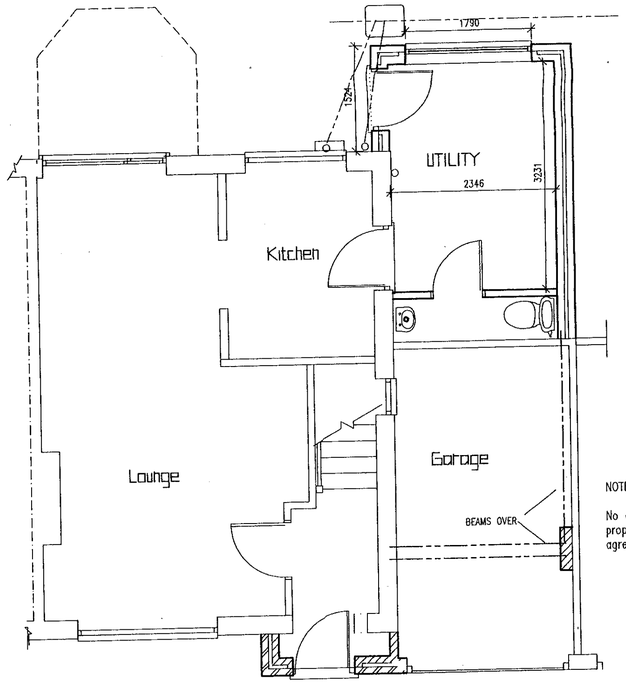

Plan Layout

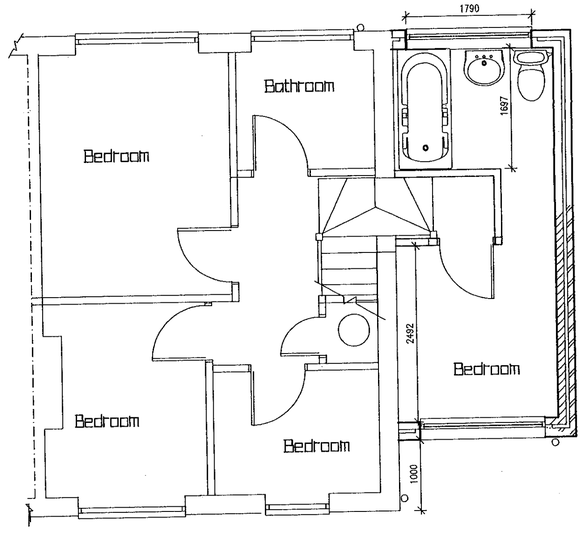

First Floor

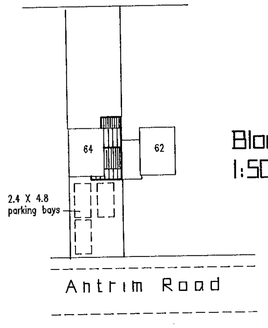

Block Plan
1:500

Location Plan 1:1250

PLANNING SERVICES	HPT
PCL	TLS
DC	ENF
APP	
CS	
18 AUG 2000	
COPIES TO:	ACK:

REVISIONS

Rev.	Description	Date

SUPERSEDED

JOB TITLE
Mr & Mrs Parker
64 Antrim Road
Woodley

TITLE
Two Storey Side Extension

SCALE	DATE	DRAWING No.
1:50 1:100	25/7/2000	Parker:01

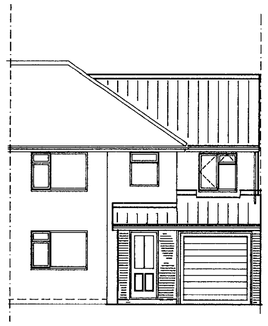

Front

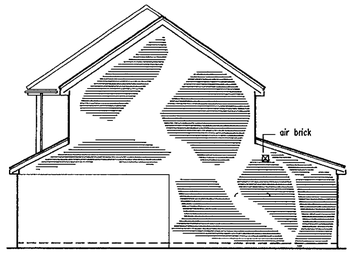

Side

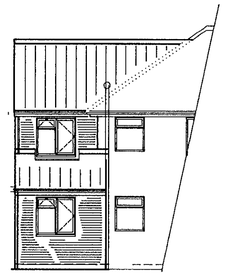

Rear

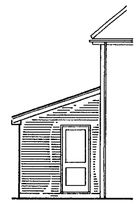

Side

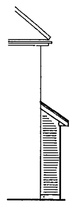

Side

=

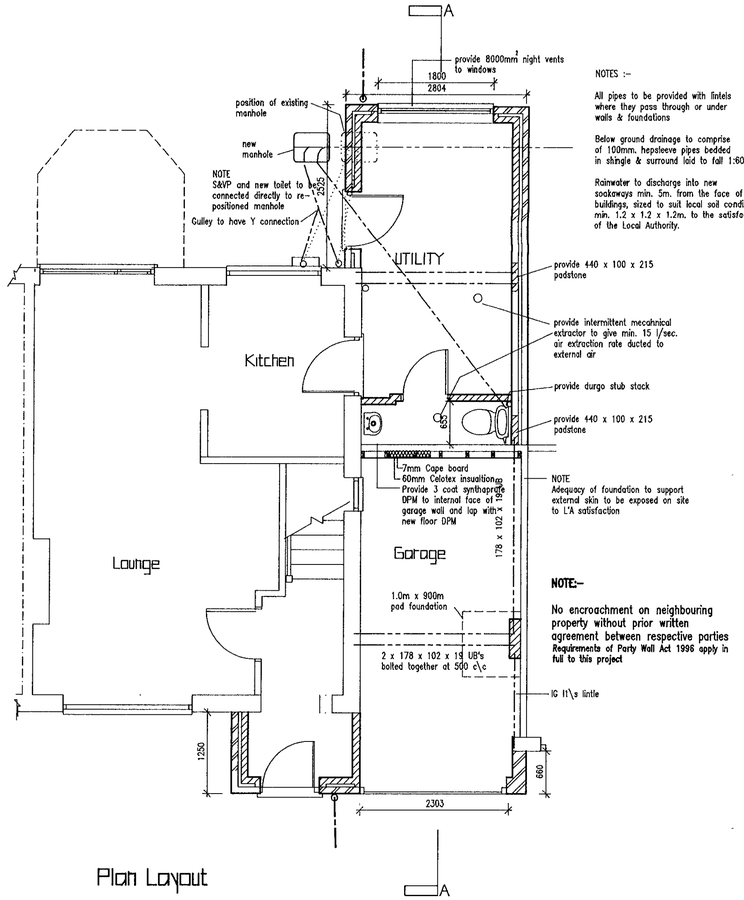

Plan Layout

NOTES :-

All pipes to be provided with lintels where they pass through or under walls & foundations

Below ground drainage to comprise of 100mm. hepsleeve pipes bedded in shingle & surround laid to fall 1:60

Rainwater to discharge into new soakaways min. 5m. from the face of buildings, sized to suit local soil conditions min. 1.2 x 1.2 x 1.2m. to the satisfaction of the Local Authority.

First Floor

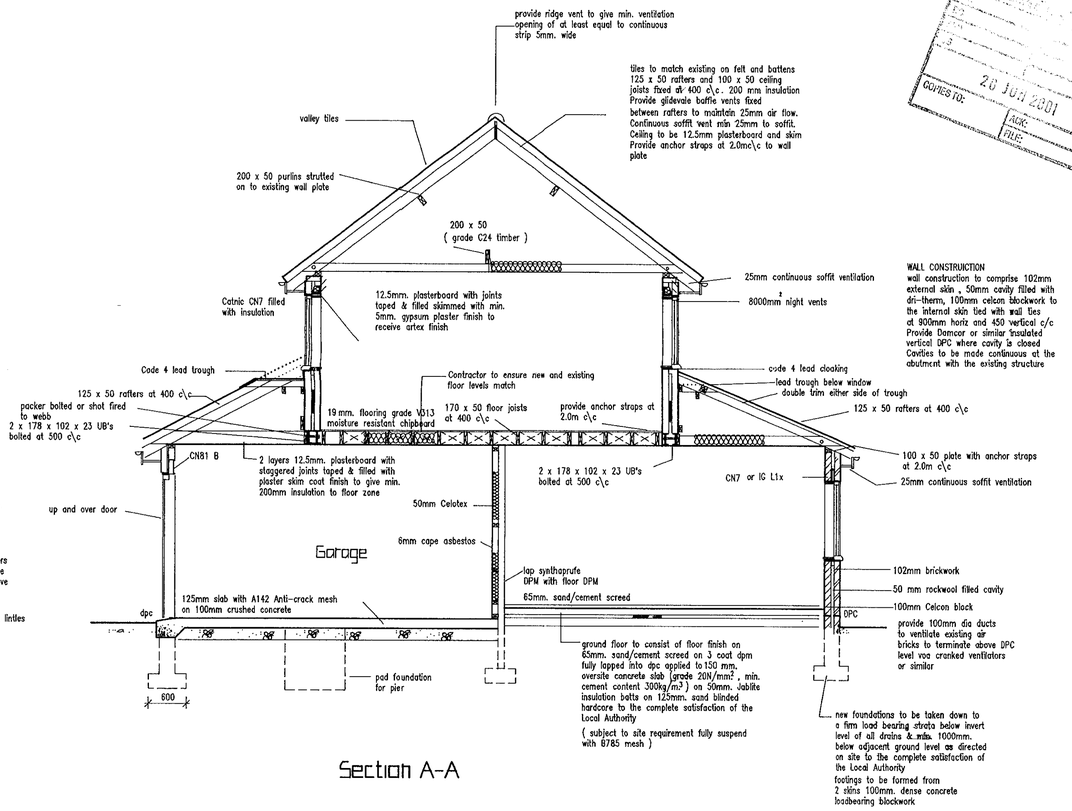

Section A-A

WALL CONSTRUCTION
wall construction to comprise 102mm external skin , 50mm cavity filled with dri-therm, 100mm celcon blockwork to the internal skin tied with wall ties at 900mm horiz and 450 vertical c/c
Provide Domcar or similar insulated vertical DPC where cavity is closed
Cavities to be made continuous at the abutment with the existing structure

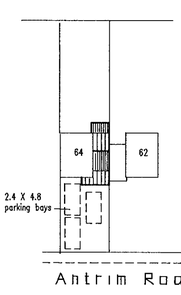

Block Plan
1:500

RECEIVED
20 JUN 2001
COPIES TO:
AGR.
FILE.

REVISIONS

Rev.	Description	Date
A	Porch and Garage Extended	30/8/2000
B	Alts & Construction detail added	17/6/2001

JOB TITLE
Mr & Mrs Parker
64 Antrim Road
Woodley

TITLE
Two Storey Side- Extension

SCALE 1:50 1:100 | DATE 25/7/200 | DRAWING No. Parker:01 B



Front

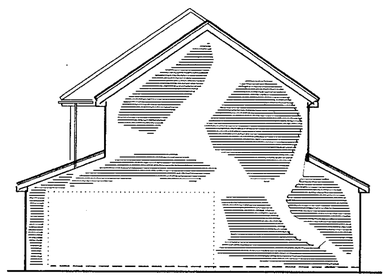

Side

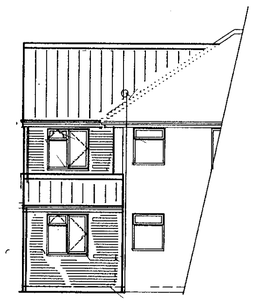

Rear

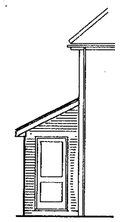

Side



Side

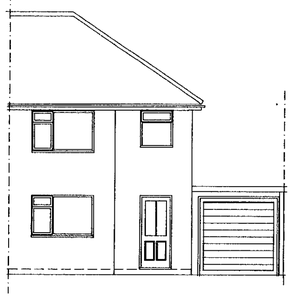

Front (EXISTING)

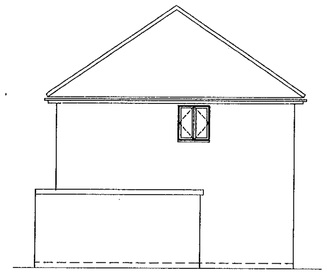

Side (EXISTING)

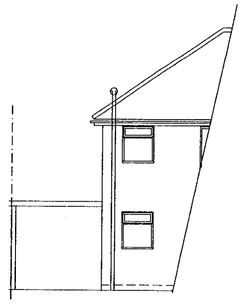

Rear (EXISTING)

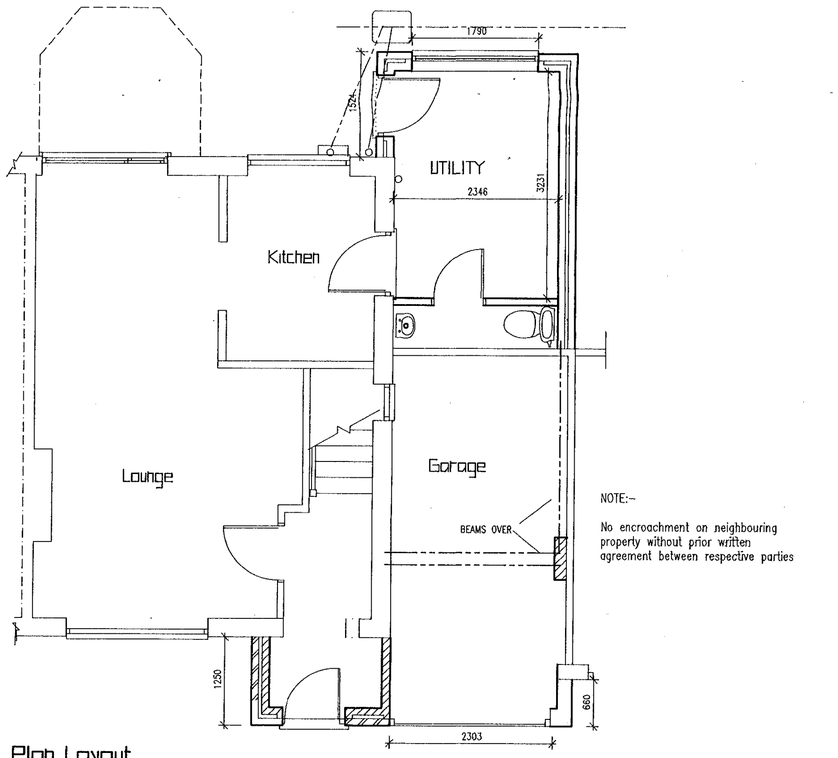

NOTE:-

No encroachment on neighbouring property without prior written agreement between respective parties

Plan Layout

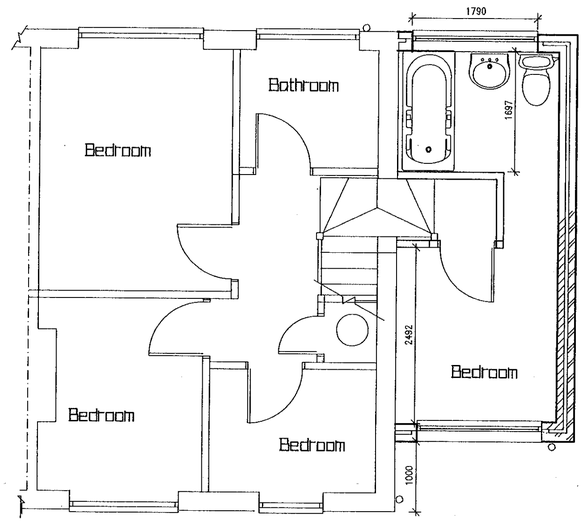

First Floor

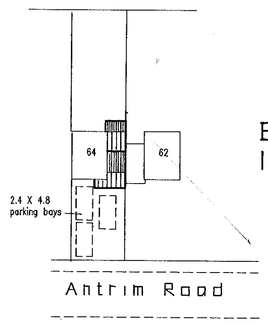

Block Plan
1:500

REVISED PLAN

PLAN:	
FOL	
DC	
APP	
CS	
11 SEP 2000	
COPIES TO:	ASK:
	TILE:

APPROVED

Location Plan 1:1250

REVISIONS

Rev.	Description	Date
A	Porch and Garage Extended	30/8/2000

JOB TITLE

Mr & Mrs Parker
64 Antrim Road
Woodley

TITLE

Two Storey Side Extension

SCALE	DATE	DRAWING No.
1:50 1:100	25/7/200	Parker:01 A

D 13/7/01