
13.FEB.2001* 5569

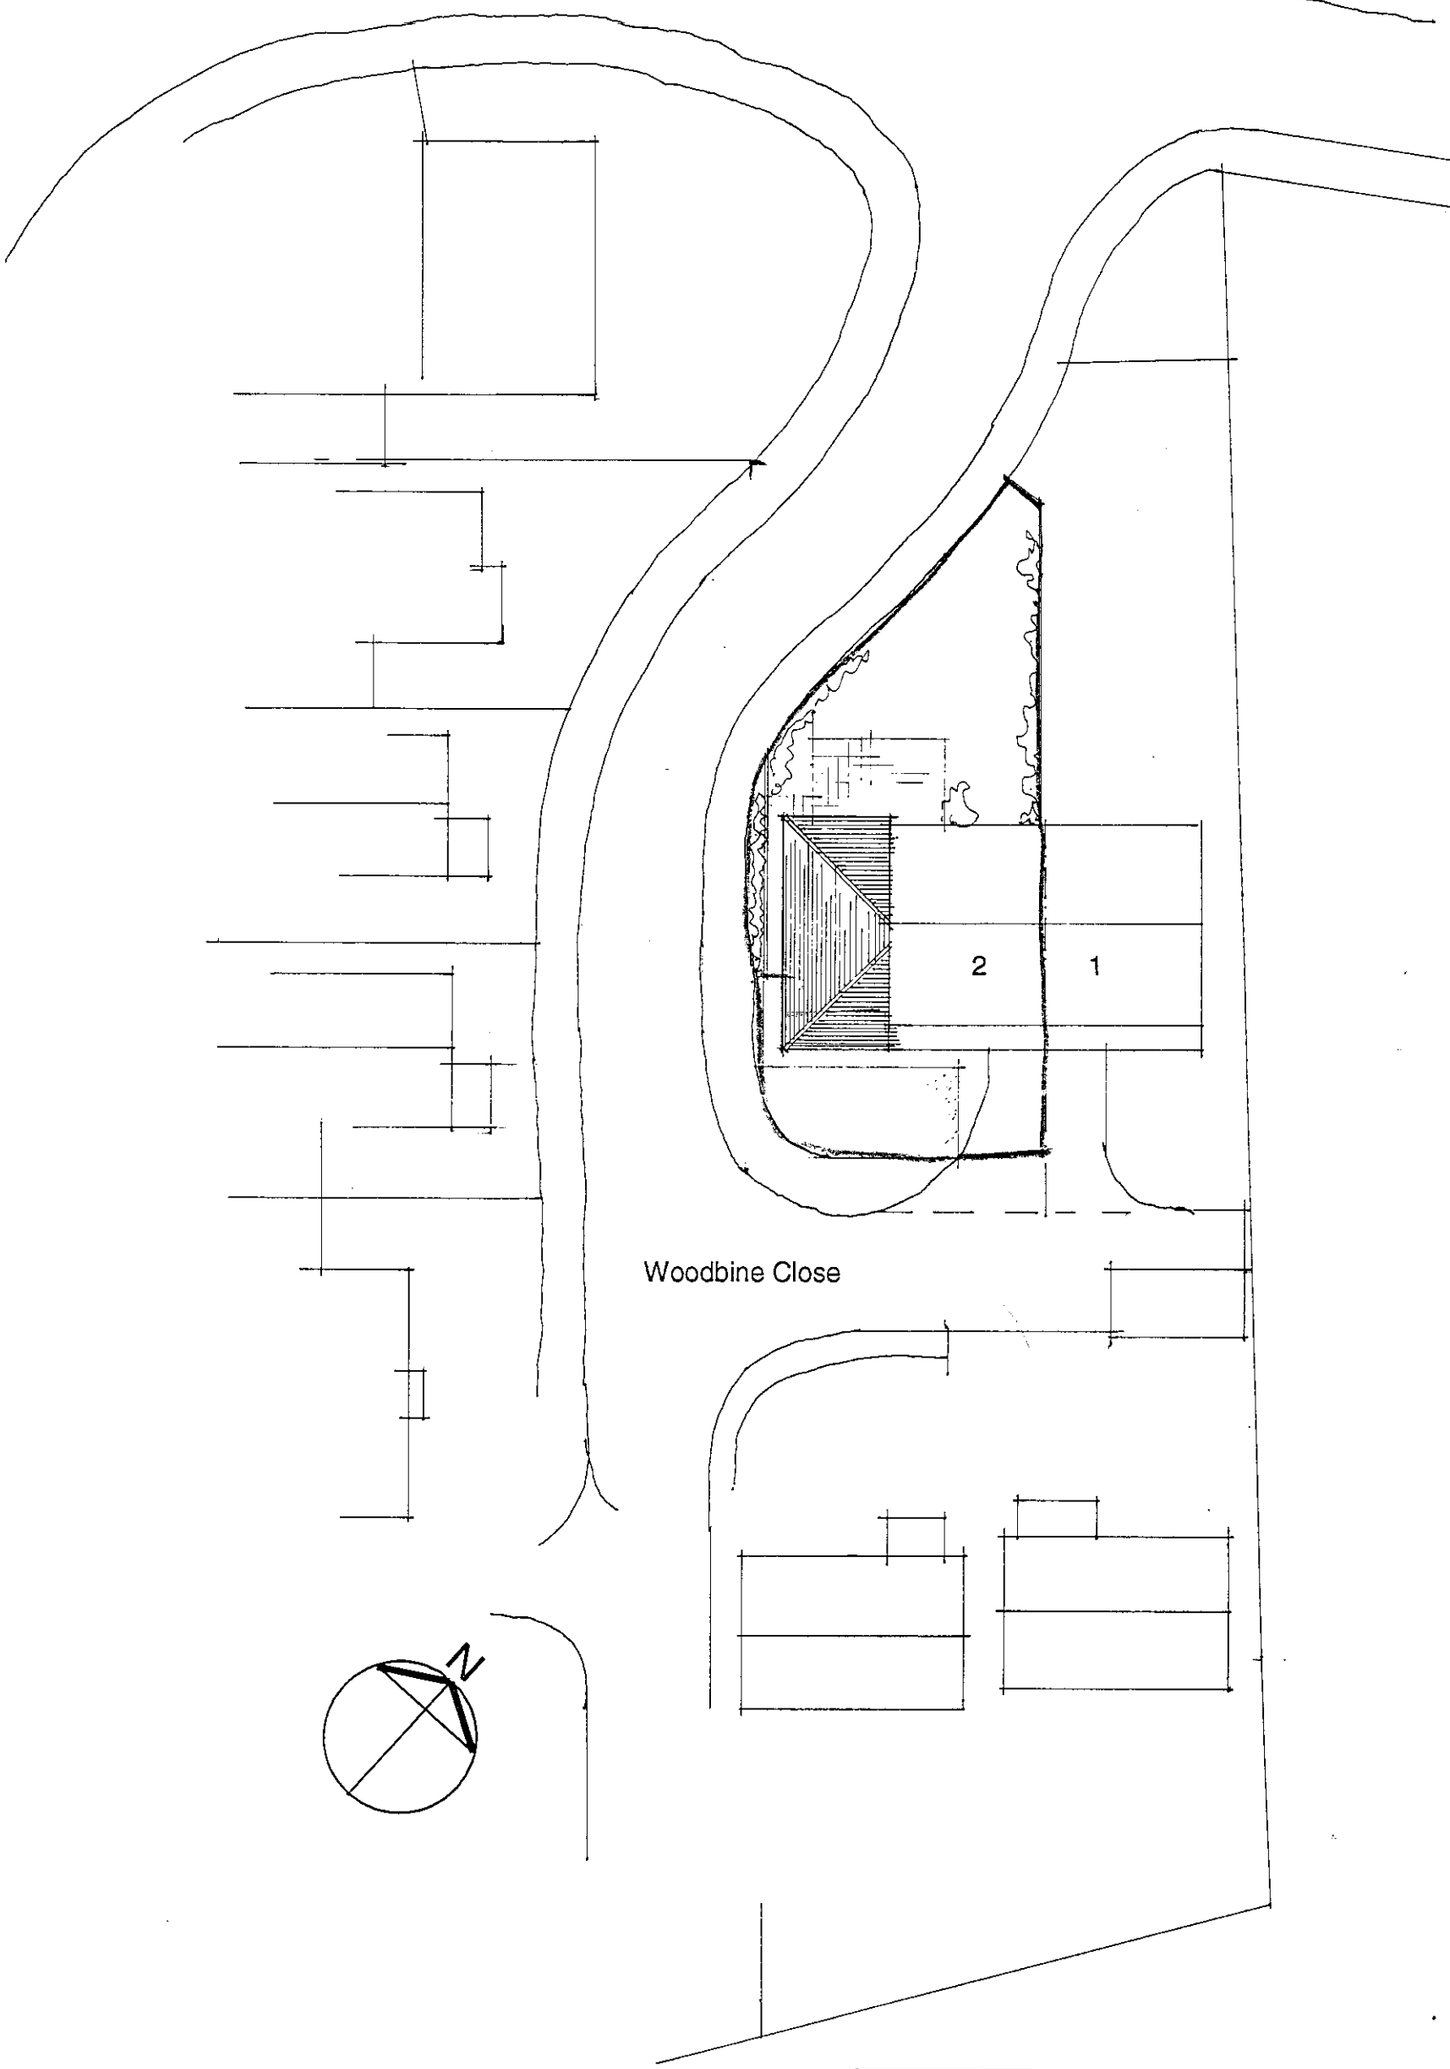


ACCESS
ARCHITECTS
Mortimer House
49 Church Street
Theale
Berkshire RG7 5BX
Tel: 0118 930 4440
Fax: 0118 930 5552


Client: Mr & Mrs Latymer	Date: Jan 01
Project: 2 Woodbine Close	Drawn:
Title: Site Plan	Checked:
Drawing no.: 250/02 Revision:	Scale: 1:250

0 10 20 30 40 50 60 70 80 90 100
0 2 3

13.FEB.2001* 3369

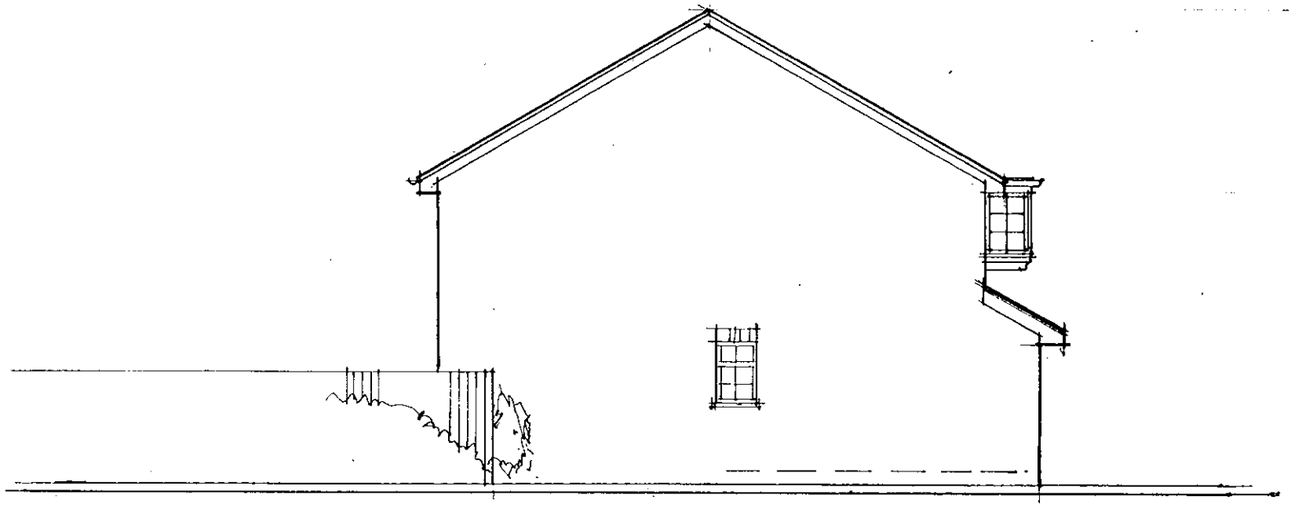


Existing South West Elevation

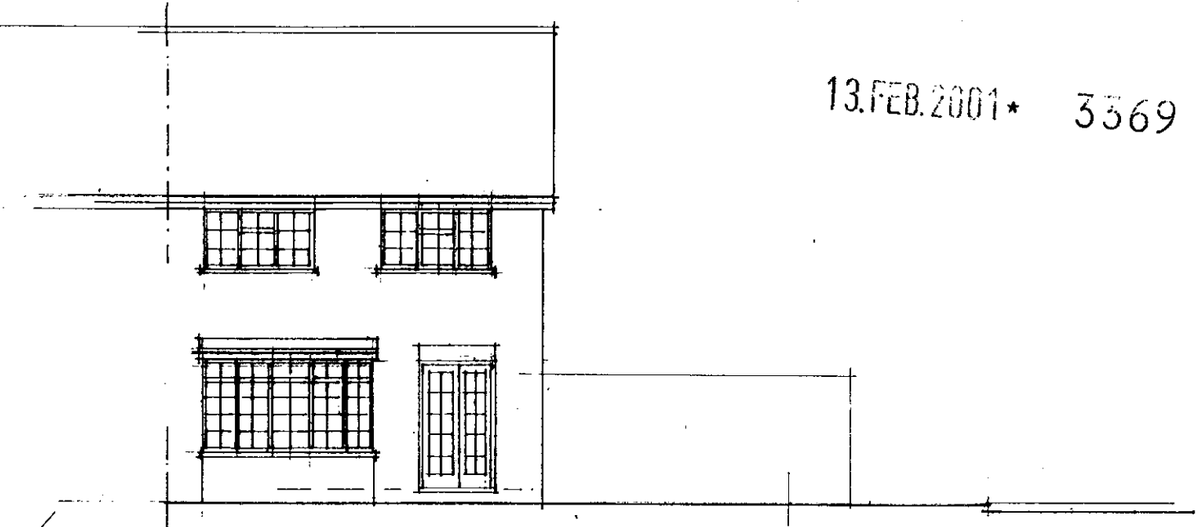


Existing North West Elevation




Existing South East Elevation

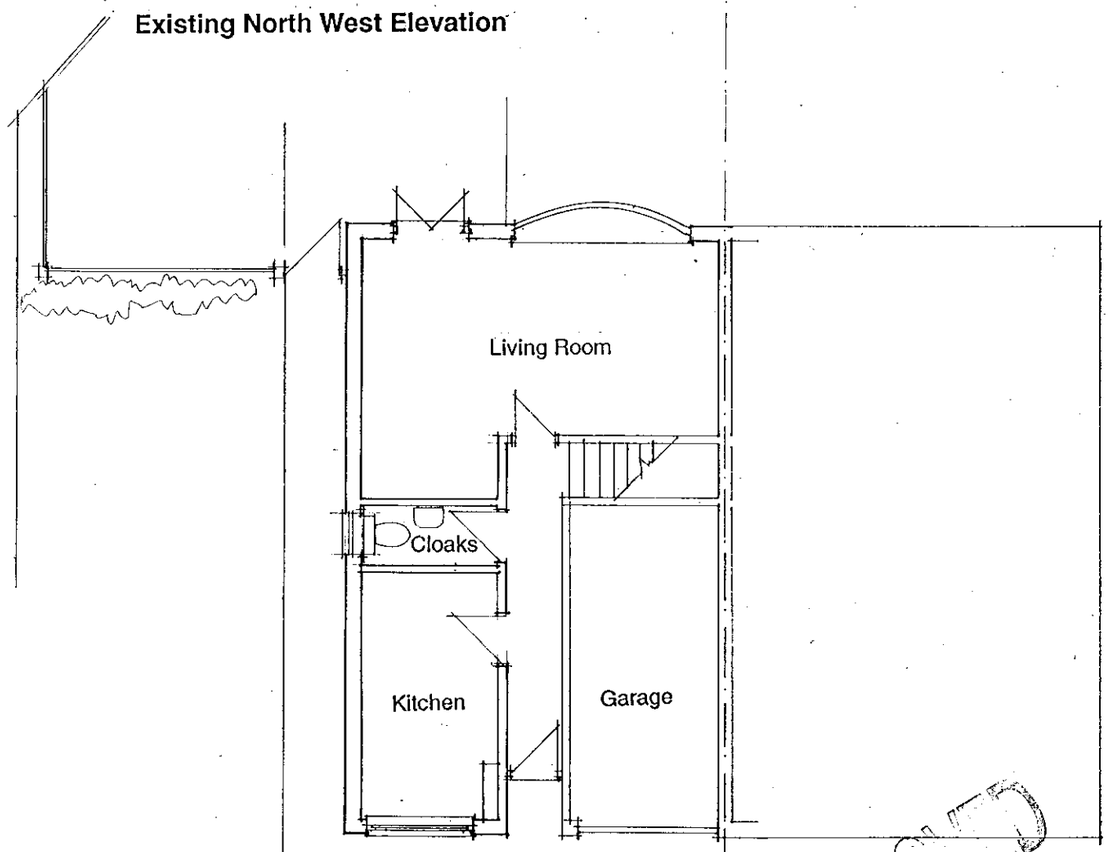


Existing ground floor plan

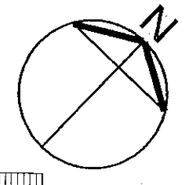

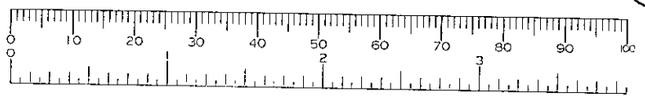

ACCESS ARCHITECTS
Mortimer House
49 Church Street
Theale
Berkshire RG7 5BX
Tel: 0118 930 4440
Fax: 0118 930 5552


Client: Mr & Mrs Latymer	Date: Jan 01
Project: 2 Woodbine Close	Drawn:
Title: Existing Plans & Elevations	Checked:
Drawing no.: 250/03 Revision:	Scale: 1:100

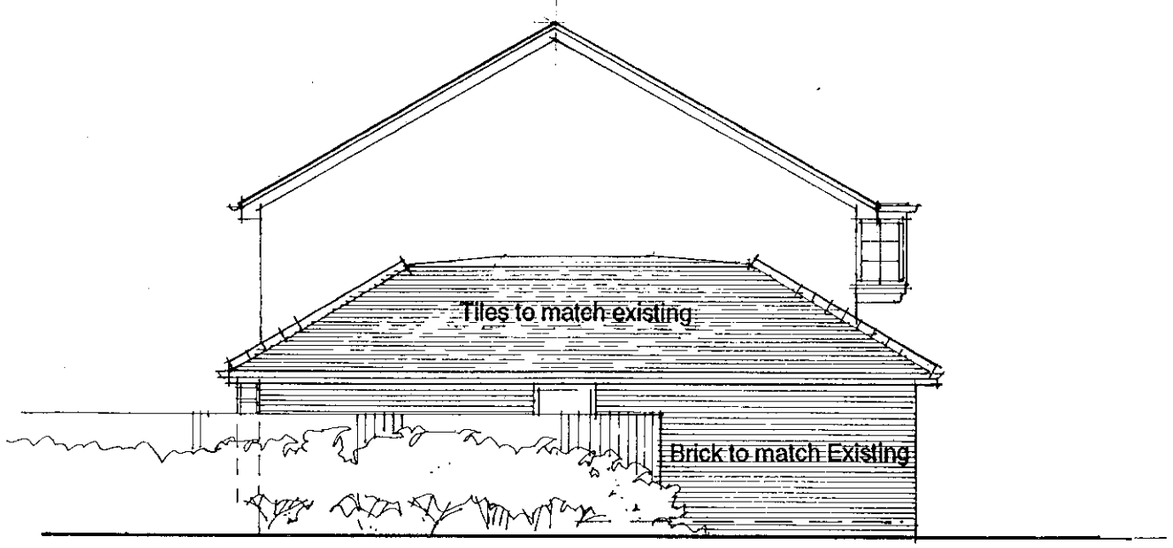


Proposed South West Elevation



Proposed South East Elevation

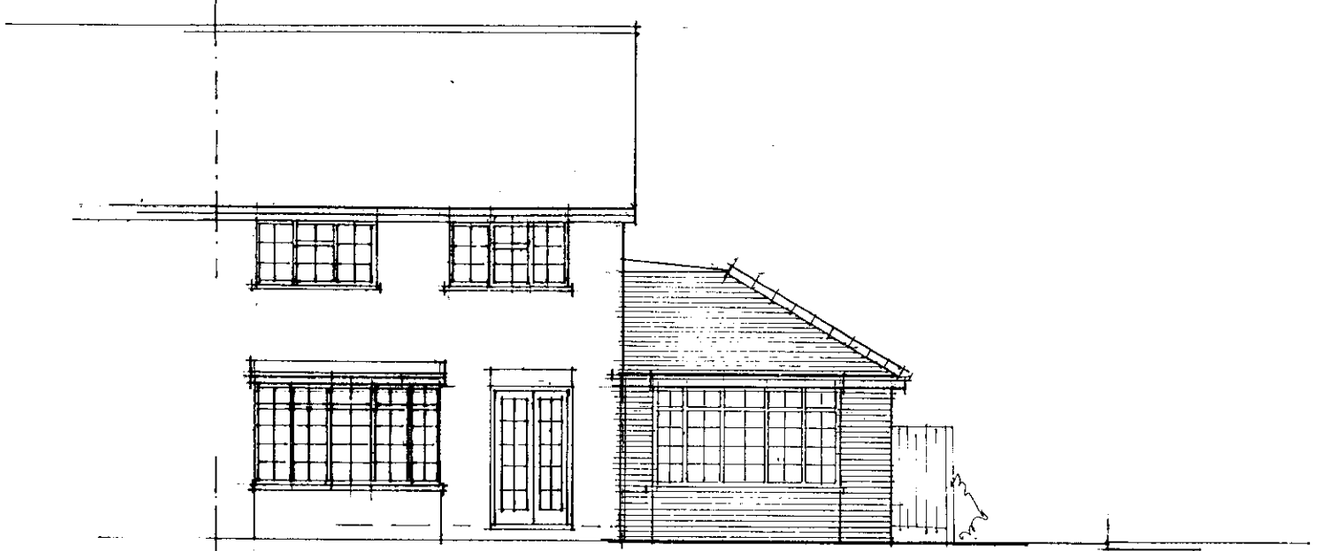


Proposed North West Elevation

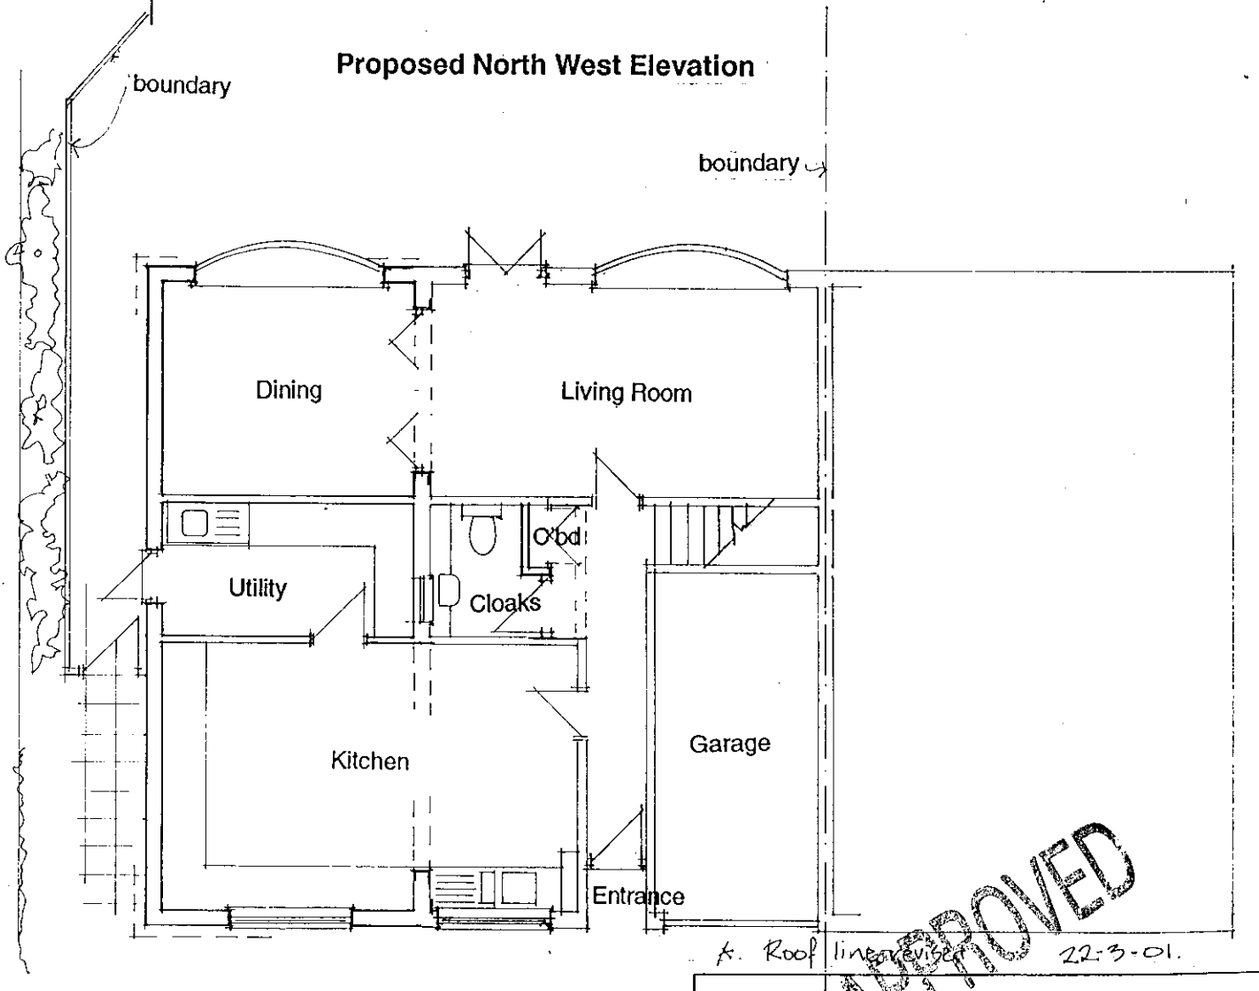

Proposed ground floor plan

A. Roof line revised 22-3-01.

APPROVED

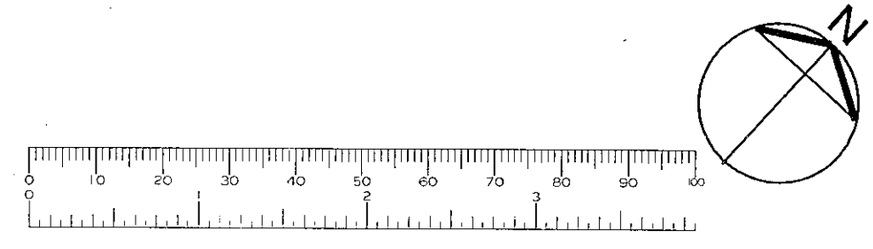

ACCESS ARCHITECTS
Mortimer House
49 Church Street
Theale
Berkshire RG7 5BX
Tel: 0118 930 4440
Fax: 0118 930 5552

Client: Mr & Mrs Latymer	Date: Jan 01
Project: 2 Woodbine Close	Drawn
Title: Proposed Plans & Elevations	Checked
Drawing no: 250/04 Revision: A.	Scale: 1:100