


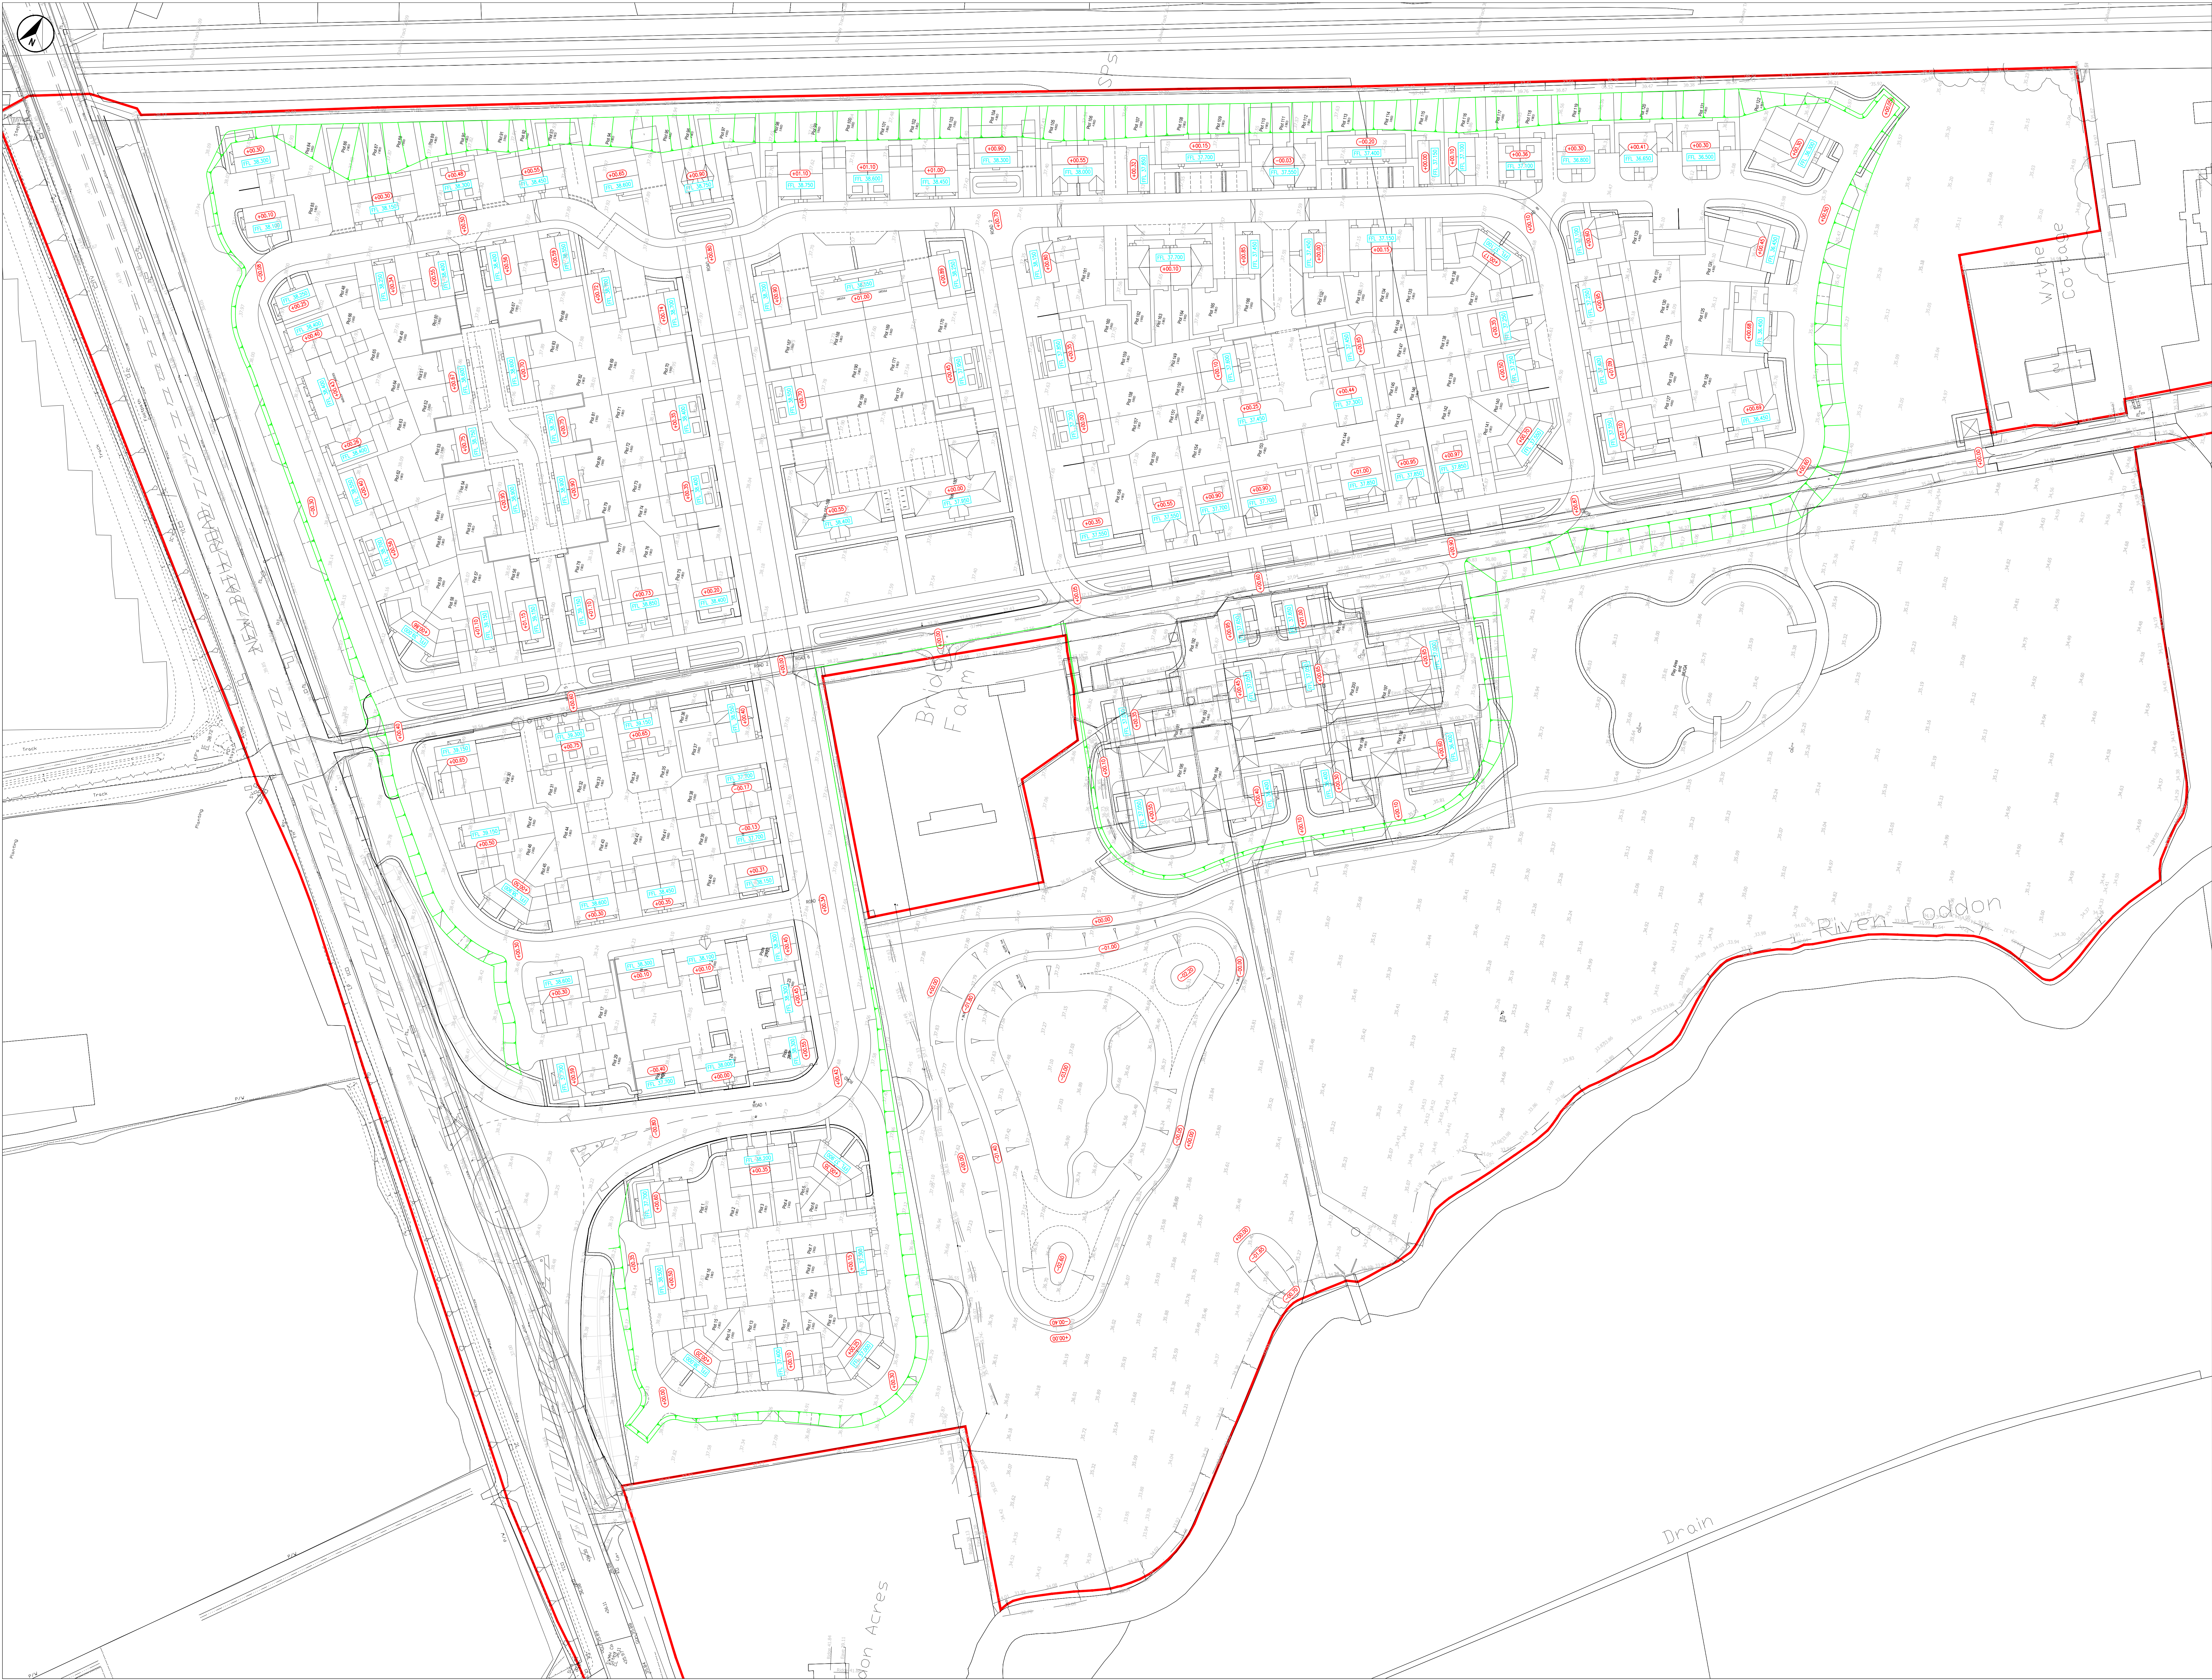

LEGEND

PTL 35.000 Proposed finished floor level.

Approximate level difference (m) from existing ground level to proposed finished level.

Approximate batter into existing ground levels.

A Level difference in front of plot 141 amended. JM 7/3/25

Rev	Description	Initial	Date
1			

croudacehomes
©Croudace Homes Limited 2022

**NEW BATH ROAD
TWYFORD**

OVERALL LEVEL STRATEGY

SCALE : 1/500 @ A0

DATE : FEBRUARY 2025

DRAWN : JM

CHECKED : -

DRG.No. : 703-SK-03

A