


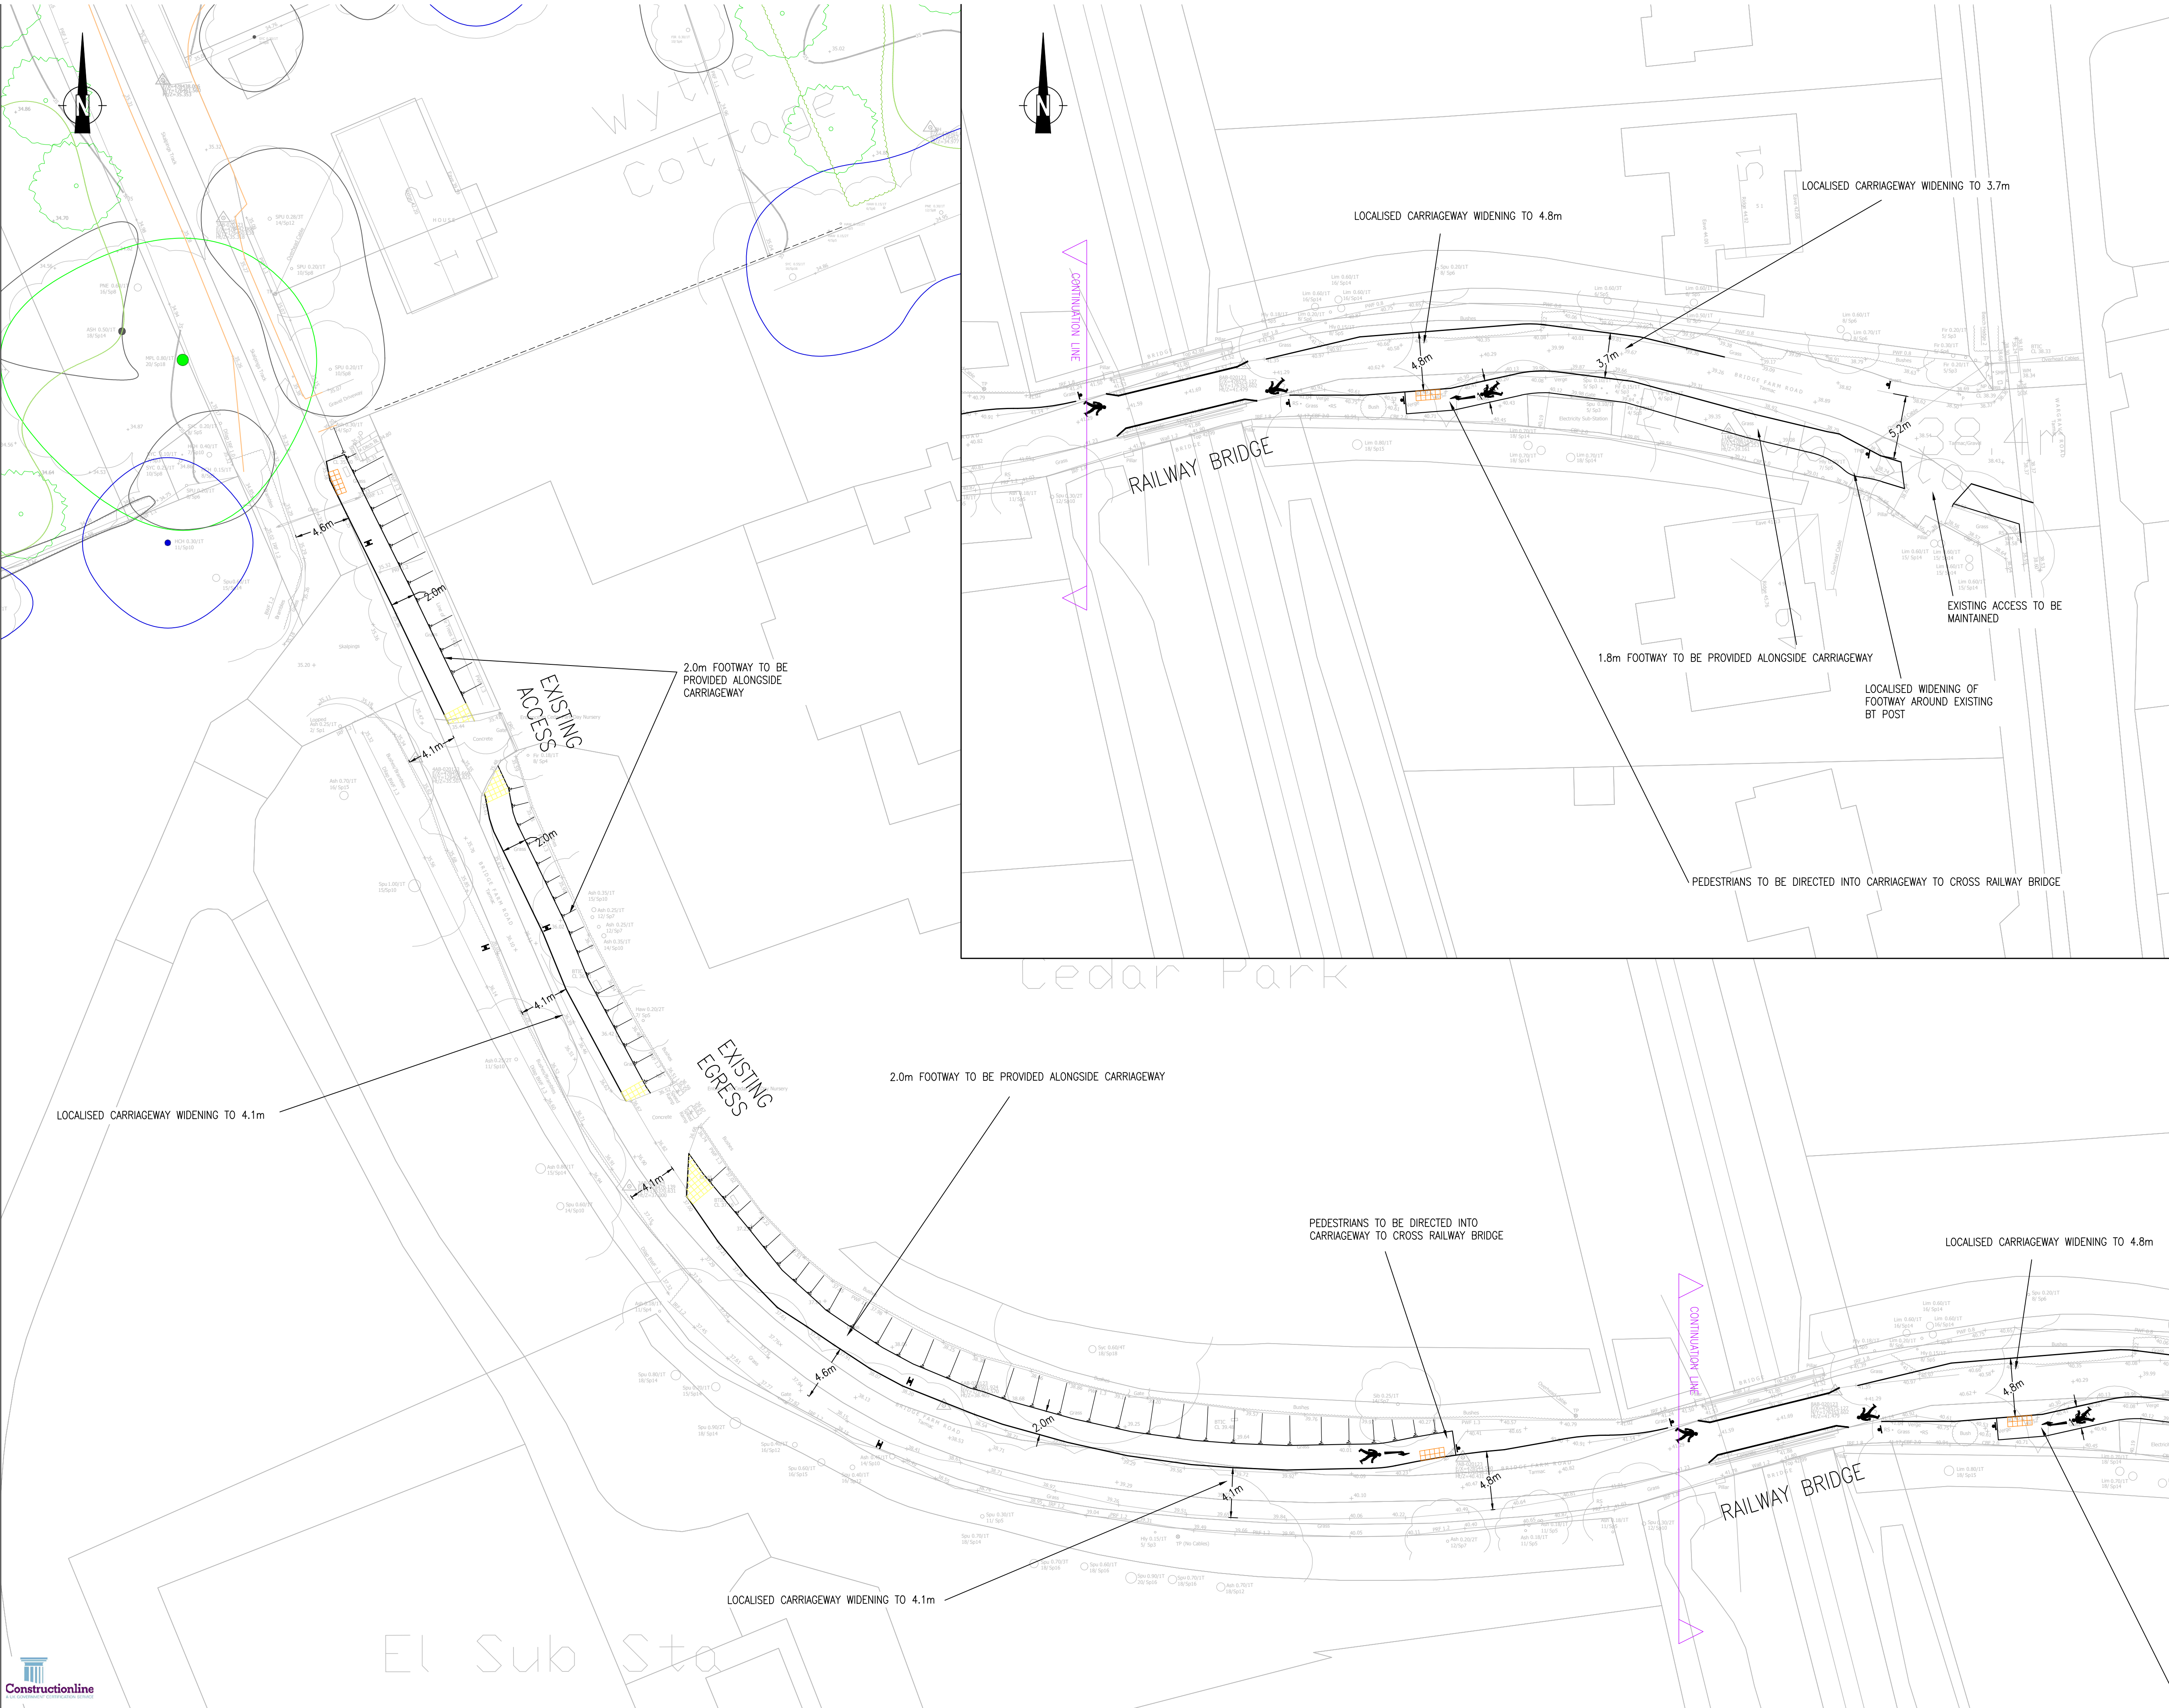

1. DO NOT SCALE FROM THIS DRAWING
2. ALL DIMENSIONS ARE IN METRES, UNLESS STATED OTHERWISE
3. THIS DRAWING IS TO BE READ IN CONJUNCTION WITH ALL RELEVANT SCHEME DRAWINGS AND SPECIFICATIONS

KEY:

- PROPOSED ROAD SIGN
- PROPOSED CORDUROY PAVING
- PROPOSED TACTILE PAVING

Rev	Description	Drn	Chk	Date
REVISIONS				
Preliminary Issue	Submitted for S104			
Planning Issue	Issued for Tender			
Submitted for S38	Issued for Construction			
Submitted for S278	As Built			

STUART MICHAEL ASSOCIATES
CONSULTING ENGINEERS

Stuart Michael Associates Ltd
Coombe House, Coombe Square, Thatcham, Berkshire RG19 4JF
T: 01635 867 711 e: mail@stuartmichael.co.uk
F: 01635 861 715 w: www.stuartmichael.co.uk

croudacehomes

JOB TITLE
BRIDGE FARM, TWYFORD

DRAWING TITLE
PRIVATE WORKS GENERAL ARRANGEMENT

DATE	ISSUED	REV	SCALE	ISSUE CHECKED
APRIL 2024	TV	A	1:250	A1
DRAWING NO.	5563.652	REV		

This drawing is the copyright of Stuart Michael Associates Limited. It may not be reproduced or amended without the written approval of Stuart Michael Associates