

INTERNALLY GLAZED FLUSH SASH WINDOWS

The maximum sizes stated below (mm) are based on 28mm 4-20-4 standard double glazed units within frames manufactured to the reinforcement guidelines.


MAXIMUM SIZES FOR :

50mm Flush sash top hung - (sash size): 1080 w x 1080 h, **max sash weight = 23.3kg**





50mm Flush sash side hung - (sash size): 715 w x 1342 h, **max sash weight = 19.2kg**

TYPICAL ELEVATION


Viewed from Outside
Scale 1:10

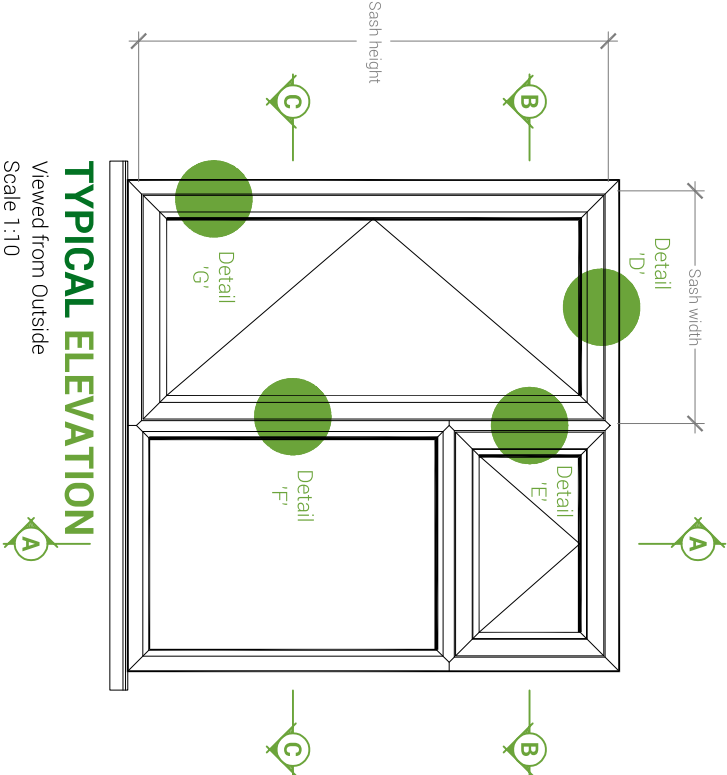



Finished frame sizes are subject to size, height of installation geographical location.
For further guidance contact Linlar's Design or Technical departments.

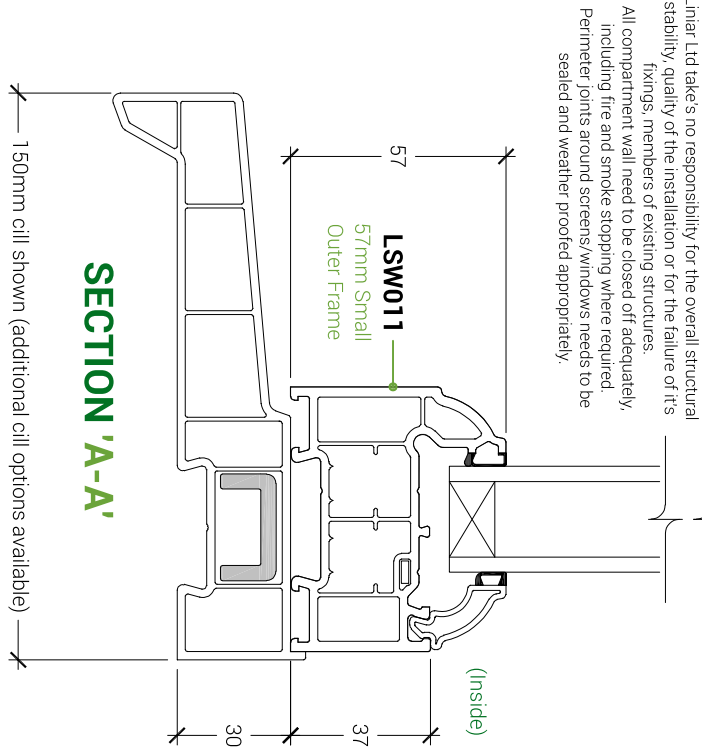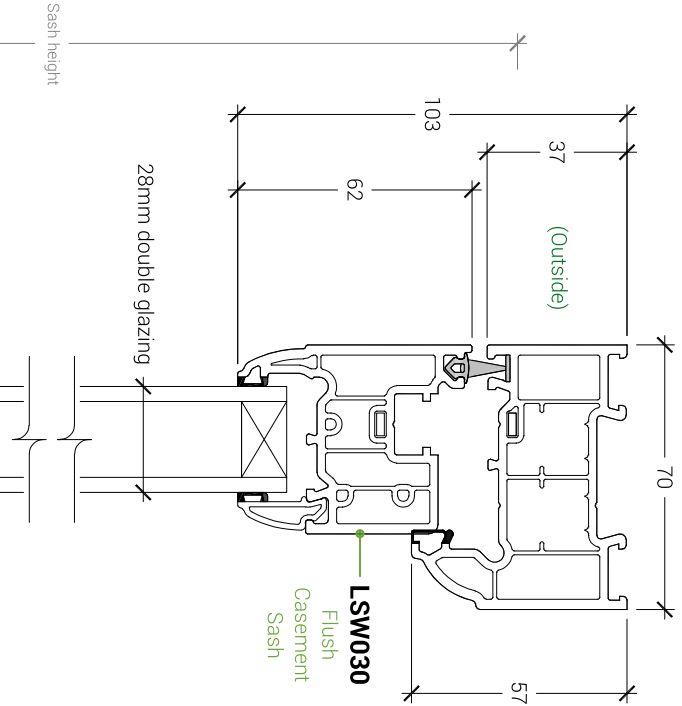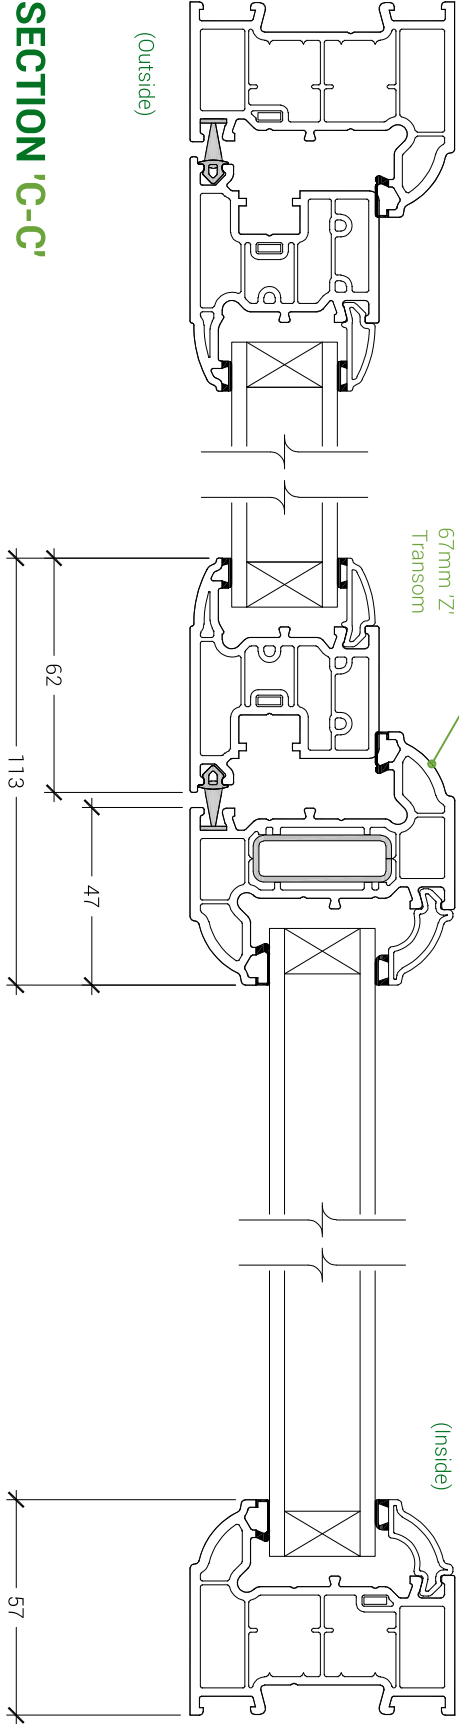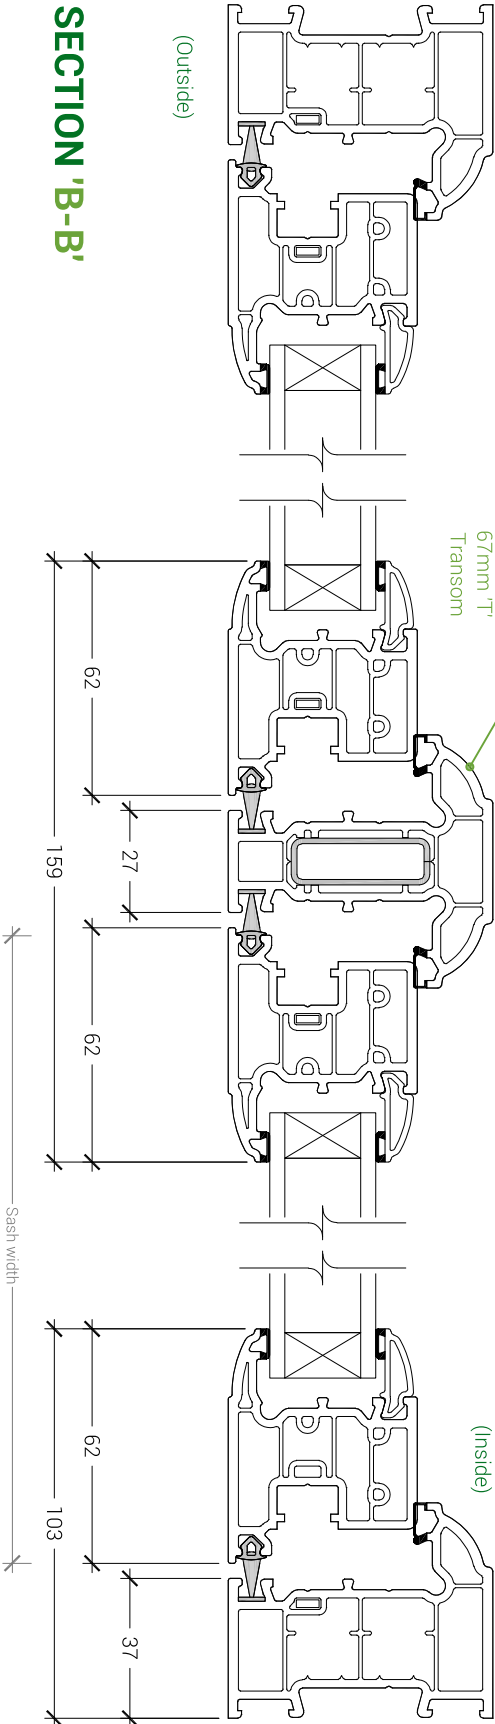


ALTERNATIVE HEAD OPTION 77MM LARGE OUTER FRAME

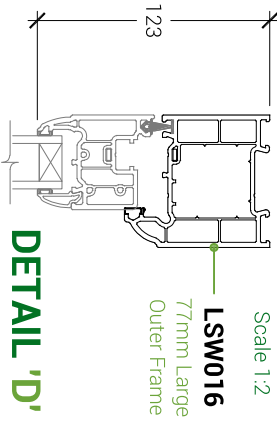

ALTERNATIVE TRANSOM OPTION 87MM TRANSOMS

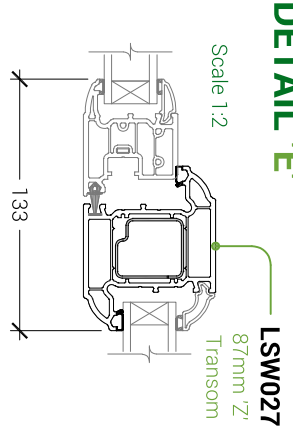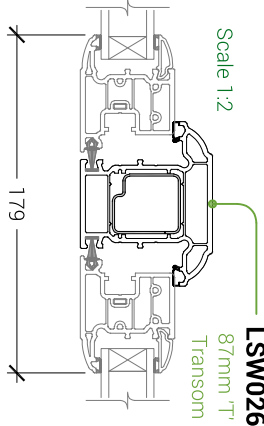


ALTERNATIVE BEAD OPTIONS TRIPLE GLAZING

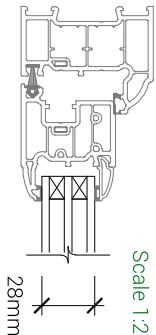

DETAIL 'G'

ADDITIONAL ENHANCEMENTS

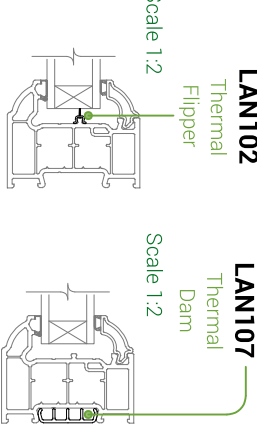

Linlar Ltd takes no responsibility for the overall structural stability, quality of the installation or for the failure of its fixings, members of existing structures.
All compartment wall need to be closed off adequately, including fire and smoke stopping where required.
Perimeter joints around screens/windows needs to be sealed and weather proofed appropriately.