


Internally Glazed Flush Sash Windows – with Black S bars

Finished frames are subject to size, height of installation, geographical location.

To be read in conjunction with the quotation from the window supplier.

Refer back to approved elevations for location of windows.

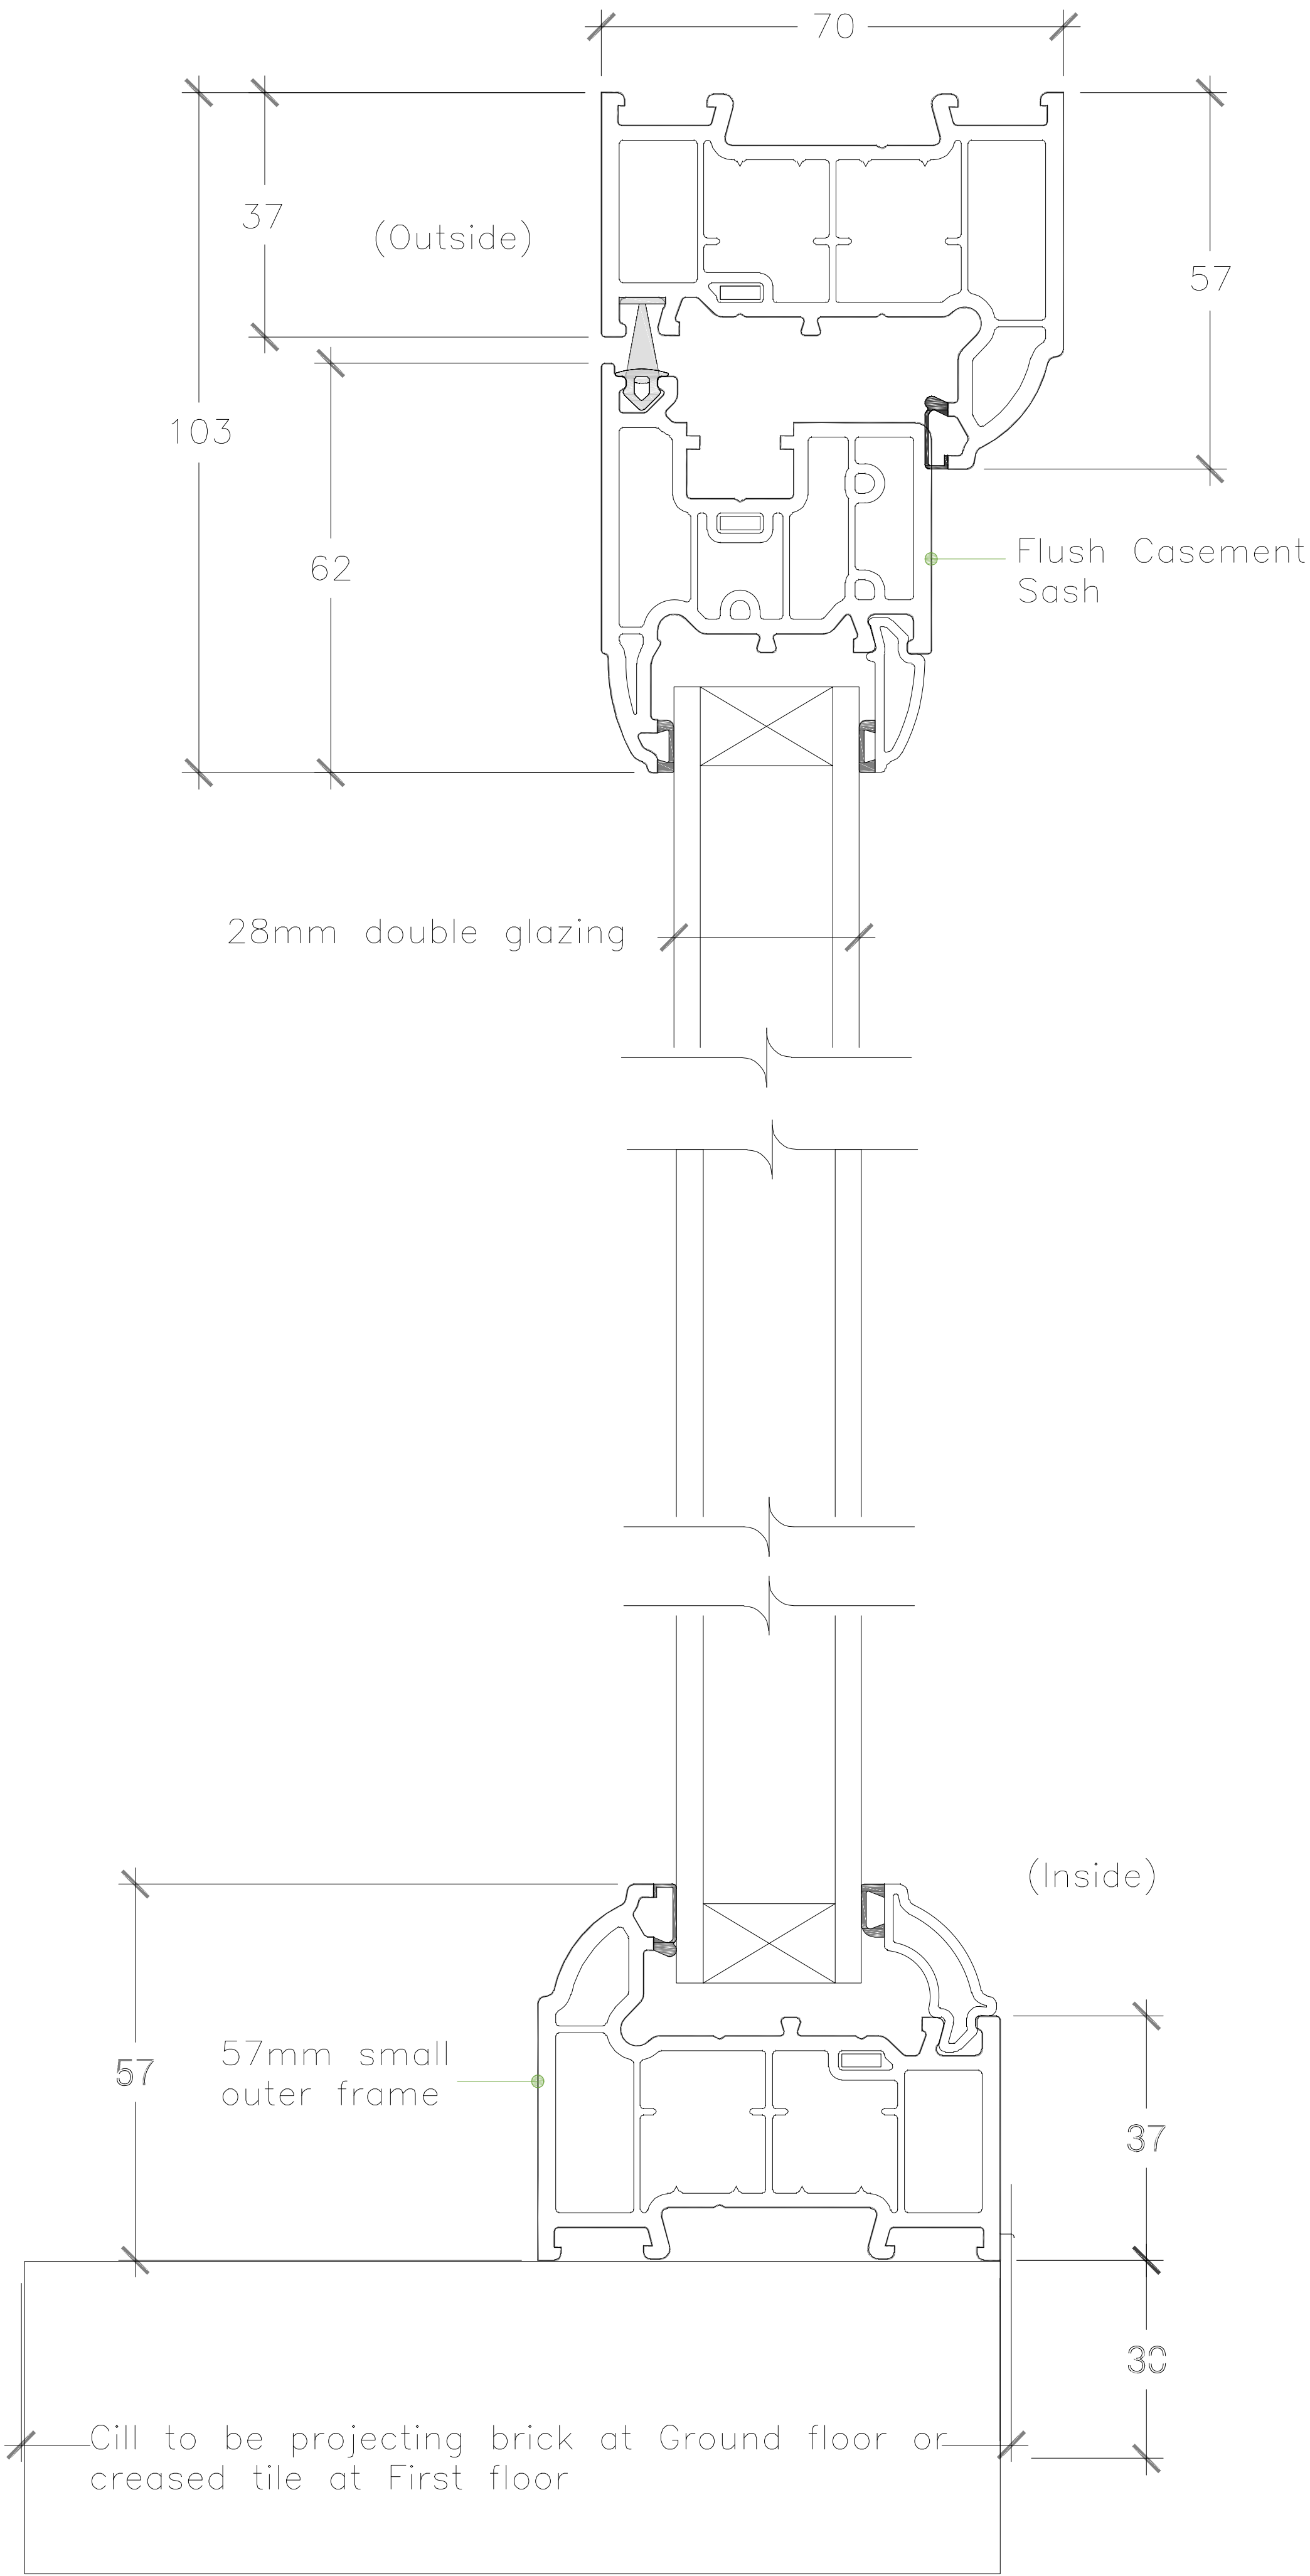

Section A-A

1. THE COPYRIGHT OF THIS DRAWING IS VESTED IN "OUTSIDE THE BOX HOME DESIGNS LTD." AND IT MAY NOT BE REPRODUCED IN WHOLE OR PART OR USED FOR THE MANUFACTURE OF ANY ARTICLE WITHOUT THE EXPRESS PERMISSION OF THE COPYRIGHT HOLDERS.
2. ANY MISSING OR NEEDED DIMENSIONS MUST BE REPORTED BACK TO OTBHD.
3. ALL DIMENSIONS ARE IN MILLIMETERS UNLESS NOTED OTHERWISE.

NOTE:
THIS DRAWING HAS BEEN PREPARED FOR SUBMISSION TO THE LOCAL AUTHORITY FOR APPROVAL UNDER THE PLANNING ACT. ASSUMPTIONS MAY HAVE BEEN MADE AND ALL RELEVANT FACTS AND DIMENSIONS MUST BE TAKEN BY THE BUILDER WHEN THE DRAWING IS USED FOR CONSTRUCTION PURPOSES. THIS DRAWING SHOULD NOT BE SCALED, EXCEPT FOR LA PLANNING DEPT. PURPOSES ONLY. ALL WORK MUST COMPLY WITH THE 1996 PARTY WALL ACT (NOTICES SERVED IF APPLICABLE), CURRENT BS CODES OF PRACTICE AND BUILDING REGULATIONS TO THE BUILDING INSPECTORS SATISFACTION.

Rev	Date	Detail	By



**OUTSIDE THE BOX
HOME DESIGNS LTD**

Web: www.outsideboxhomedesigns.co.uk Email: info@outsideboxhomedesigns.co.uk
Registered Address: 65-67 Paul Street, London, EC2A 4BE

Site Address:
Little Gables
Arborfield Cross

All dimensions & measurements to be checked on site.

Drawing Title:
Section A-A

Date: 16.03.26 Scale: 1:10 @ A1

Drawn: SR Checked: JH

Drawing Number: 240611-012 Rev: A