


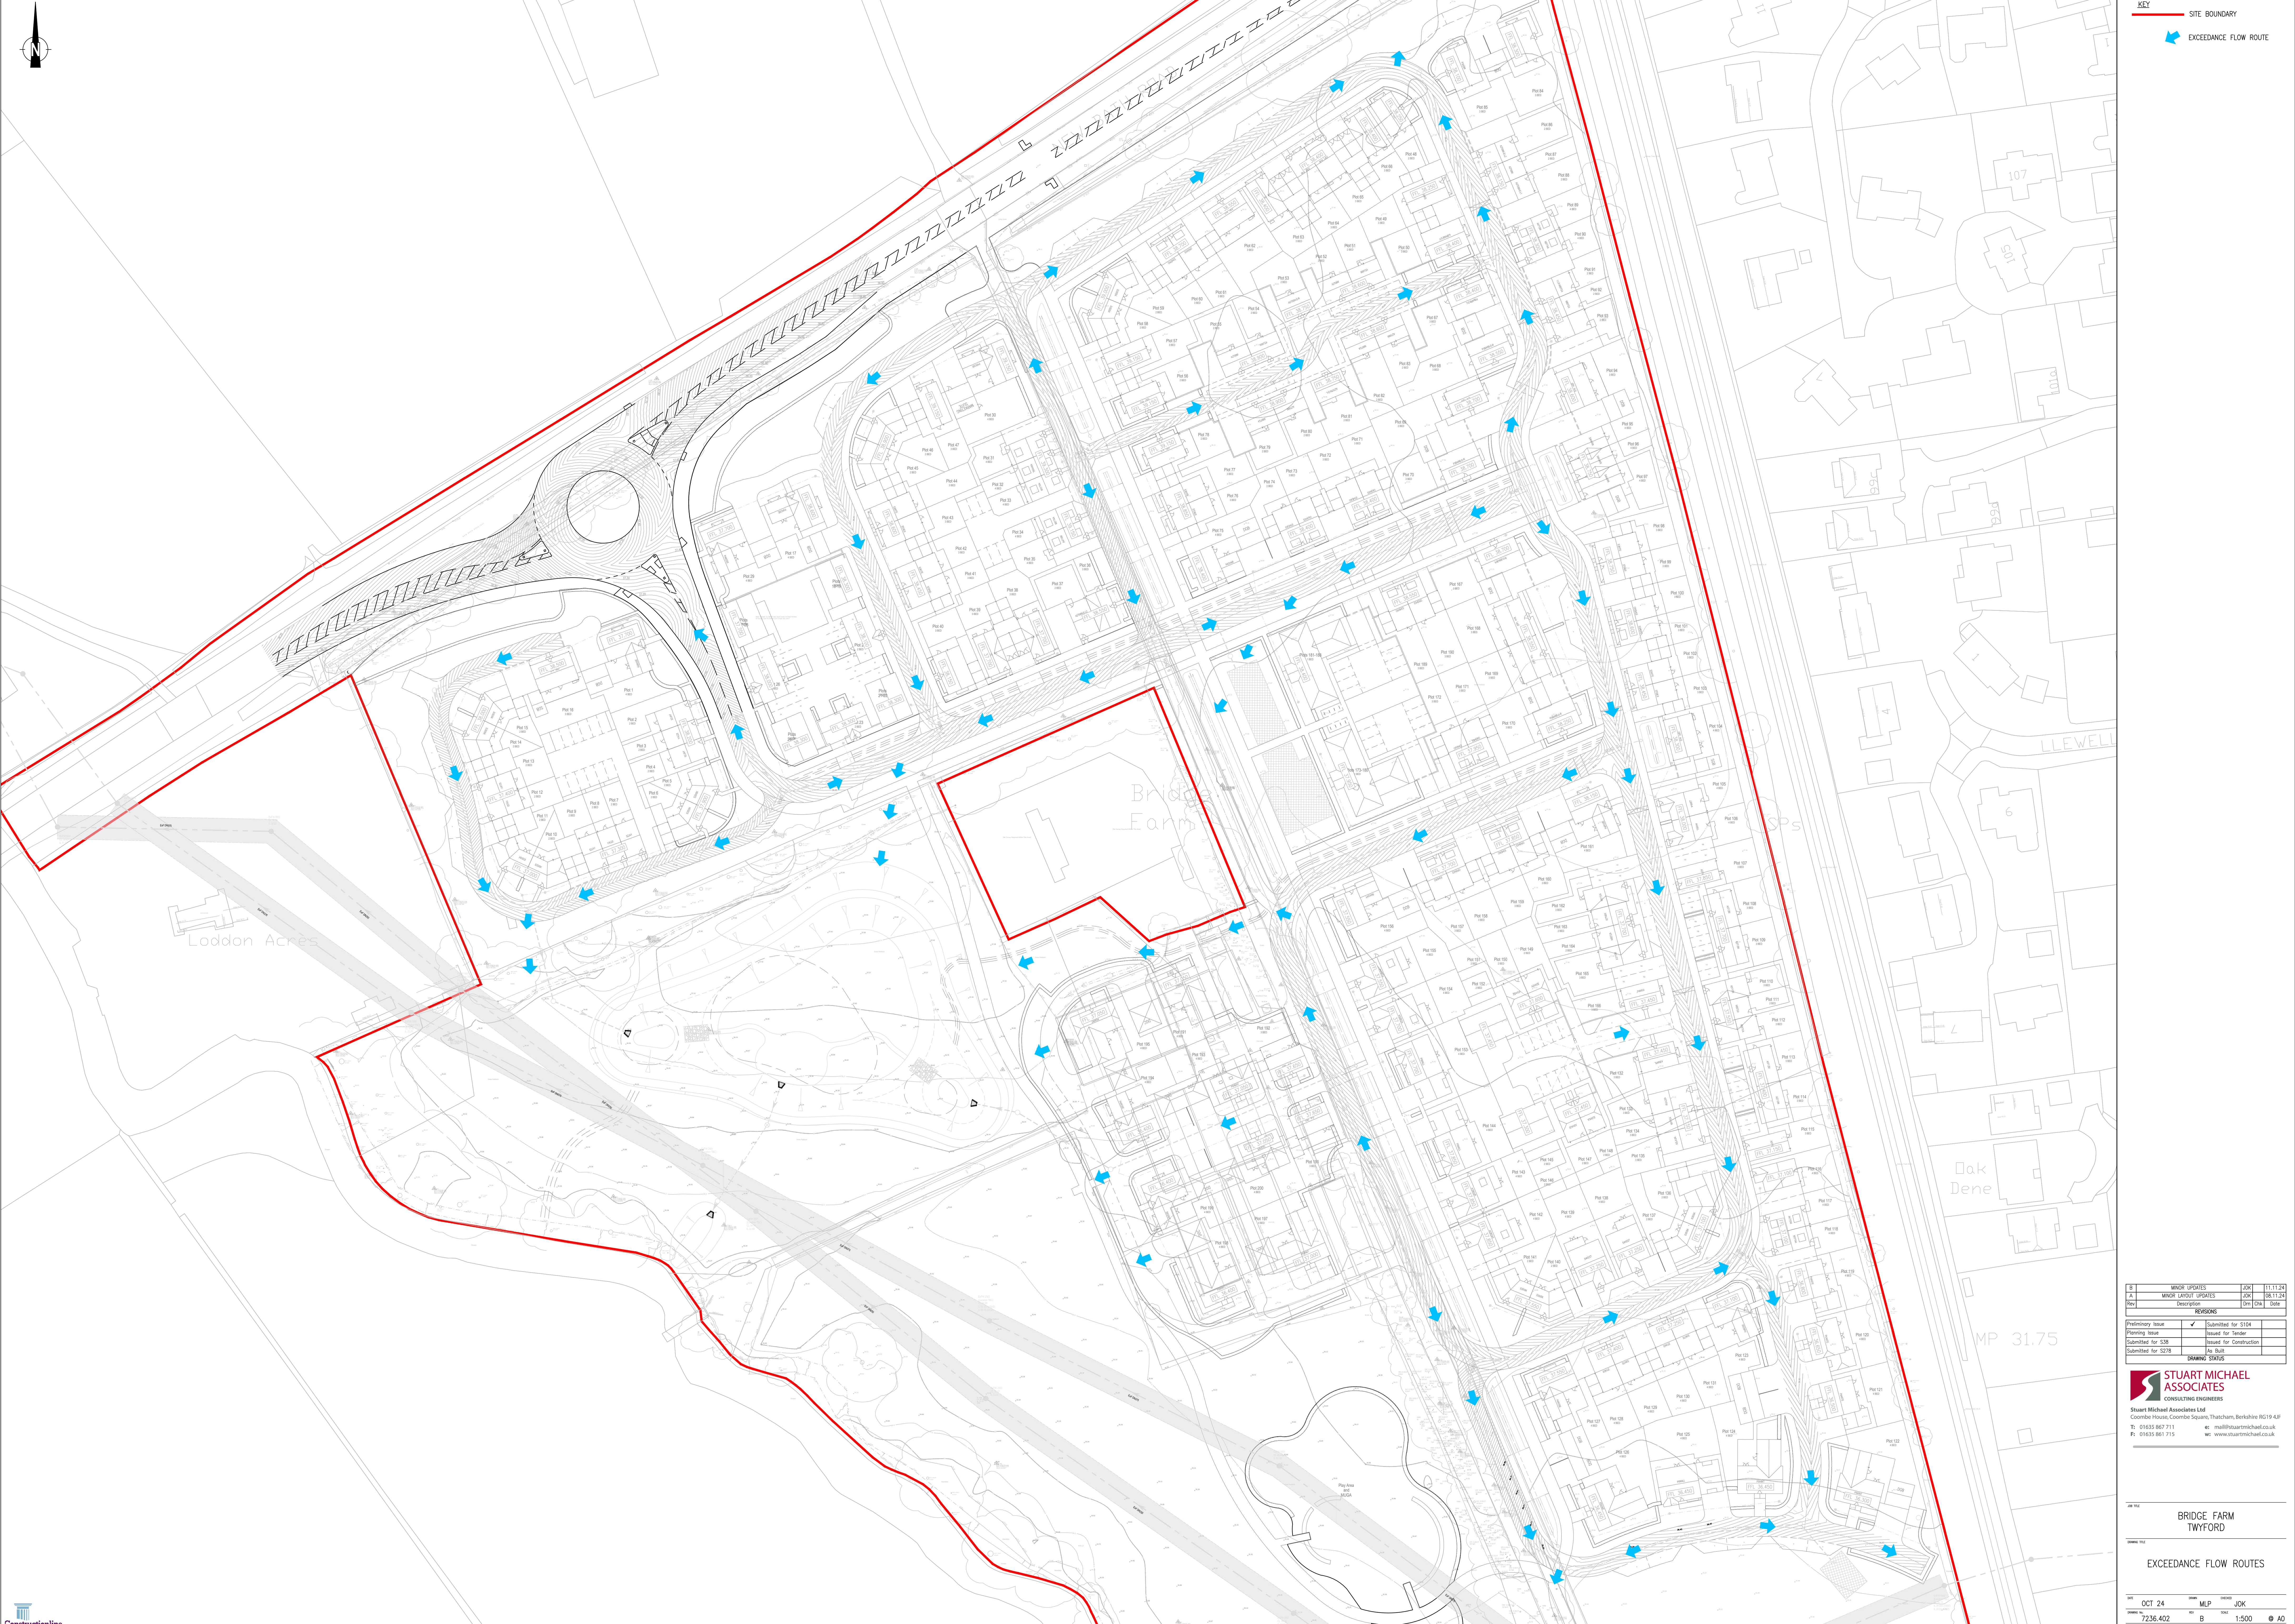

KEY

— SITE BOUNDARY

➡ EXCEEDANCE FLOW ROUTE

B	MINOR UPDATES	20K	11.11.24
A	MINOR LAYOUT UPDATES	20K	10.11.24
Rev	Description	Qty	CNA
REVISIONS			
Preliminary Issue	✓	Submitted for S104	
Planning Issue		Issued for Tender	
Submitted for S38		Issued for Construction	
Submitted for S278		As Built	
DRAWING STATUS			

STUART MICHAEL ASSOCIATES
CONSULTING ENGINEERS
Stuart Michael Associates Ltd
Coombe House, Coombe Square, Thatcham, Berkshire RG19 4LP
T: 01635 867 711 E: mail@stuartmichael.co.uk
F: 01635 861 715 W: www.stuartmichael.co.uk

BRIDGE FARM
TWYFORD

EXCEEDANCE FLOW ROUTES

DATE: OCT 24 DRAWN: MLP CHECKED: JOK
7236.402 B 1:500
© This drawing is the copyright of Stuart Michael Associates Limited. It may not be reproduced or amended without the written approval of Stuart Michael Associates.