


- NSP1 - Concrete Slab Paving, 600 x 300 x 80mm d.
Clause EXT-131.
NSP2 - Concrete Sett Paving, 100 x 100 x 80mm d. Clause
EXT-141.
NSP3 - Concrete Sett Paving, 300 x 200 x 80mm d.
Clause EXT-142.
CS - Concrete Slabs to footways, 600 x 300 x 80mm d.
Clause EXT-121.
PB - Permeable Block, 210 x 105 x 100mm d.
Clause EXT-101.
RBD - Resin Bound Gravel Clause EXT-191.
RBC - Resin Bound Gravel with Collweb Clause EXT-192.
AT - Hot Rolled Asphalt Clause EXT-151.
K1A - Precast Concrete Bullnosed Straight Kerb EXT-201.
K1B - Precast Concrete Bullnosed Transition Kerb EXT-202.
K1C - Precast Concrete Straight Flush Kerb EXT-203.
K3 - Precast Concrete Flat Top Pin Kerb EXT-204.
K4 - Flush Metal Edge EXT-231.
K6 - 438(h)x300mm(w) Granite Edge EXT-213.
K7 - 565(h)x500mm(w) Granite Edge EXT-214.
K8 - 300(h)x250mm(w) Granite Edge EXT-215.
KST - 565mm(h) to 400mm Transition
Granite Edge EXT-216.
BS - Blister Surface EXT-122.
BE - Bench with backrest + armrest EXT-441.
BE1 - Bench with backrest EXT-440.
BE2 - Bench with no backrest EXT-442.
BE3 - Wide Bench with no backrest EXT-443.

TA - Wheelchair Accessible Table EXT-451.
FP - Flagpole EXT-491.
WF - Water Feature EXT-495.
CY - Cycle Stands EXT-421.
F - Freeder Pillar (refer to M&E specification)
BH - Bin EXT-401.
EV - Electric Vehicle Charging Point (M&E spec)
L - Lighting. Refer to drawing
LA - Lighting column (6m h) EXT-471.
L6 - Lighting column (6m h) EXT-471.
LB - Bollard lighting (6m h) EXT-471.
LB1 - Bollard Lighting (emergencies
only) EXT-414.
LU - Floor recessed inground
uplights EXT-472.
Services, Refer to Civil/ M&E Drawings
ECMWF-BDP-ZZ-ZZ-DR-C-000102
ECMWF-BDP-ZZ-ZZ-DR-C-000103
ECMWF-BDP-MB-ZZ-DR-N-901002
ECMWF-BDP-MB-ZZ-DR-N-901002
ECMWF-BDP-MB-ZZ-DR-N-901002
MH - Manhole. All manhole covers not in
asphalt to be infilled. Refer to Civil
manhole schedules
ECMWF-BDP-ZZ-ZZ-DR-C-000104 to
ECMWF-BDP-ZZ-ZZ-DR-C-000106,
M&E manhole schedule
ECMWF-BDP-MB-ZZ-SH-P-003013.
FH - Fire Hydrant
WP - Watering Point

WP - Watering Point
Drainage, Refer to Civil Drawings:
DC - Drainage Channel
SC - Facade Hidden Slot Channel
GU - Gully
DH - Door Handrail
DP - Door Post
VG - Vehicle Gate (Q1) EXT-342
PG - Pedestrian Gate (Q1) EXT-343
Q1 - Metal Fencing Q1 EXT-303
Q2 - Metal Fencing Q2 EXT-304
Q3 - Metal Fencing Q3 EXT-304
Q4 - Metal Fencing Q4 EXT-305
G - Emergency Access + Maintenance Gate
EXT-341
CR - Card Reader /Video Intercom Post
RT - Retaining Wall
CCTV - CCTV locations EXT-473
BP - Active Beam-set Mounting Post EXT-474
LI - Laser Intruder Detection Device
SC - Monitored Security Rated Street Cabinet
SP - Disabled Parking Bay Signage
integrated into EV charger, in
accordance with BS8300-1 EXT-492
SH - Security Hut
AD - Assistance Dog Area (Proposed future
location)
VS - Vehicle Stopper

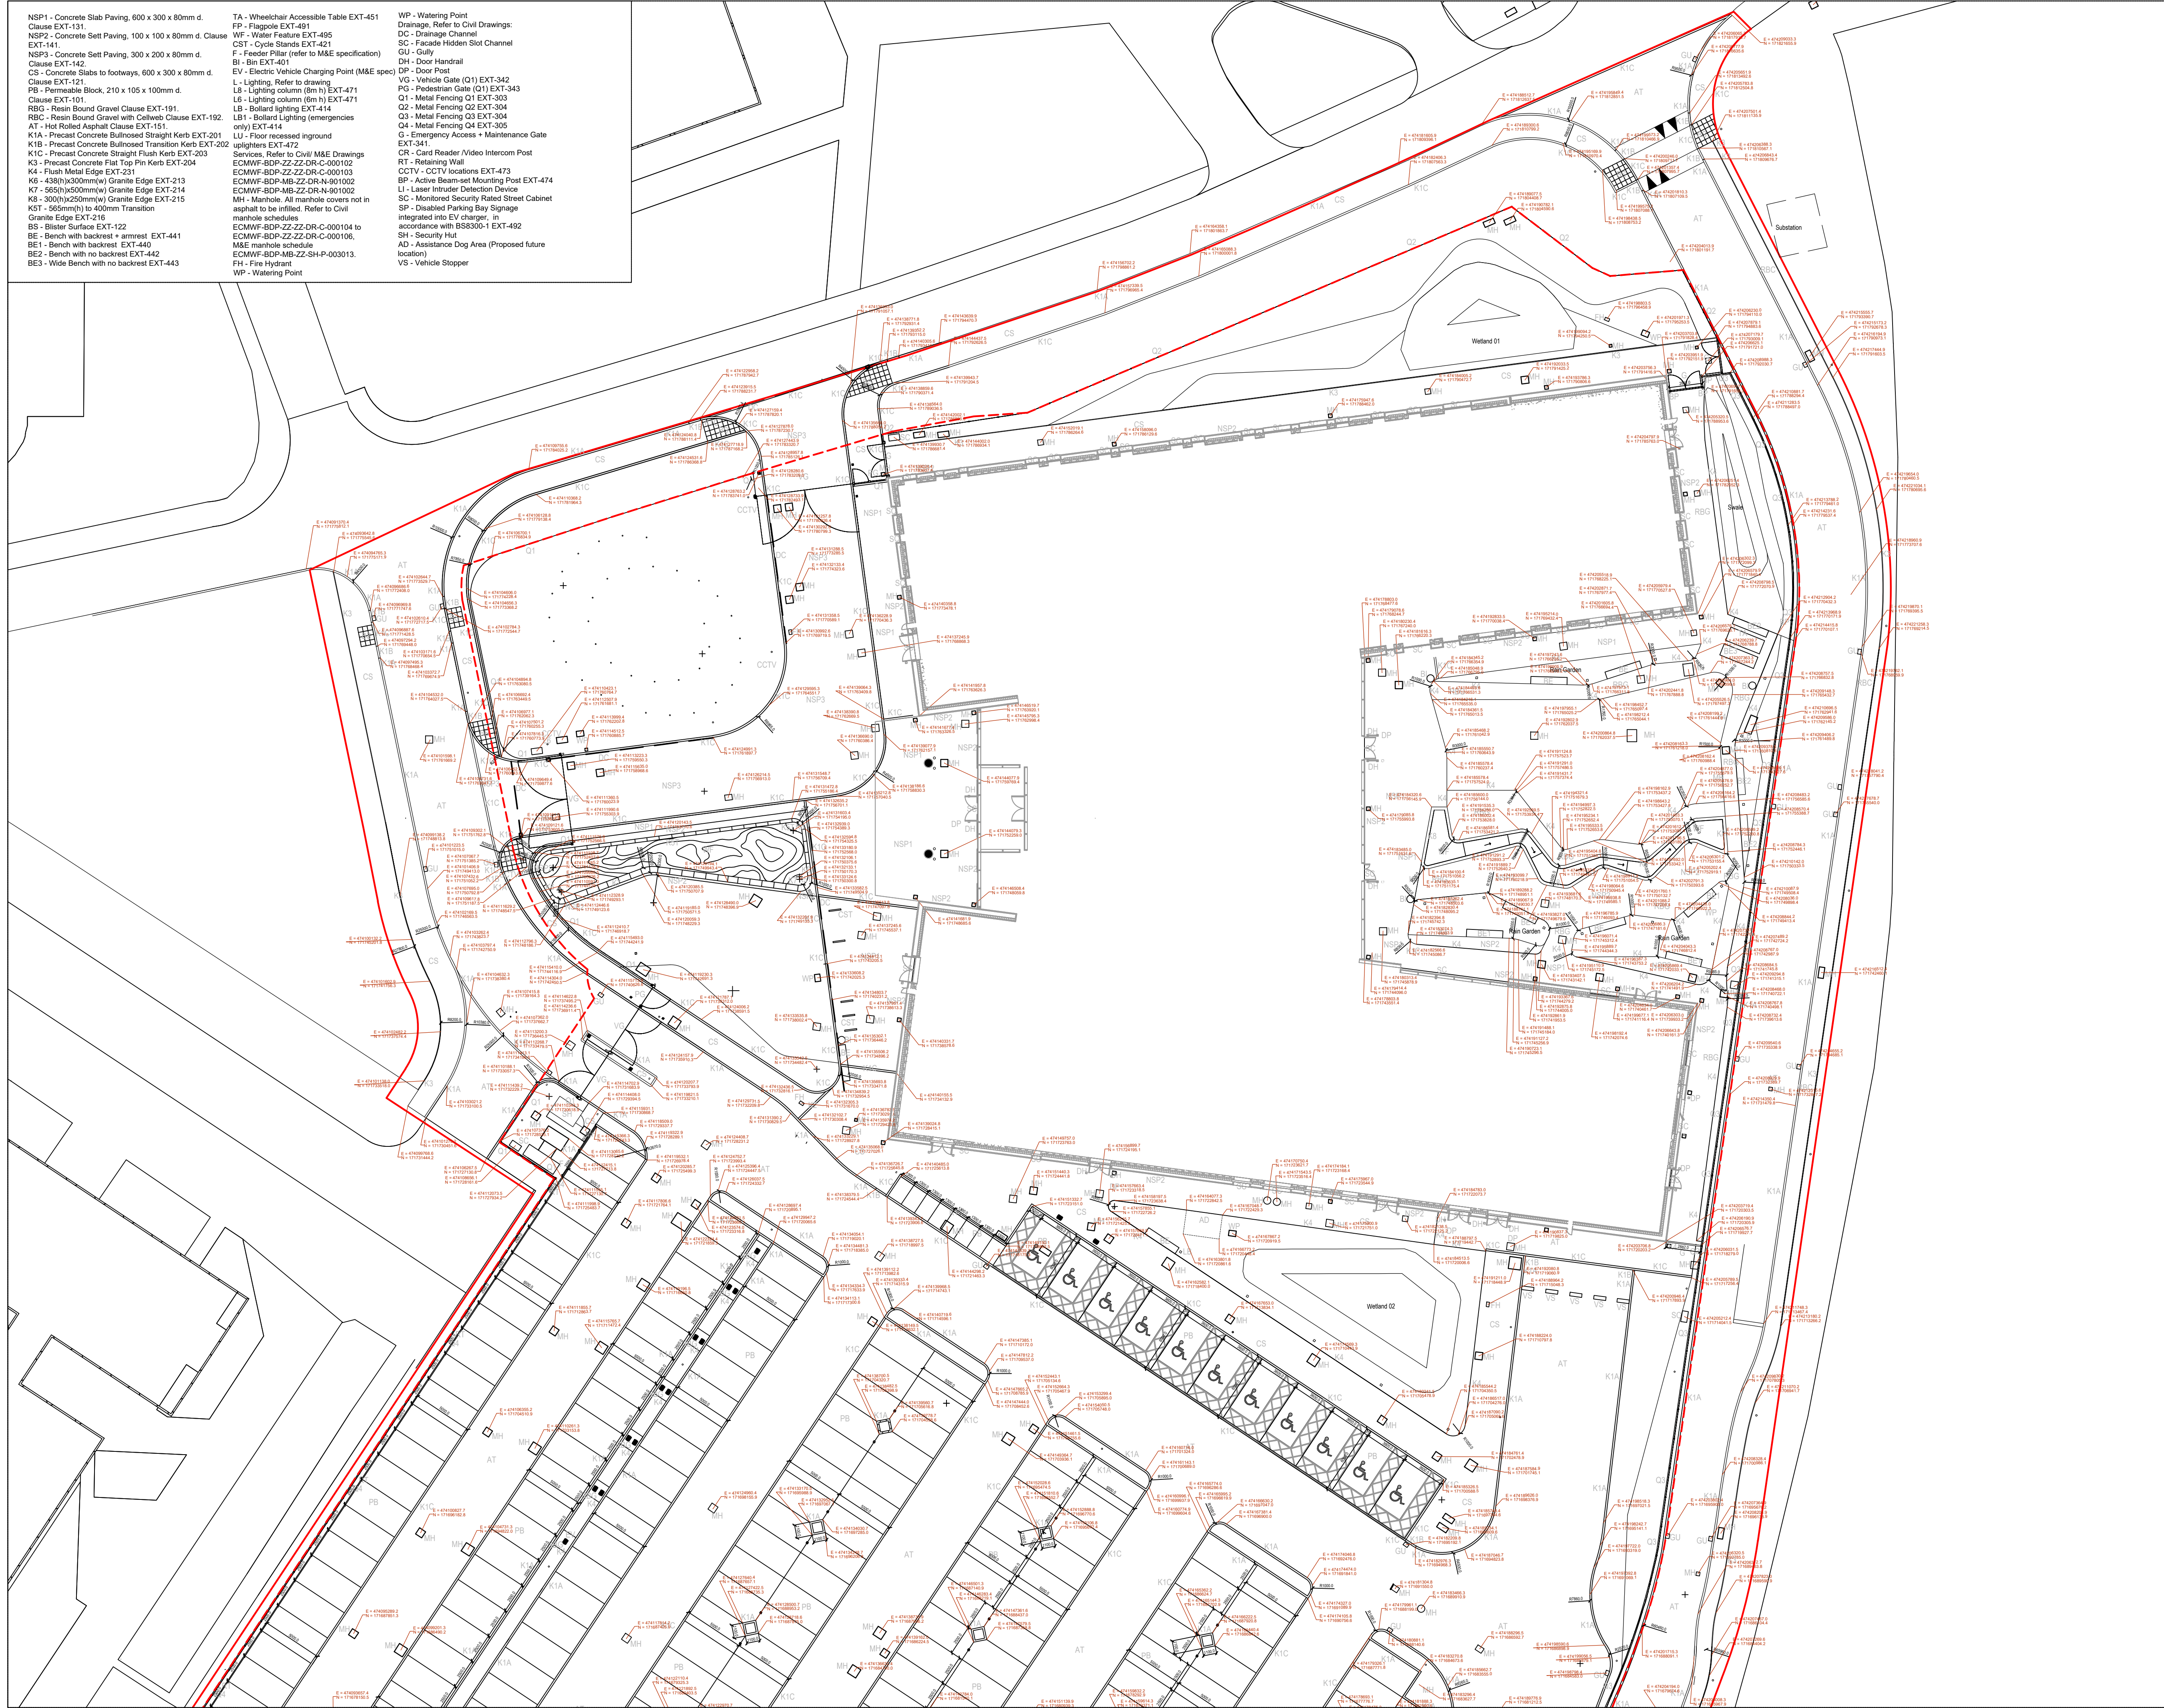

BUILDING DESIGN PARTNERSHIP SHALL HAVE NO RESPONSIBILITY FOR ANY USE MADE OF THIS DOCUMENT OTHER THAN FOR THAT WHICH IT WAS PREPARED AND ISSUED.

ALL DIMENSIONS SHOULD BE CHECKED ON SITE.

DO NOT SCALE FROM THIS DRAWING

ANY DRAWING ERRORS OR DIVERGENCIES SHOULD BE BROUGHT TO THE ATTENTION OF BUILDING DESIGN PARTNERSHIP AT THE ADDRESS SHOWN BELOW.

DRAWINGS SHALL BE READ IN CONJUNCTION WITH THE FOLLOWING BEFORE WORK COMMENCES

- THE CDM DESIGN ISSUES REGISTER
- THE BDP RISK SERIES OF DRAWINGS
- THE PROJECT CDM RISK REGISTER

NOTES

- Planning Application Boundary

--- ECMWF Demise
- E/N

East and North Setting Out Points
- R

Kerb Radius
- G

Gullies
- MH

Manholes Covers
- FH

Fire Hydrant
- F

Feder Pillar
- K1B

Precast Concrete Bullnosed Transition Kerb

For Hard Landscape Items refer to labels on General Arrangements Plans
ECMWF-BDP-LA-ZZ-DR-L-000200
ECMWF-BDP-LA-ZZ-DR-L-000201


Notes:
Too be read in conjunction with:
Landscape Hard Materials
Specification
ECMWF-BDP-LA-ZZ-SP-L-001001

Hard Landscape GAs
ECMWF-BDP-LA-ZZ-DR-L-000200
ECMWF-BDP-LA-ZZ-DR-L-000201

Setting Out Plans -Hard Landscape
Elements
ECMWF-BDP-LA-ZZ-DR-L-000206
ECMWF-BDP-LA-ZZ-DR-L-000207

Refer to Civil Drawings for covers type, sizes and specification.

P05- Stage 4 - Materials Update	VK	LD	10/10/24
P04- Stage 4 Security Penimeter Change	DK	LD	13/09/24
P03- Stage 4 FINAL Security Hut Added	DK	VK	24/05/24
P02- Stage 4 FINAL	FP	LD	10/05/24
P01- Stage 4	FP	MS	08/03/24

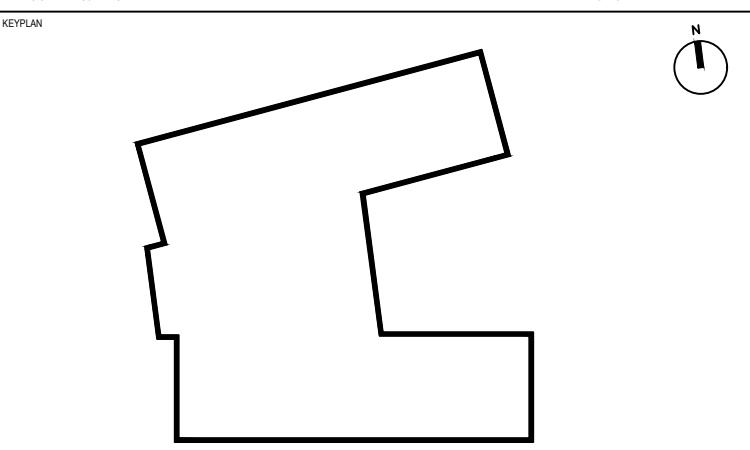

BDP.

16 Brewhouse Yard
Clerkenwell
London
EC1V 4LJ
United Kingdom

T +44 (0)20 7812 8000
www.bdp.com

PROJECT TITLE	ECMWF
REF ID NUMBER	P3002898
DRAWING TITLE	Setting Out Plan 1 of 2
DATE	08/03/24
SCALE	@ A1 1:250
REVISION	S4
DESCRIPTION	ECMWF-BDP-LA-ZZ-DR-L-000204
REVISION	P05