


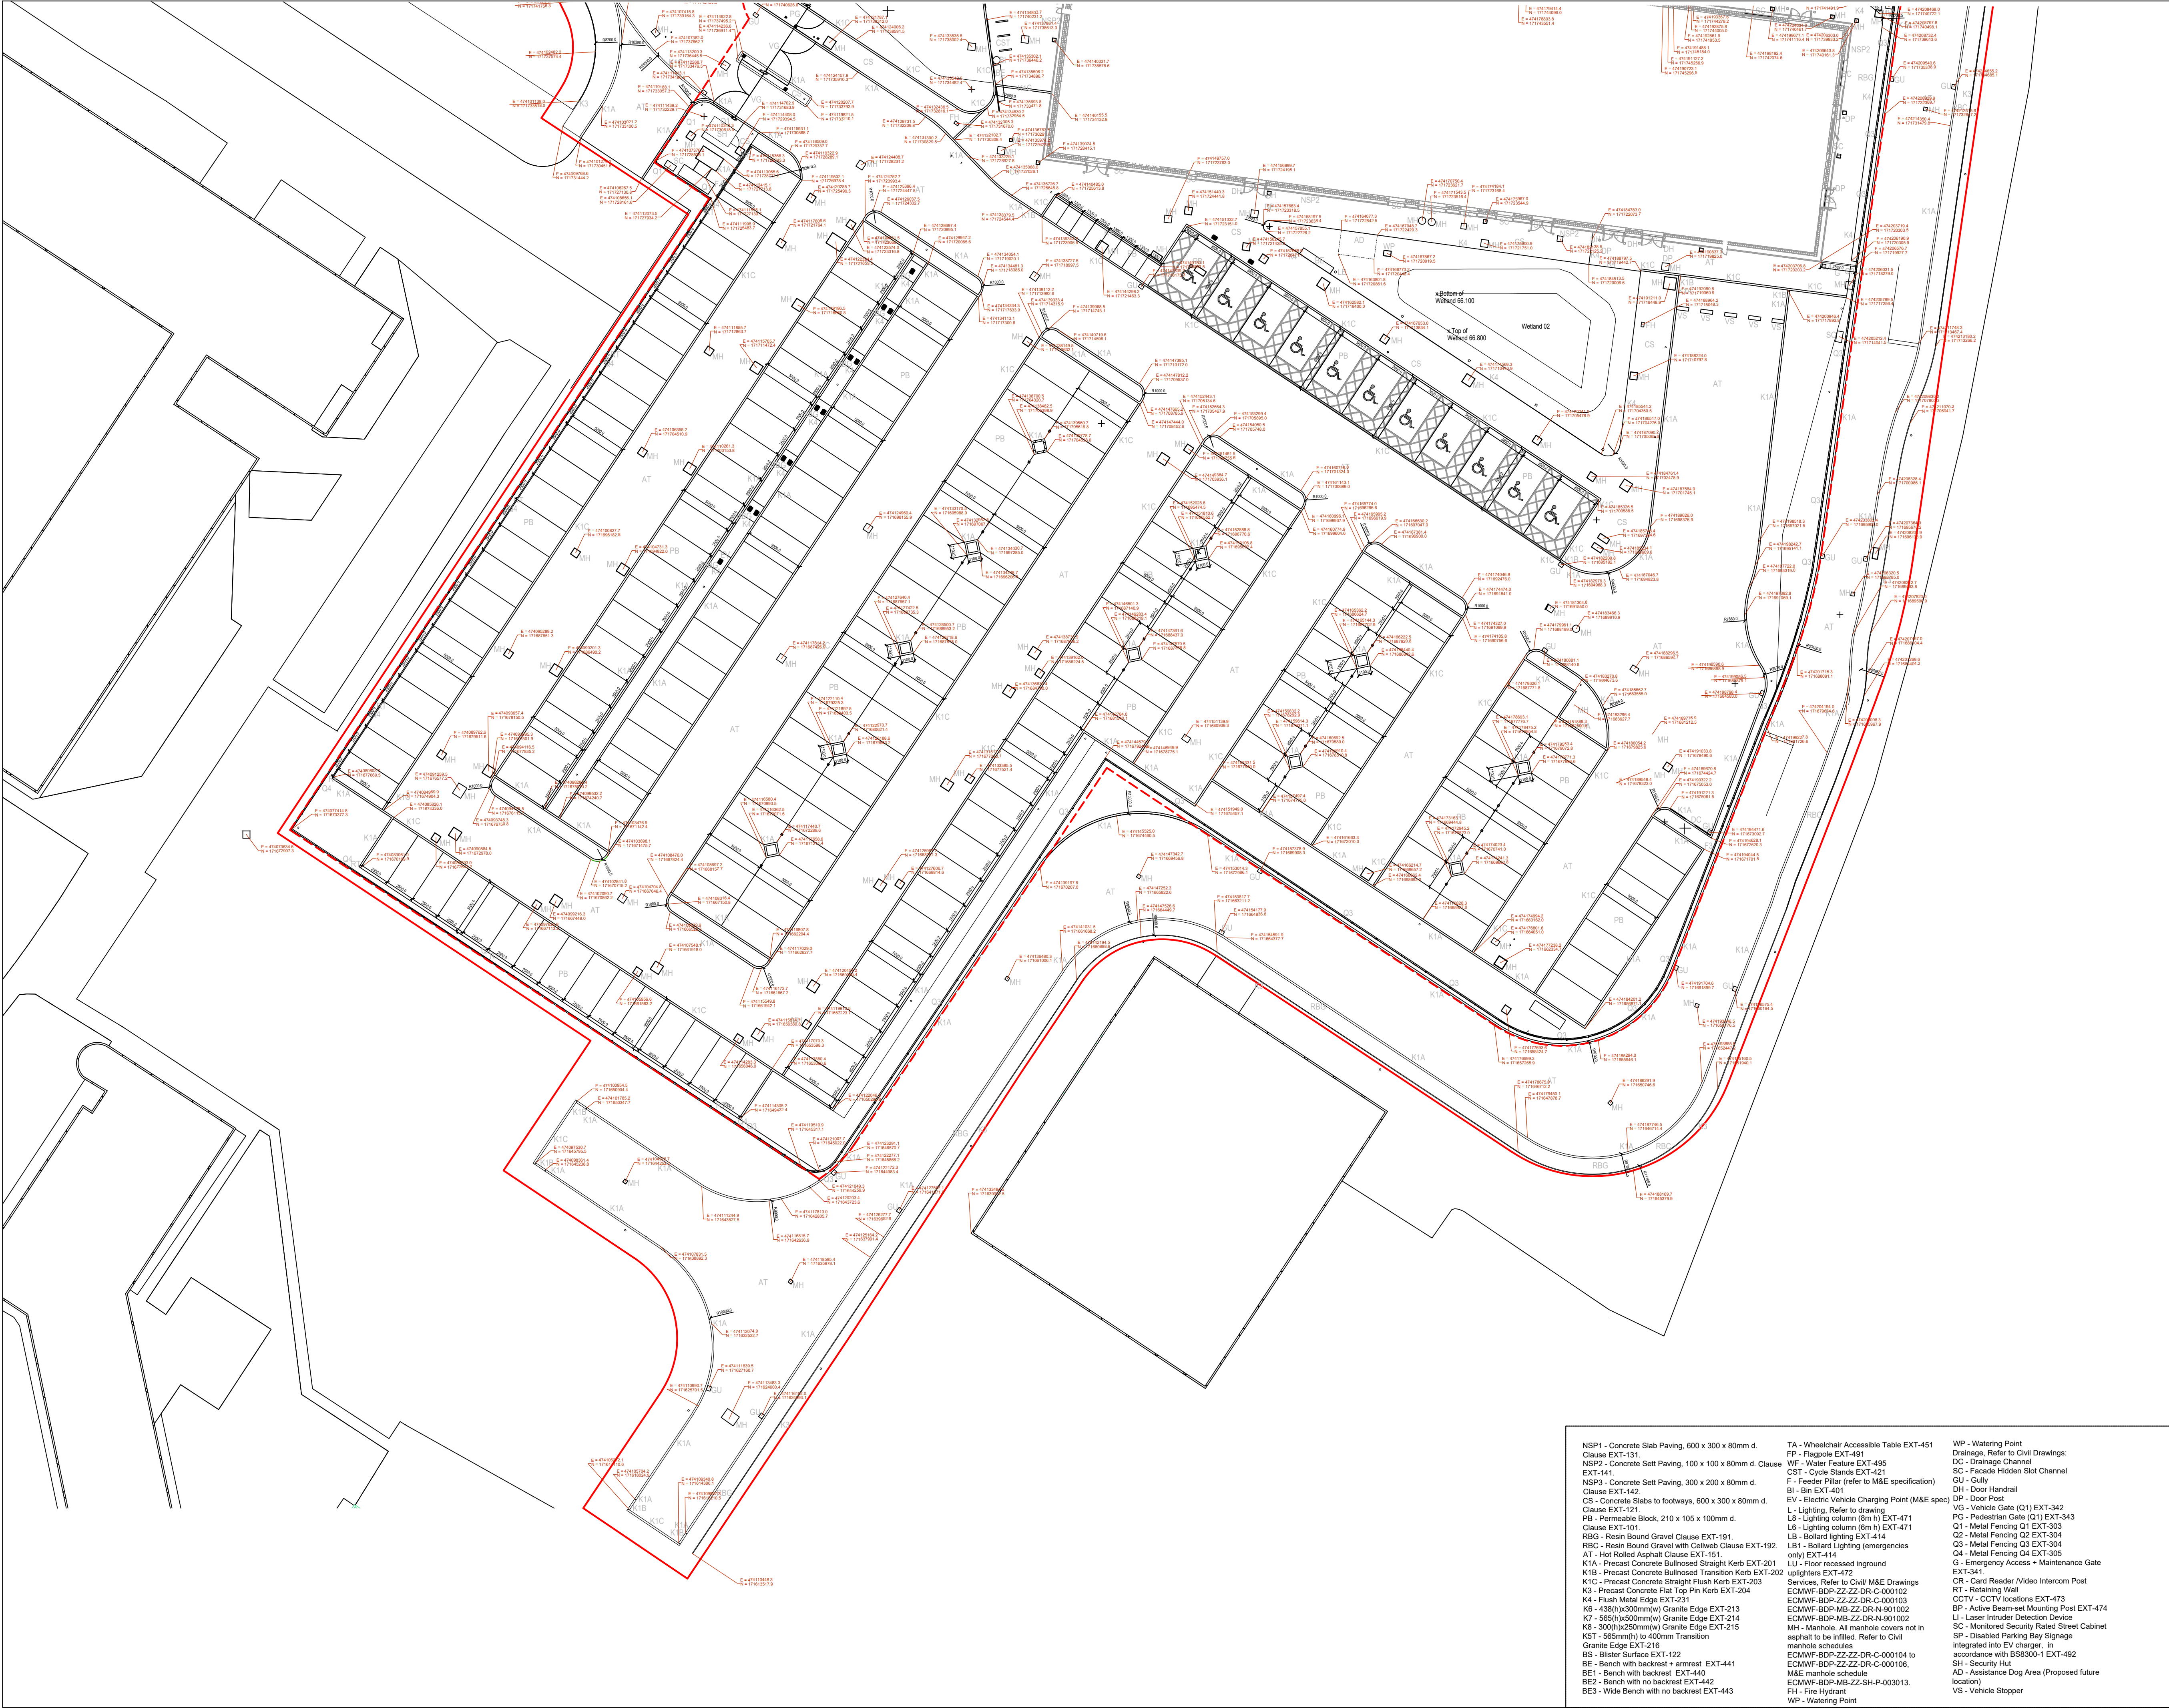

BUILDING DESIGN PARTNERSHIP SHALL HAVE NO RESPONSIBILITY FOR ANY USE MADE OF THIS DOCUMENT OTHER THAN FOR THAT WHICH IT WAS PREPARED AND ISSUED.

ALL DIMENSIONS SHOULD BE CHECKED ON SITE.

DO NOT SCALE FROM THIS DRAWING


ANY DRAWING ERRORS OR DIVERGENCIES SHOULD BE BROUGHT TO THE ATTENTION OF BUILDING DESIGN PARTNERSHIP AT THE ADDRESS SHOWN BELOW.

DRAWINGS SHALL BE READ IN CONJUNCTION WITH THE FOLLOWING BEFORE WORK COMMENCES:

- THE CDM DESIGN ISSUES REGISTER
- THE BDP RISK SERIES OF DRAWINGS
- THE PROJECT CDM RISK REGISTER

- ### NOTES
- Planning Application Boundary
  - - - ECMWF Demise
  - E/N East and North Setting Out Points
  - R Kerb Radius
  - G Gullies
  - MH Manholes Covers
  - FH Fire Hydrant
  - F Feder Pillar
  - K1B Precast Concrete Bullnosed Transition Kerb
- For Hard Landscape Items refer to labels on General Arrangements Plans  
ECMWF-BDP-LA-ZZ-DR-L-000200  
ECMWF-BDP-LA-ZZ-DR-L-000201
- Notes:  
Too be read in conjunction with:  
Landscape Hard Materials Specification  
ECMWF-BDP-LA-ZZ-SP-L-001001
- Hard Landscape GAs  
ECMWF-BDP-LA-ZZ-DR-L-000200  
ECMWF-BDP-LA-ZZ-DR-L-000201
- Setting Out Plans -Hard Landscape Elements  
ECMWF-BDP-LA-ZZ-DR-L-000206  
ECMWF-BDP-LA-ZZ-DR-L-000207
- Refer to Civil Drawings for covers type, sizes and specification.

|                                        |    |    |          |
|----------------------------------------|----|----|----------|
| P05- Stage 4 - Materials Update        | VK | LD | 10/10/24 |
| P04- Stage 4 Security Perimeter Change | DK | LD | 13/09/24 |
| P03- Stage 4 FINAL Security Hut Added  | DK | VK | 24/05/24 |
| P02- Stage 4 FINAL                     | FP | LD | 10/05/24 |
| P01- Stage 4                           | FP | MS | 08/03/24 |

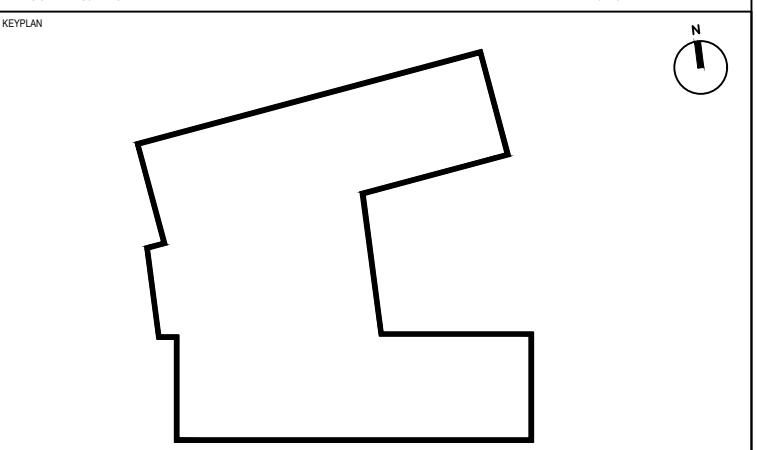

**BDP.**

16 Brewhouse Yard  
Clerkenwell  
London  
EC1V 4JL  
United Kingdom

T +44 (0)20 7812 8000  
www.bdp.com

|                      |                             |
|----------------------|-----------------------------|
| PROJECT TITLE        | ECMWF                       |
| REF OR NUMBER        | P3002898                    |
| DATE                 | 08/03/24                    |
| SCALE                | @ A1                        |
| SETTING OUT PLAN     | 2 of 2                      |
| REVISION             | S4                          |
| REVISION DESCRIPTION | ECMWF-BDP-LA-ZZ-DR-L-000205 |
| REVISION DATE        | P05                         |