


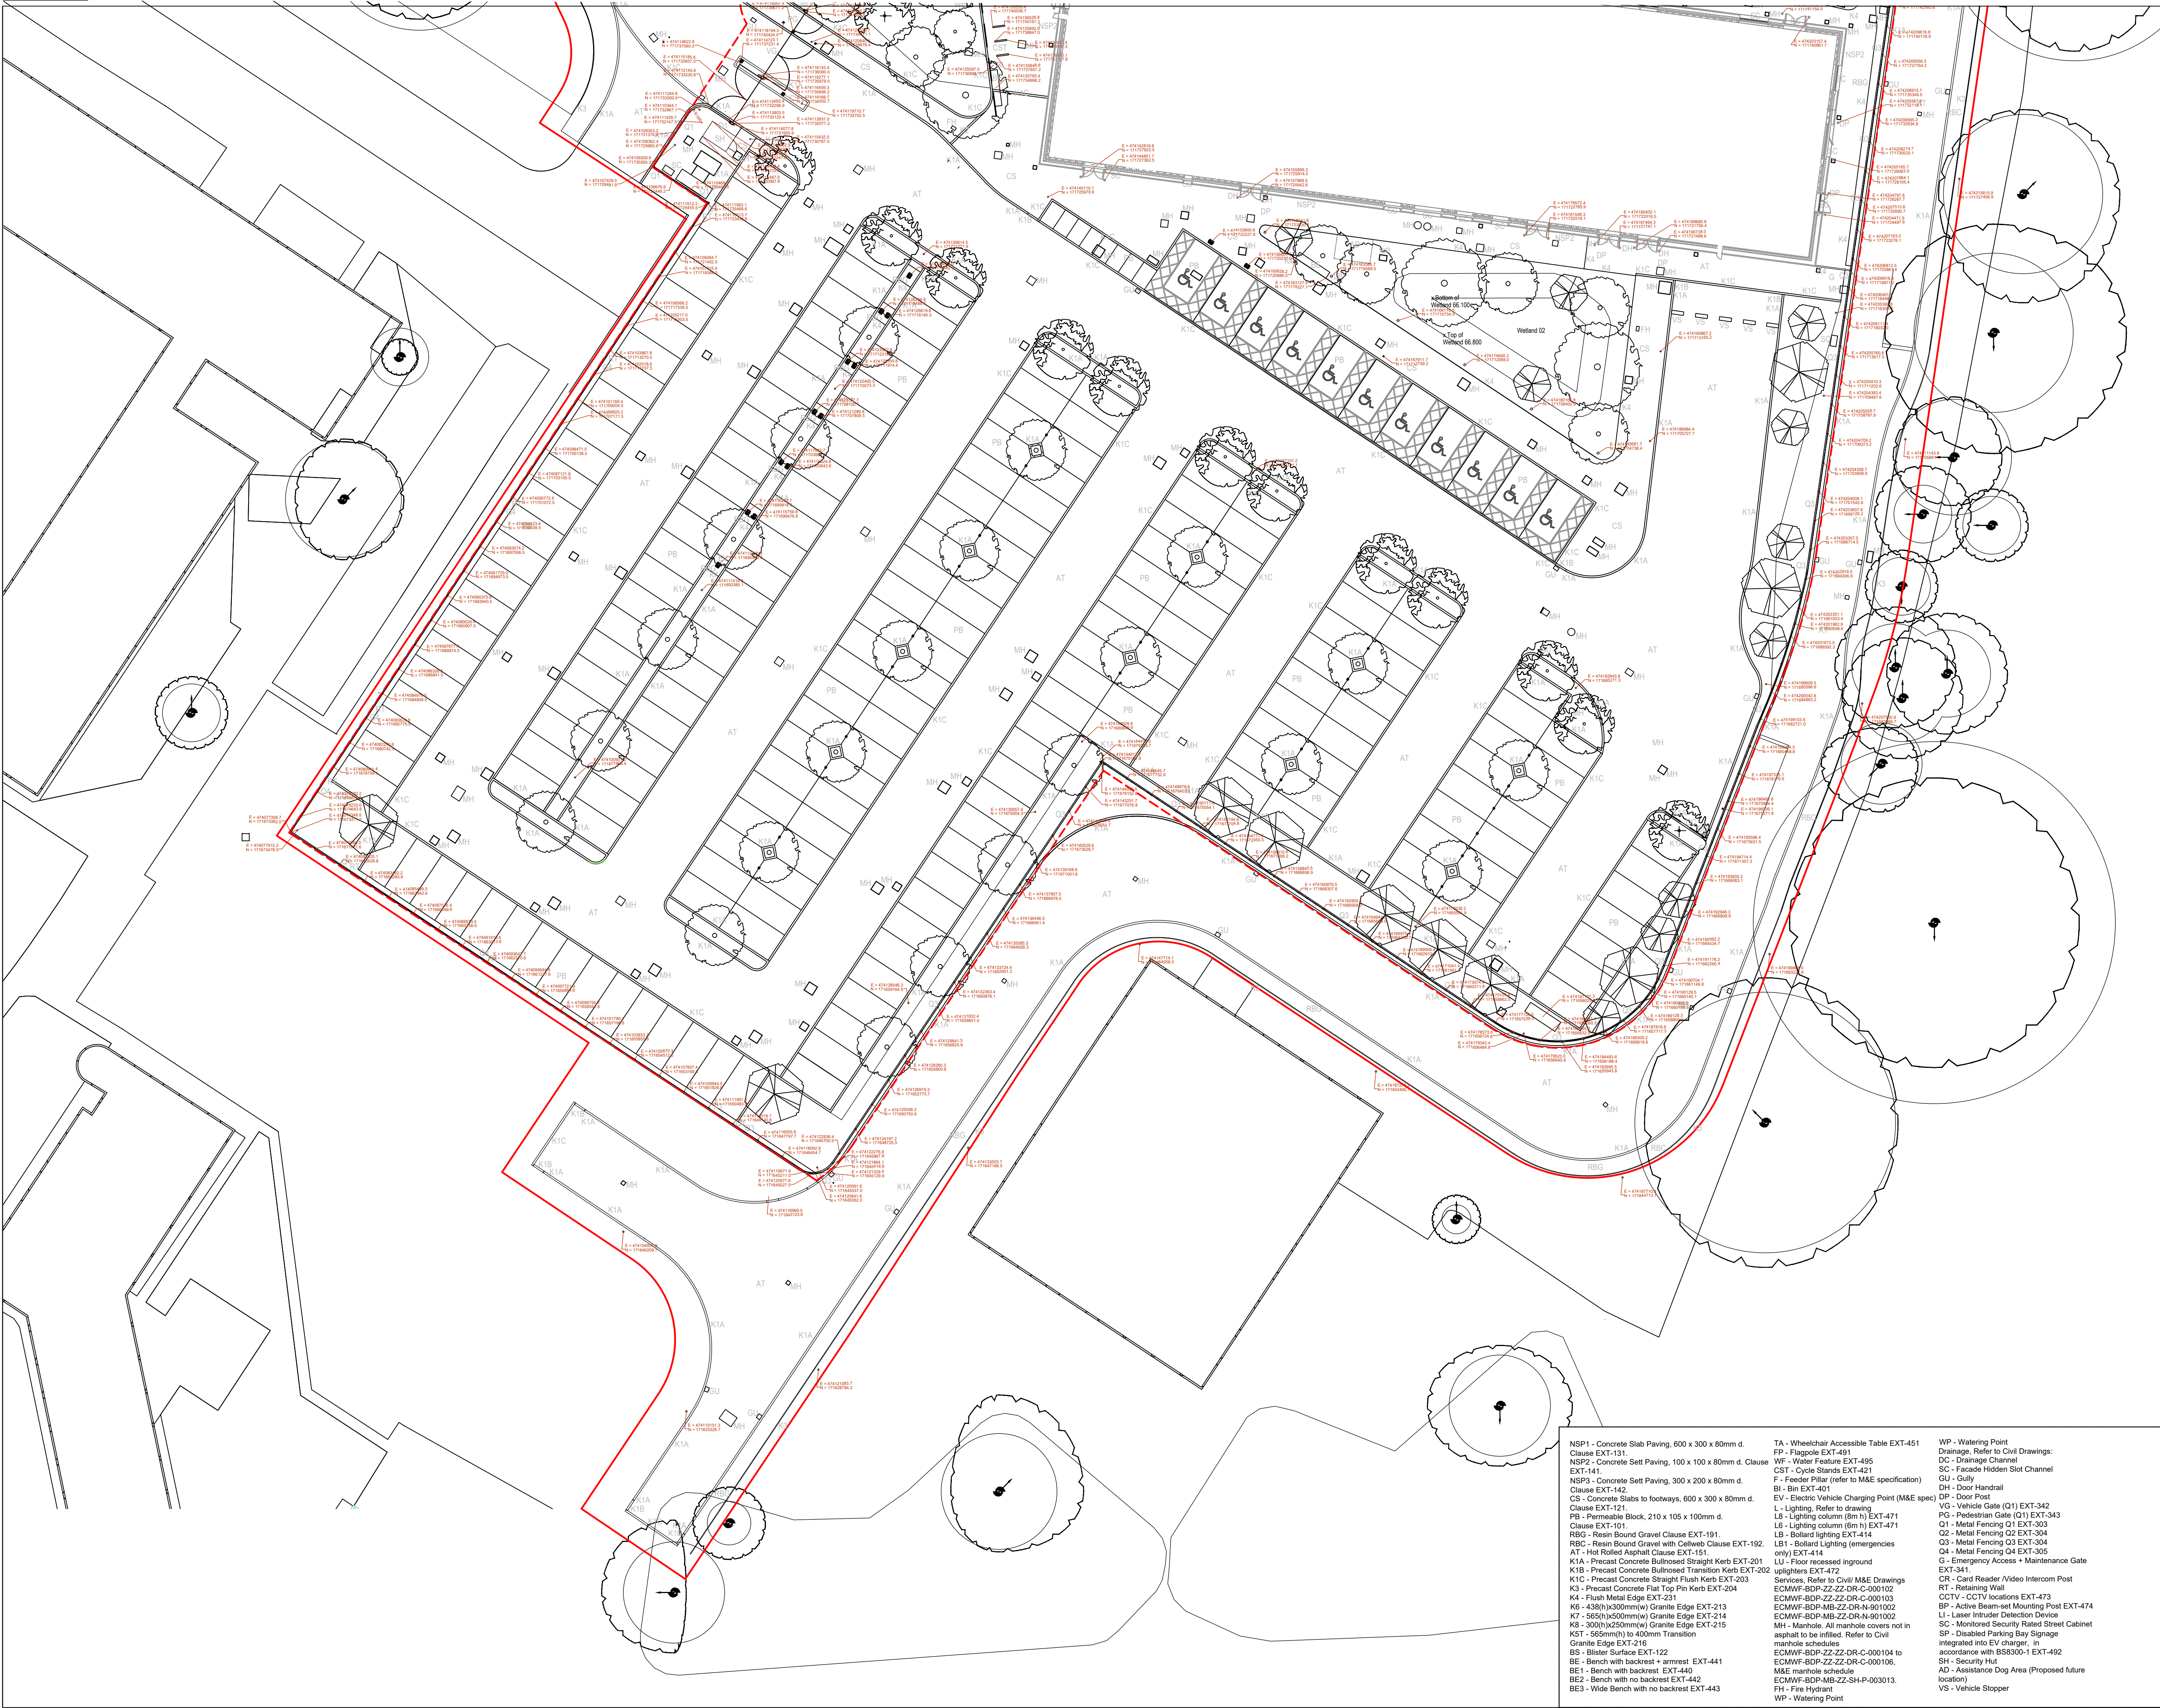

BUILDING DESIGN PARTNERSHIP SHALL HAVE NO RESPONSIBILITY FOR ANY USE MADE OF THIS DOCUMENT OTHER THAN FOR THAT WHICH IT WAS PREPARED AND ISSUED.

ALL DIMENSIONS SHOULD BE CHECKED ON SITE.

DO NOT SCALE FROM THIS DRAWING

ANY DRAWING ERRORS OR DIVERGENCIES SHOULD BE BROUGHT TO THE ATTENTION OF BUILDING DESIGN PARTNERSHIP AT THE ADDRESS SHOWN BELOW.

DRAWINGS SHALL BE READ IN CONJUNCTION WITH THE FOLLOWING BEFORE WORK COMMENCES:

- THE CDM DESIGN ISSUES REGISTER
- THE BDP RISK SERIES OF DRAWINGS
- THE PROJECT CDM RISK REGISTER

NOTES

- Planning Application Boundary
- - - ECMWF Demise
- E/N East and North Setting Out Points

For Hard Landscape Items refer to labeling on General Arrangements Plans
ECMWF-BDP-LA-ZZ-DR-L-000200
ECMWF-BDP-LA-ZZ-DR-L-000201

Notes:
For Lighting Items refer to Lighting Drawing
ECMWF-BDP-MB-ZZ-DR-O-311021

Refer to MEP Drawings
ECMWF-BDP-MB-ZZ-DR-N-901002 and
ECMWF-BDP-MB-ZZ-DR-N-901003
For cover type, sizes and specifications.
Refer to Civils Drawings
ECMWF-BDP-ZZ-ZZ-DR-C-000102 and
ECMWF-BDP-ZZ-ZZ-DR-C-000103
for foul and drainage covers information.

To be read in conjunction with:
Landscape Hard Materials
Specification
ECMWF-BDP-LA-ZZ-SP-L-001001


Hard Landscape GAs
ECMWF-BDP-LA-ZZ-DR-L-000200
ECMWF-BDP-LA-ZZ-DR-L-000201

Setting Out Plans
ECMWF-BDP-LA-ZZ-DR-L-000204
ECMWF-BDP-LA-ZZ-DR-L-000205

Refer to Architects Specifications for door posts and door handrails.
Refer to Lighting Specifications for lighting elements.

P05- Stage 4 - Materials Update	VK	LD	10/10/24
P04- Stage 4 Security Perimeter Change	DK	LD	13/09/24
P03- Stage 4 FINAL Security Hut Added	DK	VK	24/05/24
P02- Stage 4 FINAL	FP	LD	10/05/24
P01- Stage 4	FP	MS	08/03/24

REVISION	DESCRIPTION	DRAWN	CHECKED	DATE
----------	-------------	-------	---------	------

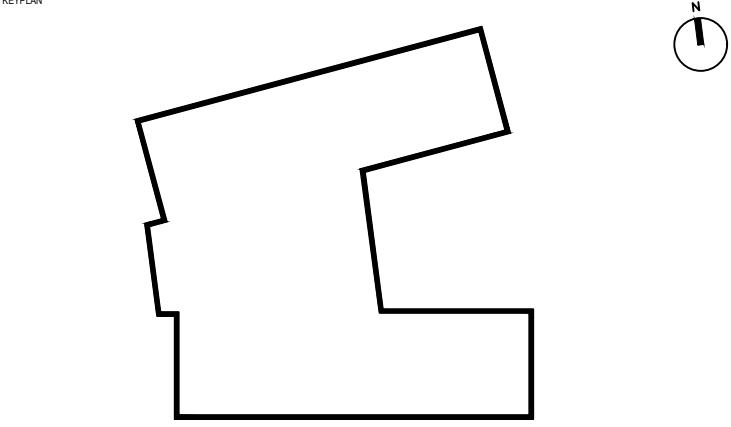

BDP.

16 Brewhouse Yard
Clerkenwell
London
EC1V 4LJ
United Kingdom

T +44 (0)20 7812 8000
www.bdp.com

PROJECT TITLE	ECMWF
PROJECT NUMBER	P3002898
DRAWING TITLE	Setting Out Plan Hard Landscape Elements 2 of 2
DRAWING NUMBER	S4
REVISION	ECMWF-BDP-LA-ZZ-DR-L-000207
SCALE	1:250
DATE	08/03/24
REVISION	P05

- NSP1 - Concrete Slab Paving, 600 x 300 x 80mm d.
Clause EXT-131
NSP2 - Concrete Slab Paving, 100 x 100 x 80mm d. Clause EXT-141.
NSP3 - Concrete Slab Paving, 300 x 200 x 80mm d. Clause EXT-142.
CS - Concrete Slabs to footways, 600 x 300 x 80mm d. Clause EXT-121.
PB - Permeable Block, 210 x 105 x 100mm d. Clause EXT-101.
RBG - Resin Bound Gravel Clause EXT-191.
RBC - Resin Bound Gravel with Cellweb Clause EXT-192.
AT - Hot Rolled Asphalt Clause EXT-151.
K1A - Precast Concrete Bullnosed Straight Kerb EXT-201
K1B - Precast Concrete Bullnosed Transition Kerb EXT-202
K1C - Precast Concrete Straight Flush Kerb EXT-203
K3 - Precast Concrete Flat Top Pin Kerb EXT-204
K4 - Flush Metal Edge EXT-231
K6 - 438(h)x300mm(w) Granite Edge EXT-213
K7 - 665(h)x500mm(w) Granite Edge EXT-214
K8 - 300(h)x250mm(w) Granite Edge EXT-215
KST - 565mm(h) to 400mm Transition
Granite Edge EXT-216
BS - Blister Surface EXT-122
BE - Bench with backrest + armrest. EXT-441
BE1 - Bench with backrest EXT-440
BE2 - Bench with no backrest EXT-442
BE3 - Wide Bench with no backrest EXT-443

- TA - Wheelchair Accessible Table EXT-451
FP - Flagpole EXT-491
WF - Water Feature EXT-495
CST - Cycle Stands EXT-421
F - Feeder Pillar (refer to M&E specification)
BI - Bin EXT-401
EV - Electric Vehicle Charging Point (M&E spec)
L - Lighting. Refer to drawing
L8 - Lighting column (6m h) EXT-471
L6 - Lighting column (6m h) EXT-471
LB - Bollard lighting EXT-414
LB1 - Bollard Lighting (emergencies only) EXT-414
LU - Floor recessed inground uplighters EXT-472
Services. Refer to Civil M&E Drawings
ECMWF-BDP-ZZ-ZZ-DR-C-000102
ECMWF-BDP-ZZ-ZZ-DR-C-000103
ECMWF-BDP-MB-ZZ-DR-N-901002
ECMWF-BDP-MB-ZZ-DR-N-901002
MH - Manhole. All manhole covers not in asphalt to be infilled. Refer to Civil manhole schedules
ECMWF-BDP-ZZ-ZZ-DR-C-000104 to
ECMWF-BDP-ZZ-ZZ-DR-C-000106,
M&E manhole schedule
ECMWF-BDP-MB-ZZ-SH-P-003013,
FH - Fire Hydrant
WP - Watering Point

- WP - Watering Point
Drainage. Refer to Civil Drawings:
DC - Drainage Channel
SC - Facade Hidden Slot Channel
GU - Gully
DH - Door Handrail
DP - Door Post
VG - Vehicle Gate (Q1) EXT-342
PG - Pedestrian Gate (Q1) EXT-343
Q1 - Metal Fencing Q1 EXT-303
Q2 - Metal Fencing Q2 EXT-304
Q3 - Metal Fencing Q3 EXT-304
Q4 - Metal Fencing Q4 EXT-305
G - Emergency Access + Maintenance Gate EXT-341.
CR - Card Reader /Video Intercom Post
RT - Retaining Wall
CCTV - CCTV locations EXT-473
BP - Active Beam-set Mounting Post EXT-474
LI - Laser Intruder Detection Device
SC - Monitored Security Rated Street Cabinet
SP - Disabled Parking Bay Signage integrated in EV charger, in accordance with BS8300-1 EXT-492
SH - Security Hut
AD - Assistance Dog Area (Proposed future location)
VS - Vehicle Stopper