


THIS DRAWING IS COPYRIGHT AND MAY NOT BE REPRODUCED WITHOUT THE WRITTEN CONSENT OF THE ARCHITECT.

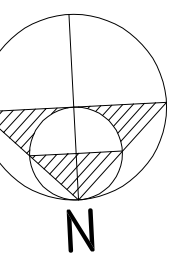


AREAS

ALL NEW FENCES
1.8M CLOSE BOARDED

SITE AREA

536.5M² - 5,775 Sqft

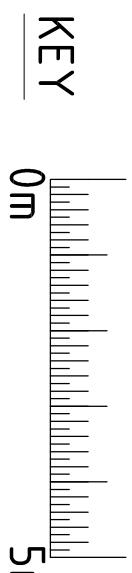

Pervious type
pavours to allow
rainwater to
penetrate
through

Patio Paving

Grass

Gravel

Existing hedge

New hedge
New hedge to be
as existing privet

Medium height
bushy plants -
mix of N4, and N5

Car charge point
See details on plan

External tap



Water Butt

Rubbish and
Recycling
Storage

Example of Bin
type for communal
bin storage: No
4--Wheel MGB 1100
SL Round Lid or
similar

CYCLE STORE

Secure means of housing and securing 2
bicycles (metal bracket system)

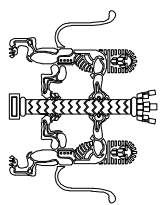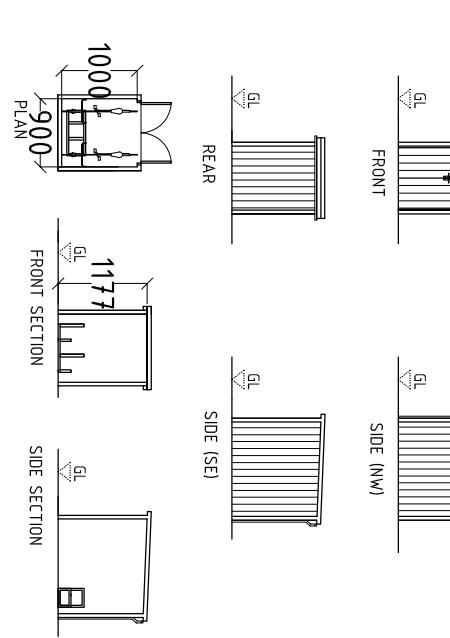


W.M. GRAHAM ASSOCIATES
RIBA CHARTERED ARCHITECTS

1 Peach Street
Wokingham
Berkshire
RG40 1XJ
Tel: 0118 9770464
Email: wmg.architects@btconnect.com
Website: www.wmgramham-architects.co.uk

JOB
LAND AT BUCKS COPSE
BARKHAM ROAD
WOKINGHAM
RG41 2RD

PROPOSED PLAN AND
STREET ELEVATION

SCALE	DATE	DRAWN BY
1:100 @ A1	APR 22	CG
JOB NO.	DRAWING NO.	REVISION
3044	404	H

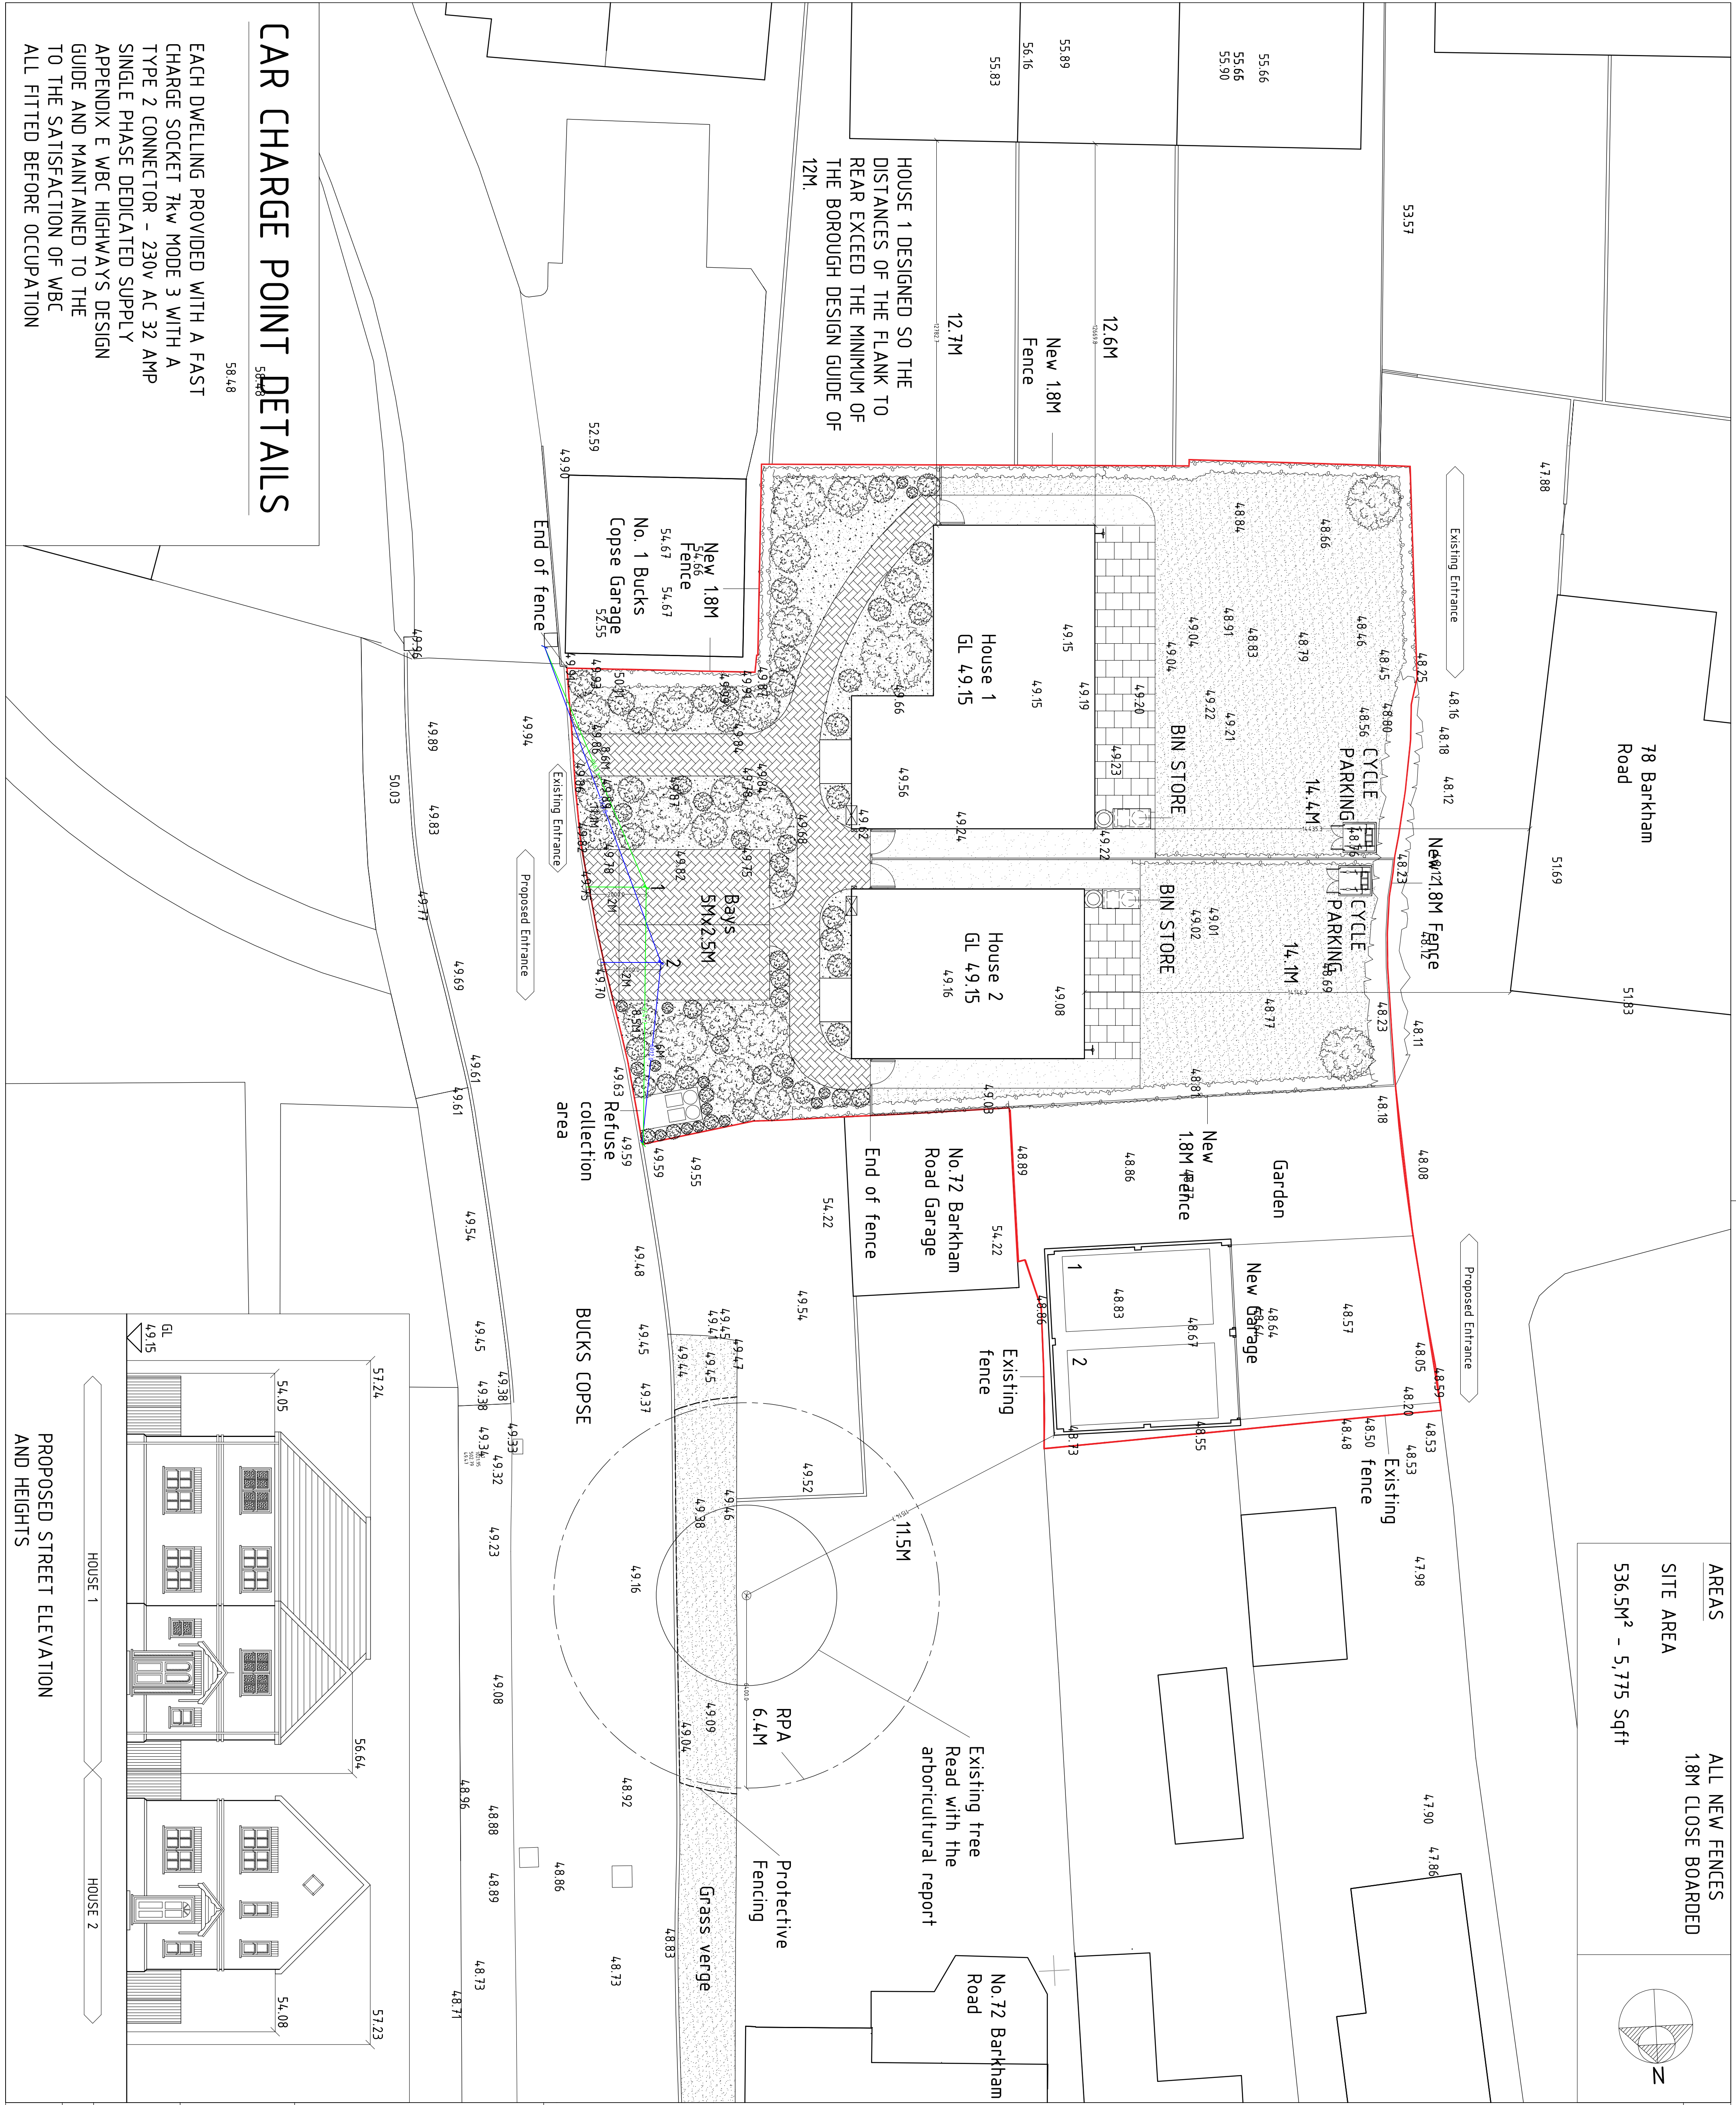

CAR CHARGE POINT DETAILS

EACH DWELLING PROVIDED WITH A FAST
CHARGE SOCKET 7kW MODE 3 WITH A
TYPE 2 CONNECTOR - 230V AC 32 AMP
SINGLE PHASE DEDICATED SUPPLY
APPENDIX E WBC HIGHWAYS DESIGN
GUIDE AND MAINTAINED TO THE
TO THE SATISFACTION OF WBC
ALL FITTED BEFORE OCCUPATION

58.48