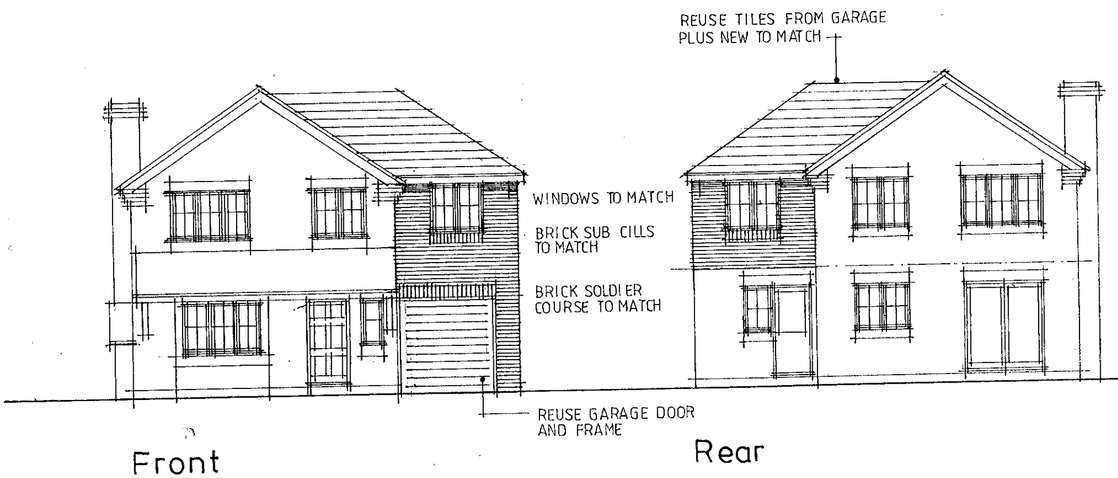

Front

Rear

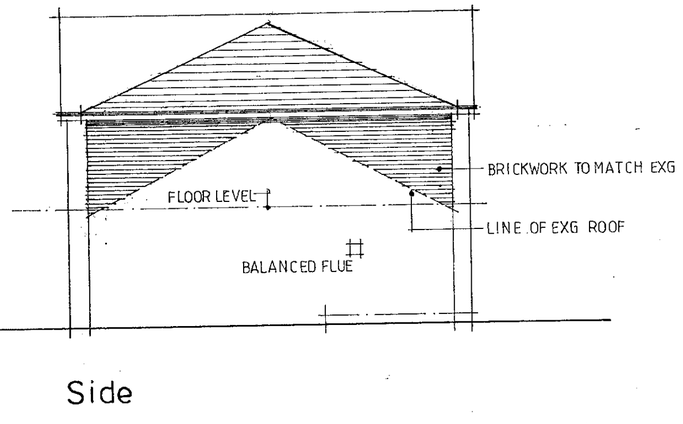

Side

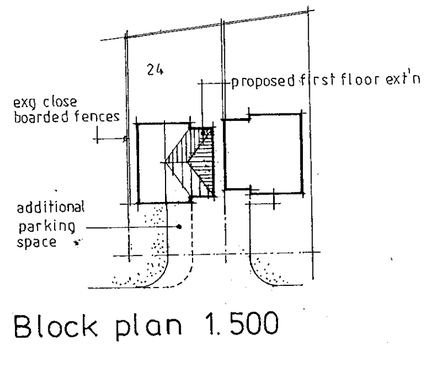

Block plan 1.500

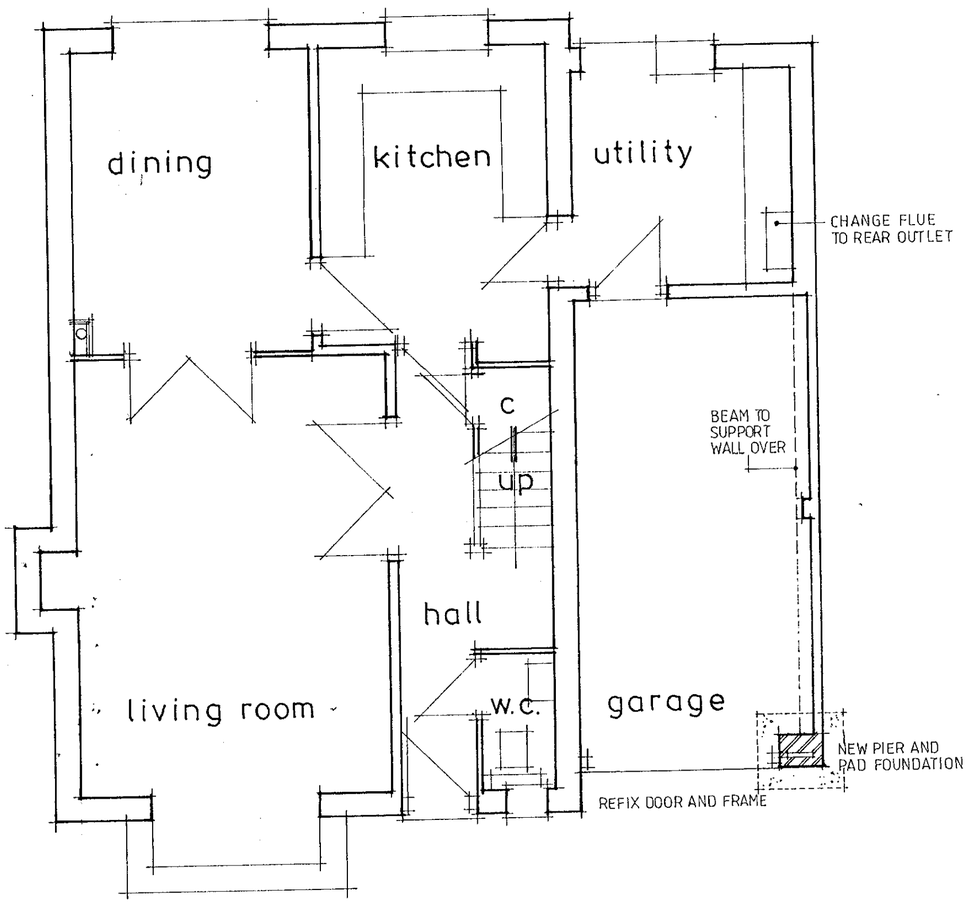

GROUND FLOOR

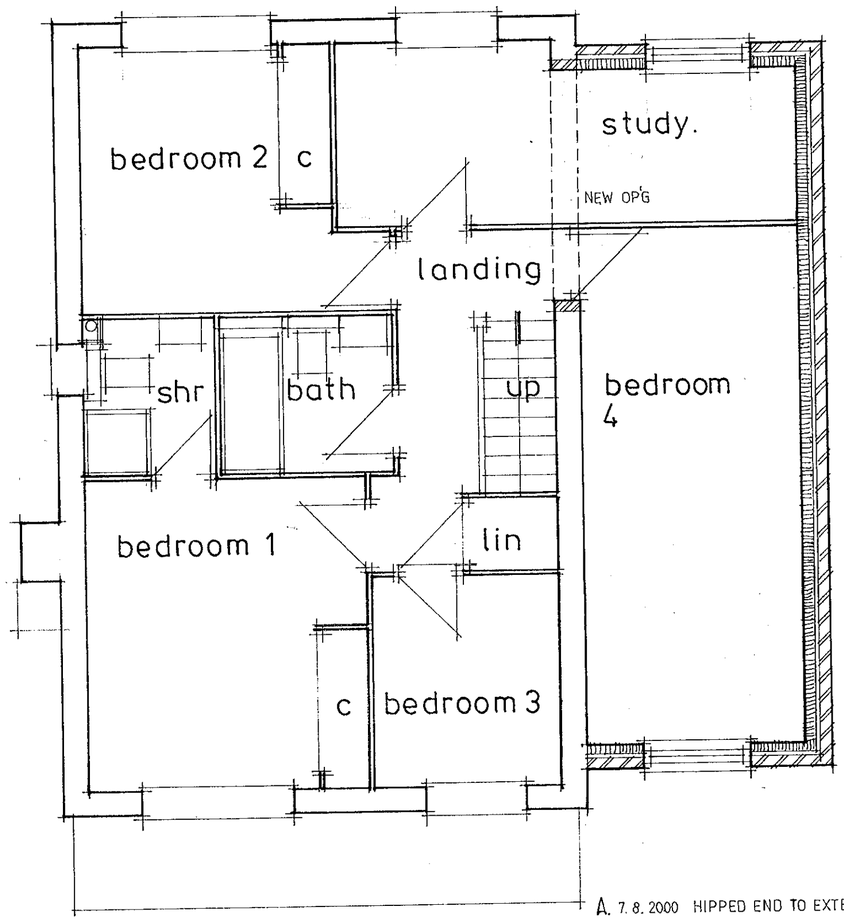

FIRST FLOOR

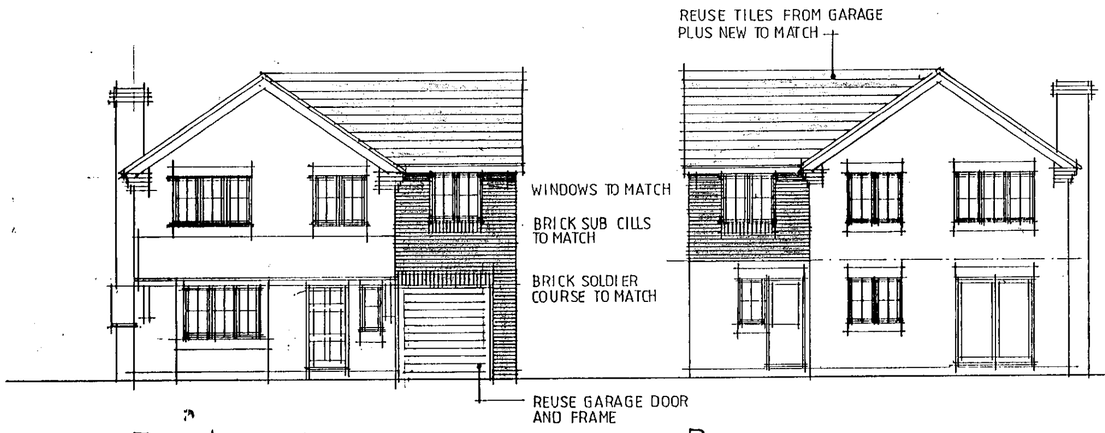

Front

Rear

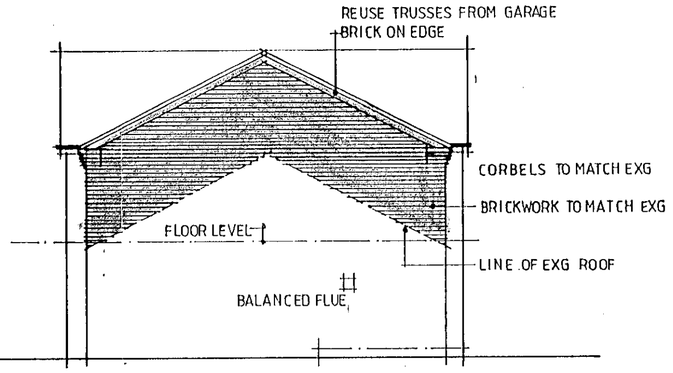

Side

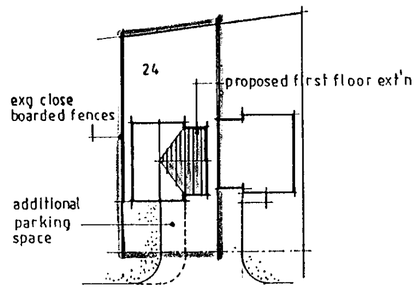

Block plan 1.500

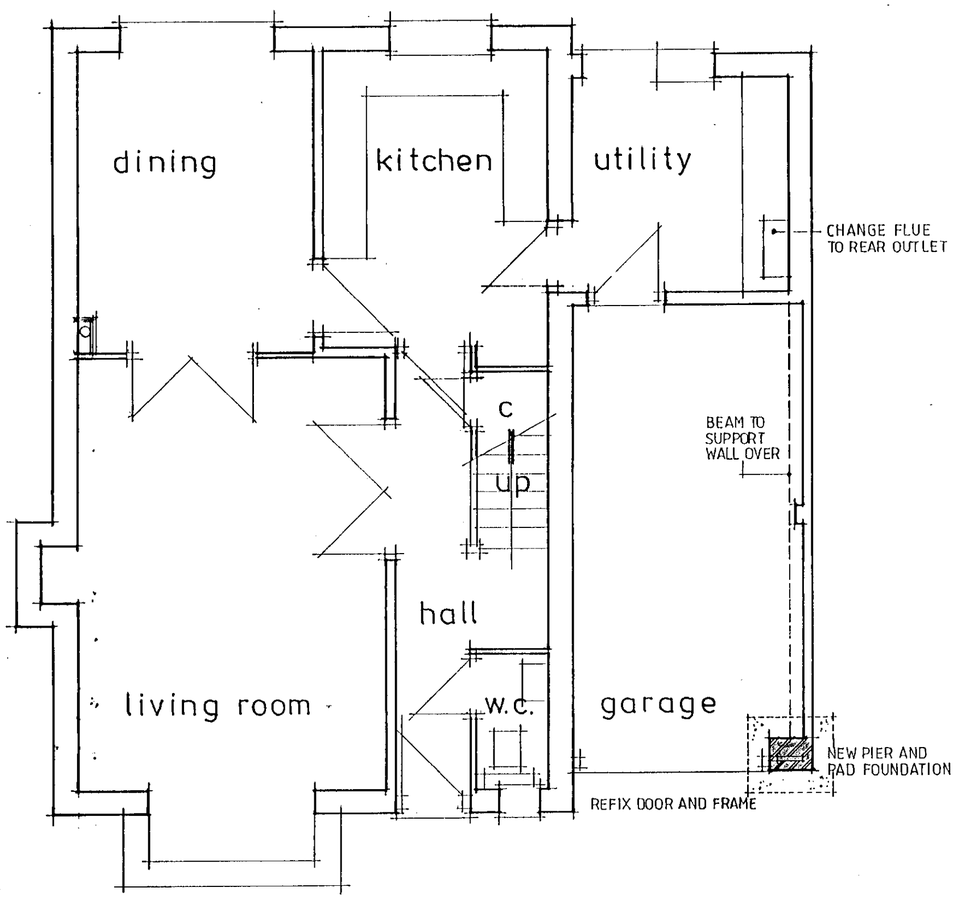

GROUND FLOOR

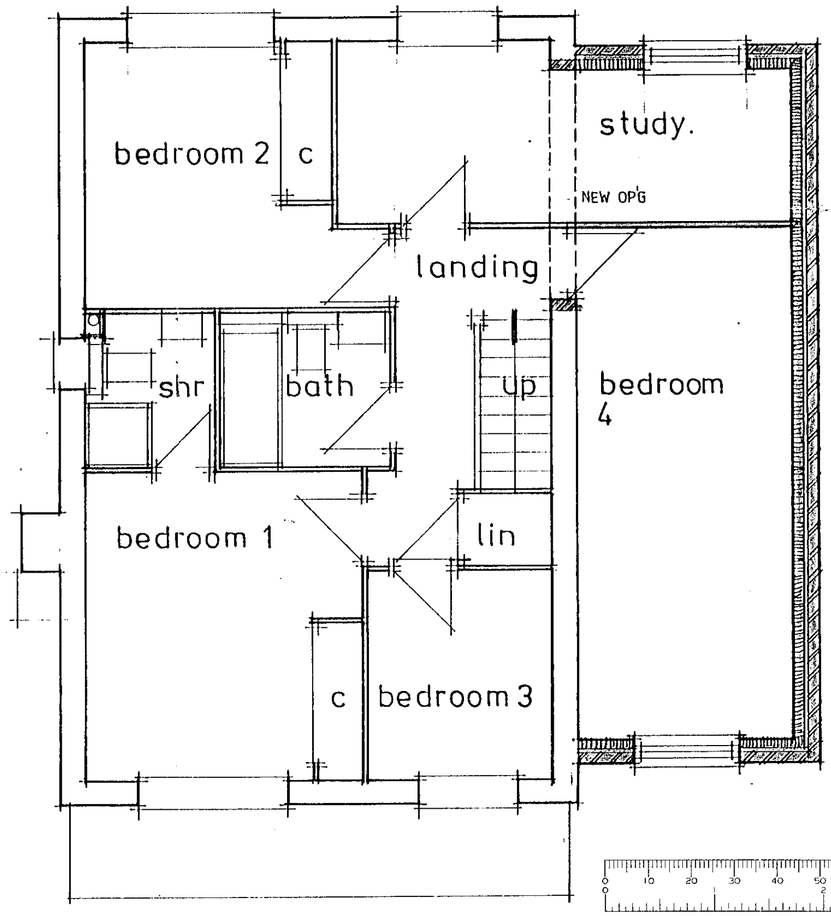

FIRST FLOOR

29.JUN.2000* 1668

SUPERSEDED

24. STRAND WAY. LOWER EARLEY. READING. BERKS.

COLIN F.G. SHEPPARD. Dip. Arch (Hons) R.I.B.A.
ARCHITECT.
BAKERY MEWS. WEST ILSLEY. NEWBURY. BERKS. RG20. 7AL.
TEL. 01635. 281345 FAX. 01635. 281744.

SCALE. 1.100 1.50
JUNE 2000
DRG No. CS/TN.1/02

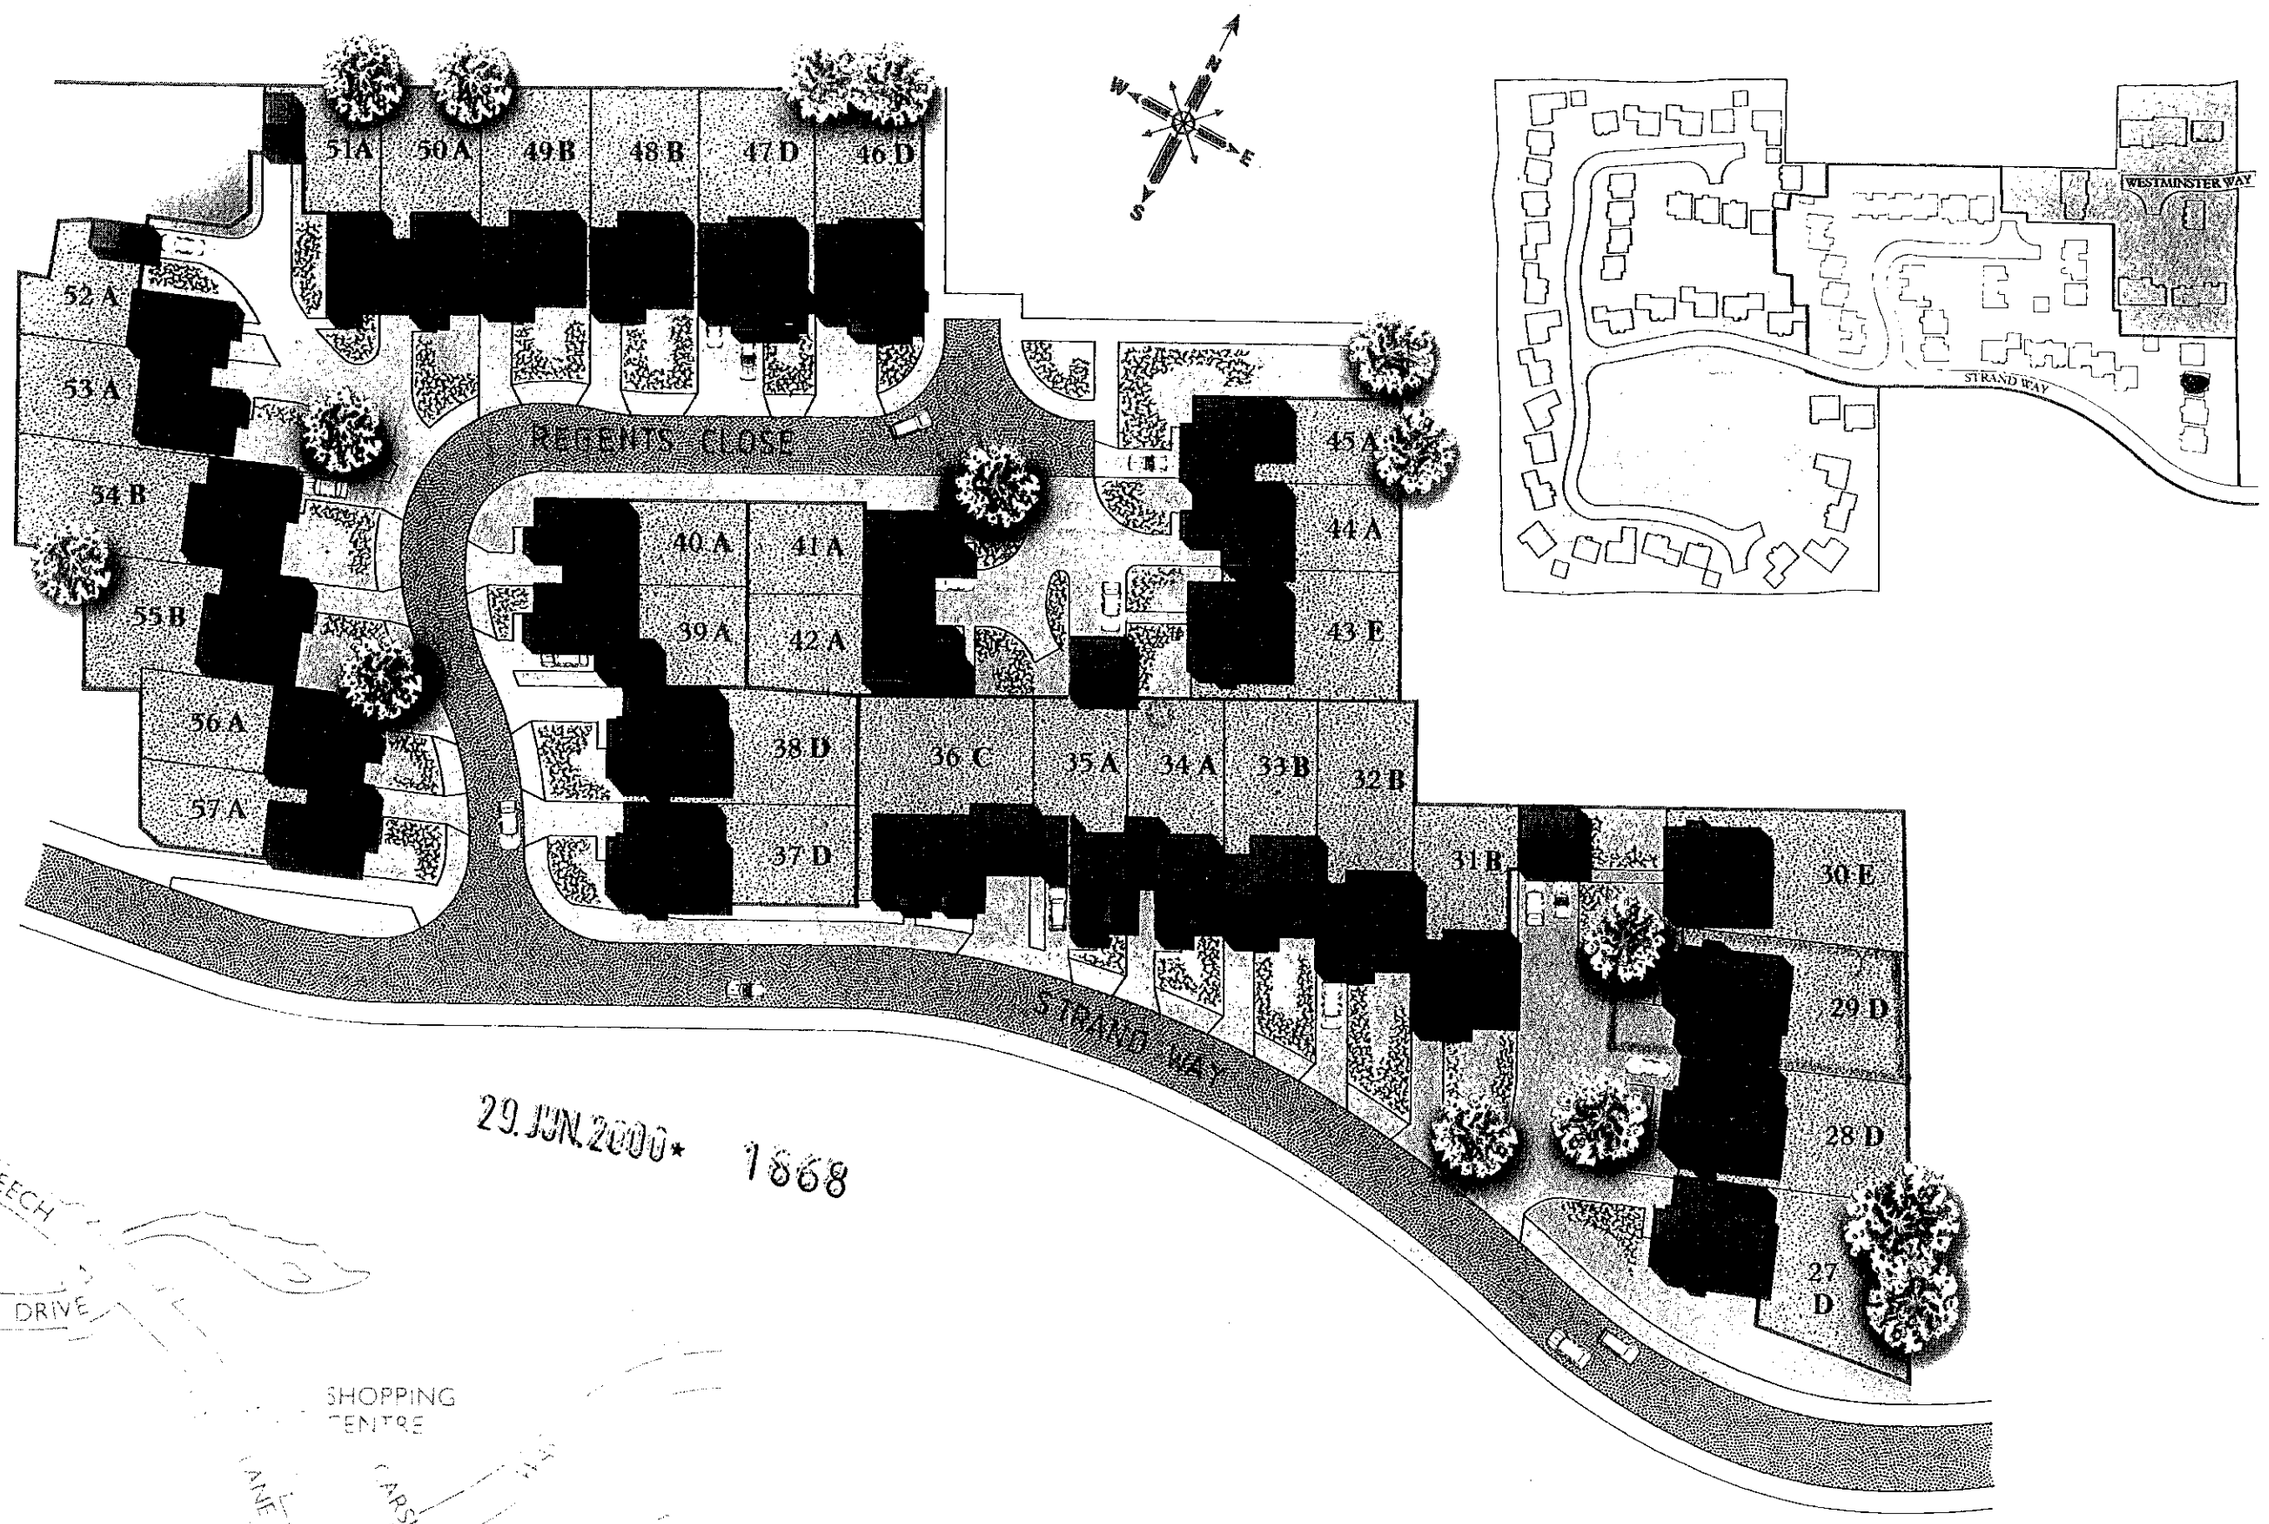

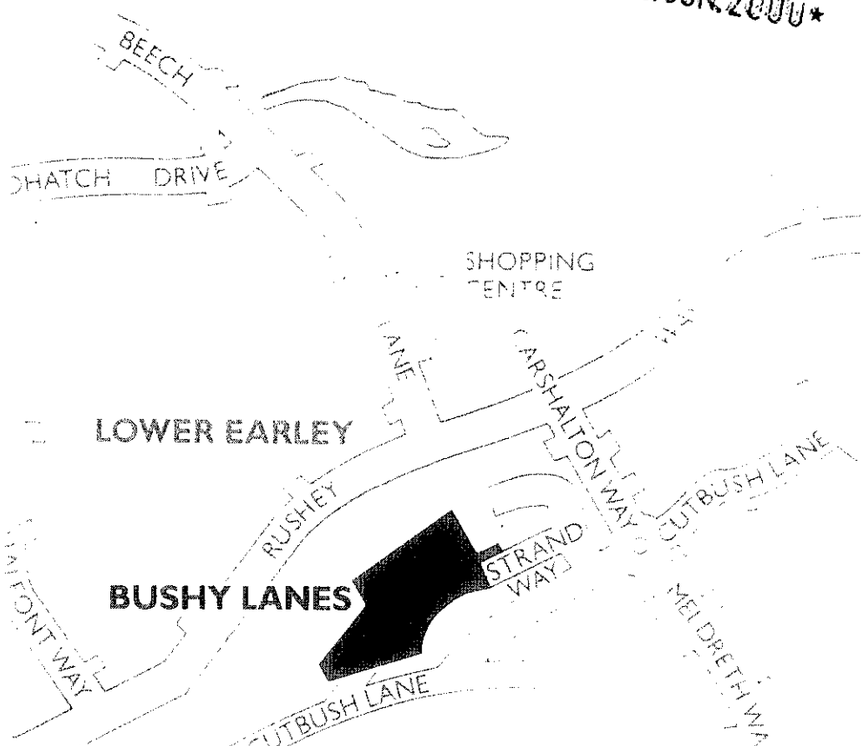

29 JUN 2000* 1868

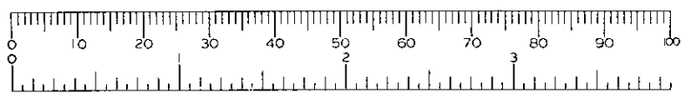

APPROVED

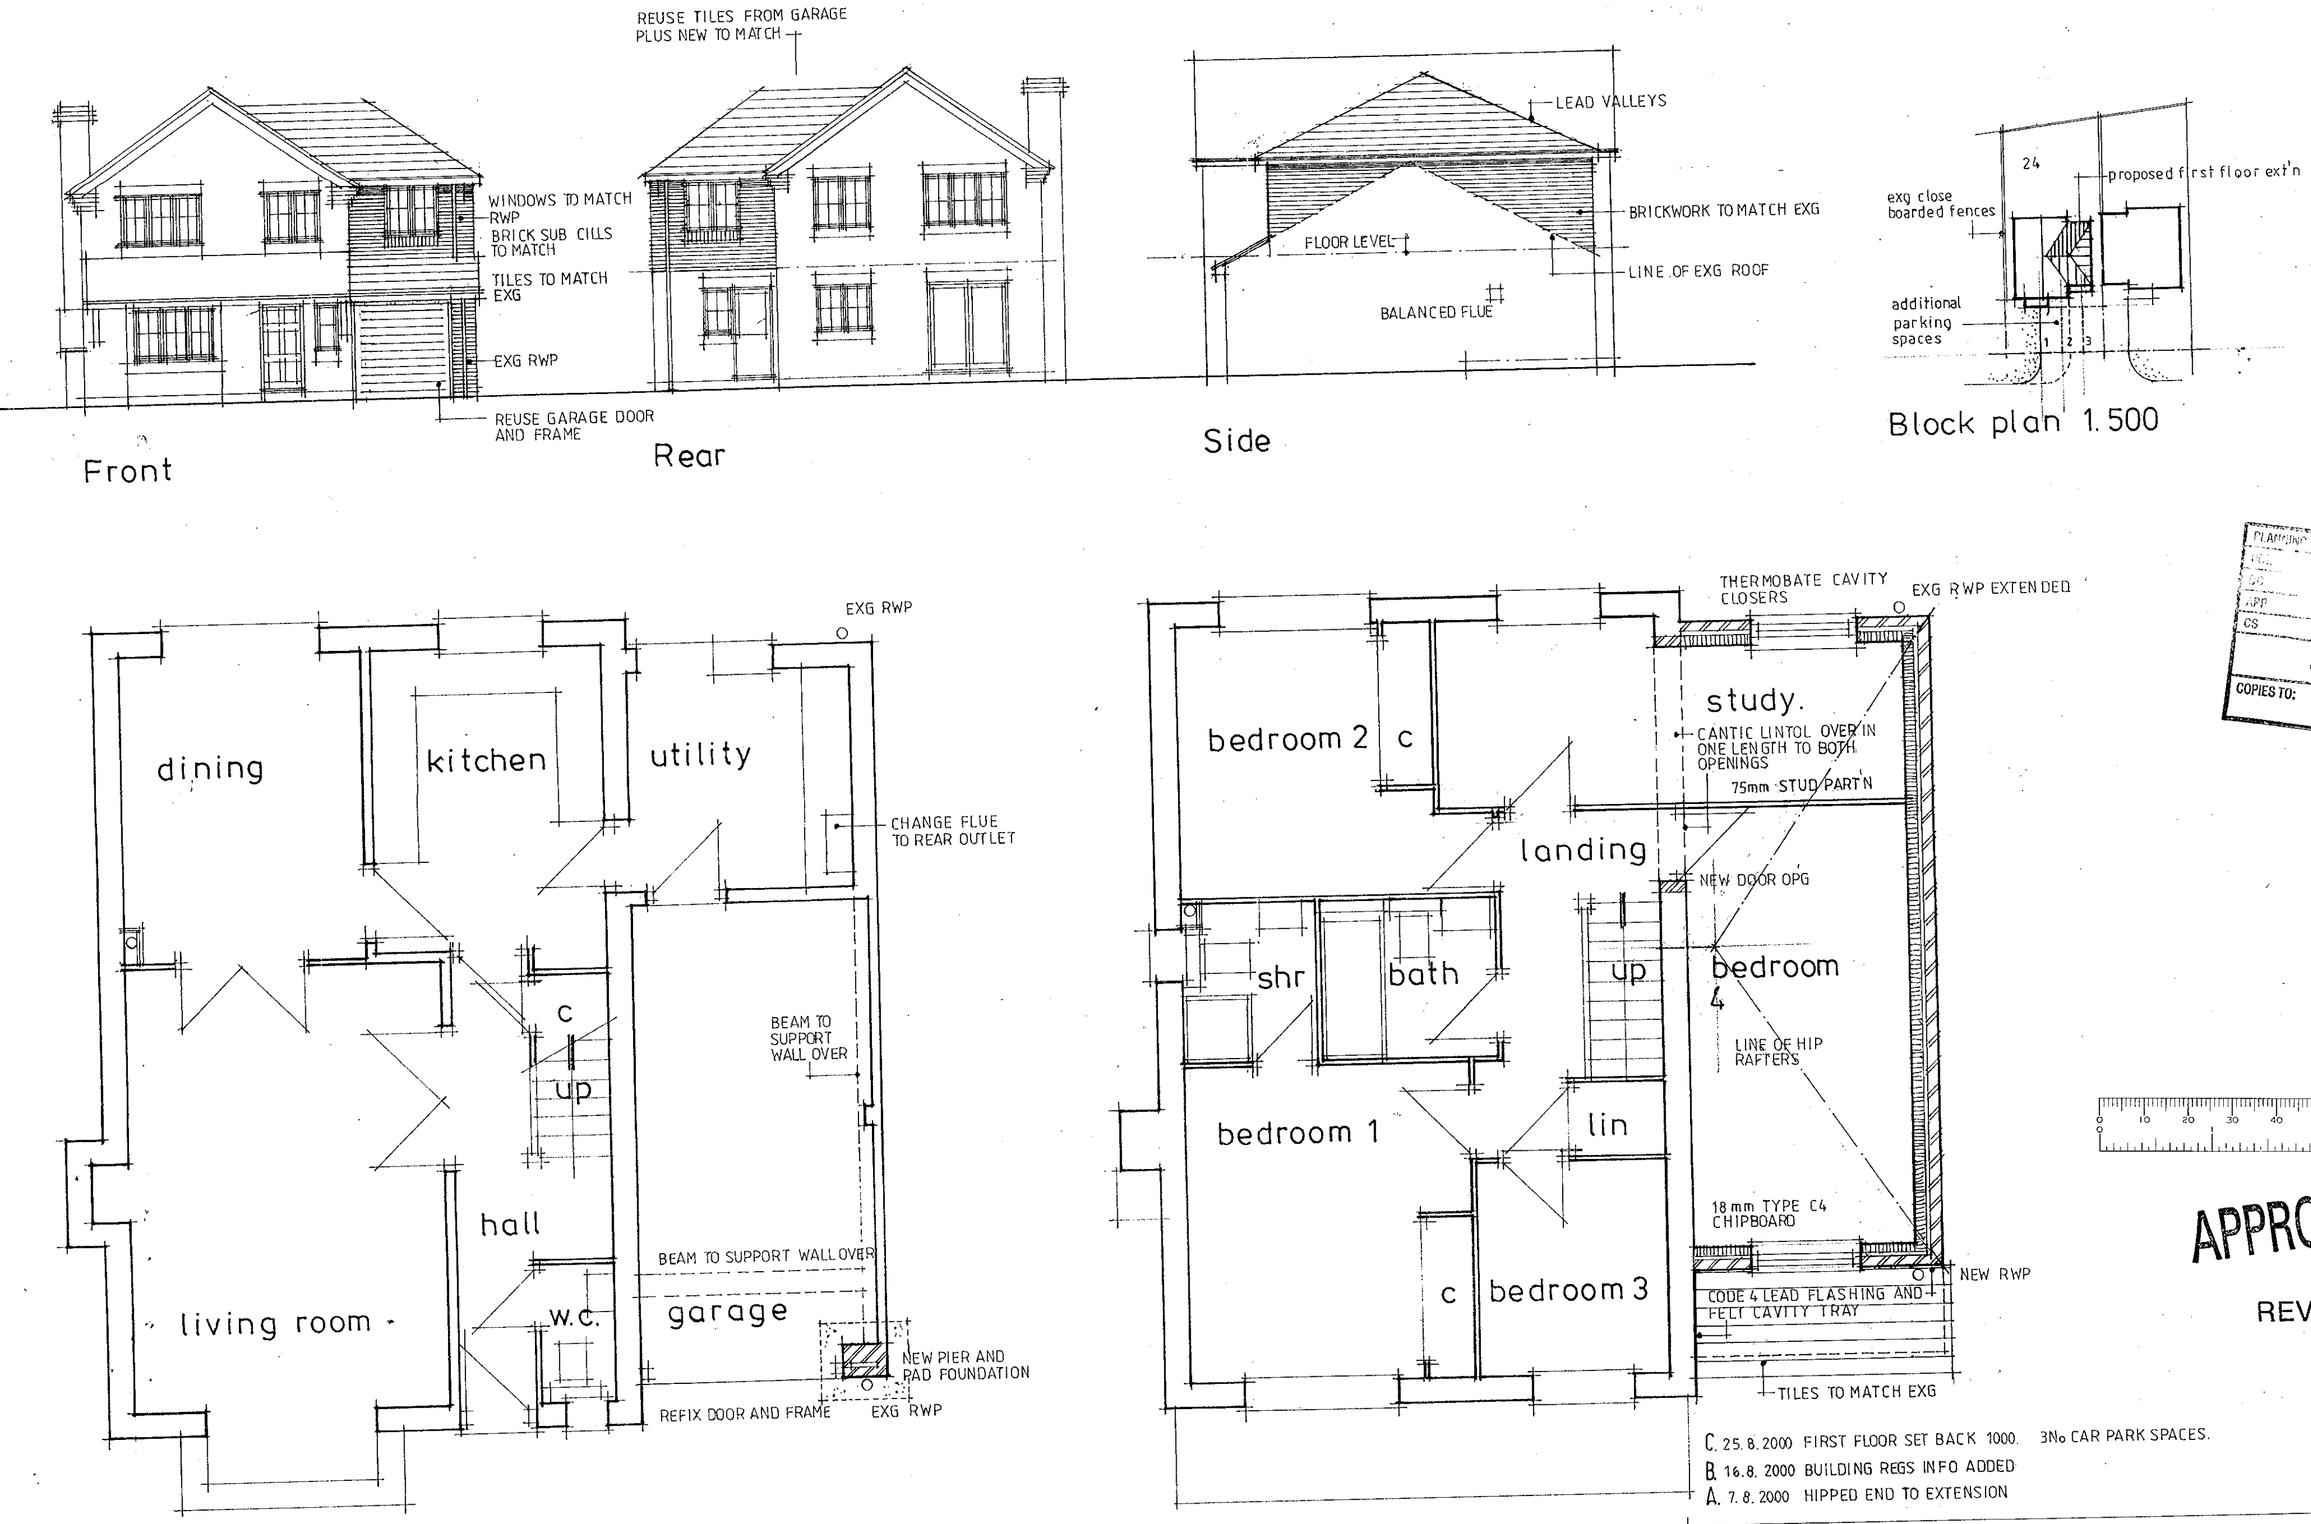

PLANNING SERVICES
CS
31 AUG 2000
COPIES TO:
ACK:
FILE:

APPROVED

REVISED PLAN

18.68

C. 25.8.2000 FIRST FLOOR SET BACK 1000. 3No CAR PARK SPACES.
B. 16.8.2000 BUILDING REGS INFO ADDED
A. 7.8.2000 HIPPED END TO EXTENSION

10/10/00

24. STRAND WAY. LOWER EARLEY. READING. BERKS.

COLIN F. G. SHEPPARD. Dip. Arch (Hons) R.I.B.A.
ARCHITECT.
BAKERY MEWS. WEST ILSLEY. NEWBURY. BERKS. RG20. 7AL.
TEL. 01635. 281345 FAX. 01635. 281744.

SCALE. 1.100 1.50
JUNE 2000
DRG No. CS/TN.1/02 C