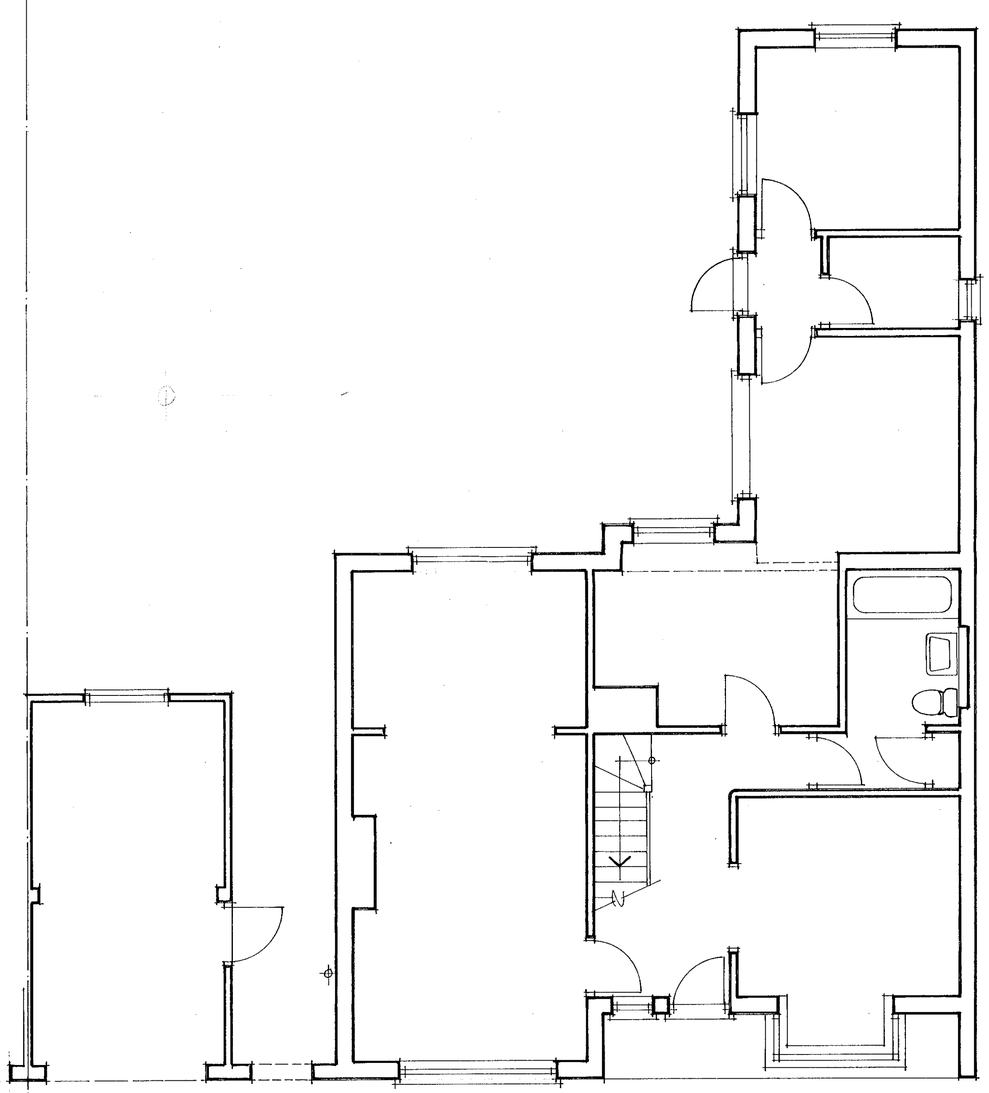

GROUND FLOOR.

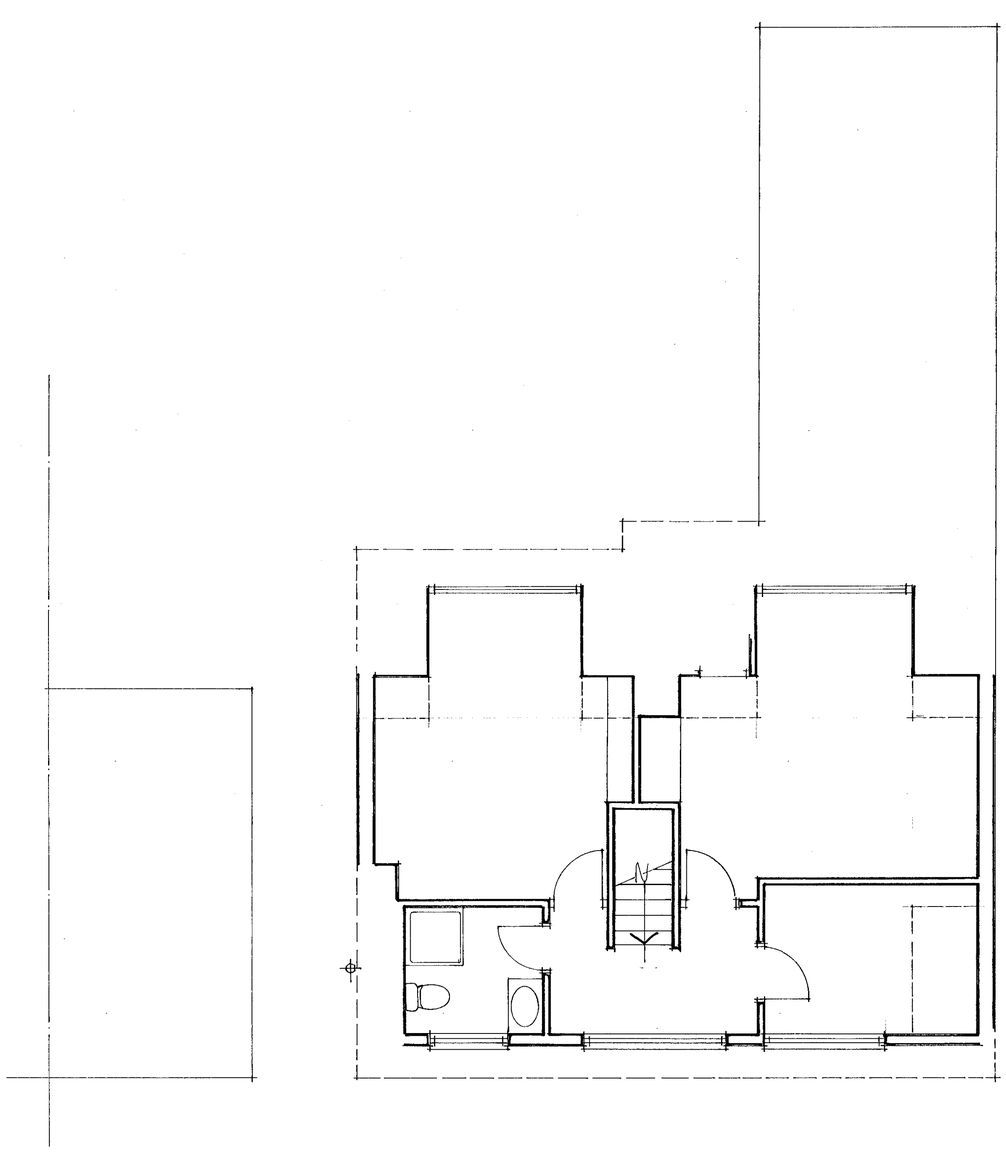

FIRST FLOOR.

03.APR.2000 1159

R.G. BUTLER & ASSOCIATES.
11 STRATHMORE DRIVE CHARVIL READING
RG10 9QT. Tel/fax 0118 934 3040

LARKRISE . LODGE ROAD . HURST.

SURVEY AS EXISTING.

scale	1:50	dwg no
date	Feb. 2000	441/1

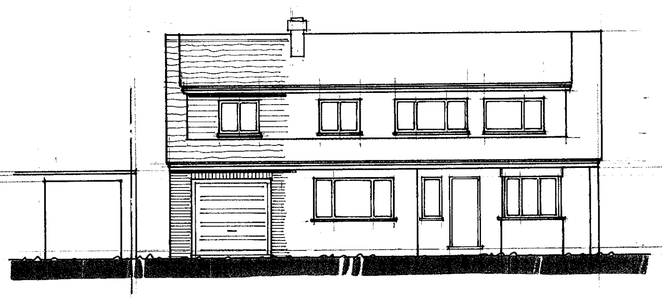

FRONT

materials to match existing.

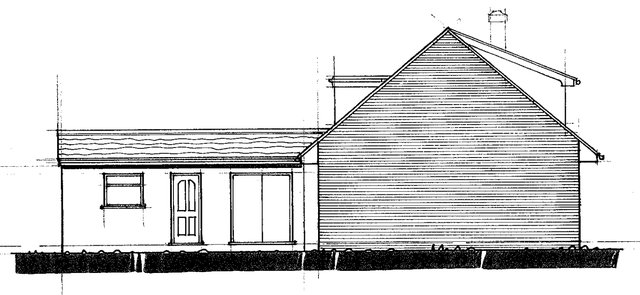

SIDE



REAR

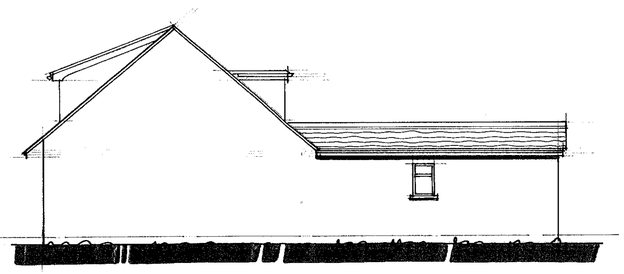

SIDE

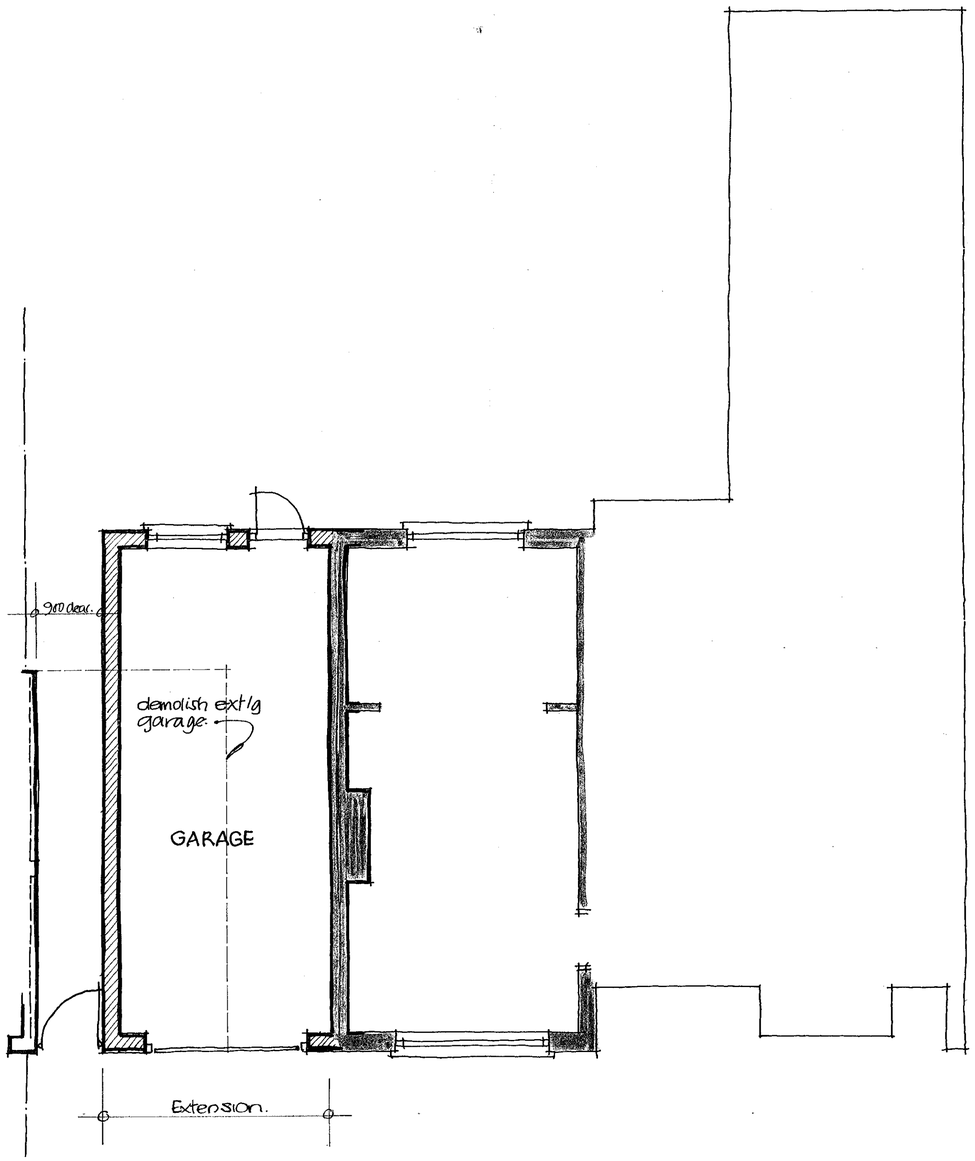

GROUND FLOOR.

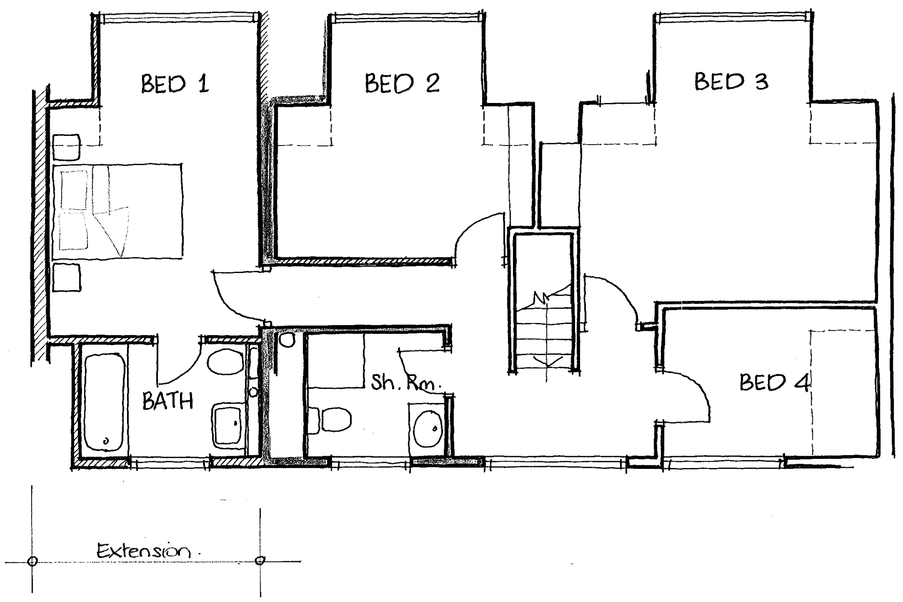

FIRST FLOOR.

1159

APPROVED

R. G. BUTLER & ASSOCIATES.
11 STRATHMORE DRIVE CHARVIL READING
RG10 9QT. Tel/fax 0118 934 3040

LARKRISE. LODGE ROAD. HURST.

SKETCH SCHEME

scale 1:50 & 1:100	dtg no
date Feb. 2000	441/2

23/6/00