




Street Scene / Site Section on A-A.

Note : Wall areas left clear are in Type 1 or 2 facing brickwork (red / orange multi)  
Wall areas hatched are in matching brickwork (main house type)

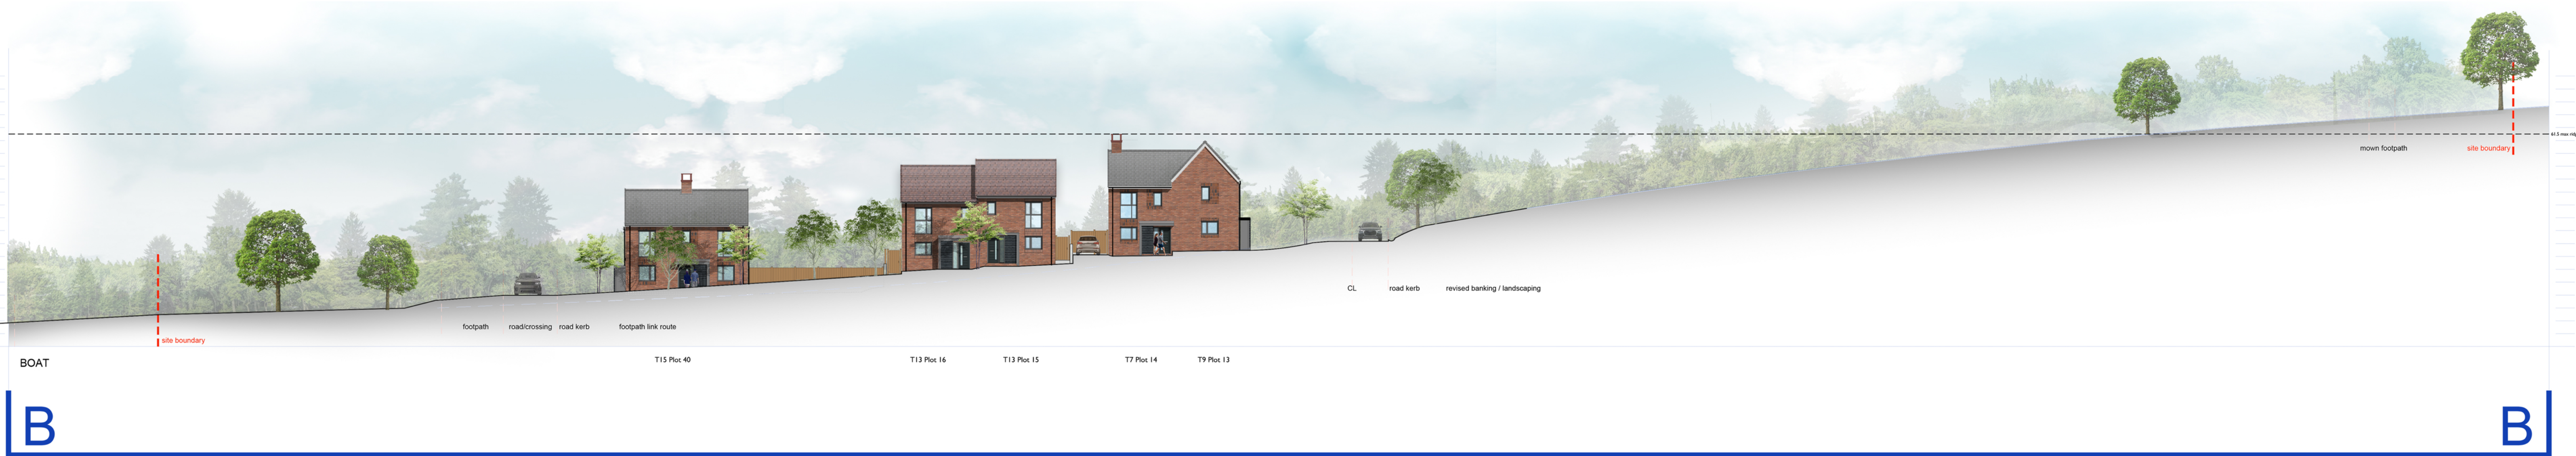

Street Scene / Site Section on B-B.

Note : Wall areas left clear are in Type 1 or 2 facing brickwork (red / orange multi)  
Wall areas hatched are in matching brickwork (main house type)



Street Scene / Site Section on C-C.

Note : Wall areas left clear are in Type 1 or 2 facing brickwork (red / orange multi)  
Wall areas hatched are in matching brickwork (main house type)

|     |                                                    |       |      |          |
|-----|----------------------------------------------------|-------|------|----------|
| E   | All section details & levels revised.              | ML    | **   | 20/02/25 |
| D   | All section details & levels revised.              | ML    | **   | 09/10/24 |
| C   | All section details revised to coloured versions.  | ML    | **   | 09/07/24 |
| B   | All section details revised. House blocks updated. | ML    | **   | 25/06/24 |
| A   | All section details revised. Section C-C added.    | ML    | **   | 18/06/24 |
| REV | DESCRIPTION                                        | DRAWN | CHKD | DATE     |

Residential Development  
Land West Of Kingfisher Grove  
Three Mile Cross  
Berkshire RG7 1LZ

+44(0)2380 012 900  
designs@dw-architecture.co.uk  
30 Carlton Crescent,  
Southampton,  
Hampshire. SO15 2EW



SNG Sovereign Network Group

DRAWING TITLE  
Site Sections &  
Street Scenes Sheet 1

SCALE: 1:250 SHEET SIZE: A1 DRAWN: ML CHKD: DATE: 19/02/2025

RM PLANNING