


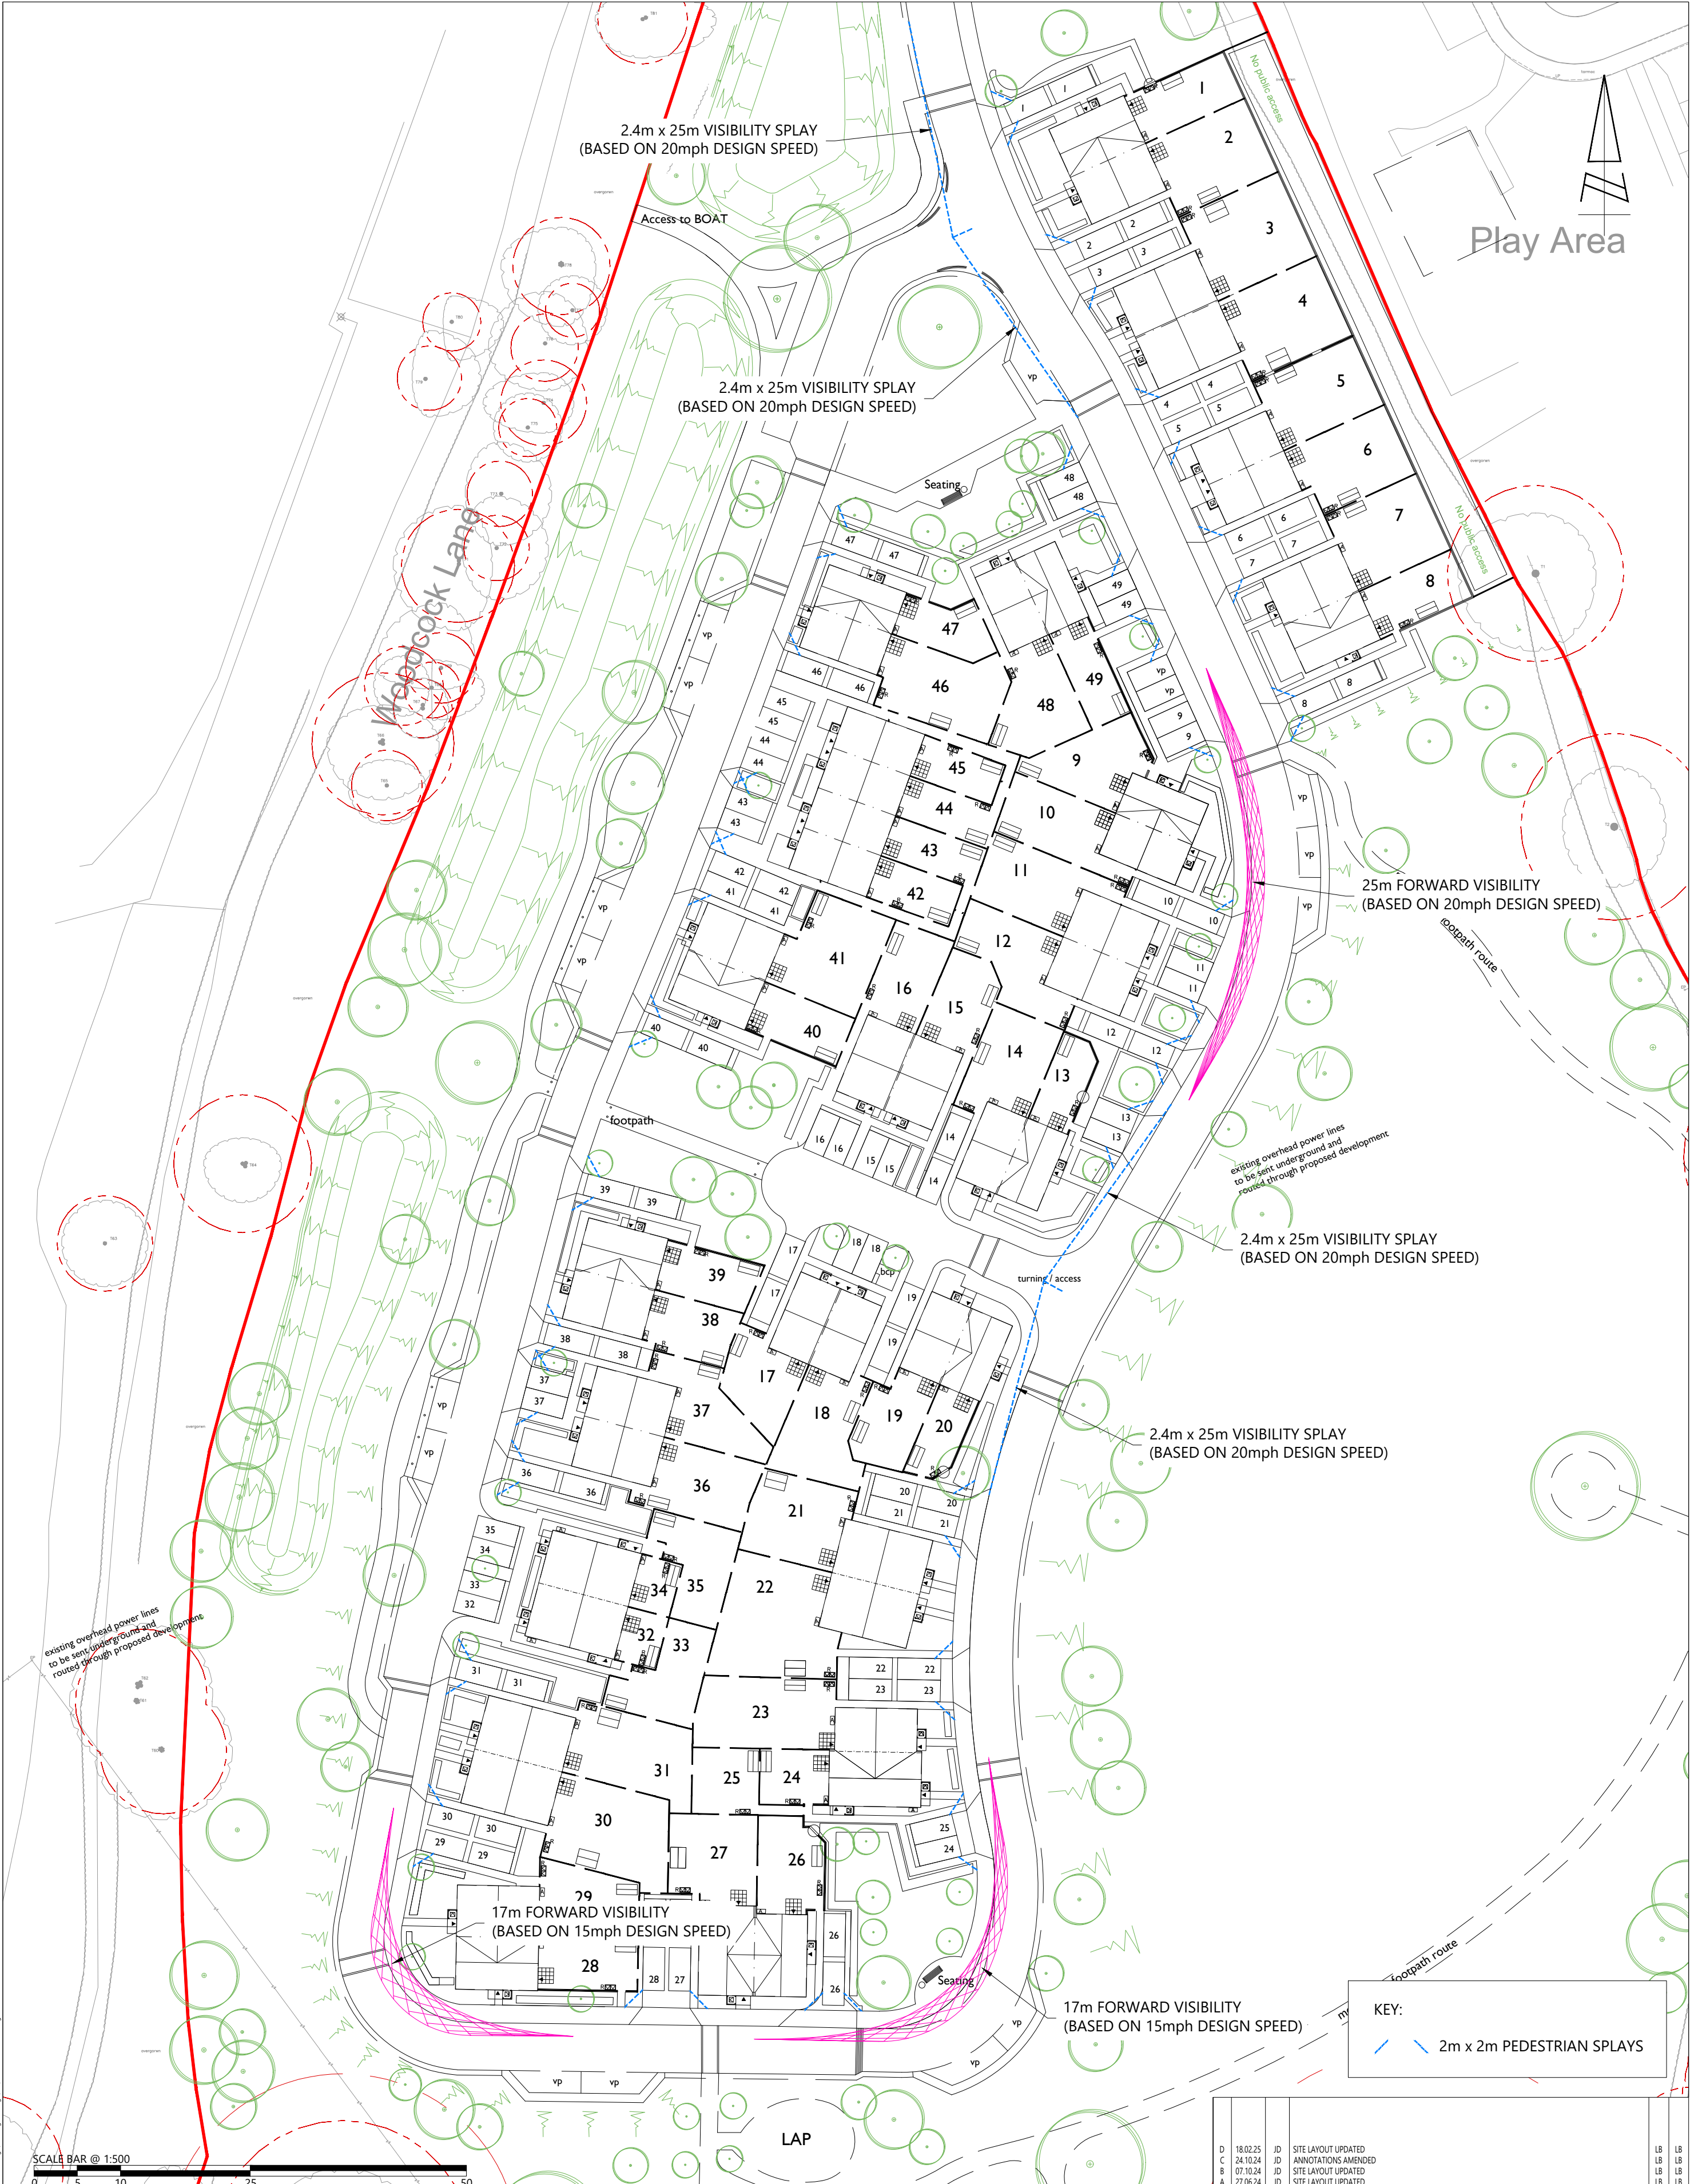

SCALE BAR @ 1:500

0 5 10 25 50

DRAWING ISSUED FOR FEASIBILITY CONSIDERATION AND PLANNING PURPOSES ONLY. DRAWING NOT TO BE USED FOR CONSTRUCTION. I-TRANSPORT LLP ACCEPTS NO RESPONSIBILITY FOR ERRORS MADE BY OTHERS IN SCALING FROM THIS DRAWING. MEASUREMENTS SHOULD BE TAKEN FROM FIGURES DIMENSIONS ONLY. CDM REQUIREMENTS CONSIDERED AT FEASIBILITY STAGE ONLY. FURTHER CONSIDERATION REQUIRED BY DETAILED DESIGN TEAM.

© CROWN COPYRIGHT 2024 OS LICENCE No. 100044286

The Square, Basing View,
Basingstoke, Hampshire, RG21 4EB

Tel: 01256 637940

www.i-transport.co.uk

CLIENT:

SOVEREIGN NETWORK GROUP

TITLE:

SITE LAYOUT - VISIBILITY

PROJECT:

KINGFISHER GROVE, THREE MILE CROSS

REV	DATE	BY	DESCRIPTION		CHK	APD
D	18.02.25	JD	SITE LAYOUT UPDATED		LB	LB
C	24.10.24	JD	ANNOTATIONS AMENDED		LB	LB
B	07.10.24	JD	SITE LAYOUT UPDATED		LB	LB
A	27.06.24	JD	SITE LAYOUT UPDATED		LB	LB
STATUS: FOR INFORMATION						
DRAWN: JD			CHECKED: LB		APPROVED: LB	
PROJECT No: ITB19902			SCALE @ A2: 1:500		DATE: 11.03.24	
DRAWING No: ITB19902-GA-004					REV: D	