

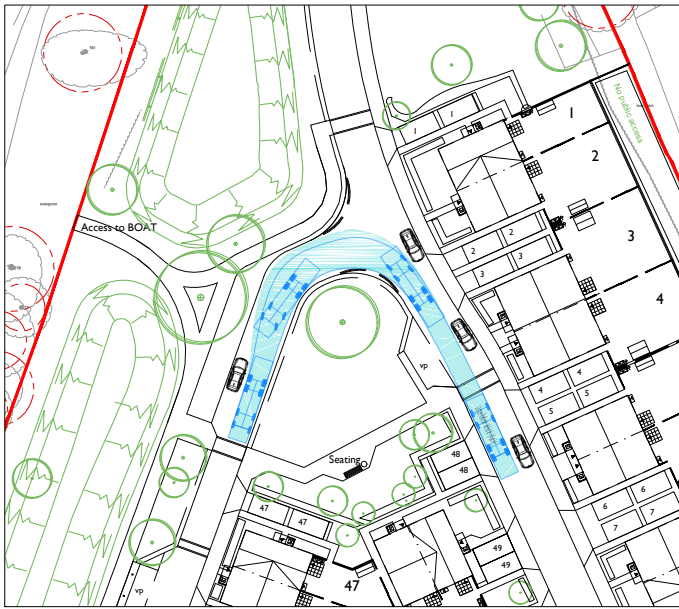
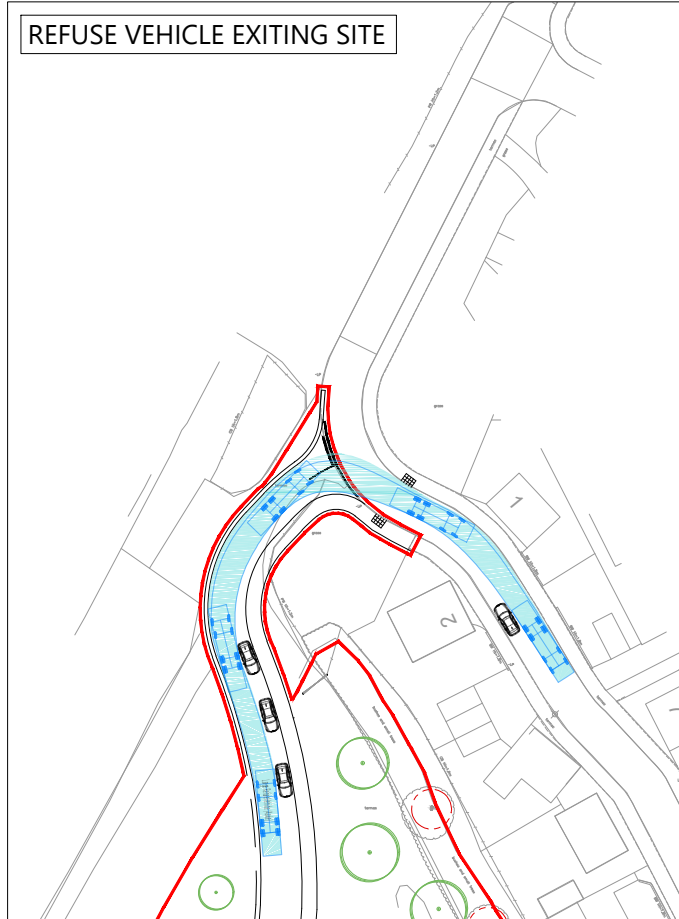
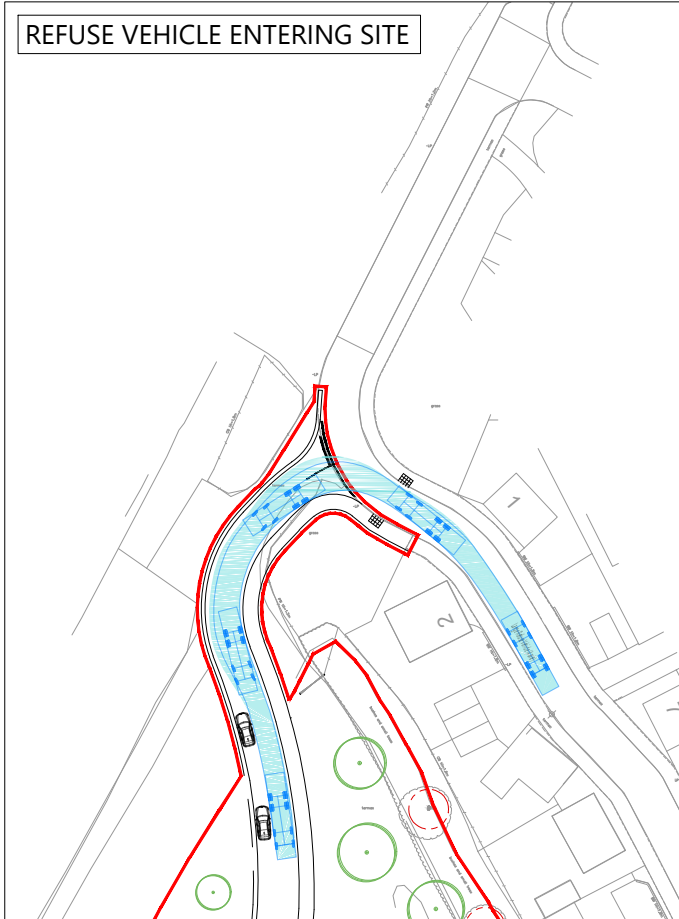
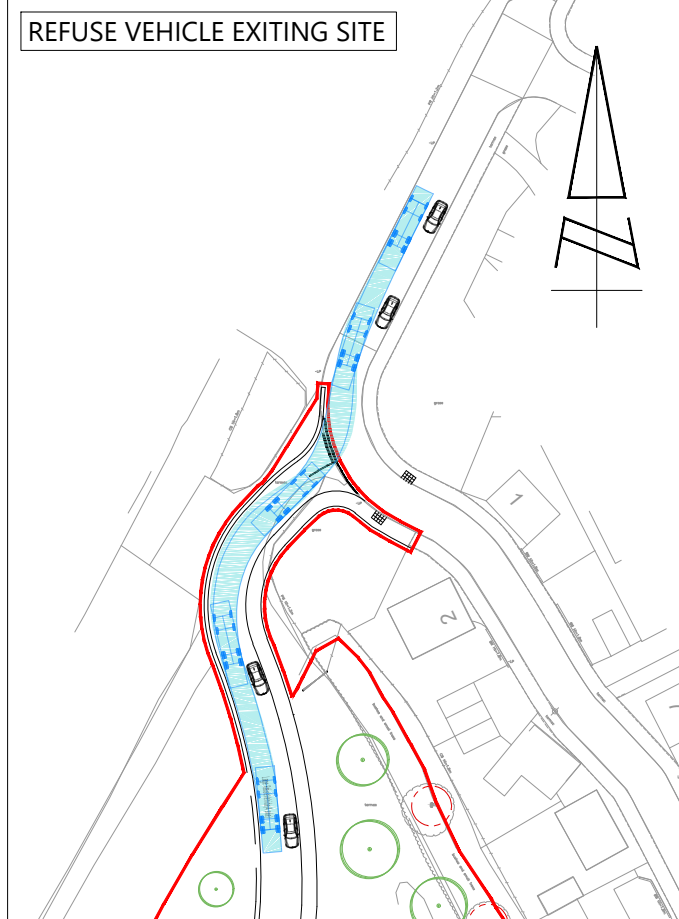
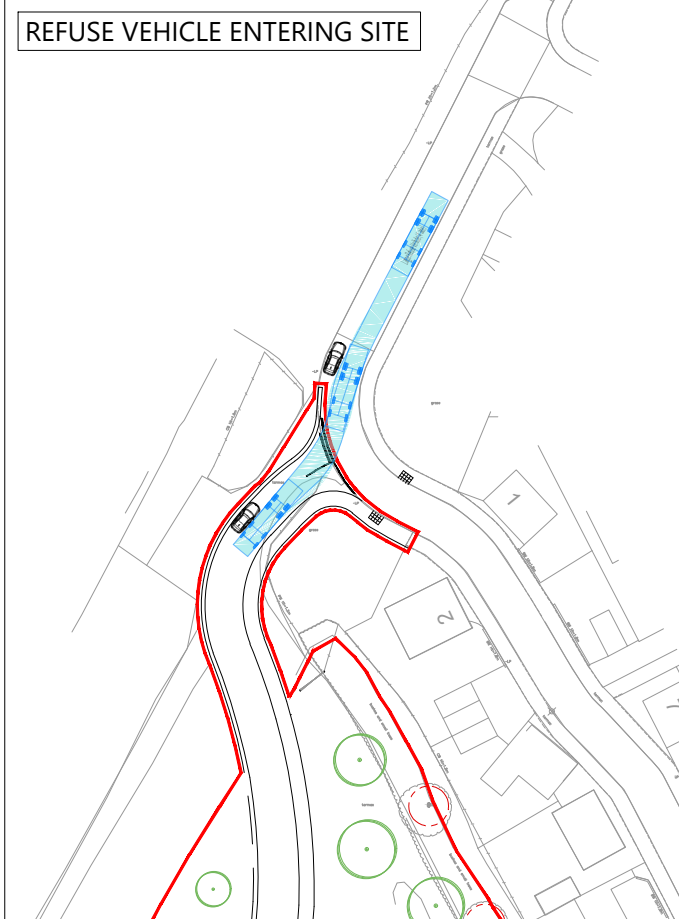
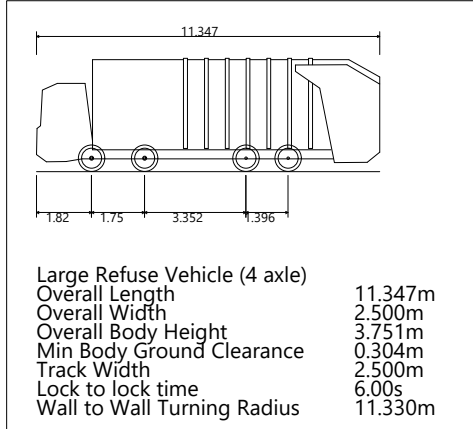


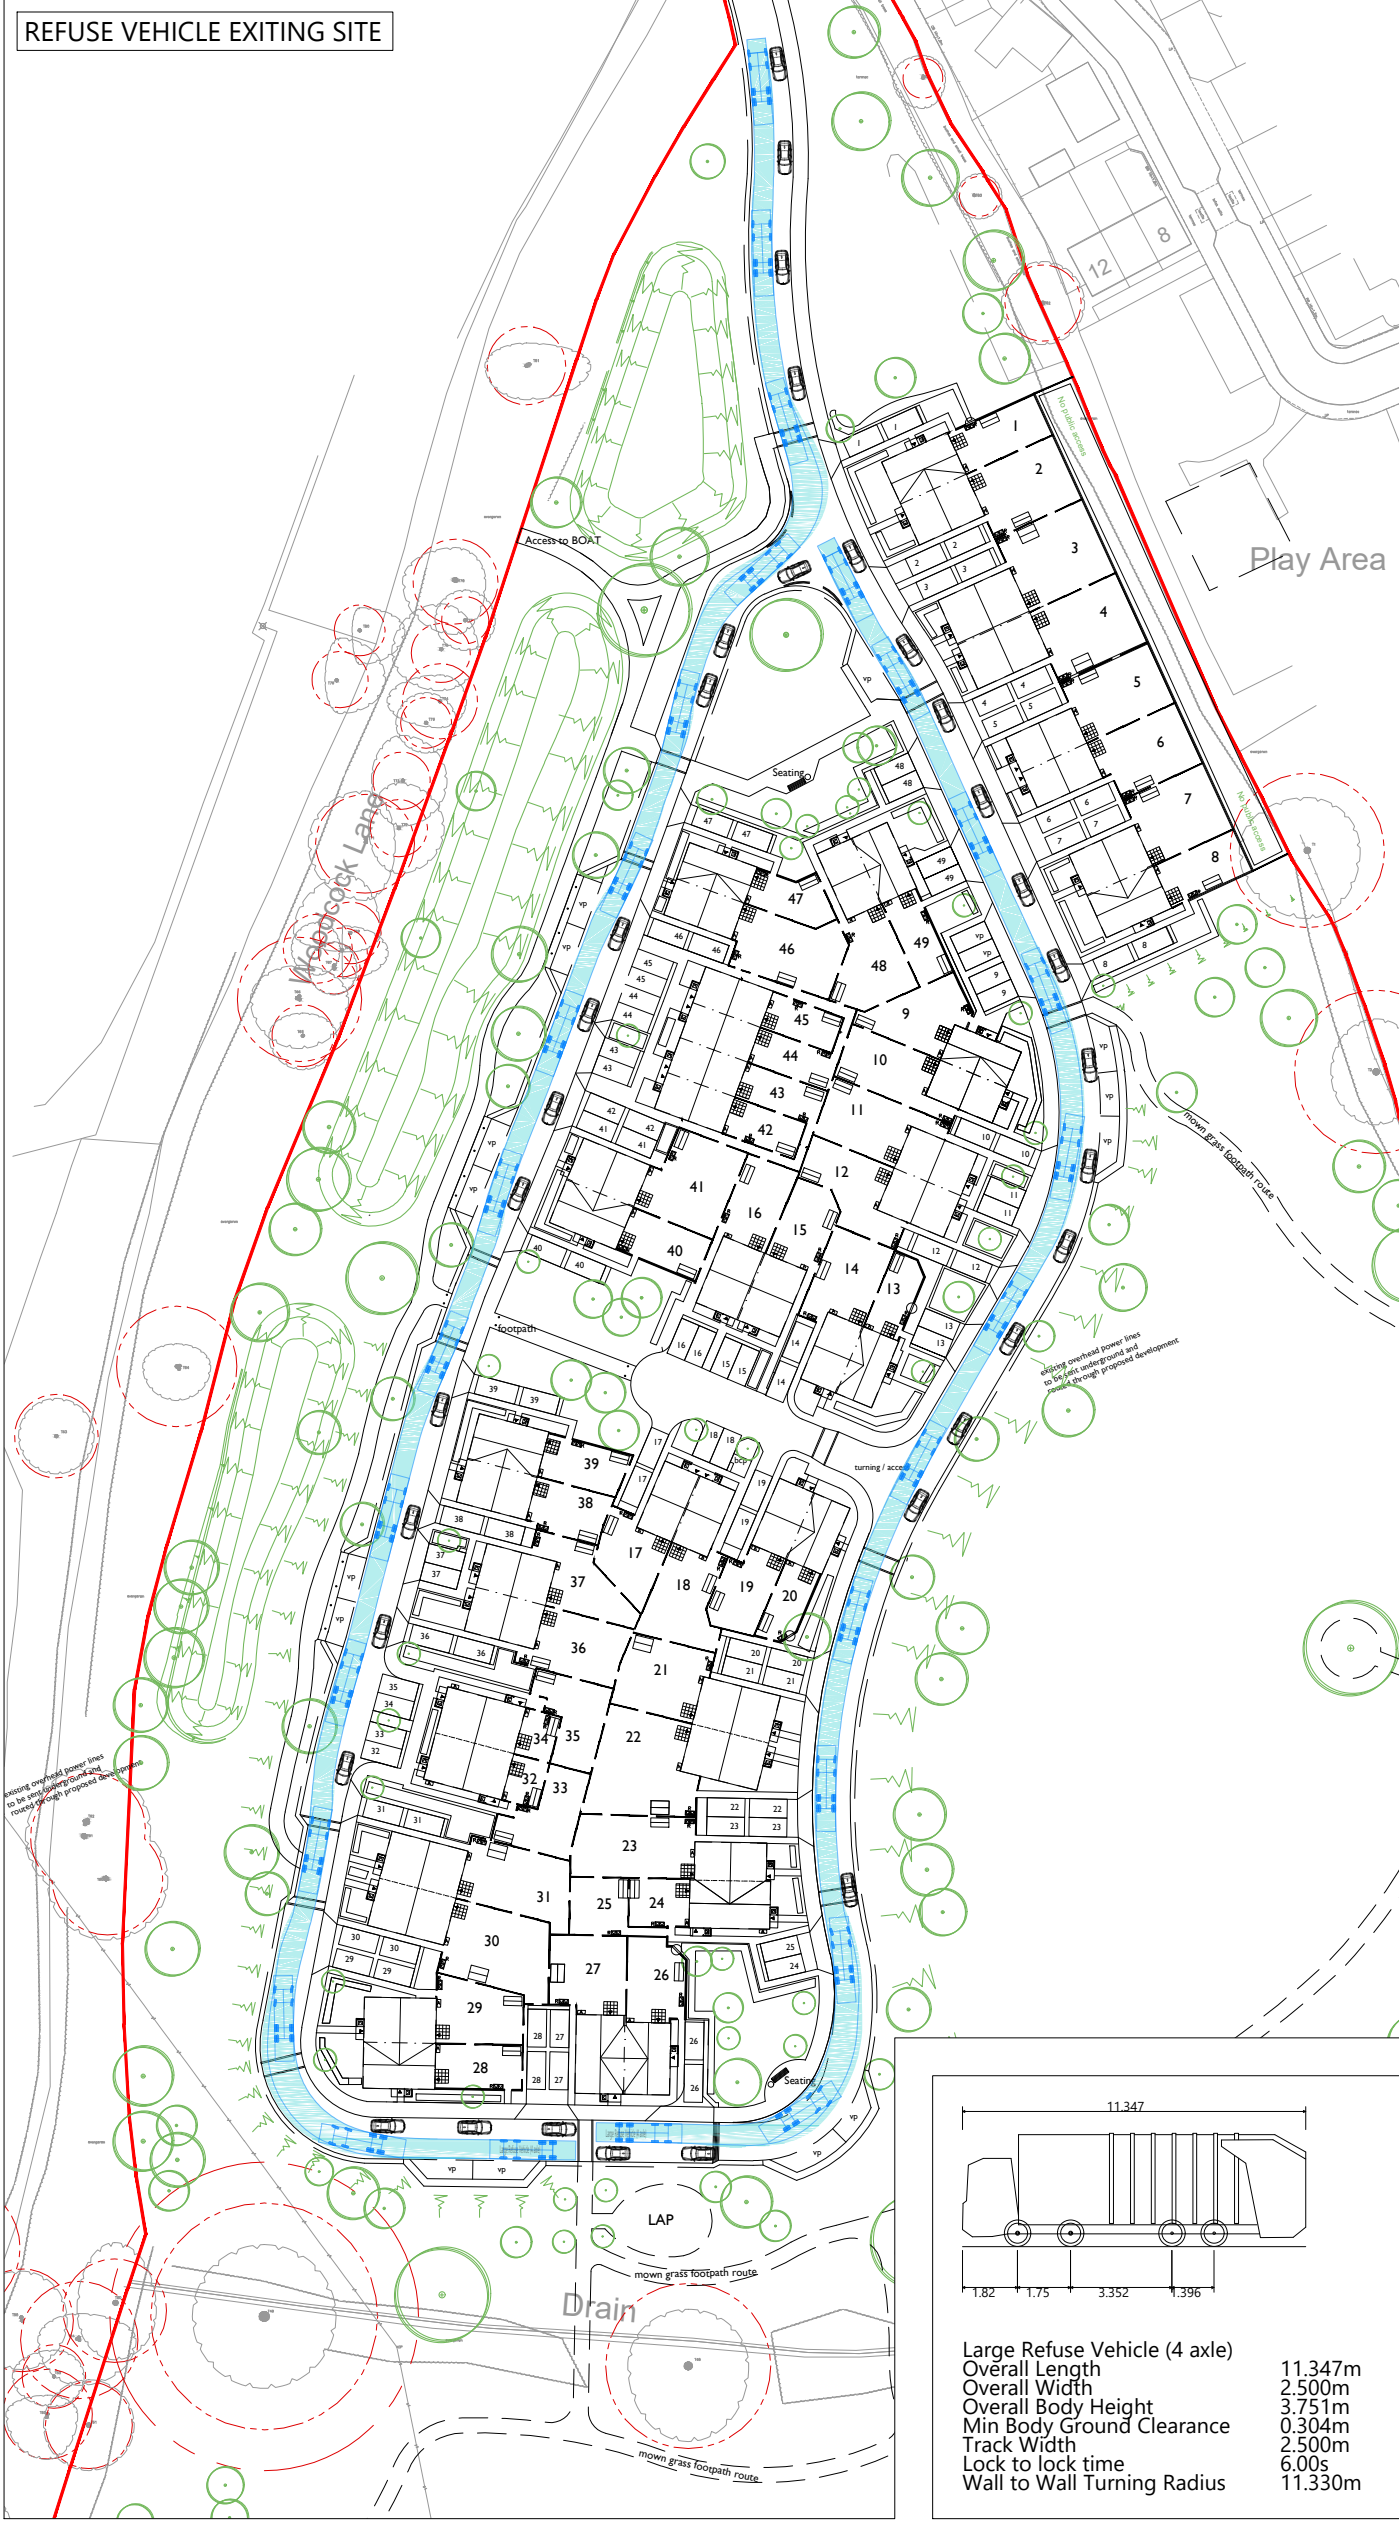

DRAWING ISSUED FOR FEASIBILITY CONSIDERATION AND PLANNING PURPOSES ONLY. DRAWING NOT TO BE USED FOR CONSTRUCTION. I-TRANSPORT LLP ACCEPTS NO RESPONSIBILITY FOR ERRORS MADE BY OTHERS IN SCALING FROM THIS DRAWING. MEASUREMENTS SHOULD BE TAKEN FROM FIGURED DIMENSIONS ONLY. CDM REQUIREMENTS CONSIDERED AT FEASIBILITY STAGE ONLY. FURTHER CONSIDERATION REQUIRED BY DETAILED DESIGN TEAM. © CROWN COPYRIGHT 2024 OS LICENCE No. 100044286

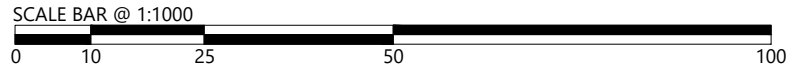

The Square, Basing View,
Basingstoke, Hampshire, RG21 4EB
Tel: 01256 898366
www.i-transport.co.uk

REV	DATE	BY	DESCRIPTION
C	18.02.25	JD	SITE LAYOUT UPDATED
B	07.10.24	JD	SITE LAYOUT UPDATED
A	27.06.24	JD	SITE LAYOUT UPDATED
STATUS: FOR INFORMATION			

CHK	APD	PROJECT
LB	LB	TITLE: SITE LAYOUT - SWEEP PATH ANALYSIS - SUPER LARGE REFUSE VEHICLE
LB	LB	PROJECT: KINGFISHER GROVE, THREE MILE CROSS
LB	LB	CLIENT: SOVEREIGN NETWORK GROUP

DRAWN: JD	CHECKED: LB	APPROVED: LB
PROJECT No: ITB19902	SCALE @ A2: 1:1000	DATE: 05.03.24
DRAWING No: ITB19902-GA-001	REV: C	