


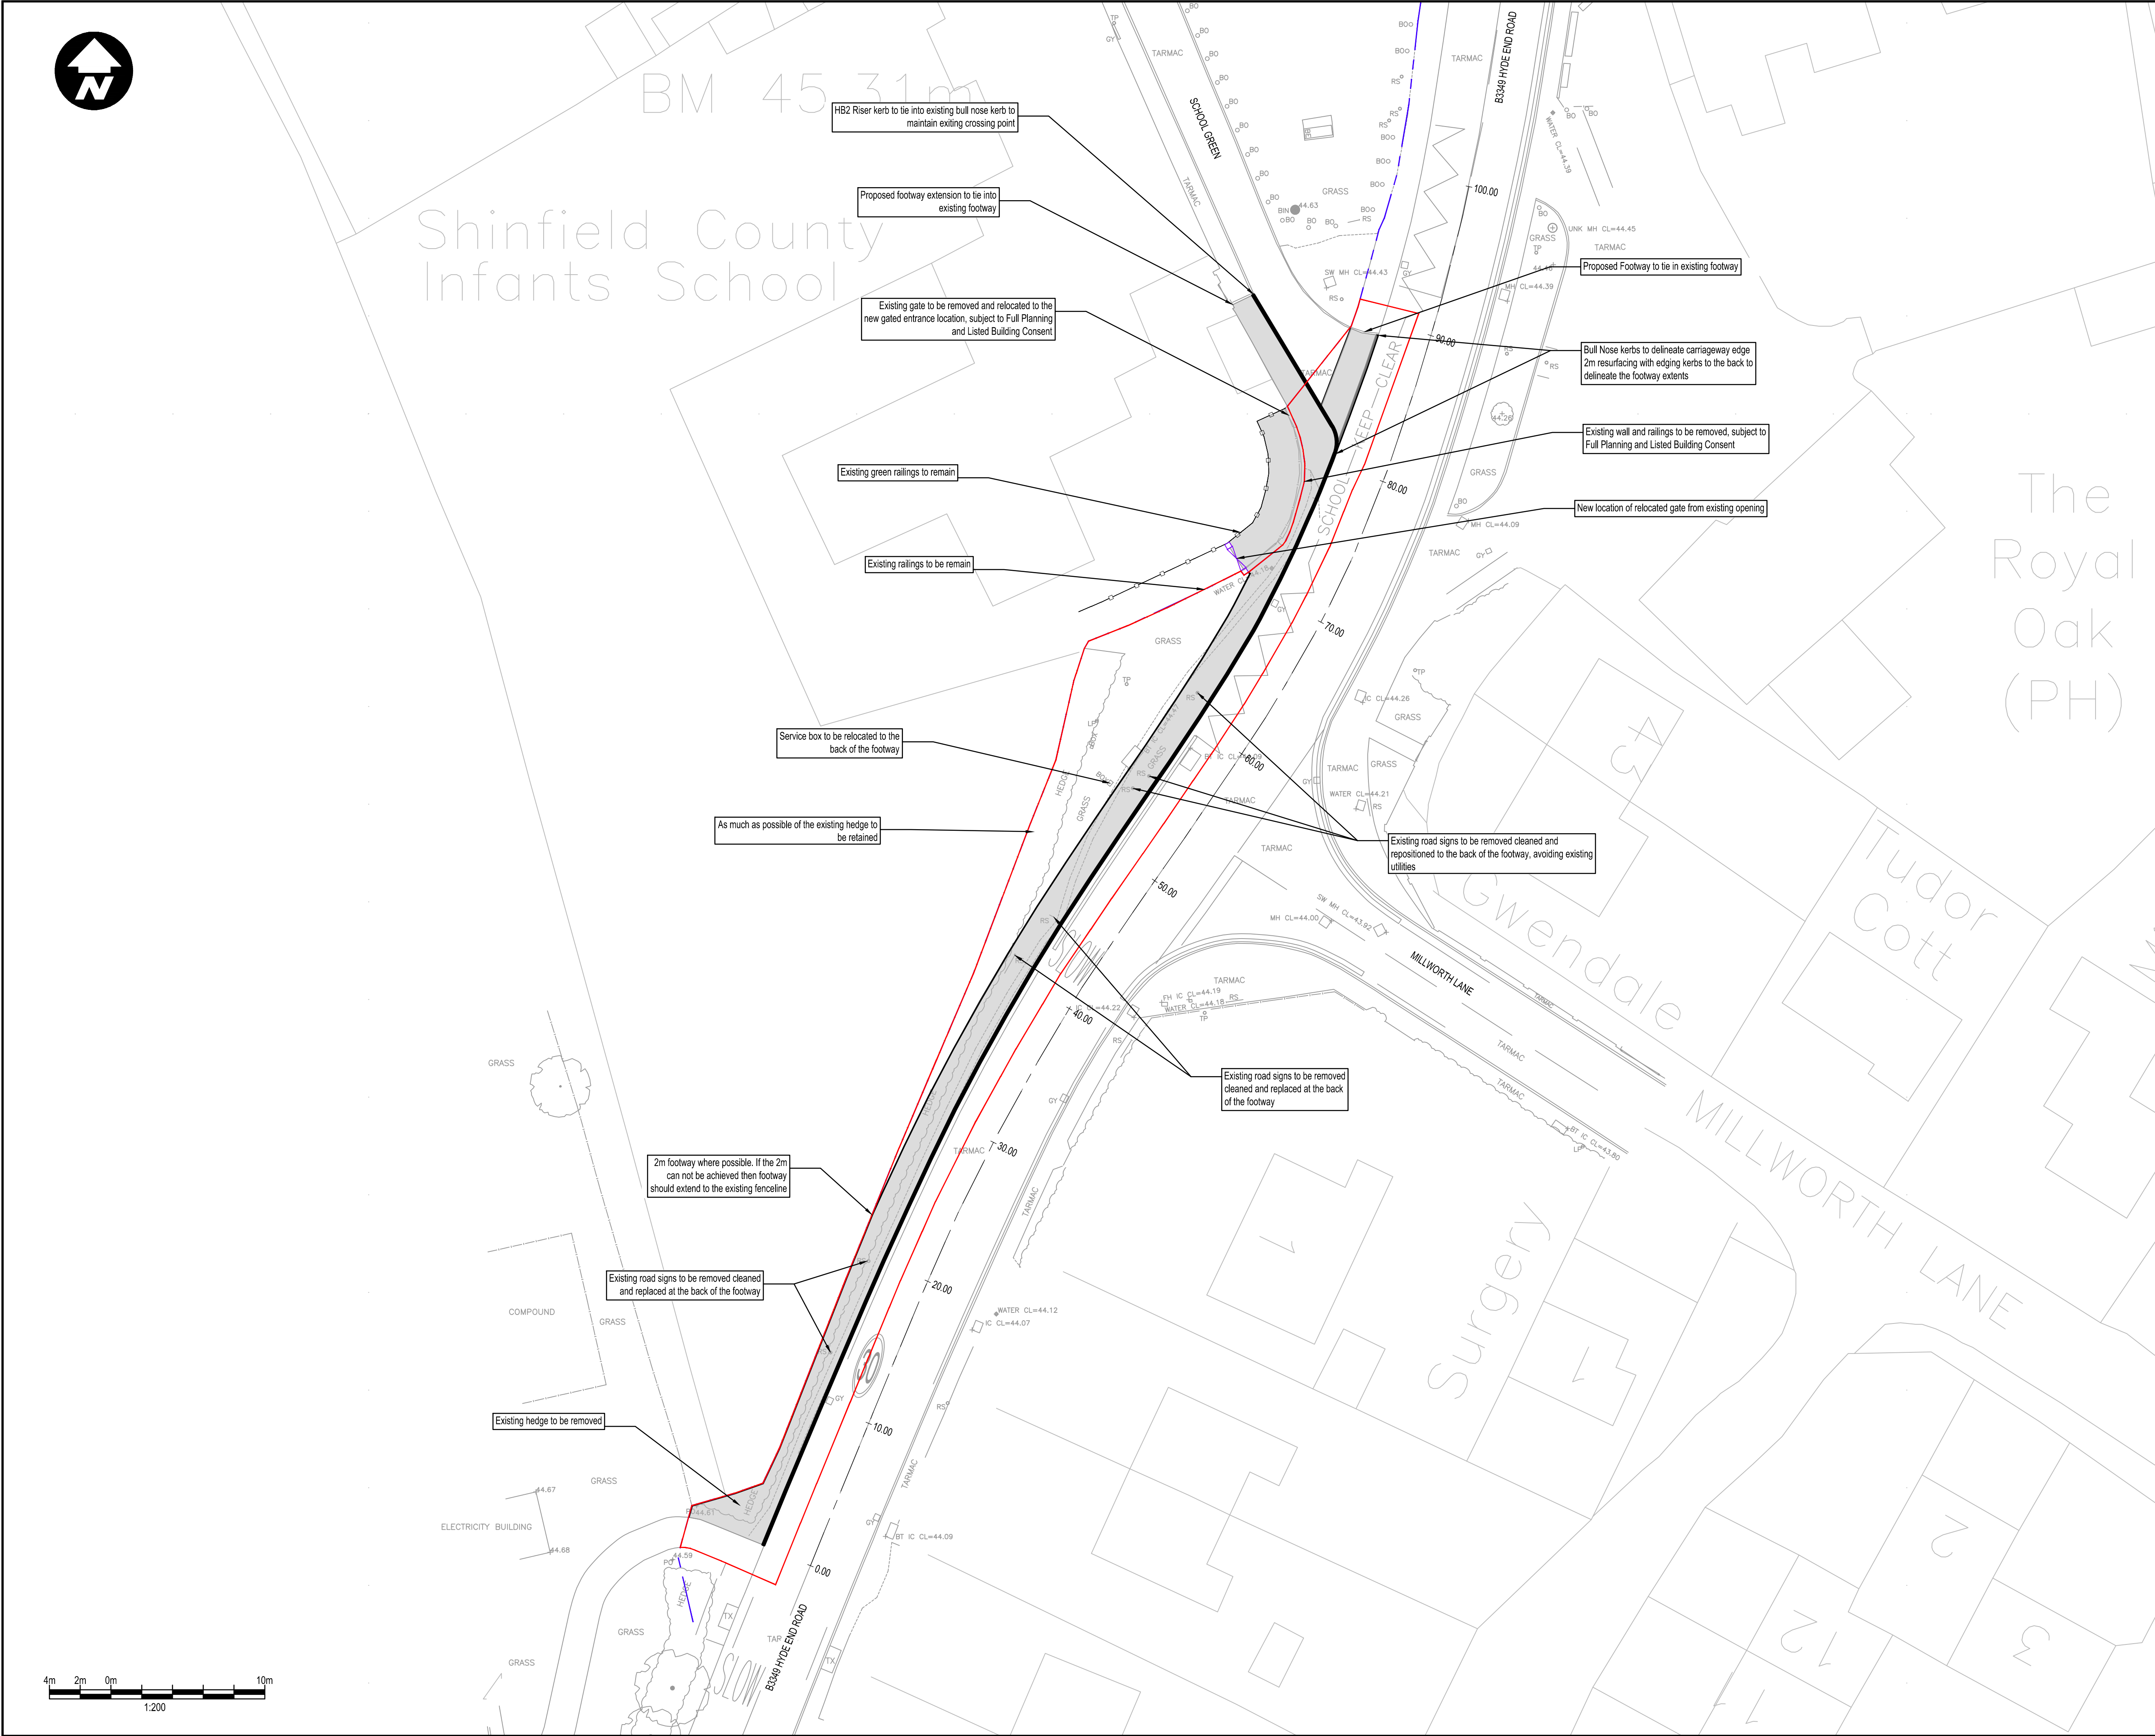

Key:

-  Proposed Scheme Red Line Boundary
-  Existing Retained HB2 Kerbline
-  Existing Retained Fenceline
-  Existing Wall and Fenceline to be removed
-  Proposed EF Kerbs
-  Highway Adoption Boundary
-  Proposed New Hard Surfacing
-  Proposed New Gate subject to Full Planning and Listed Building Consent

DRAWING STATUS:



CLIENT: Wokingham Borough Council

ARCHITECT: _____

SITE/PROJECT: Shinfield Infant and Nursery School

TITLE: Proposed General Arrangement
for LDC Application

DRAWING No:	REV:
8093402-WSP-IP-PLN-003	P02

© WSP UK Ltd