


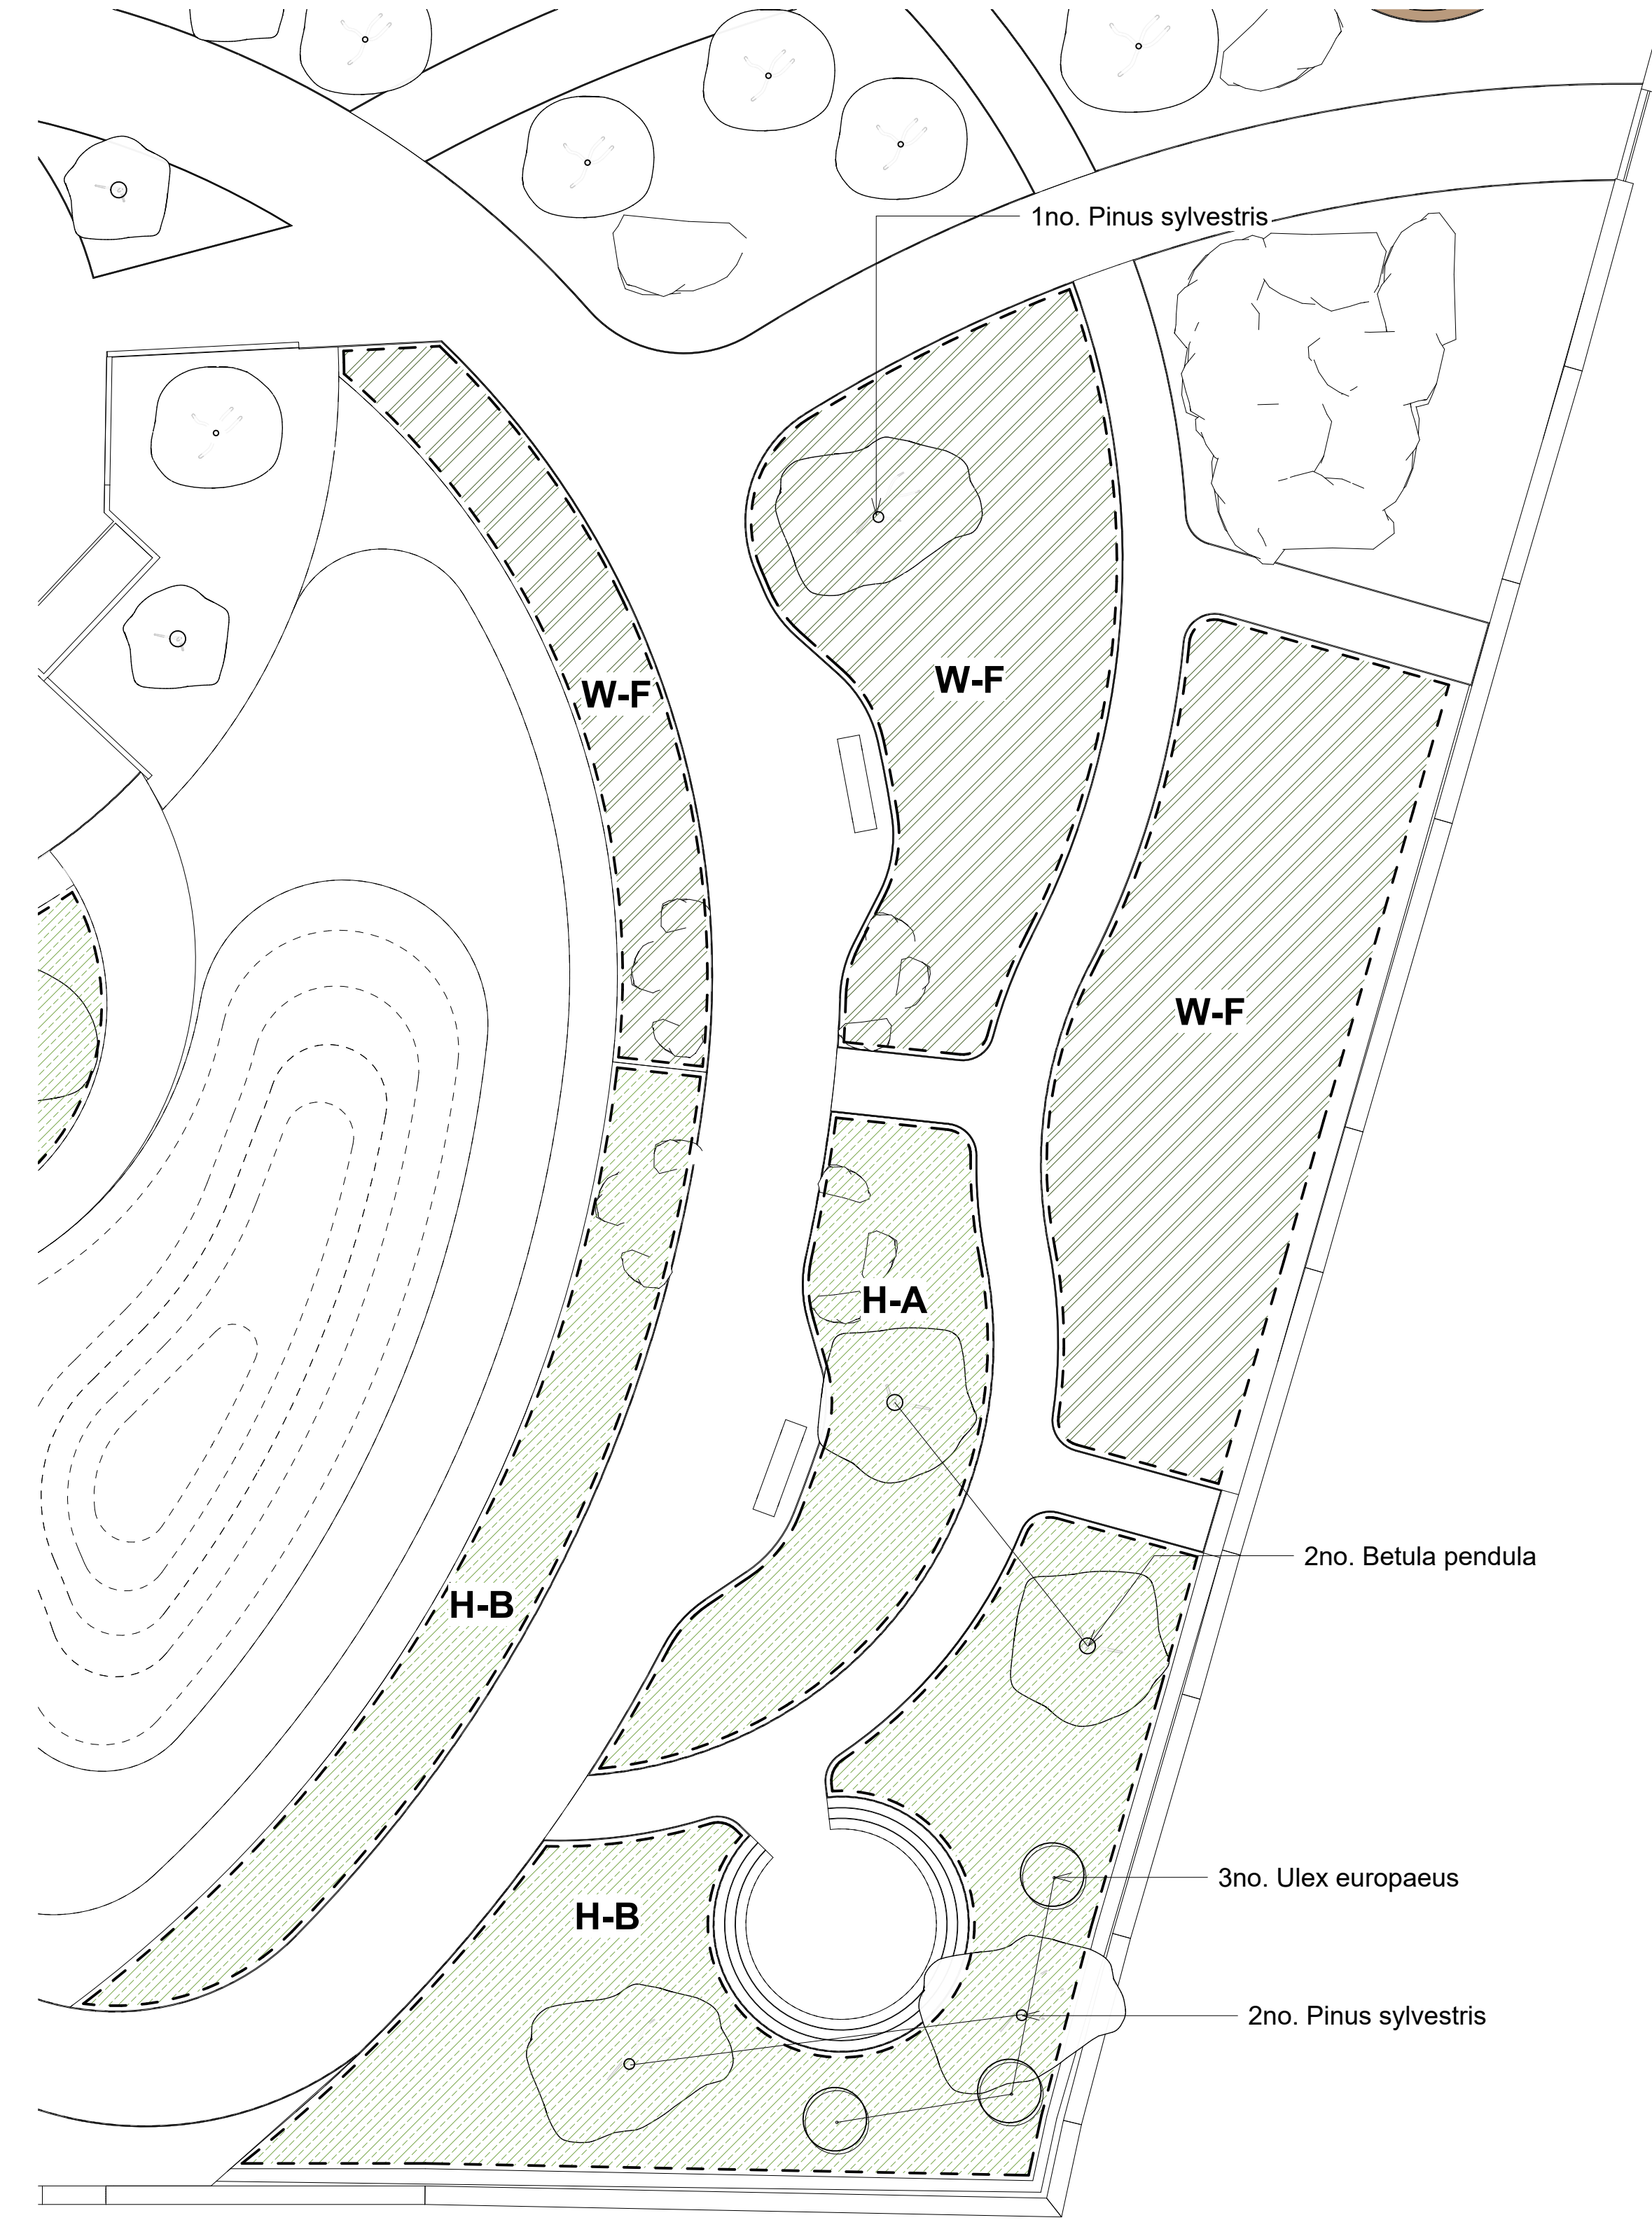

1 Dry & wet heath planting


1 : 100

Planting area H-A - Dry heathland shrub planting							
Area=35.6m ²							
Shrubs							
Name	Height	Root	Spec	No./m ²	% area	No	
Calluna vulgaris	3L	Bushy		5	30	53	
Erica cinerea	3L	Bushy		5	40	71	
Ulex europaeus	30-40	3L	Bushy, 3 brks	4	30	43	
Trees							
Name	Girth	Height	Root	Spec		No	
Betula pendula	12-14	350-425	45-85L	Heavy standard, clear stem	175-200, 5 brks	1	
Planting area H-B - Dry heathland shrub planting							
Area=115.0m ²							
Shrubs							
Name	Height	Root	Spec	No./m ²	% area	No	
Calluna vulgaris	3L	Bushy		5	30	173	
Erica cinerea	3L	Bushy		5	30	173	
Vaccinium myrtillus	15-20	3L	Bushy, 5 brks	4	40	184	
Specimen shrubs/Trees							
Name	Girth	Height	Root	Spec		No	
Ulex europaeus	30-40	5L	Bushy, 5 brks			3	
Betula pendula	12-14	350-425	45-85L	Heavy standard, clear stem	175-200, 5 brks	1	
Pinus sylvestris		250-300	70-90L	Leader with laterals, feathered to base		2	

Native Wildflower areas - WF Combined Area=157m²

To be planted with grass-free native sandy soil seed mix. Landlife Wildflowers LW3 Dry & Sandy Loam mix, or equivalent, seeded at a rate of 3 grams per sqm.

Trees					
Name	Girth	Height	Root	Spec	No
Pinus sylvestris		250-300	70-90L	Leader with laterals, feathered to base	1

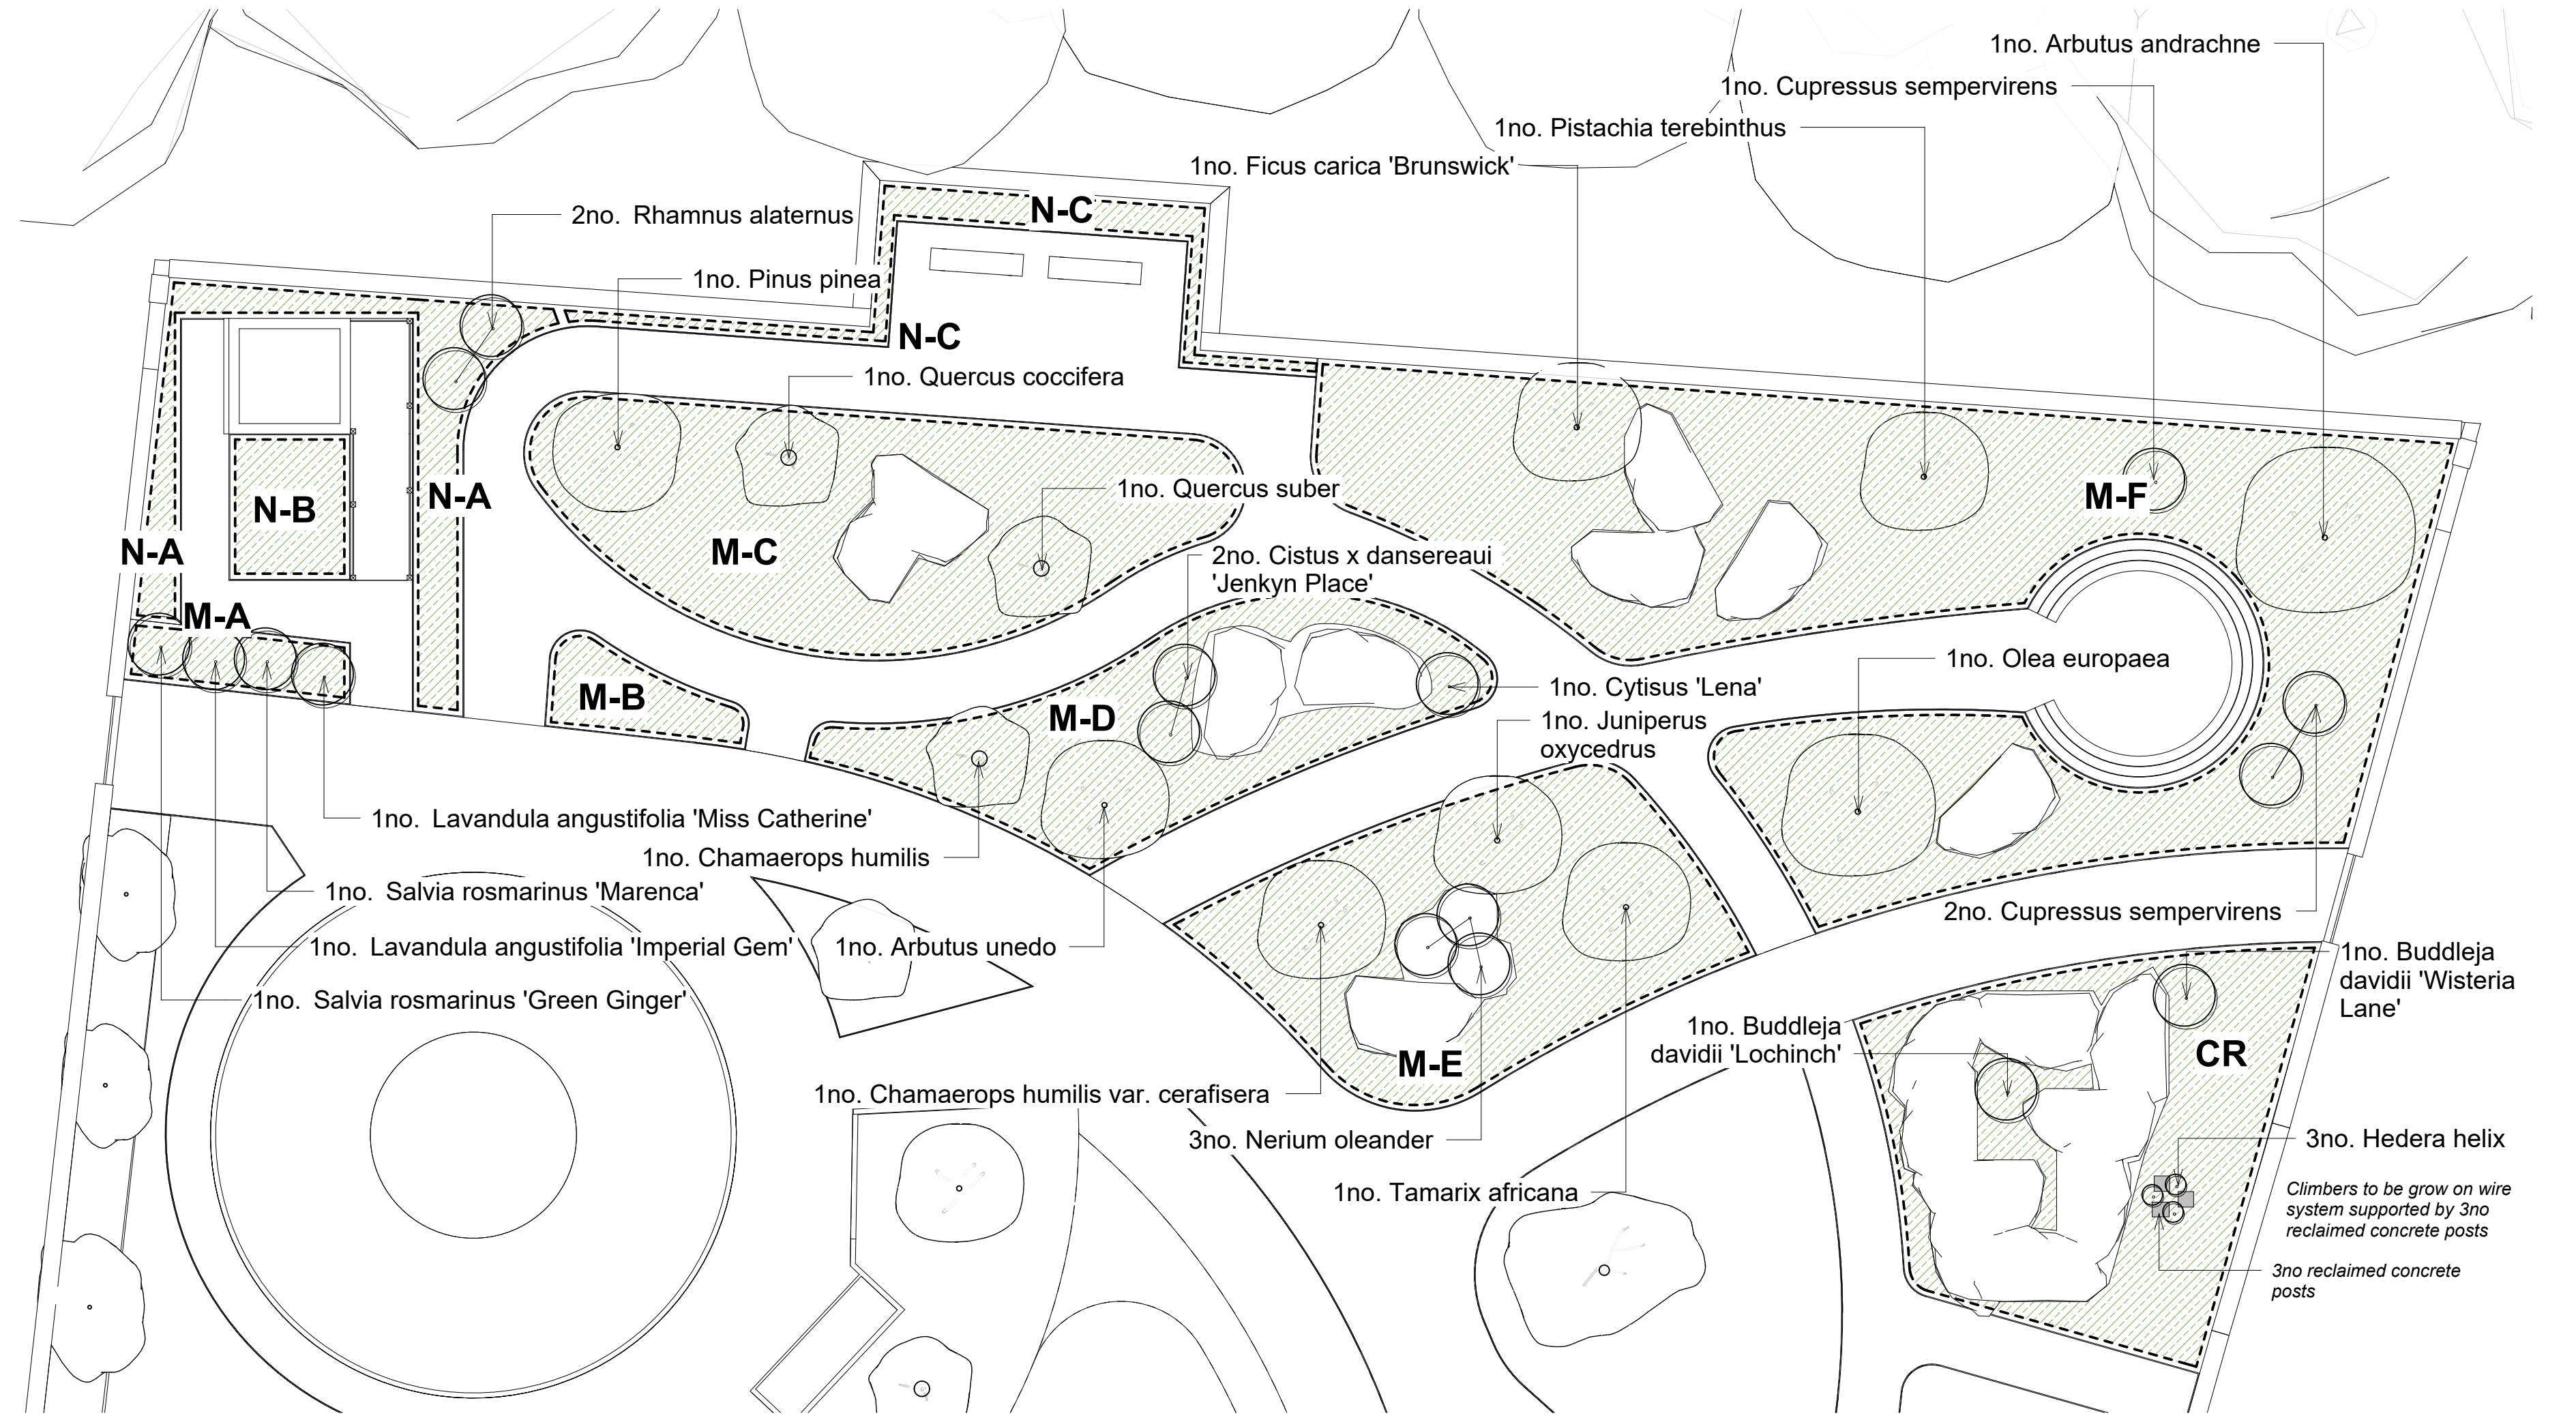

2 Native & mediterranean planting

1 : 100

Planting area M-A - Mediterranean aromatic							
Area=4m ²							
Shrubs							
Name	Height	Root	Spec	No./m ²	% area	No	
Salvia rosmarinus 'Green Ginger'	40-60	10L	Bushy, 6 brks	1		1	
Salvia rosmarinus 'Marengo'	40-60	10L	Bushy, 6 brks	1		1	
Lavandula angustifolia 'Imperial Gem'	40-60	10L	Bushy, 6 brks	1		1	
Lavandula angustifolia 'Miss Catherine'	40-60	10L	Bushy, 6 brks	1		1	
Planting area M-B - Mediterranean hairy leaves							
Area=4.3m ²							
Shrubs							
Name	Root	Spec	No./m ²	% area	No		
Stachys byzantine	3L	Full pot	5	30	6		
Oreganum dictamnus	2L	Full pot	2	30	3		
Santolina chamaecyparissus	3L	Bushy, 7 brks	5	40	9		

Planting area M-C - Western mediterranean							
Area=43m ²							
Shrubs - to be planted in groups of 2-4no of each species							
Name	Height	Root	Spec	No./m ²	% area	No	
Genista hispanica	30-40	3L	Bushy, 5 brks	3	10	13	
Spartium junceum	60-80	3L	Branched, 5 brks	0.5	10	2	
Cistus ladanifer	40-60	7.5L	Bushy, 7 brks	1.2	10	5	
Cistus albidus	40-60	7.5L	Bushy, 6 brks	1	10	4	
Cistus crispus	40-60	7.5L	Bushy, 6 brks	1	10	4	
Cistus criticus	40-60	7.5L	Bushy, 6 brks	1	5	2	
Philomis purpurea	30-40	3L	Branched, 4 brks	4	10	17	
Erica multiflora	30-40	3L	Bushy	4	10	17	
Lavandula stoechas	20-30	3L	Bushy, 5 brks	4	15	26	
Bulb planting - to be planted in swathes of 20no							
Name	Root	No./m ²	% area	No			
Narcissus assoanus	Grade 5/6	50	5	108			
Narcissus cantabricus	Grade 5/6	50	5	108			
Trees							
Name	Girth	Height	Root	Spec		No	
Pinus pinea	18-20	250-300	70-85L	Extra Heavy Standard, Bushy		1	
Quercus cocifera		100-150	25L	Bushy		1	
Quercus suber	10-12	300-350	35-45L	Selected Standard, clear stem	175-200cm, 4 brks	1	

Planting area M-D - Central mediterranean							
Area=24.5m ²							
Perennials - to be planted in groups of 5no of each species. Euphorbia spp. to be planted away from edges due to irritant sap.							
Name	Root	Spec	No./m ²	% area	No		
Acanthus mollis	5L	Full pot	2	20	10		
Euphorbia cyparissias	2L	Full pot	5	20	25		
Cyclamen repandum	2L	Full pot	5	5	6		
Edcballium elaterium	1L	Natural distribution	10	10	25		
Shrubs - to be planted in groups of 2-3no of each species							
Name	Height	Root	Spec	No./m ²	% area	No	
Erica arborea	7.5L	Bushy	1	20	5		
Helichrysum italicum	20-30	3L	Bushy, 6 brks	4	20	20	
Bulb planting - to be planted in swathes of 20no							
Name	Root	No./m ²	% area	No			
Tulipa sylvestris	Grade 11/12	75	5	92			

Specimen shrubs							
Name	Height	Root	Spec	No			
Cytisus 'Lena'	60-80	10L	Bushy, 8 brks	1			
Cistus x dansereau 'Jenky Place'	40-60	10L	Bushy, 8 brks	2			
Chamaerops humilis	60-80	15L	Leader	1			
Arbutus unedo	100-125	25L	Bushy, 5 brks	1			

Planting area M-E - North african mediterranean							
Area=35m ²							
Perennials - to be planted in groups of 5no of each species							
Name	Root	Spec	No./m ²	% area	No		
Sylbium marianum	2L	Full pot	3	30	32		
Shrubs							
Name	Height	Root	Spec	No./m ²	% area	No	
Daphne gnidium	20-30	3L	Branched, 3 brks	3	30	32	
Cistus monspeliensis	30-40	3L	Bushy, 4 brks	3	40	42	
Specimen shrubs							
Name	Height	Root	Spec	No			
Nerium oleander	15L	Bushy	Leader	3			
Chamaerops humilis var. cerasifera	60-80	15-18L	Leader	1			
Juniperus oxycedrus	125-150	25L	Single leader, feathered	1			
Tamarix africana	150-175	35L	Branched, 7 brks	1			

Planting area M-F - Eastern mediterranean (Greece/Turkey)							
Area=102m ²							
Perennials - to be planted in groups of 5-10no of each species							
Name	Root	Spec	No./m ²	% area	No		
Cyclamen hederifolium	1L	Full pot	10	10	102		
Foeniculum vulgare	2L	Full pot	5	10	51		
Echinops spinosissimus	2L	Full pot	5	10	51		
Eryngium amethystinum	2L	Full pot	5	10	51		
Pseudotsicamus acetabulosus	2L	Full pot	20	5	102		
Ferula communis	5L	Full pot	1	10	10		
Shrubs - Ruta graveolens to be planted away from edges due to irritant sap.							
Name	Height	Root	Spec	No./m ²	% area	No	
Philomis fruticosa	40-60	7.5L	Branched, 5 brks	2	10	20	
Myrtus communis	40-60	5L	Bushy, 7 brks	2	10	20	
Cistus salvifolius	40-60	7.5L	Bushy, 8 brks	1.2	10	12	
Helichrysum stoechas	20-30	3L	Bushy, 6 brks	4	10	41	
Ruta graveolens	20-30	2L	Bushy, 3 brks	6	5	31	

Specimen shrubs/Trees							
Name	Height	Root	Spec	No			
Cupressus sempervirens	150-175	15L	Single feather, feathered to base	2			
Olea europaea	100-125	25L	Bushy	5			
Pistachia terebinthus	100-125	25L	Bushy	1			
Ficus carica 'Brunswick'	175-200	25L	Branched, 3 brks	1			
Arbutus andrachne	100-125L	25L	Bushy, 5 brks	1			

Planting area CR - Concrete Rubble							
Area=25m ²							
Perennials - to be planted in groups of 5-10no of each species							
Name	Root	Spec	No./m ²	% area	No		
Tusilago farfara	1L	Full pot	5	5	13		
Chamaenerion angustifolium	1L	Full pot	20	5	25		
Dipsacus fullonum	1L	Full pot	5	10	13		
Senecio squilidius	2L	Full pot	5	10	13		
Erysimum cheiri	1L	Full pot	10	5	13		
Cymbalaria muralis	1L	Full pot	10	5	13		
Campanula portenschlagiana	2L	Full pot	5	15	19		
Sedum acre	1L	Full pot	10	5	13		
Sedum anglicum	1L	Full pot	10	5	13		
Erigeron karvinskiana	2L	Full pot	6	15	23		
Centranthus ruber	2L	Full pot	5	15	19		

Climbers - to be grown on wires fixed to concrete posts

Name	Height	Root	Spec	No
Hedera helix	40-60	2L	Several shoots, 3 brks	3

Specimen shrubs							
Name	Height	Root	Spec	No			
Buddleja davidii 'Lochinch'	60-80	5L	Branched, 5 brks	1			
Buddleja davidii 'Wisteria Lane'	60-80	5L	Branched, 5 brks	1			

Planting area N-A - Native planting							
Area=12m ²							
Shrubs - to be planted in groups of 2-3no of each species							
Name	Height	Root	Spec	No./m ²	% area	No	
Potentilla fruticosa 'Abbotswood'	20-30D	3L	Bushy, 4 brks	3	25	4	
Ruscus aculeatus	30-40	3L	Several shoots, 3 brks	4	25	10	
Cytisus scoparius	40-60	3L	Bushy, 7 brks	3	25	4	
Viburnum lantana	30-40	3L	Branched, 4 brks	2	25	3	
Specimen shrubs							
Name	Height	Root	Spec	No			
Rhamnus alaternus	40-60	5L	Leader with laterals, 5 brks	2			

Planting area N-B - Native planting							
Area=5.5m ²							
Shrubs - to be planted in groups of 2-3no of each species							
Name	Height	Root	Spec	No./m ²	% area	No	
Potentilla fruticosa 'Abbotswood'	20-30D	3L	Bushy, 4 brks	3	25	4	
Ruscus aculeatus	30-40	3L	Several shoots, 3 brks	4	25	6	
Cytisus scoparius	40-60	3L	Bushy, 7 brks	3	25	5	
Ligustrum vulgare	60-80	3L	Branched, 4 brks	2	25	3	

Planting area N-C - Native planting		Area=6.0m²			
<u>Shrubs</u> - to be planted in groups of 2-3no of each species					
Name	Height	Root	Spec	No./m²	% area
Potentilla fruticosa 'Abbotsford'	20-30D	3L	Bushy, 4 brks	3	25
Ruscus aculeatus	30-40	3L	Several shoots, 3 brks	4	25
Cytisus scoparius	40-60	3L	Bushy, 7 brks	3	25
Ligustrum vulgare	60-80	3L	Branched, 4 brks	2	25