


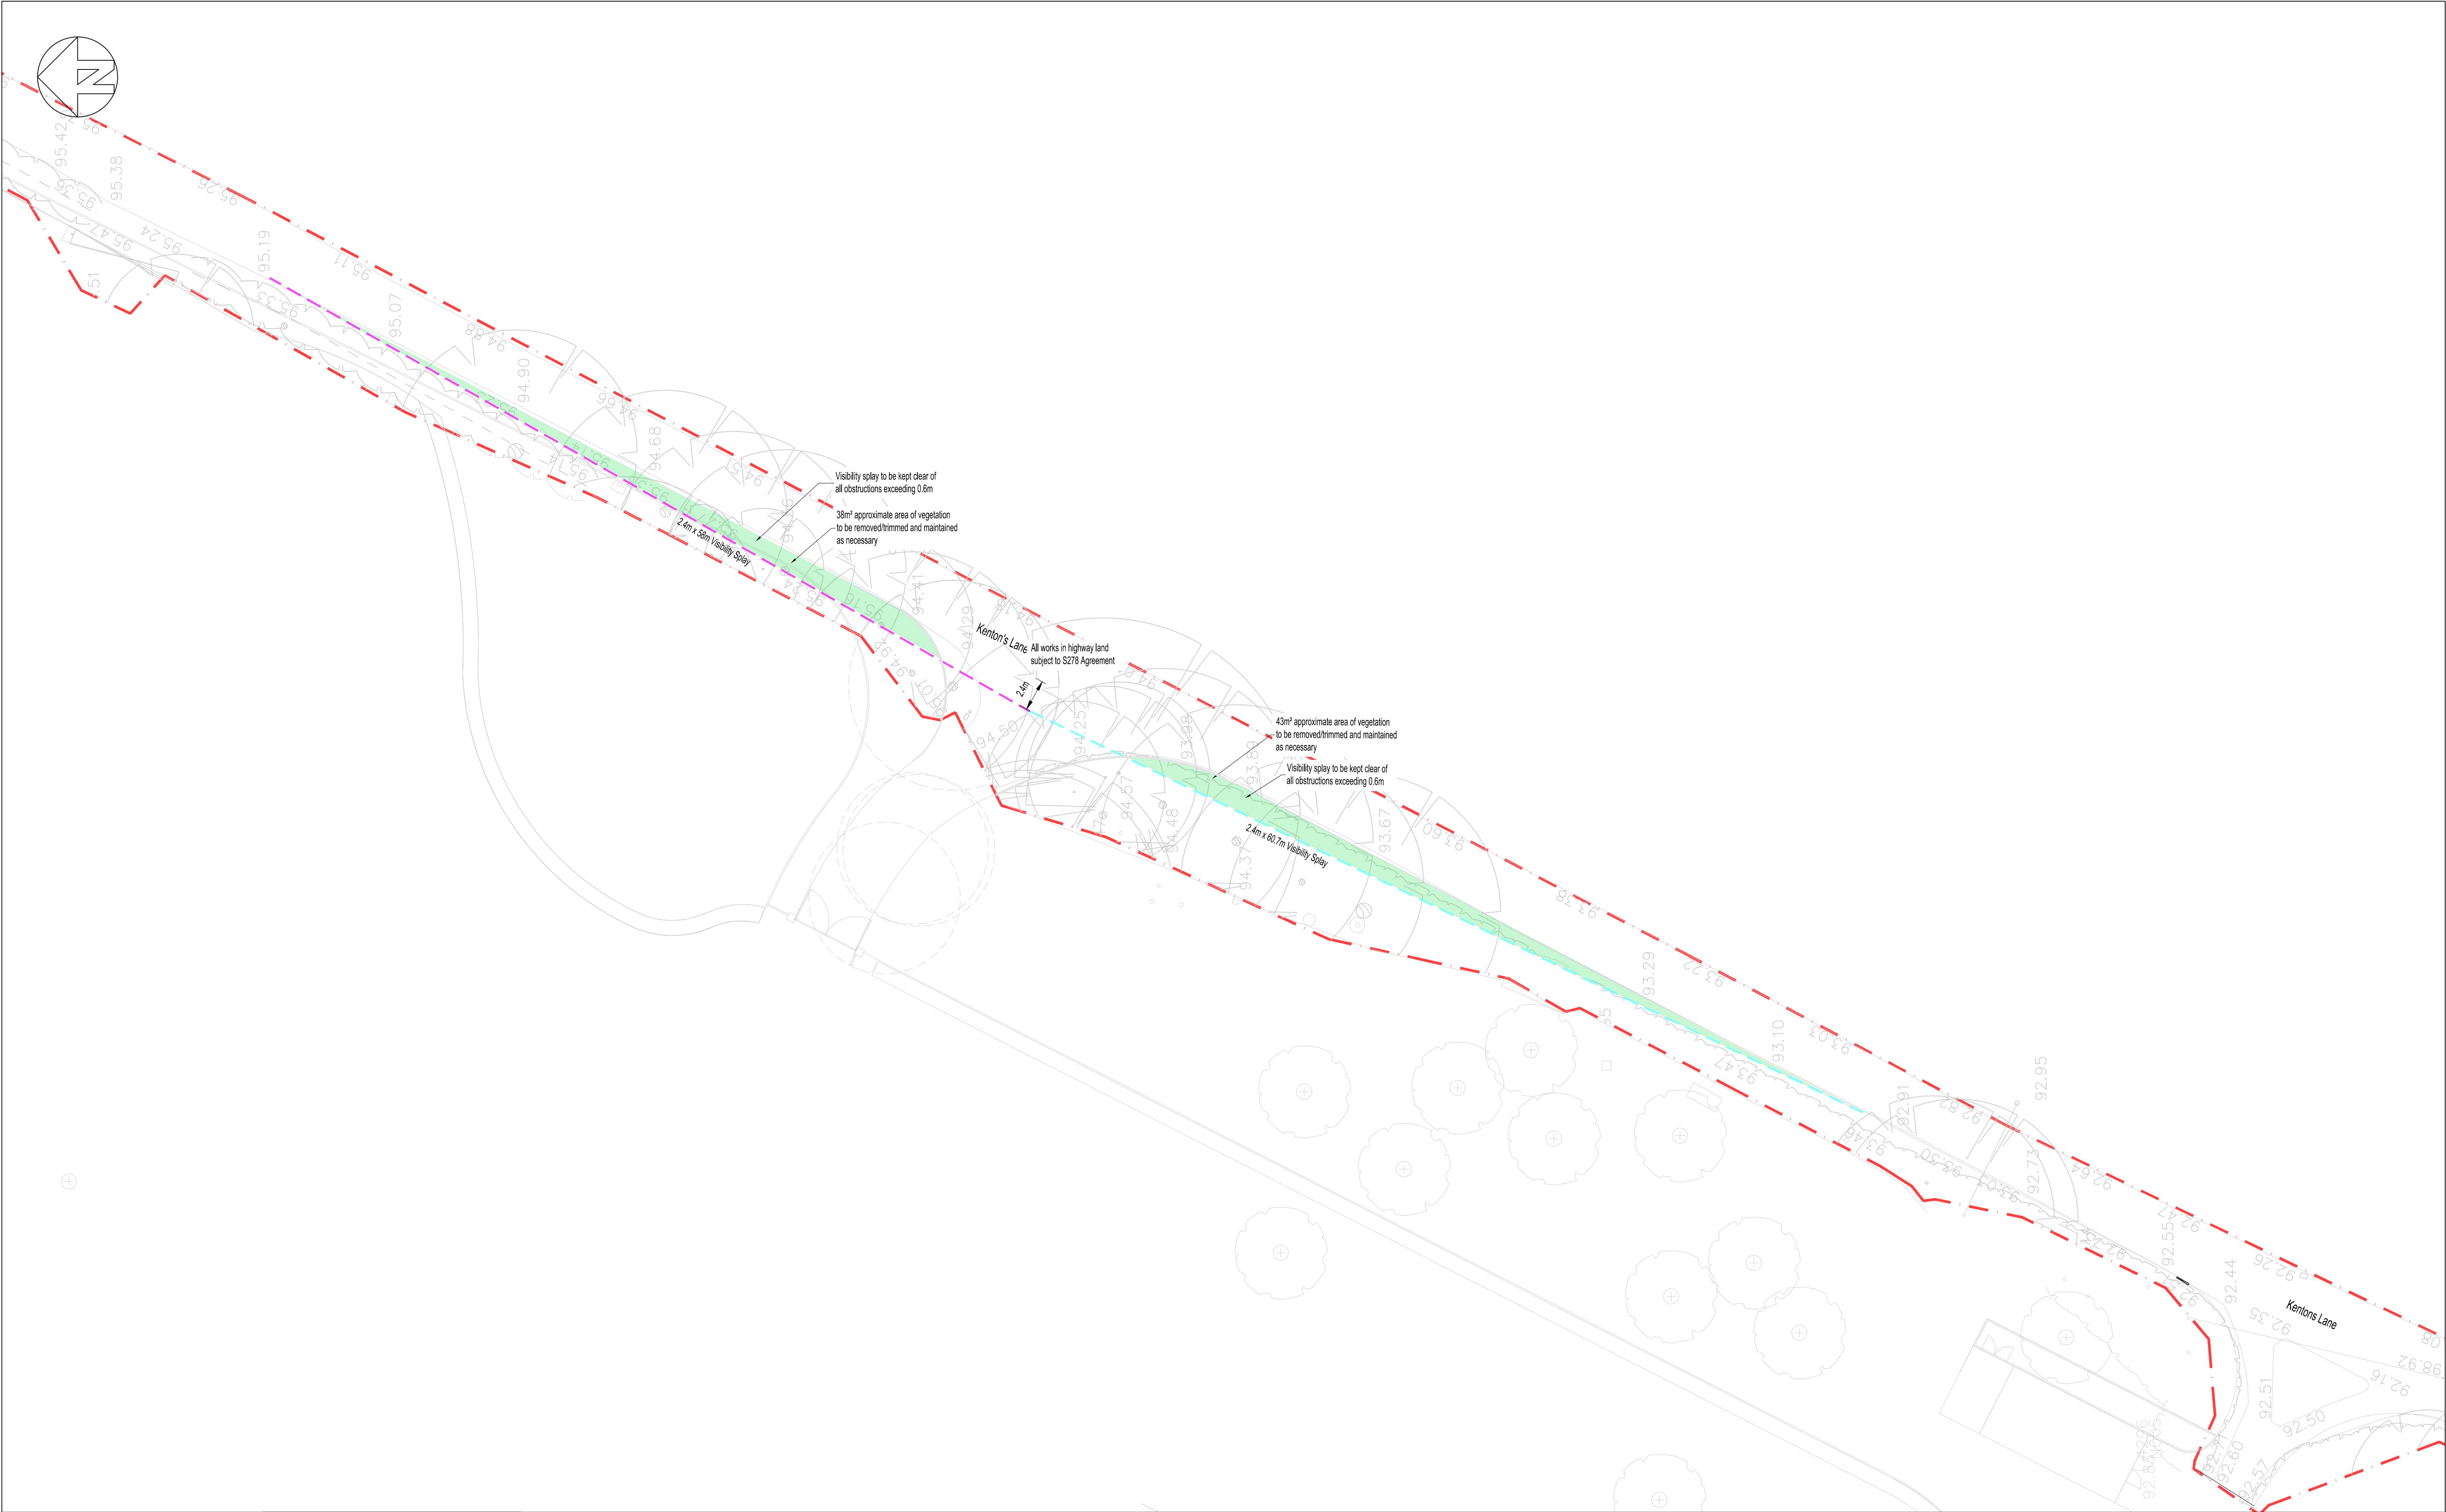

This drawing is to be read in conjunction with all relevant architects, engineers and specialists drawings and specifications.

Do not scale from this drawing.

All drawings to be printed in colour.

LEGEND	
	Highway boundary
	2.4m x 58m Visibility splay based on 85th percentile speed of 35.5mph
	2.4m x 60m Visibility splay based on 85th percentile speed of 36.5mph
	Existing verge to be kept clear of vegetation greater than 600mm

Notes:

- The proposed S278 Highway works design is subject to approval and agreement by Wokingham Borough Council. Until technical approval is gained these plans are subject to change

NOT FOR CONSTRUCTION

P03	11.02.26	JDI	TKe	Issued for Approval
P02	16.12.25	FAW	JDI	Issued for Approval
P01	03.10.25	FAW	JDI	Issued for Approval
Rev	Date	By	Chk	Description

Drawing title

EMB Entrance

S278 Visibility Splays

Scale	EWP Project	Date	Drawn
1200 @ A1	2240267	October 2025	FAW

ElliottWood

Fitzrovia • Wimbledon • Nottingham

•info@elliottwood.co.uk

•+44(0)20-7499-5888

Project

Project Conway

Design Phase	Status	Revision
For Information	S2	P02
[Project]-[Origin]-[Function]-[Spatial]-[Form]-[Discipline]-[No.]		
PCY-EWD-ZZ-03-DR-H-0300		