


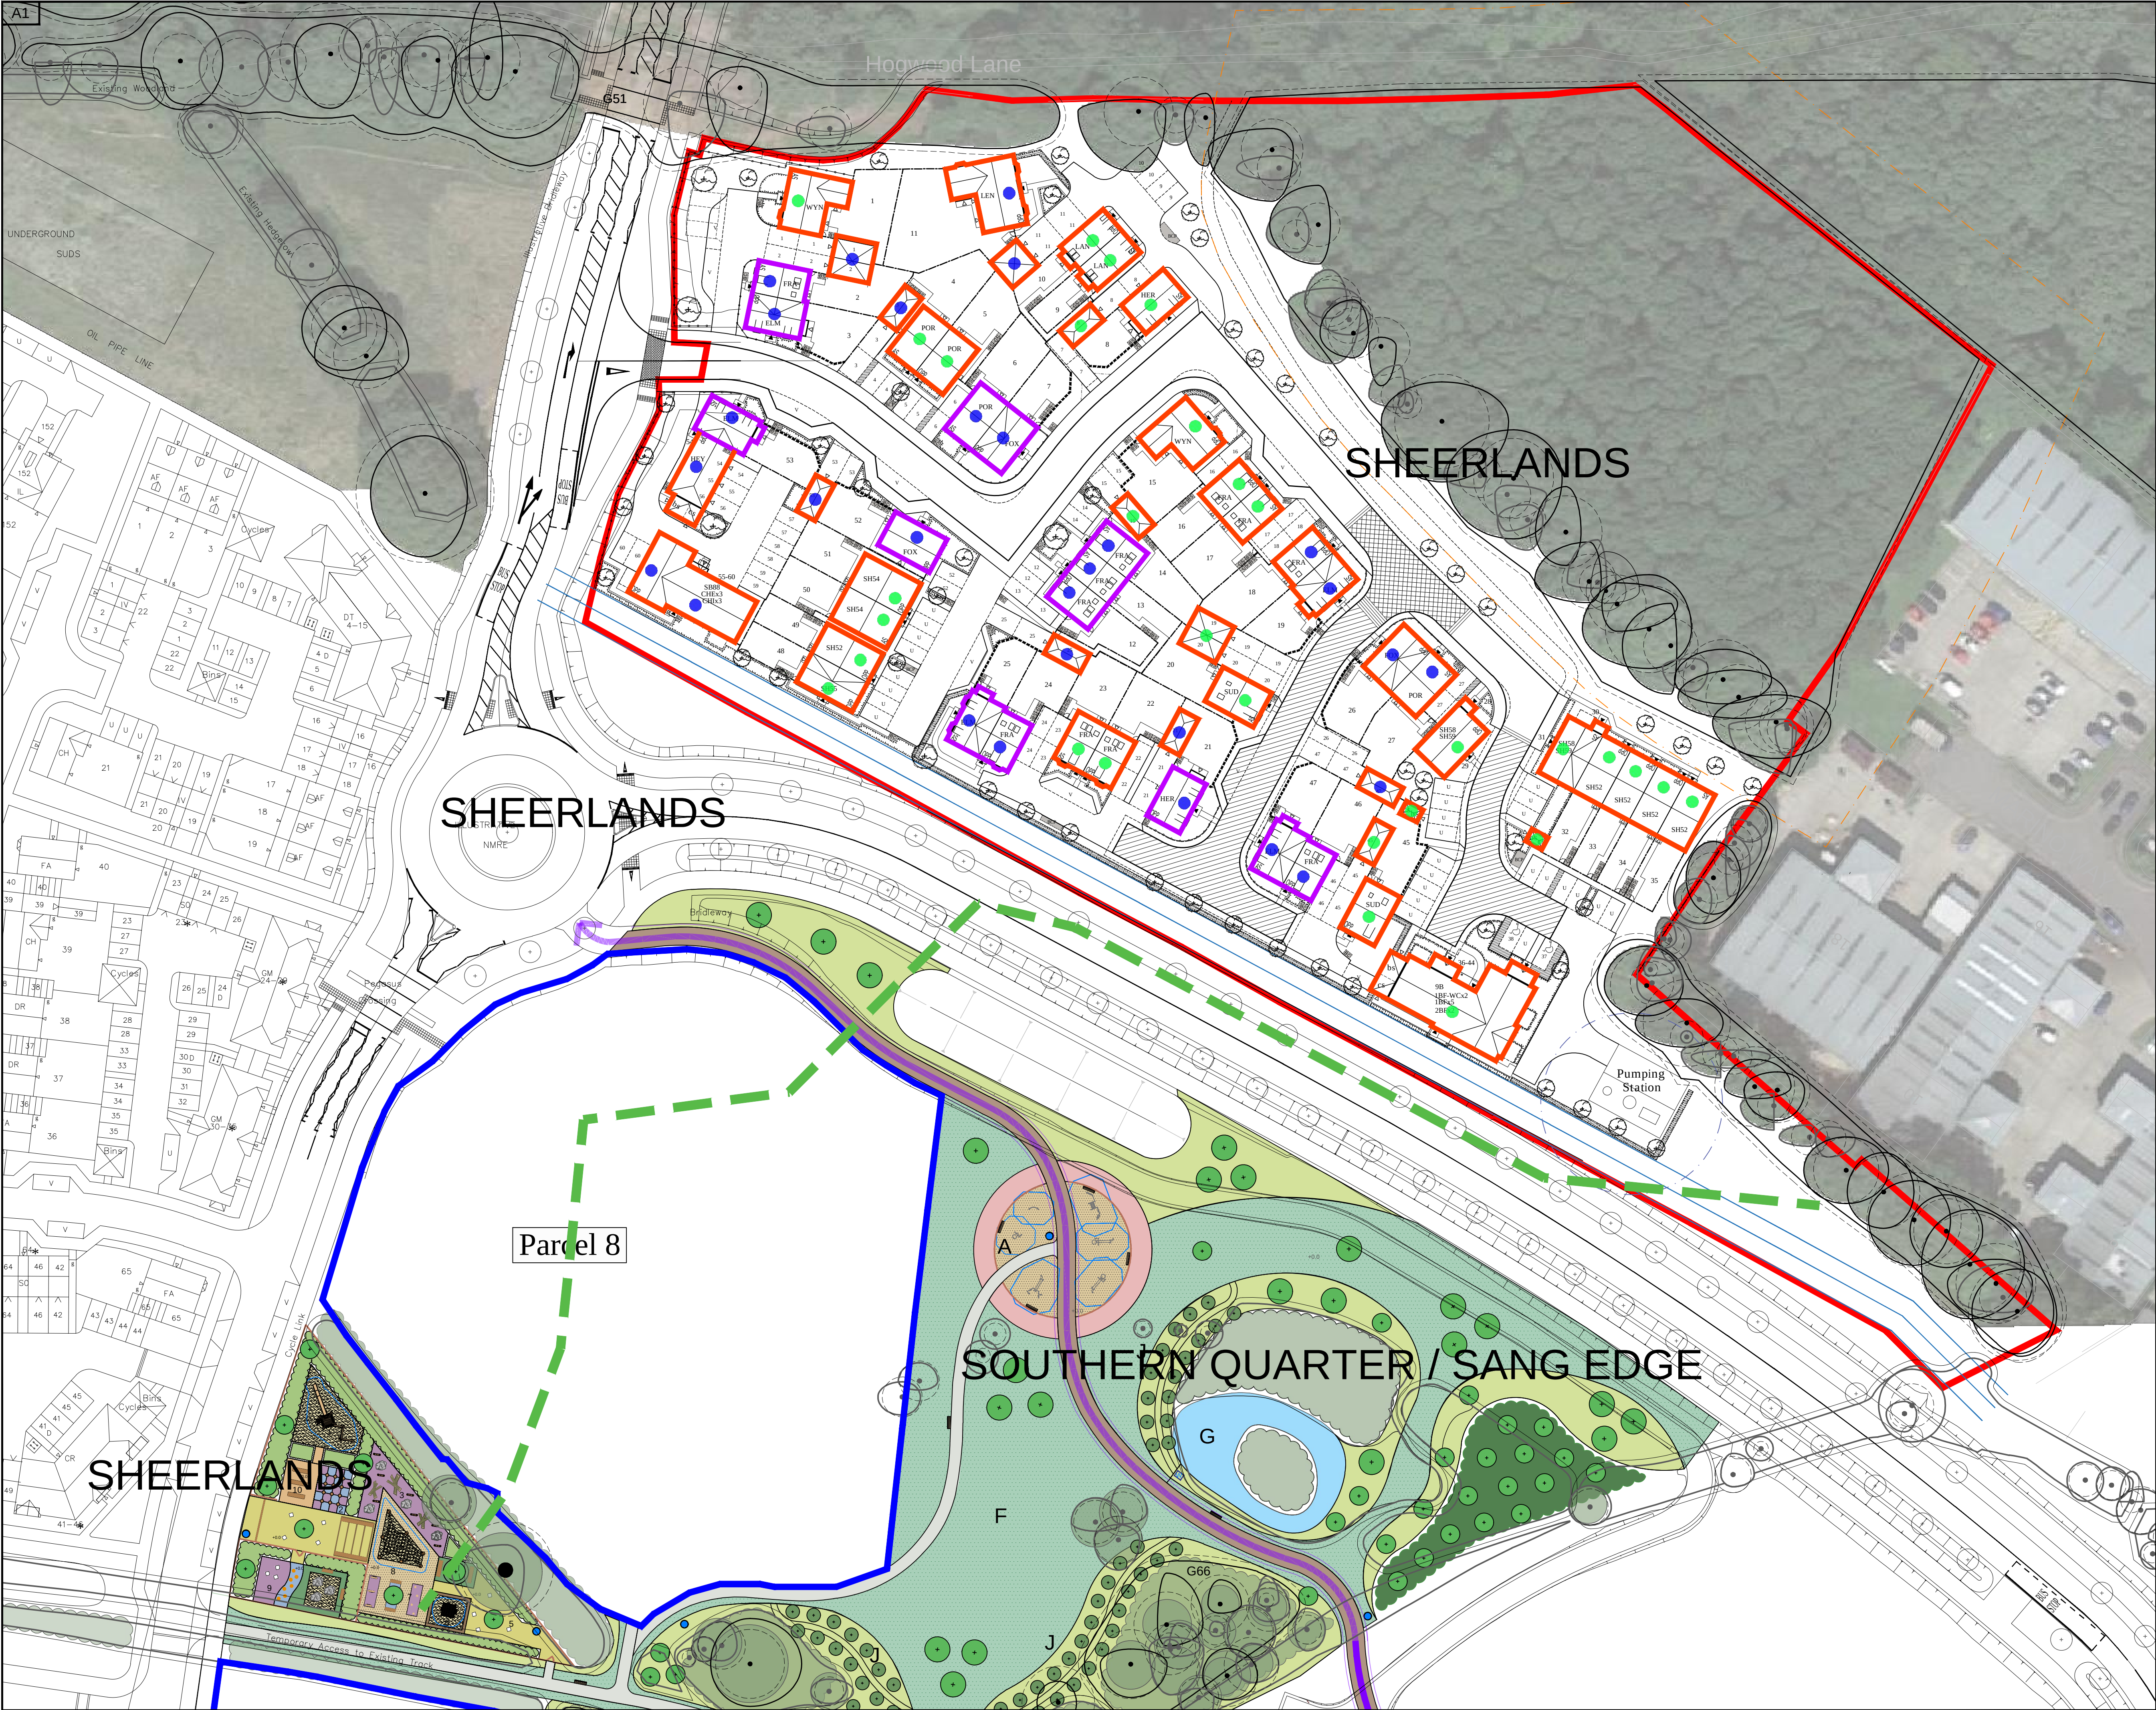

KEY

APPLICATION BOUNDARY

H40 HOUSE TYPE REFERENCE

11 PLOT NUMBER

SHERLANDS

ROOF MATERIAL -


● ROOF TILE 1
RED/BROWN

● ROOF TILE 2
GREY

WALL MATERIALS -

BRICK 1
RED MULTI WITH TERRACOTTA
FEATURE BRICK

BRICK 2
RED PLAIN WITH RED MULTI
FEATURE BRICK

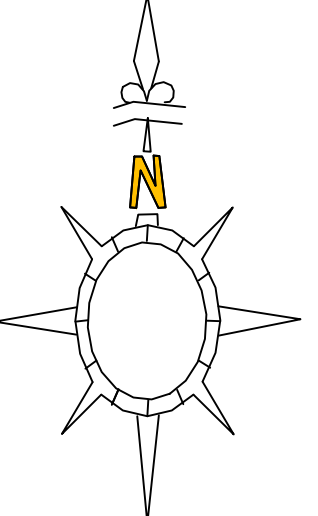

SCALE 1/500

0m 5m 10m 15m 20m 25m

H	Brick finishes amended	09.09.25	LAH	-
G	Brick finishes amended	07.09.25	LAH	-
F	Northern woodland footpath repositioned	18.10.23	LAH	-
E	Plot 1 rotated	03.10.23	LAH	-
D	Plot 36-44 block & parking amended.	18.09.23	LAH	-
C	Plot 54 moved forward by 1 meter	18.09.23	LAH	-
B	Plot 54 changed to Heydon house type	09.03.23	LAH	-
A	Amended to client & L.A. comments	25.01.23	LAH	-
A	Amended to client & L.A. comments	12.09.22	LAH	-

REV	DESCRIPTION	DATE	AUTHOR	CHECKD
CLIENT				
 DAVID WILSON HOMES WHERE QUALITY LIVES				
PROJECT				
Finchwood Park Finchampstead				
DRAWING				
Phase 9 Materials Plan				
SCALE	DATE	AUTHOR	CHECKED	
1:500 @ A1	31.05.22	LAH	-	
JOB.NO	DRAWING.NO	REV		
PLN-2	1106	H		

BRIMSTONE
DESIGN LTD